
DEMARCATED RESIDENTIAN LAYOUT PLAN OF S. NO 83/2 -A (Pt) MOUJE :- RAHATGAON , TAQ. & DIST. AMRAVATI

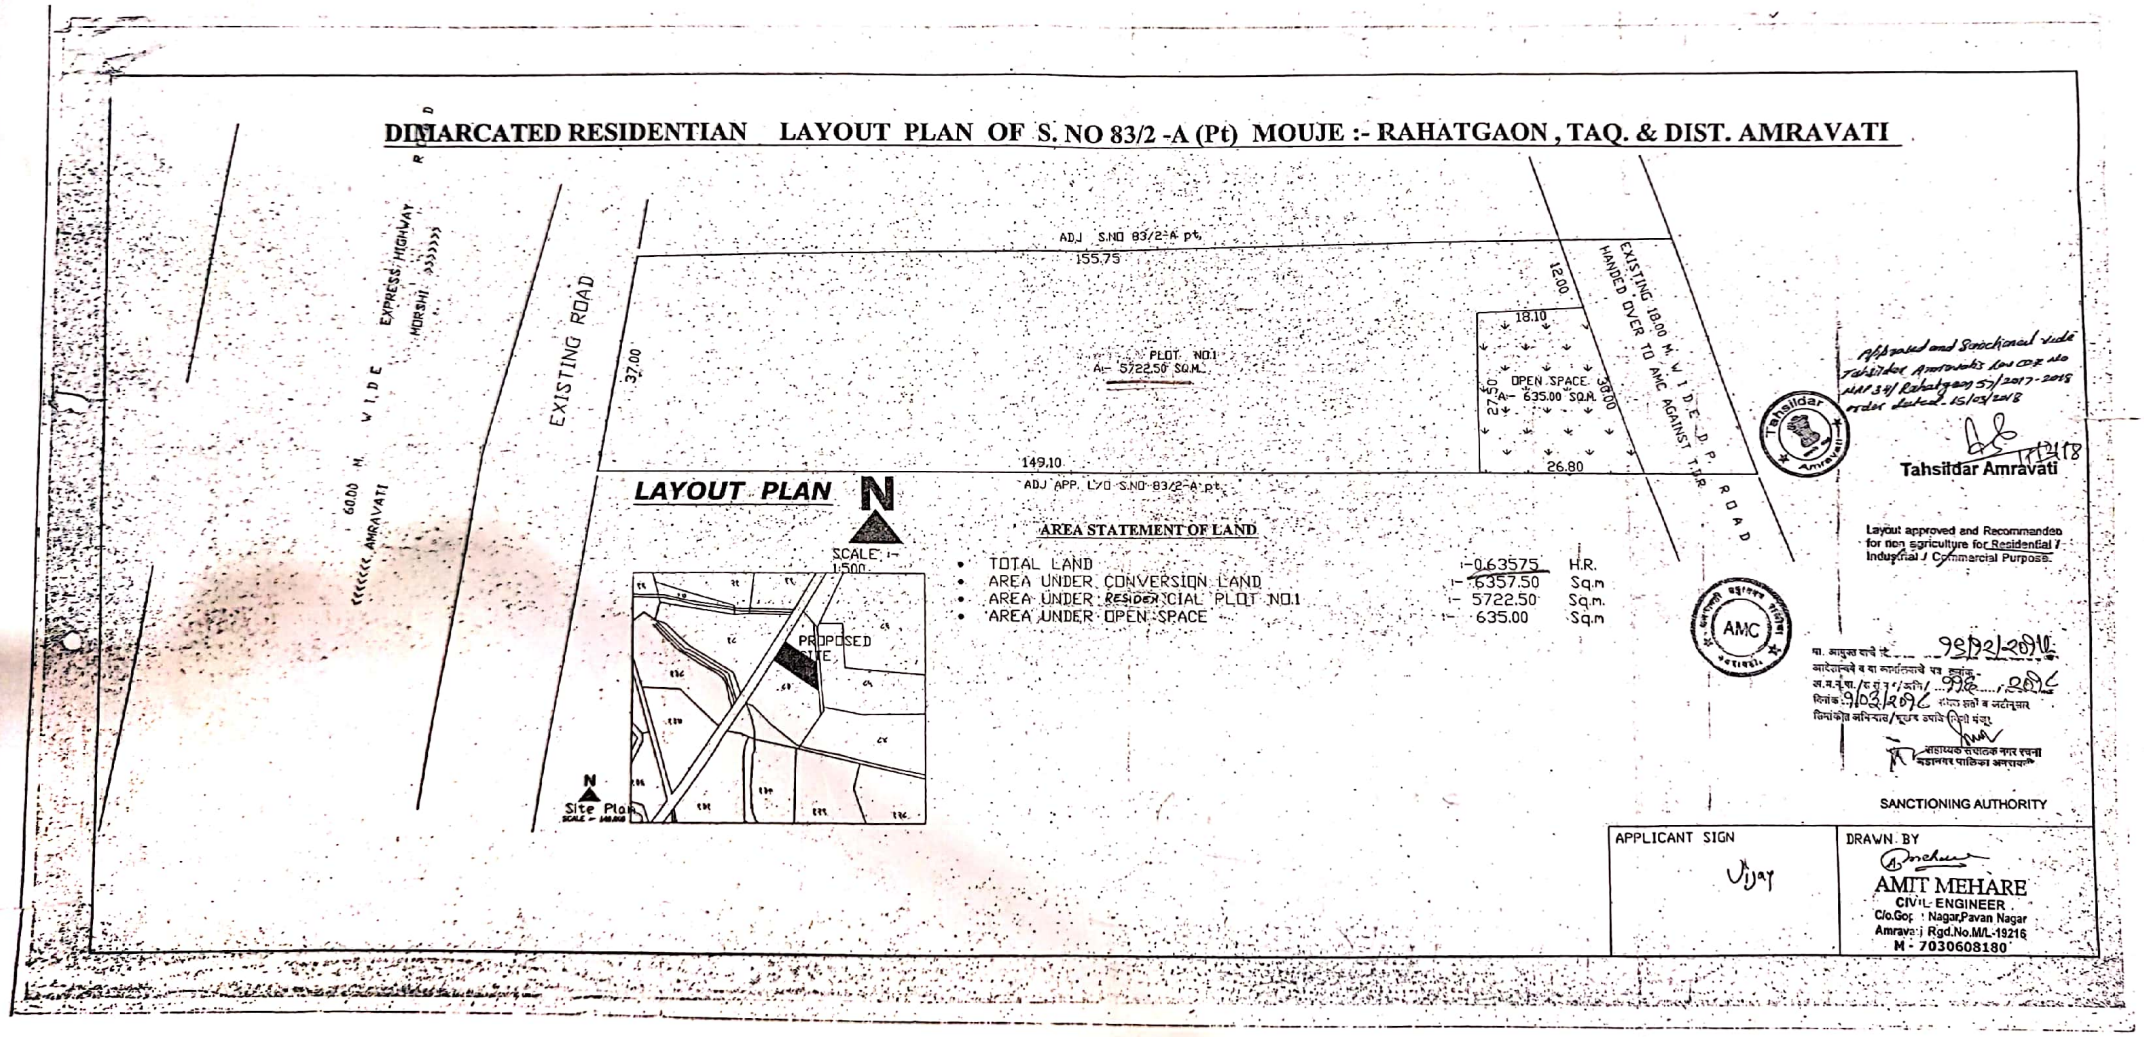

AREA STATEMENT OF LAND

• TOTAL LAND	:- 0.63575	H.R.
• AREA UNDER CONVERSION LAND	:- 6357.50	Sq.m
• AREA UNDER Residencial PLOT NO.1	:- 5722.50	Sq.m.
• AREA UNDER OPEN SPACE	:- 635.00	Sq.m

Approved and Sanctioned vide Tahsildar Amravati's Lay Out No. NAP 3 A/ Rahatgaon 57/2017-2018 order dated. 15/12/2018

Tahsildar Amravati

Layout approved and Recommanded for non agriculture for Residential / Industrial / Commercial Purposes.

SANCTIONING AUTHORITY

APPLICANT SIGN	DRAWN BY
Vijay	AMIT MEHARE CIVIL ENGINEER C/o.Gop : Nagar,Pavan Nagar Amrava : Rgd.No.M/L-19216 M - 7030608180

Scanned by CamScanner