



Disclaimer: AutoDCR is an input based software tool used by Municipal Corporations but the final approval lies with concerned Officer / Authority.

[illegible]


BUILDING WISE FSI STATEMENT														
BUILDING	FSI AREA			EXISTING FSI AREA			BALCONY			PASSAGE	STAR	LIFT	TOTAL FSI AREA	
	COMM.	RESI.	SPEC.	COMM.	RESI.	SPEC.	OPEN	ENC.	TOTAL					FRI% EXPOS.
A-1 (BUILDING)	0.00	747/74	0.00	0.00	3.00	0.00	0.00	1196.31	0.00	1196.30	112.00	149.19	130	747774 + 146.19
TOTAL	0.00	74774	0.00	0.00	3.00	0.00	0.00	1196.31	0.00	1196.30	112.00	146.19	130	747774 + 146.19

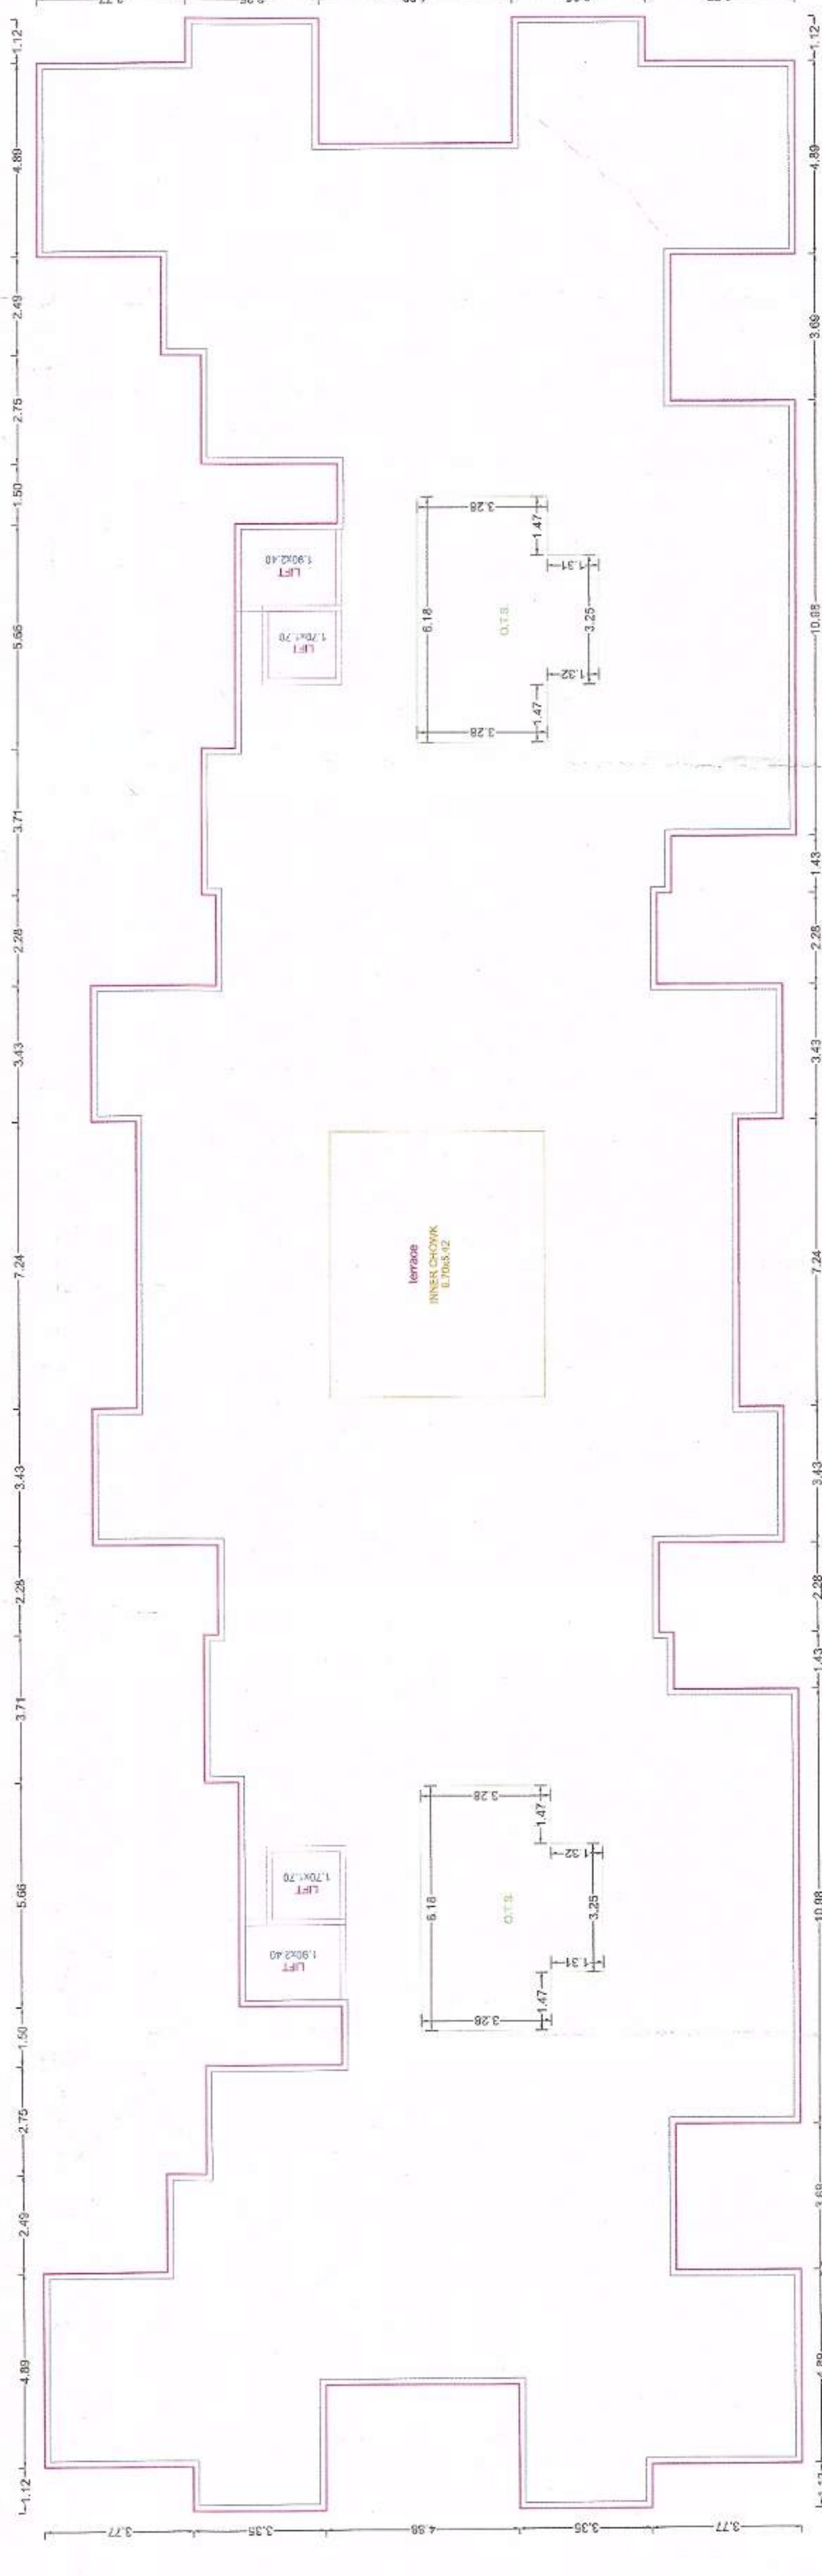


TERRACE FLOOR PLAN 7.24

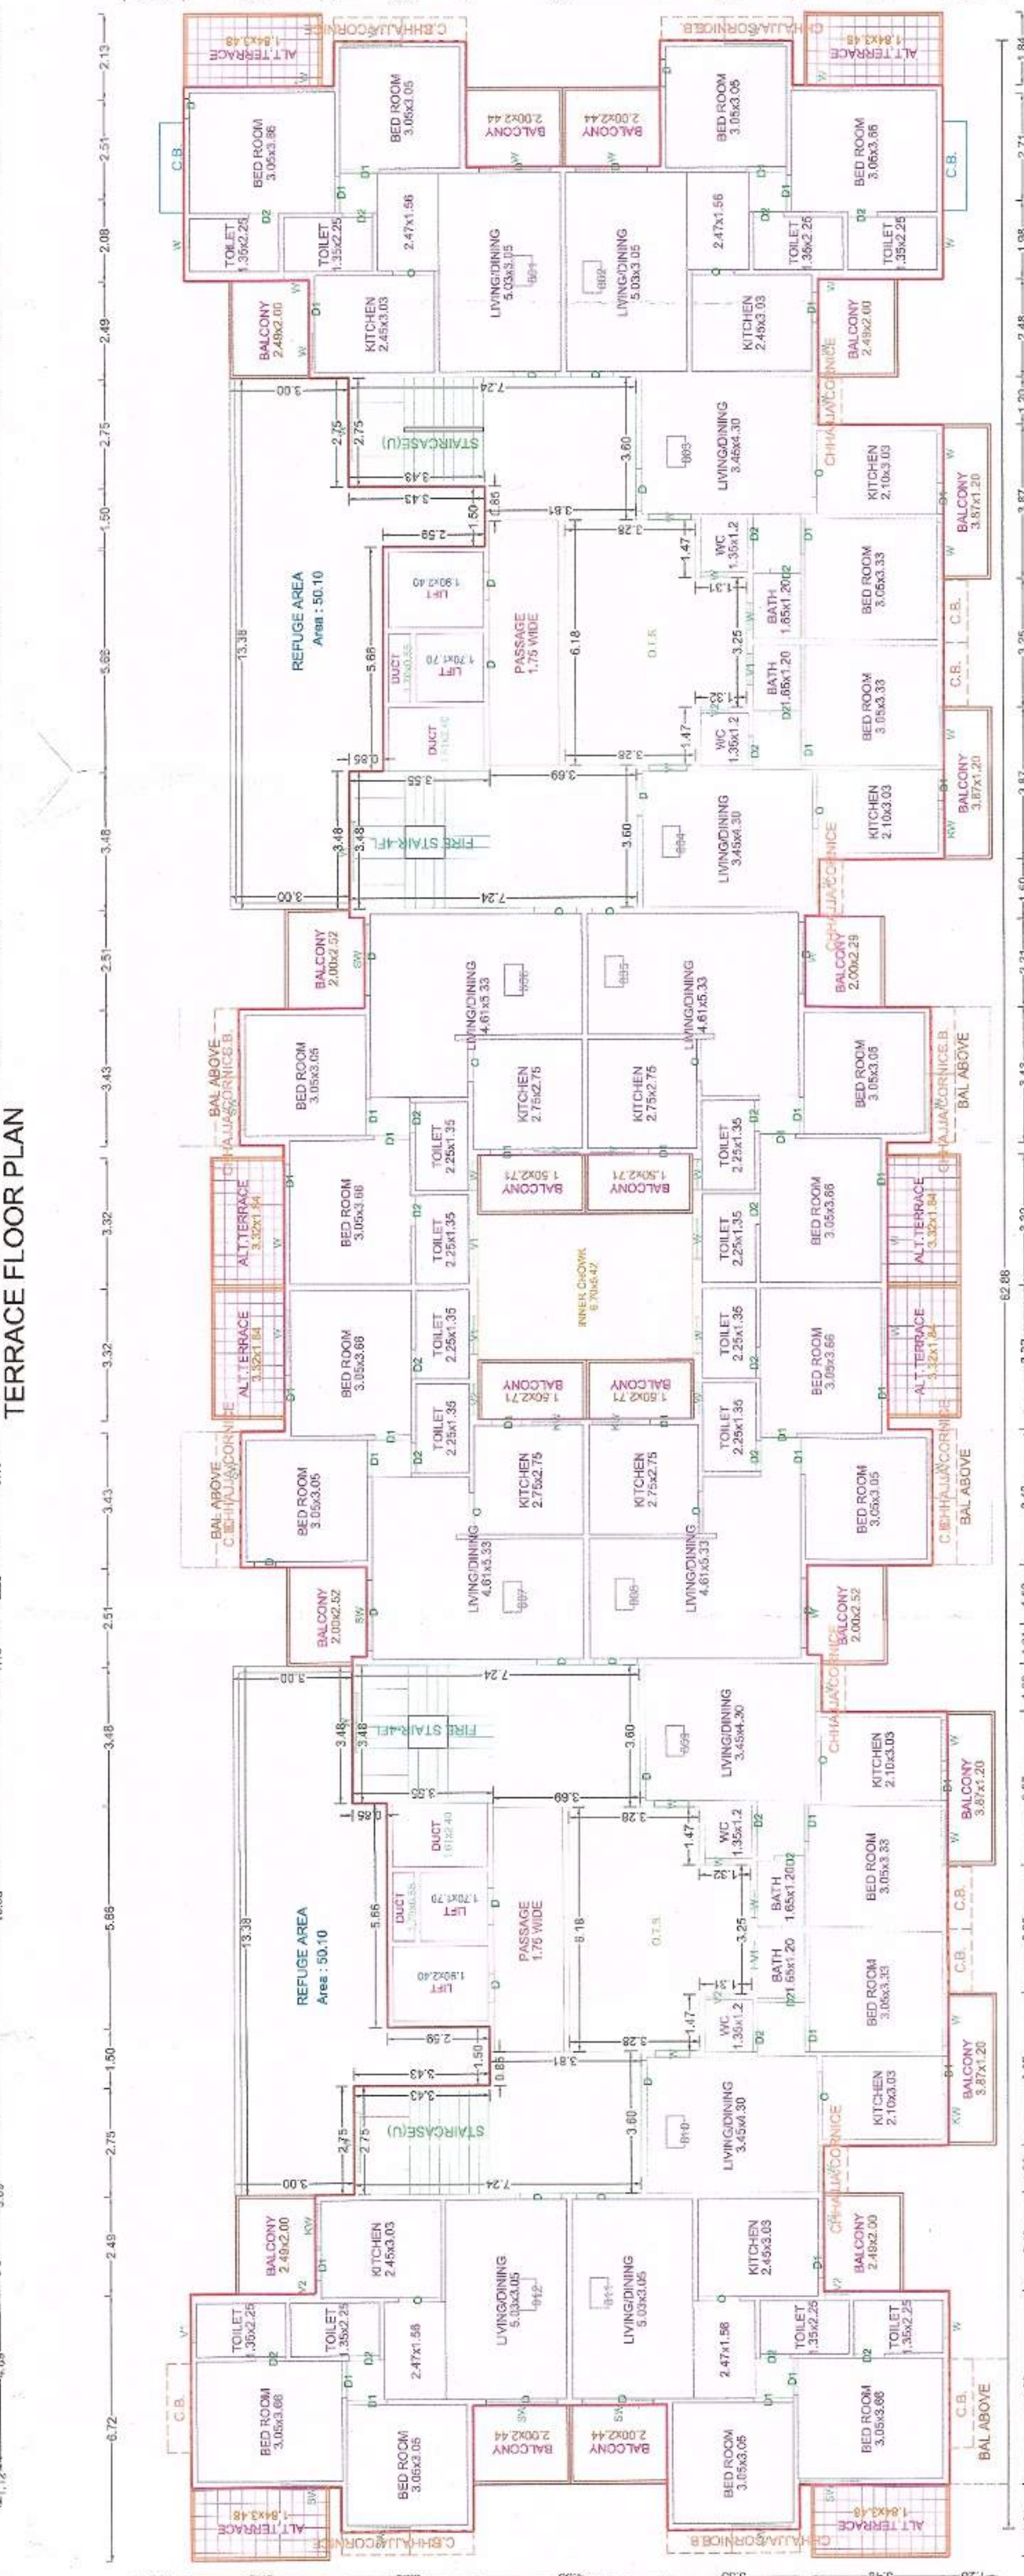

EIGHTH FLOOR PLAN

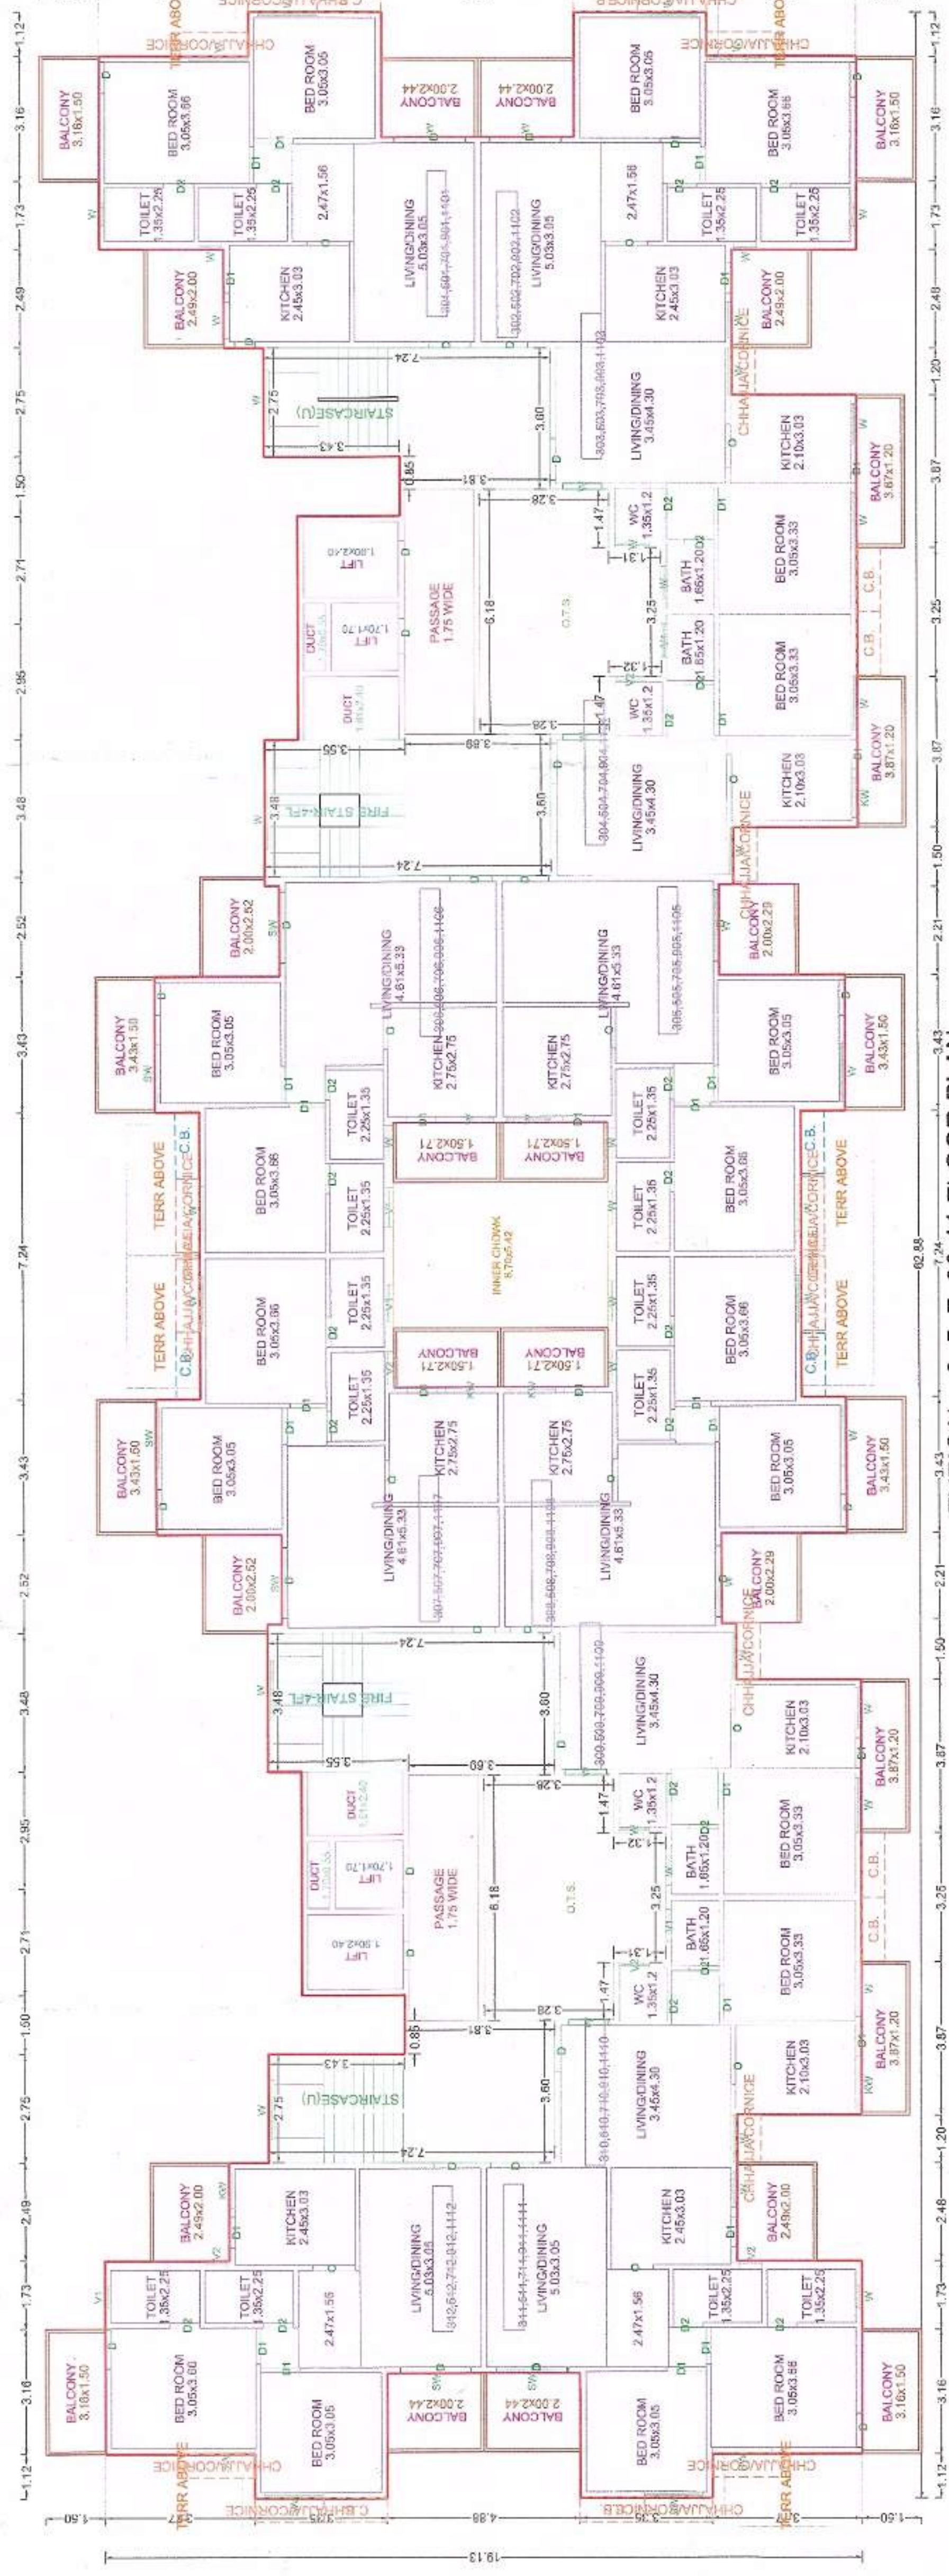


3.43 7.24 3.43
TYPICAL - 3, 5, 7, 9 & 11 FLOOR PLAN

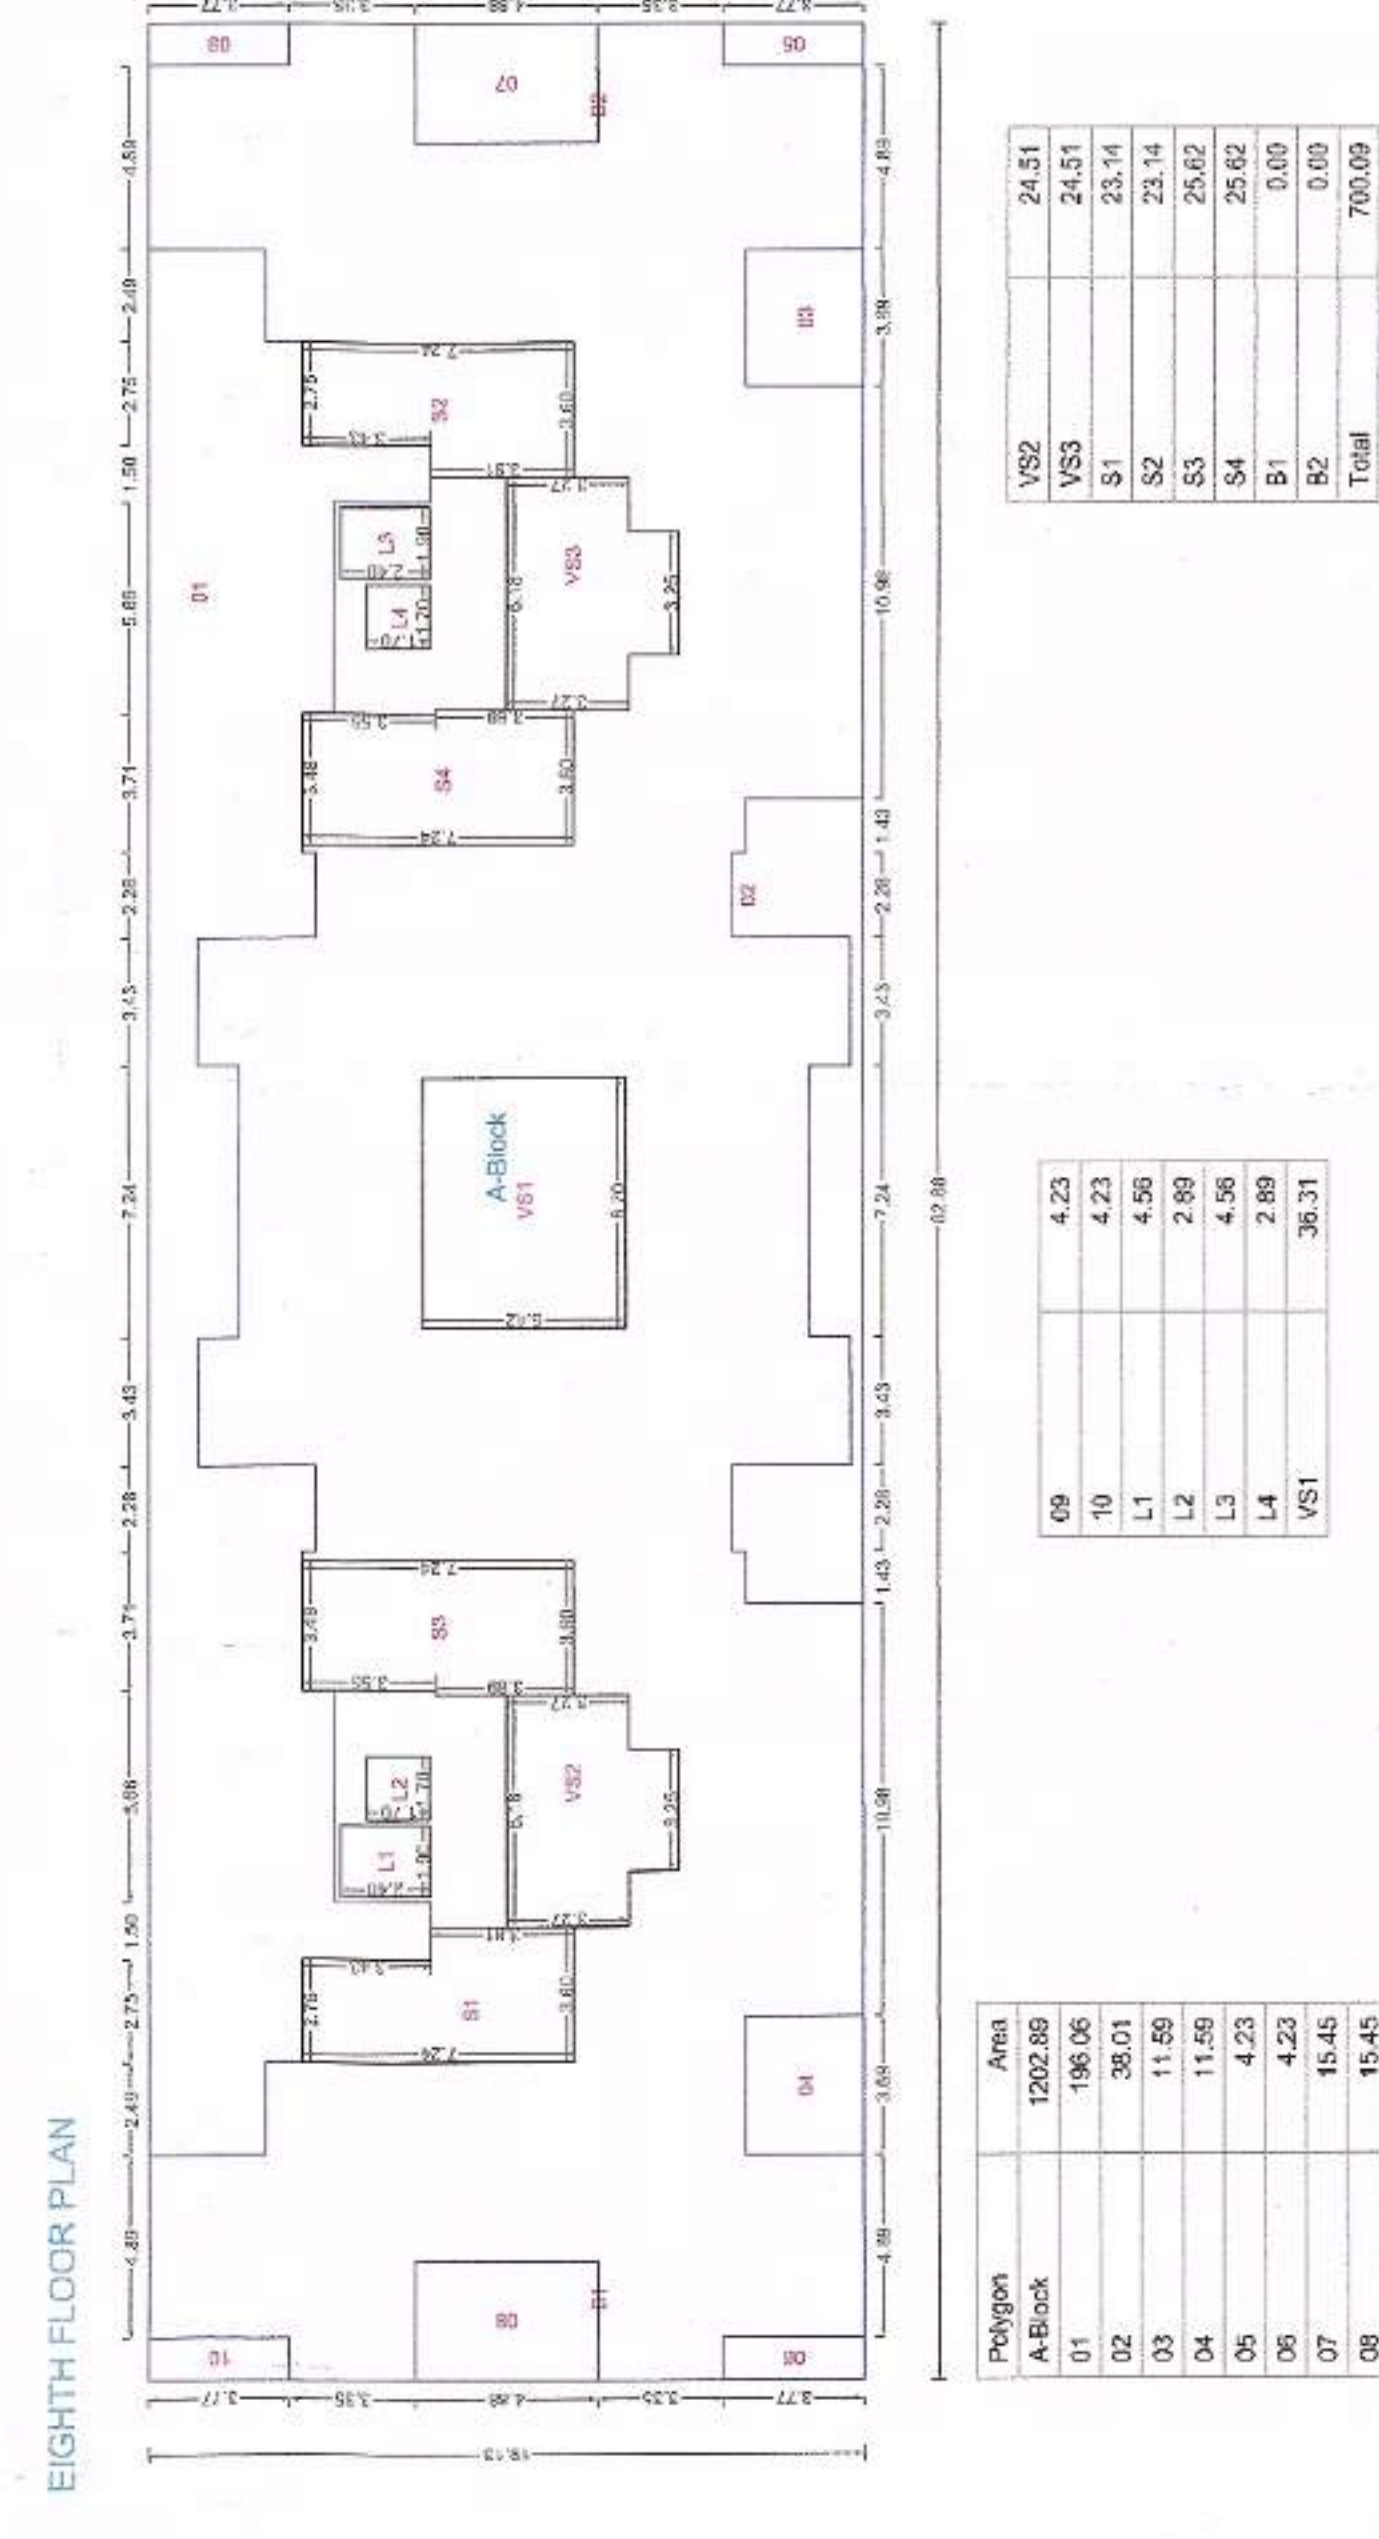

FIRST EDITION



TYPICAL - 3, 5, 7, 9 & 11 FLOOR PLAN

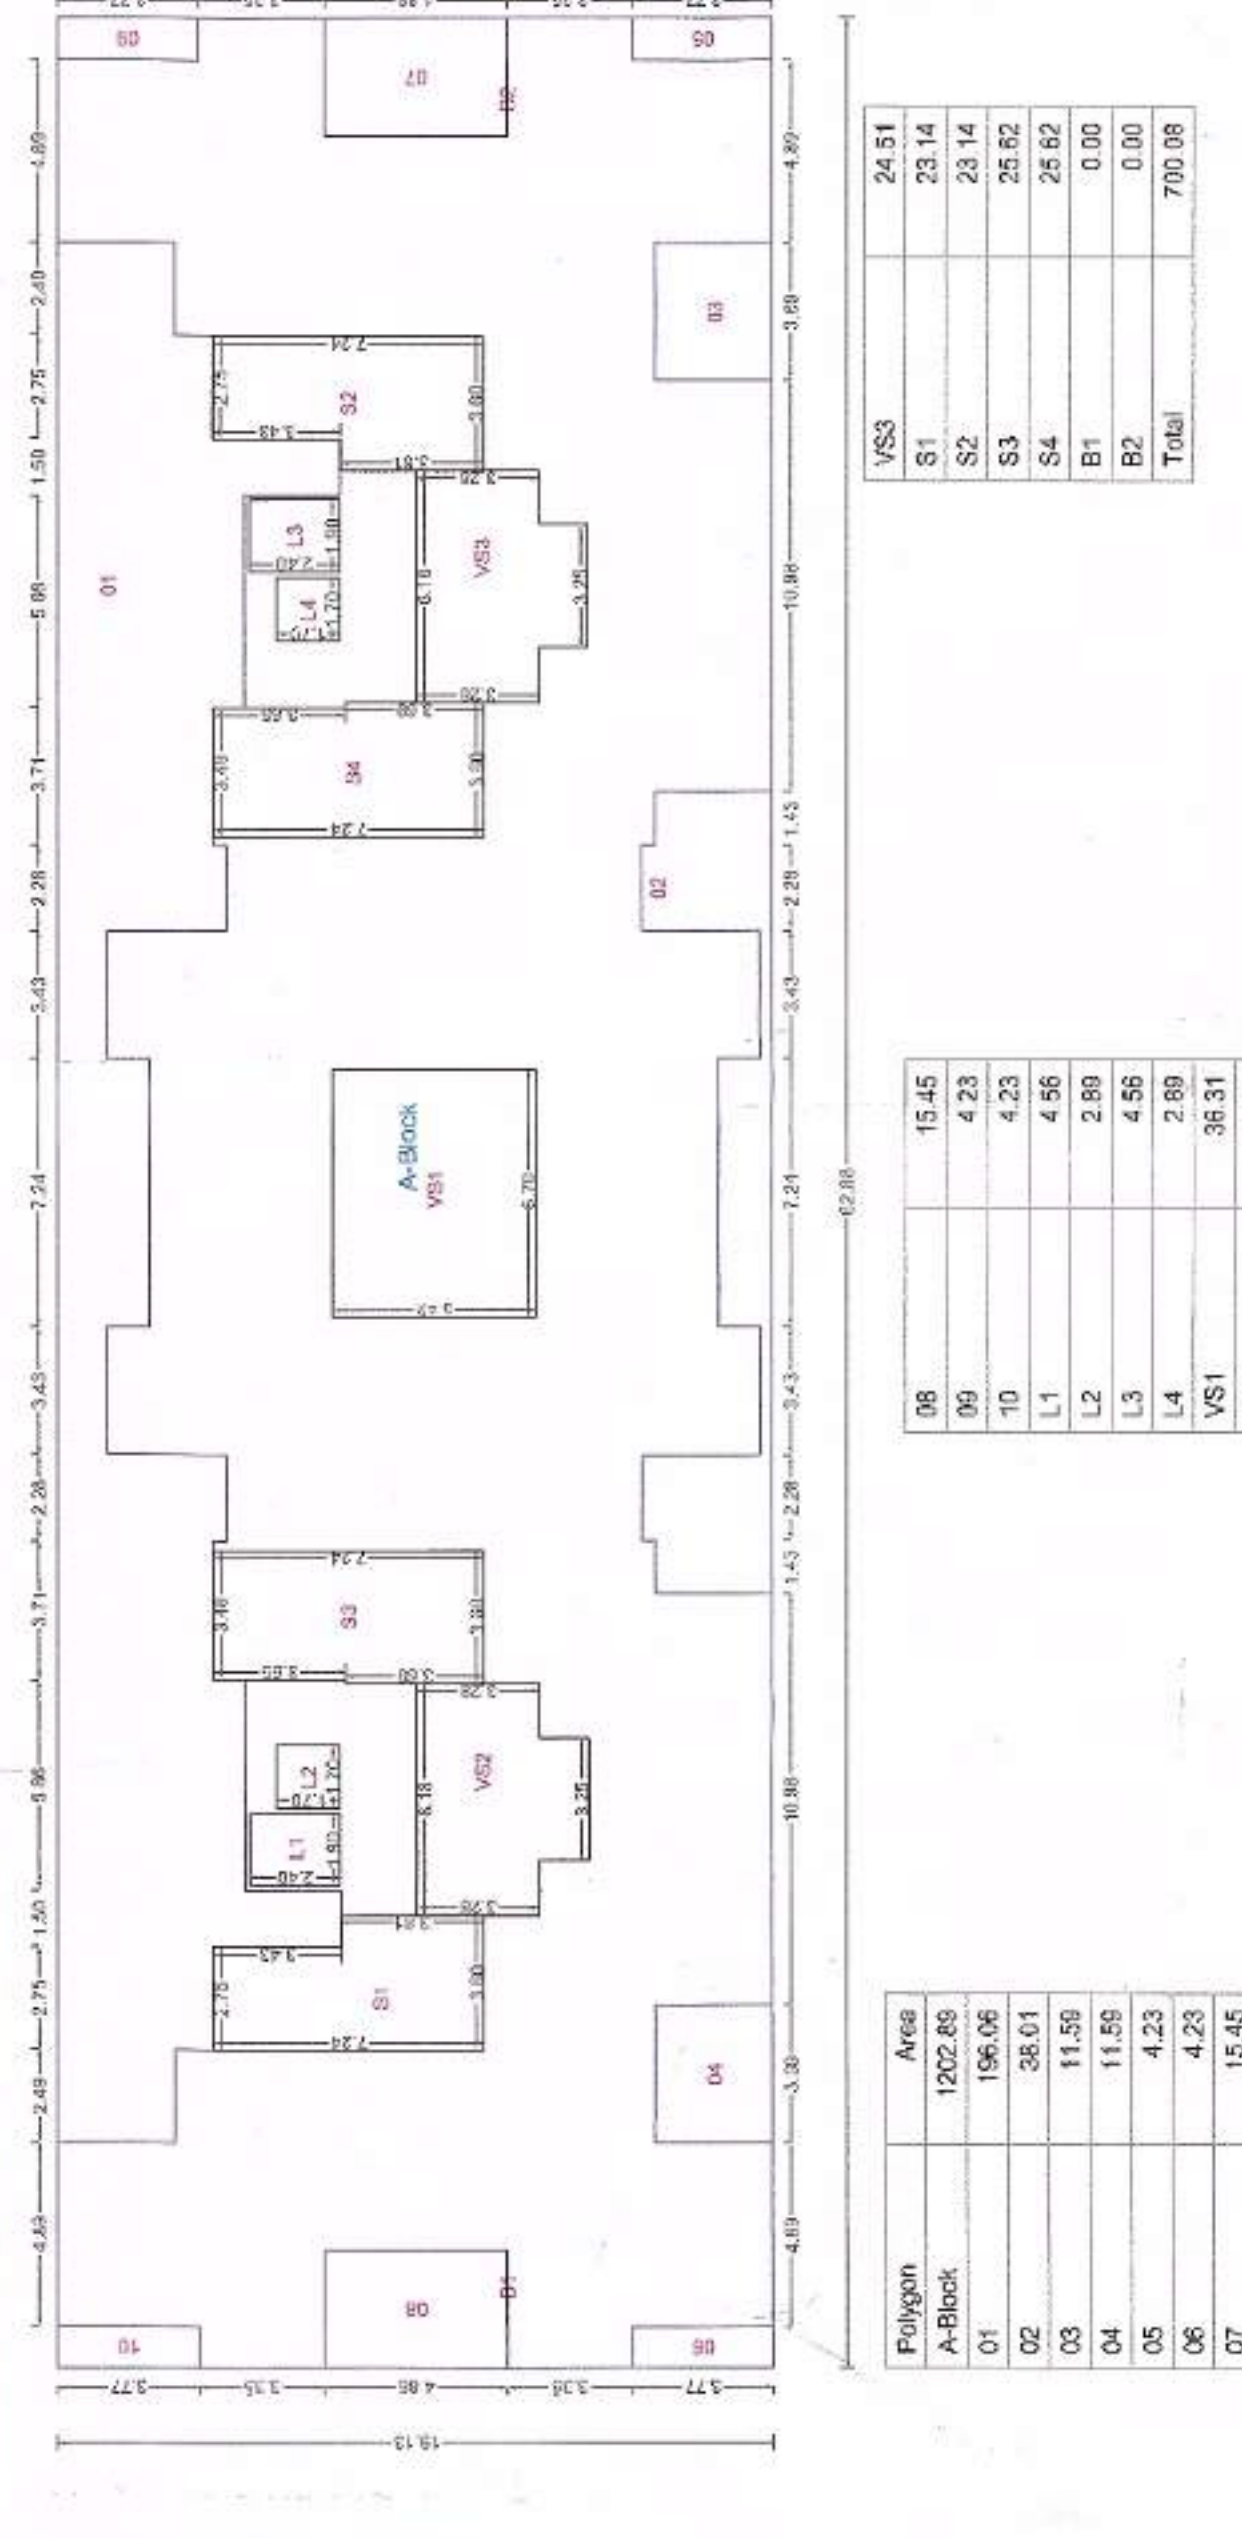

TYPICAL - 2, 4, 6 & 10 FLOOR PLAN

[illegible]