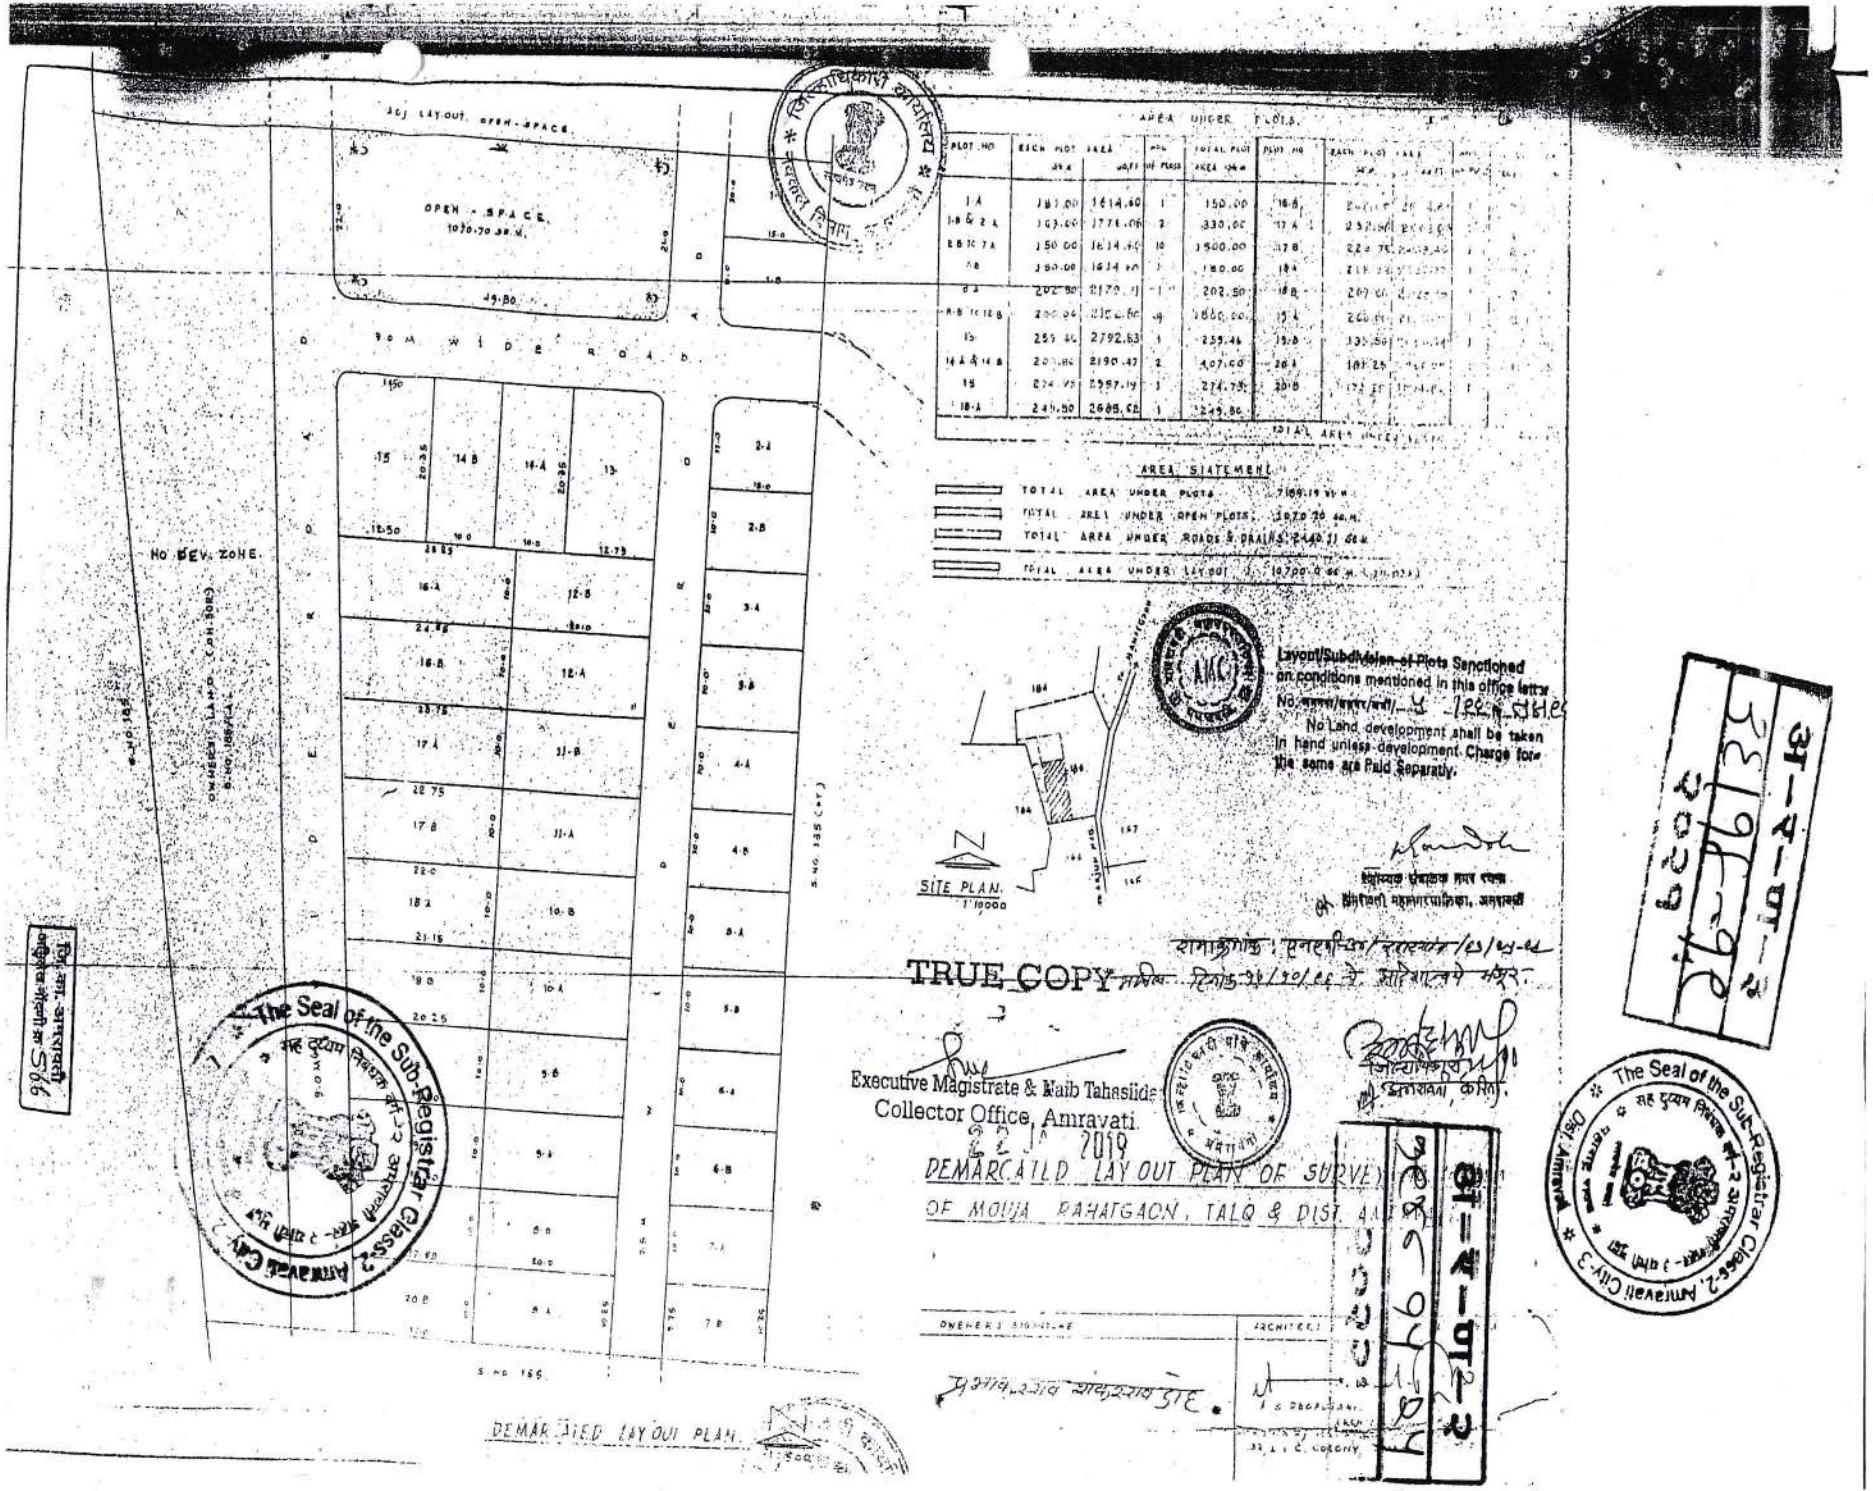

OPEN - SPACE
9.0 M WIDE ROAD
NO DEV. ZONE
DEMARCATED LAY OUT PLAN
SITE PLAN
AREA STATEMENT
TOTAL AREA UNDER PLOTS 7169.19 SQ.M.
TOTAL AREA UNDER OPEN PLOTS 1070.70 SQ.M.
TOTAL AREA UNDER ROADS & DRAINS 2140.11 SQ.M.
TOTAL AREA UNDER LAY OUT 10700.0 SQ.M.
Layout/Subdivision of Plots Sanctioned on conditions mentioned in this office letter
No. No Land development shall be taken in hand unless development Charge for the same are Paid Separately.
TRUE COPY
Executive Magistrate & Naib Tahasildar
Collector Office, Amravati
DEMARCAILD LAY OUT PLAN OF SURVEY
OF MOUJA RAHATGAON, TALQ & DIST. A
OWNER'S SIGNATURE
ARCHITECT
The Seal of the Sub-Registrar Class-2 Amravati
The Seal of the Sub Registrar Class-2 Amravati City-3