


511
S. H. Khan
J. E. Khan

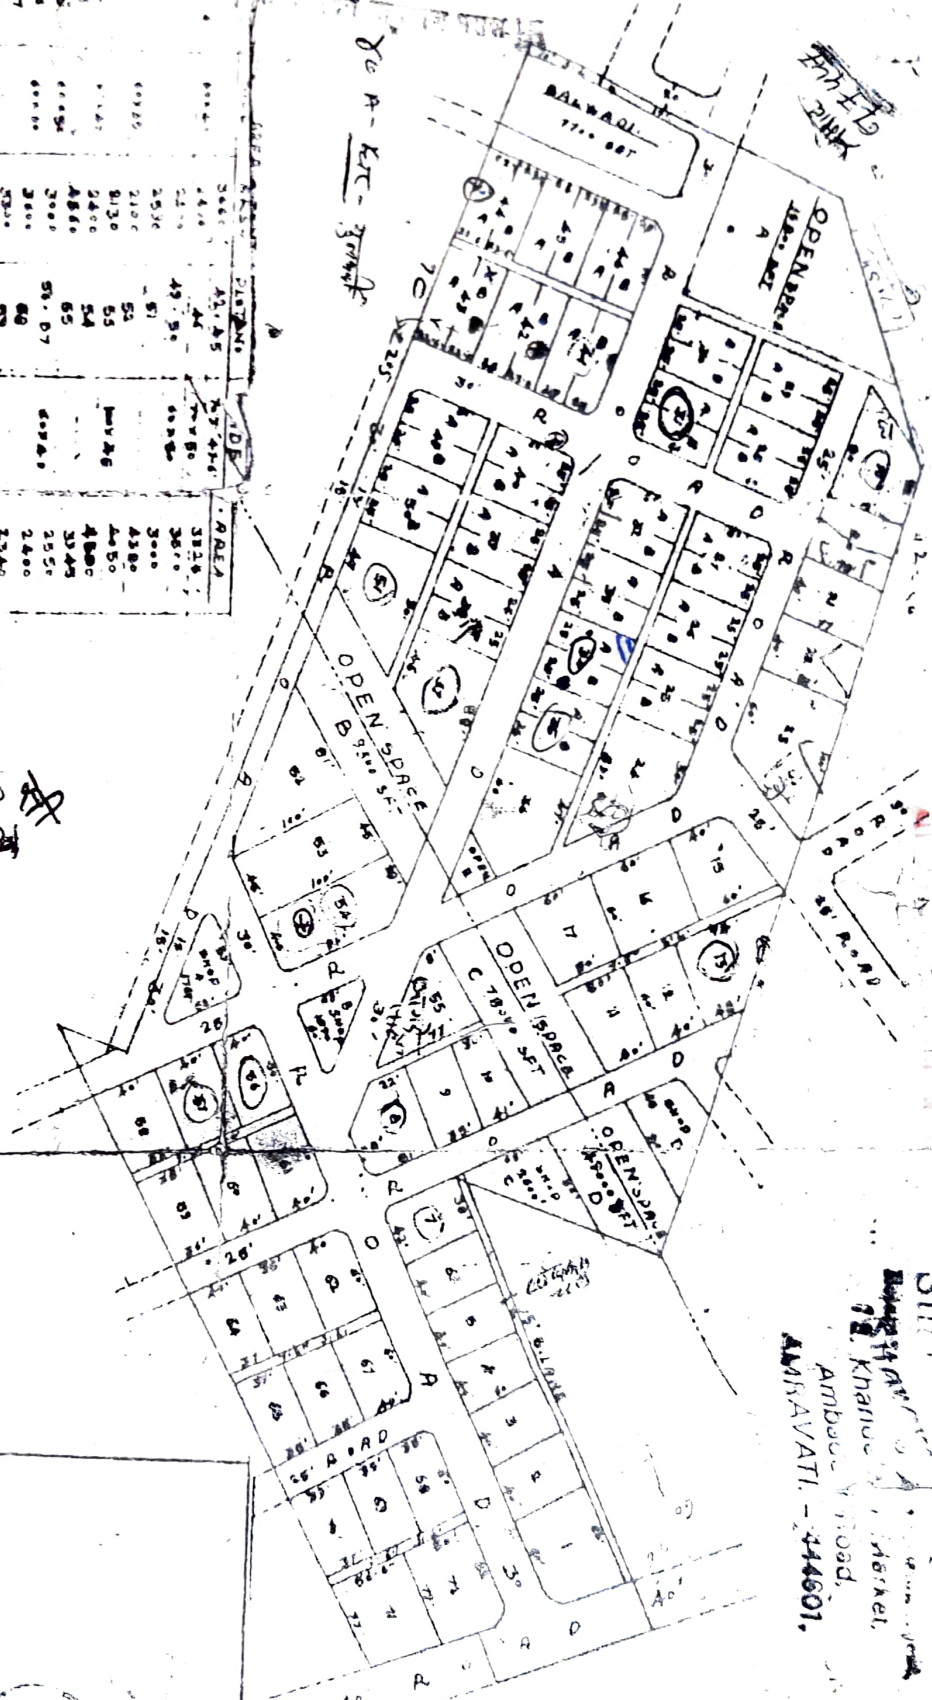

AREA	PLANT	IDB	AREA
3000	43.45	75.446	3000
4.00	44	75.450	3000
2.70	43.50	60.80	3000
2530	51		3000
2100	52		4580
8120	55	INV 46	4050
2400	54		4800
4860	65		3345
3000	59.07		2550
3600	60	60.24	2400
5300	63		2550
4554	60.01	60.40	21.00
3425	62		2.800
3000	63		2400
3100	64		2950
6400	66		20.41
3000	64		81.60
2000	67	60.28	81.00
3010	68.68	60.40	9000
4000	70	60.35	8000
3000	71		2.80
3600	72		40.07
3100			41.26

ASHINAD COLONY

A.C.No - NND 495114

8334

Plot No 8334

Lease Comm -

PROPOSED RESIDENTIAL LAUNCH OF S.NO 34.

ASHIYAD COLONEY

REC'D - NAD - 4/25/19

33 34

PROPOSED RESIDENTIAL LAYOUT OF S.N.0 34.

750 445

A'PPL

OTHER

5327
25701