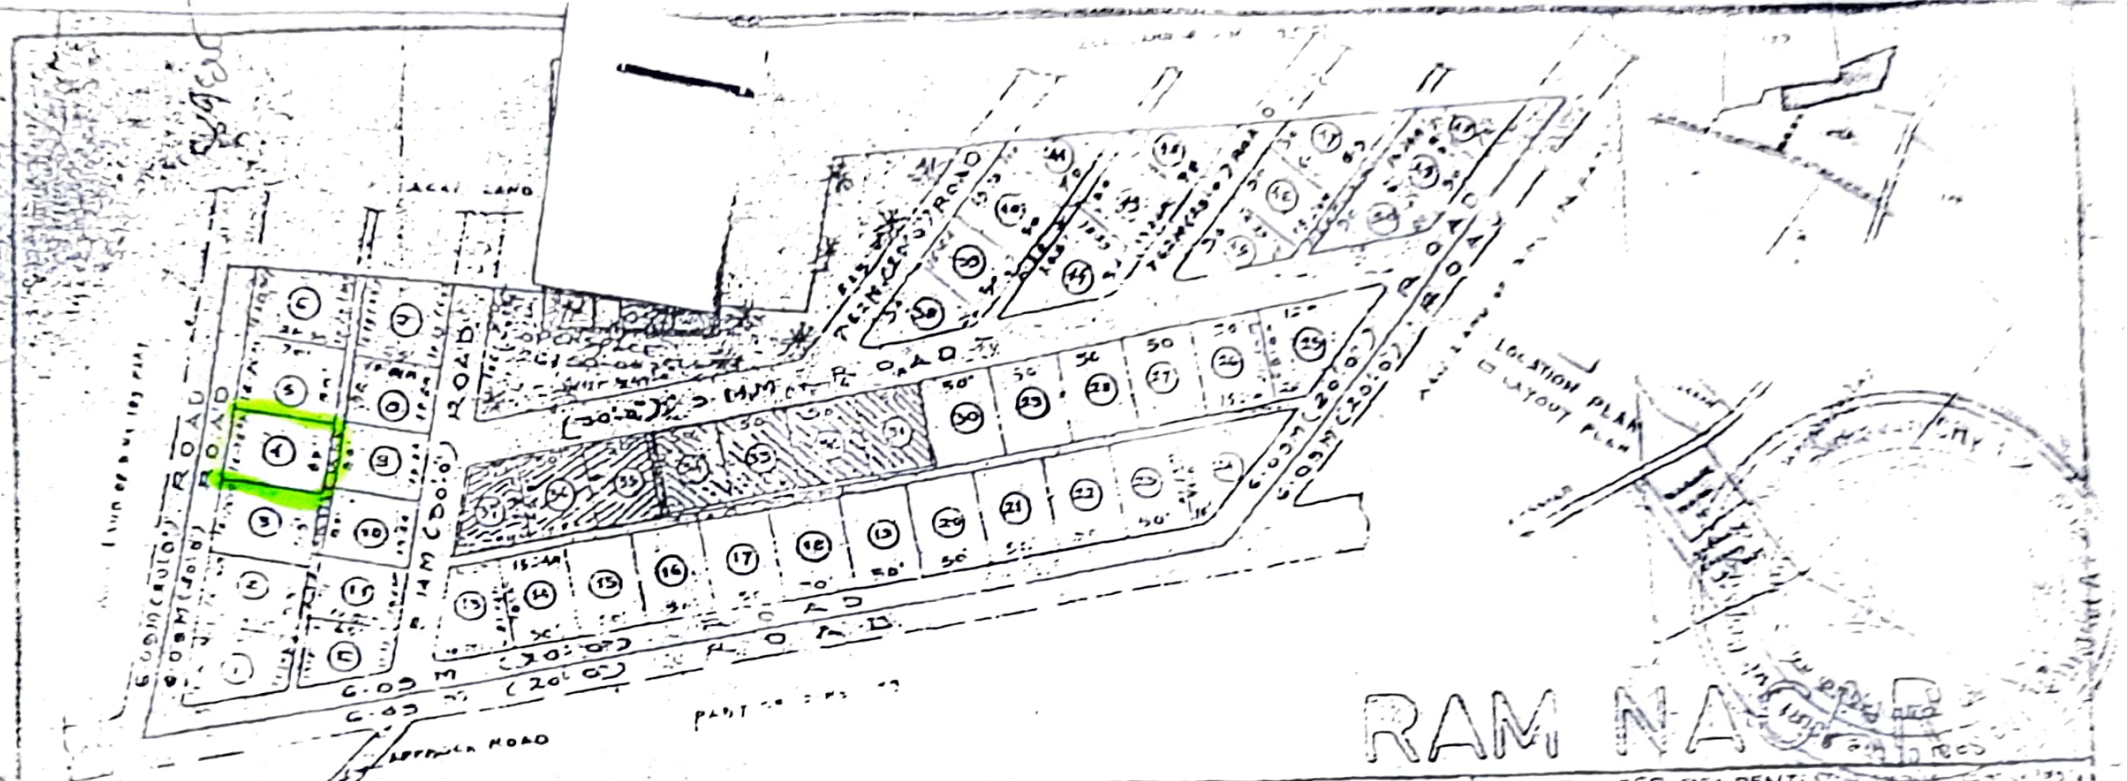



STATEMENT OF RESIDENTIAL PLOTS

[illegible]

| GENERAL AREA STATEMENTS. | |
| --- | --- |
| TOTAL AREA UNDER RESIDENTIAL PLOTS | 15534-75 [illegible]<br>17643[illegible]-90 [illegible] |
| TOTAL AREA UNDER OPEN SPACE | 2129·33 [illegible] |
| TOTAL AREA UNDER ROAD & S.LANE | [illegible] 35 [illegible] |
| TOTAL AREA UNDER [illegible] | [illegible] |
| TOTAL LAND | [illegible]<br>ACRES ONLY |

DEMARCATED RESIDENTIAL [illegible] OF MOUZE [illegible]GAON [illegible] DIST [illegible]

LAYOUT PLAN

K.P. [illegible]

TRUE COPY

Executive Magistrate [illegible]