


FLOOR WISE FSI TABLE									
FLOOR NAME	P-LINE PLAN PROPOSED FSI AREA					FREE FROM FSI			
	COMM	RESI	IND	SPEC	LIFT	VOID	V-SHAFT	TENAMENT	TOTAL FSI (F/F)
FIFTH FLOOR	0	360.16	0	0	3.05	3.32	8.86	4	344.93
FOURTH FLOOR	0	401.18	0	0	3.05	3.32	8.86	4	385.95
THIRD FLOOR	0	401.18	0	0	3.05	3.32	8.86	4	385.95
GROUND FLOOR	74.07	0	0	0	3.05	0	0	4	71.02
TOTAL FSI	191.14	1082.27	0	0	18.30	16.60	44.30	27	1937.21

Area Details of Apartment									
Building No.	Floor No.	Apartment No.	Carpet area of Apartment	Area of Balcony attached to Apartment	Area of Double height Terrace attached to Apartment	Area of Double height Terrace attached to Apartment	Area of Double height Terrace attached to Apartment	Area of Double height Terrace attached to Apartment	Area of Double height Terrace attached to Apartment
A	Ground Floor	SHOP-1	12.02	Nill	Nill	Nill	Nill	Nill	Nill
		SHOP-2	14.57	Nill	Nill	Nill	Nill	Nill	Nill
		SHOP-3	14.57	Nill	Nill	Nill	Nill	Nill	Nill
		SHOP-4	20.85	Nill	Nill	Nill	Nill	Nill	Nill
		SHOP-5	62.01	Nill	Nill	Nill	Nill	Nill	Nill
	First Floor	SHOP-1	13.45	Nill	Nill	Nill	Nill	Nill	Nill
		SHOP-2	13.45	Nill	Nill	Nill	Nill	Nill	Nill
		SHOP-3	13.45	Nill	Nill	Nill	Nill	Nill	Nill
		SHOP-4	16.12	Nill	Nill	Nill	Nill	Nill	Nill
		SHOP-5	70.86	Nill	Nill	Nill	Nill	Nill	Nill
Typical 2nd, 3rd, 4th floor	2nd Floor	101	79.97	29.99	Nill	Nill	Nill	Nill	Nill
		102	76.98	29.99	Nill	Nill	Nill	Nill	Nill
		201,301,401,501	63.61	23.98	Nill	Nill	Nill	Nill	Nill
		202,302,402,502	61.67	25.60	Nill	Nill	Nill	Nill	Nill
		203,303,403,503	61.67	25.60	Nill	Nill	Nill	Nill	Nill
	3rd Floor	204,304,404,504	63.61	23.92	Nill	Nill	Nill	Nill	Nill
		501	63.61	9.24	Nill	Nill	Nill	Nill	Nill
		502	63.61	9.24	Nill	Nill	Nill	Nill	Nill
		503	61.67	10.89	Nill	Nill	Nill	Nill	Nill
		504	63.61	9.24	Nill	Nill	Nill	Nill	Nill



FRONT ELEVATION


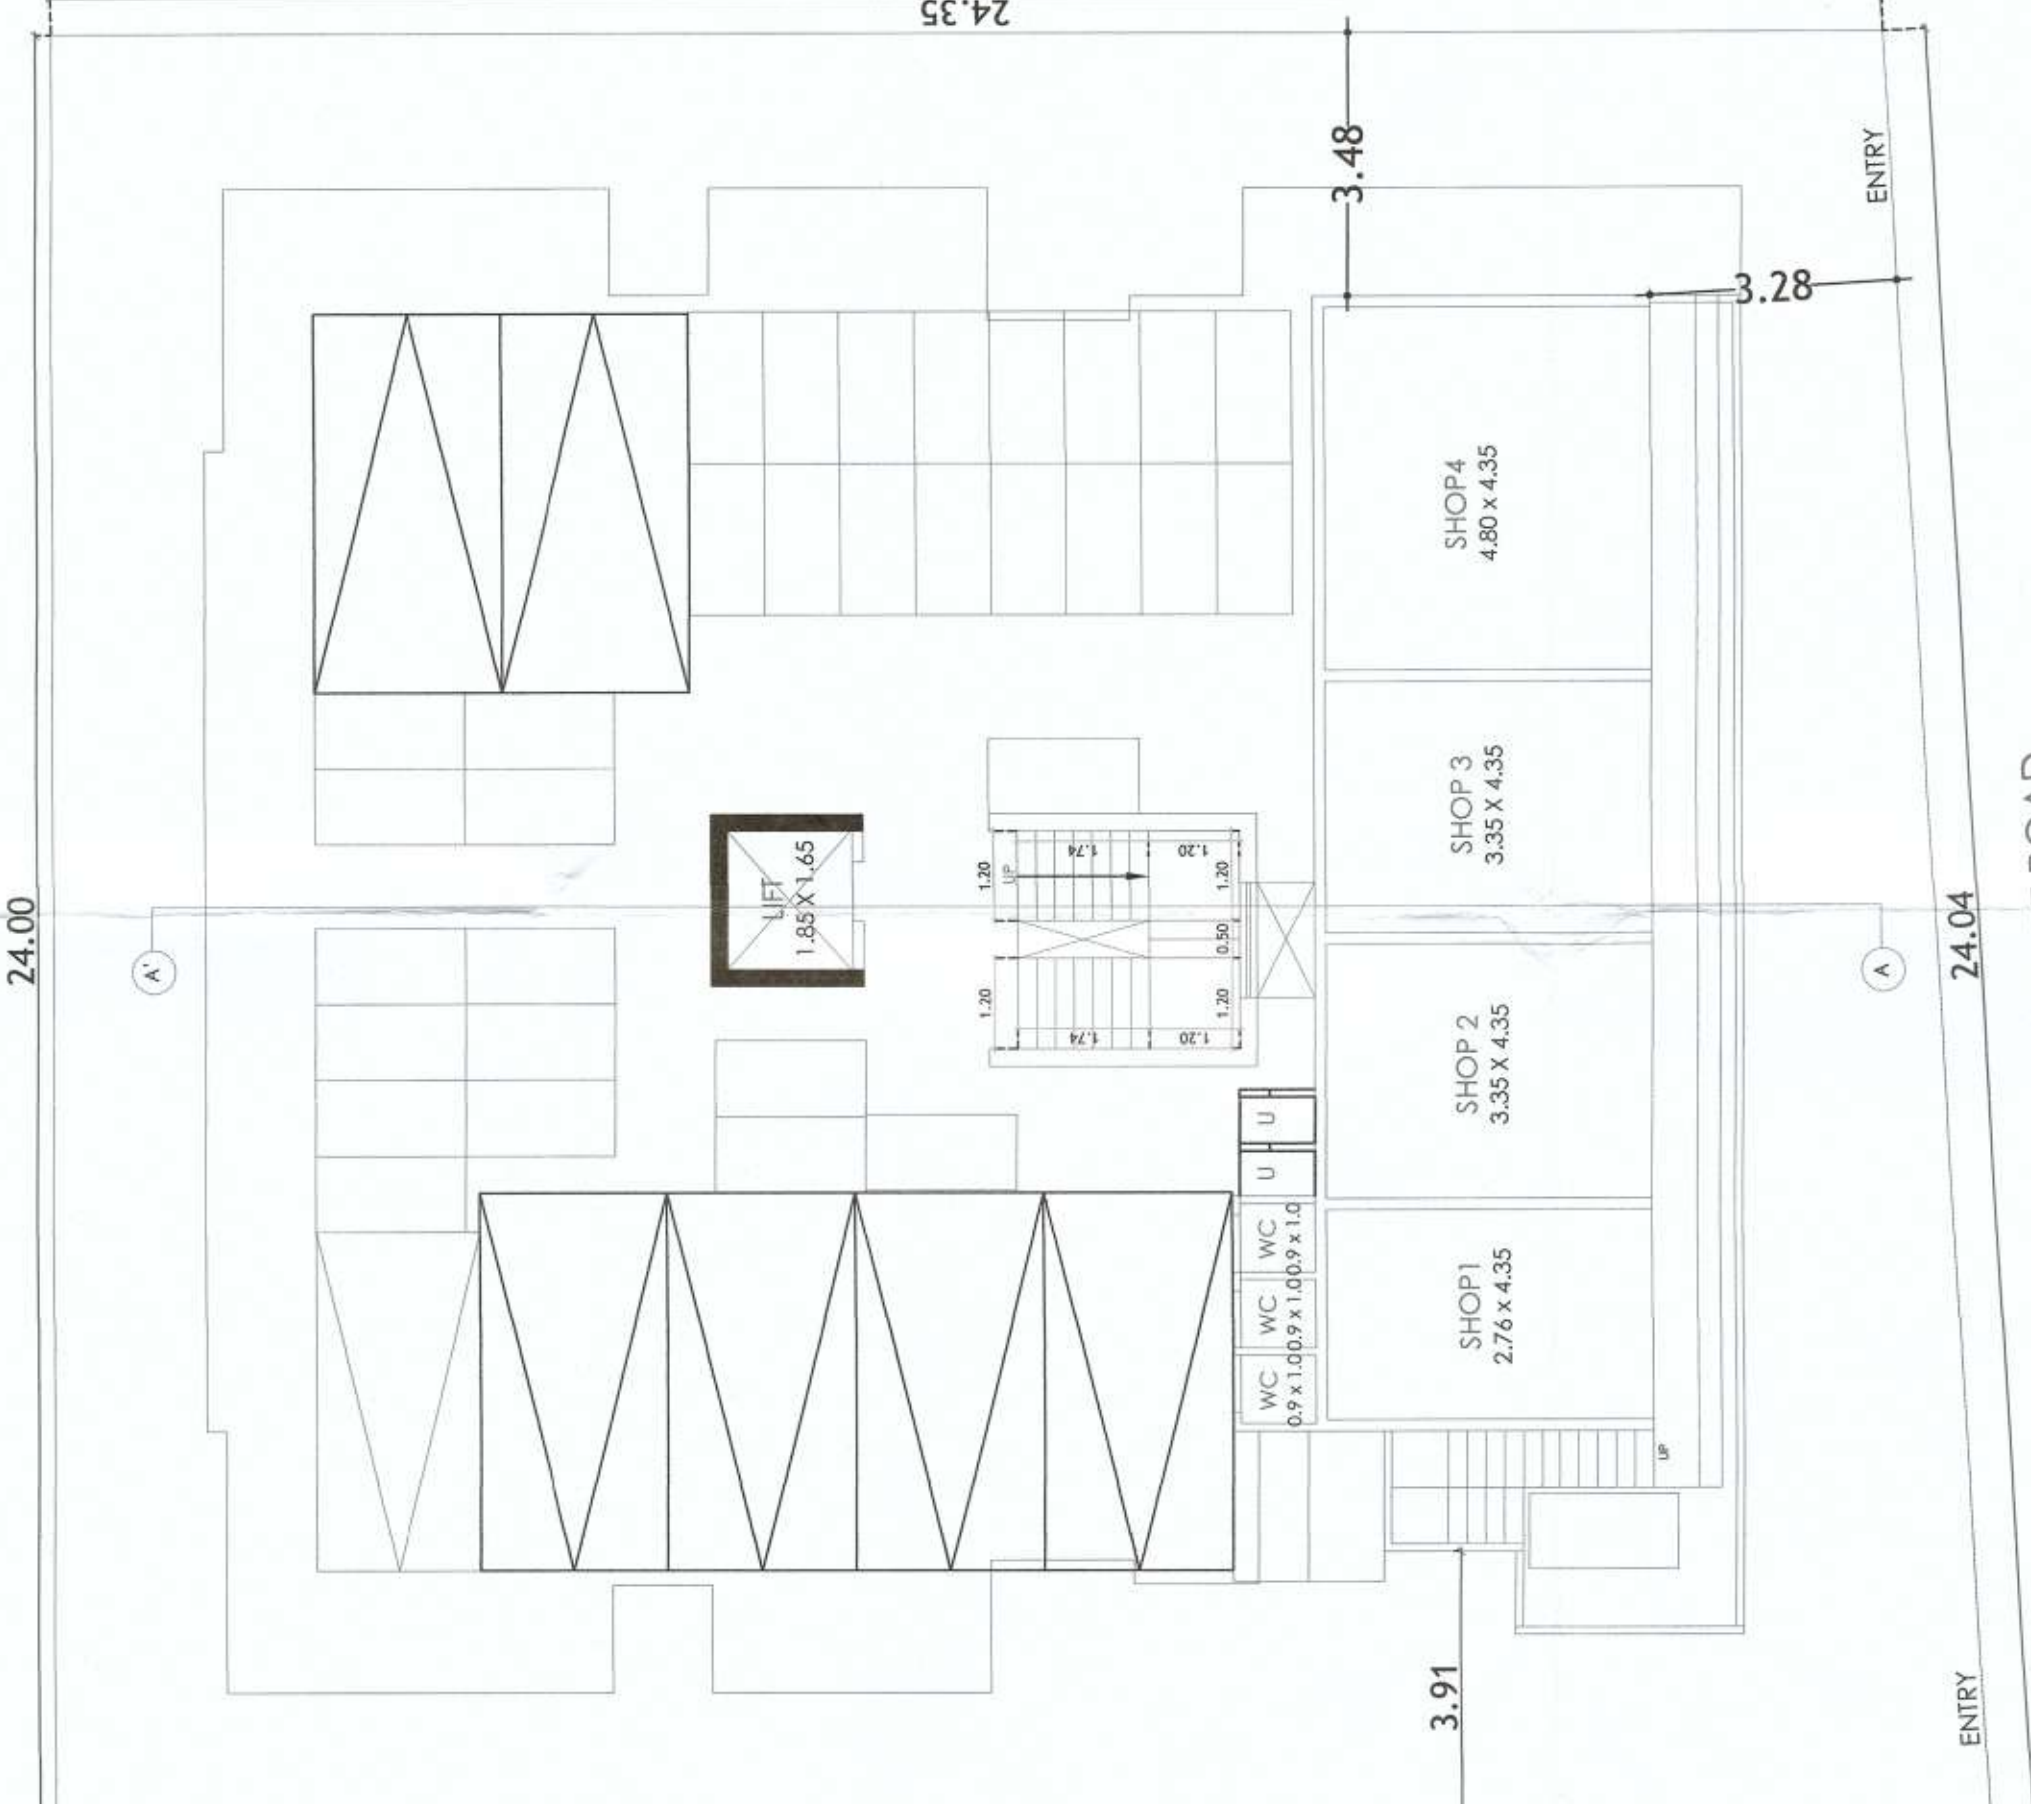


GROUND FLOOR PLAN


Occupancy	Size of Tenament		No. of Parking		No. of Parking Required after applying coefficient		Visitor Parking Required 5%		Total	
	Tenament	Car	Car	Car	Tenament	Car	Car	Car	Car	Car
Residential	For every Two tenament with each tenament having carpet area equal to or above of 40.0 sq.m. but less than 80 sq.m. For every 100 Sq.M. carpet area or fraction thereof	2	1	5	18	9	45	18	5	27
Commercial	For every 100 Sq.M. carpet area or fraction thereof	100 Sq.M.	2	6	133.41	3	8	133.41	2	5
Total										7

Proposed No. of Parking				Proposed Visitor Parking			
Car	Car	Car	Car	Car	Car	Car	Car
7	32	0	2	7	32	0	2


P Line Plan

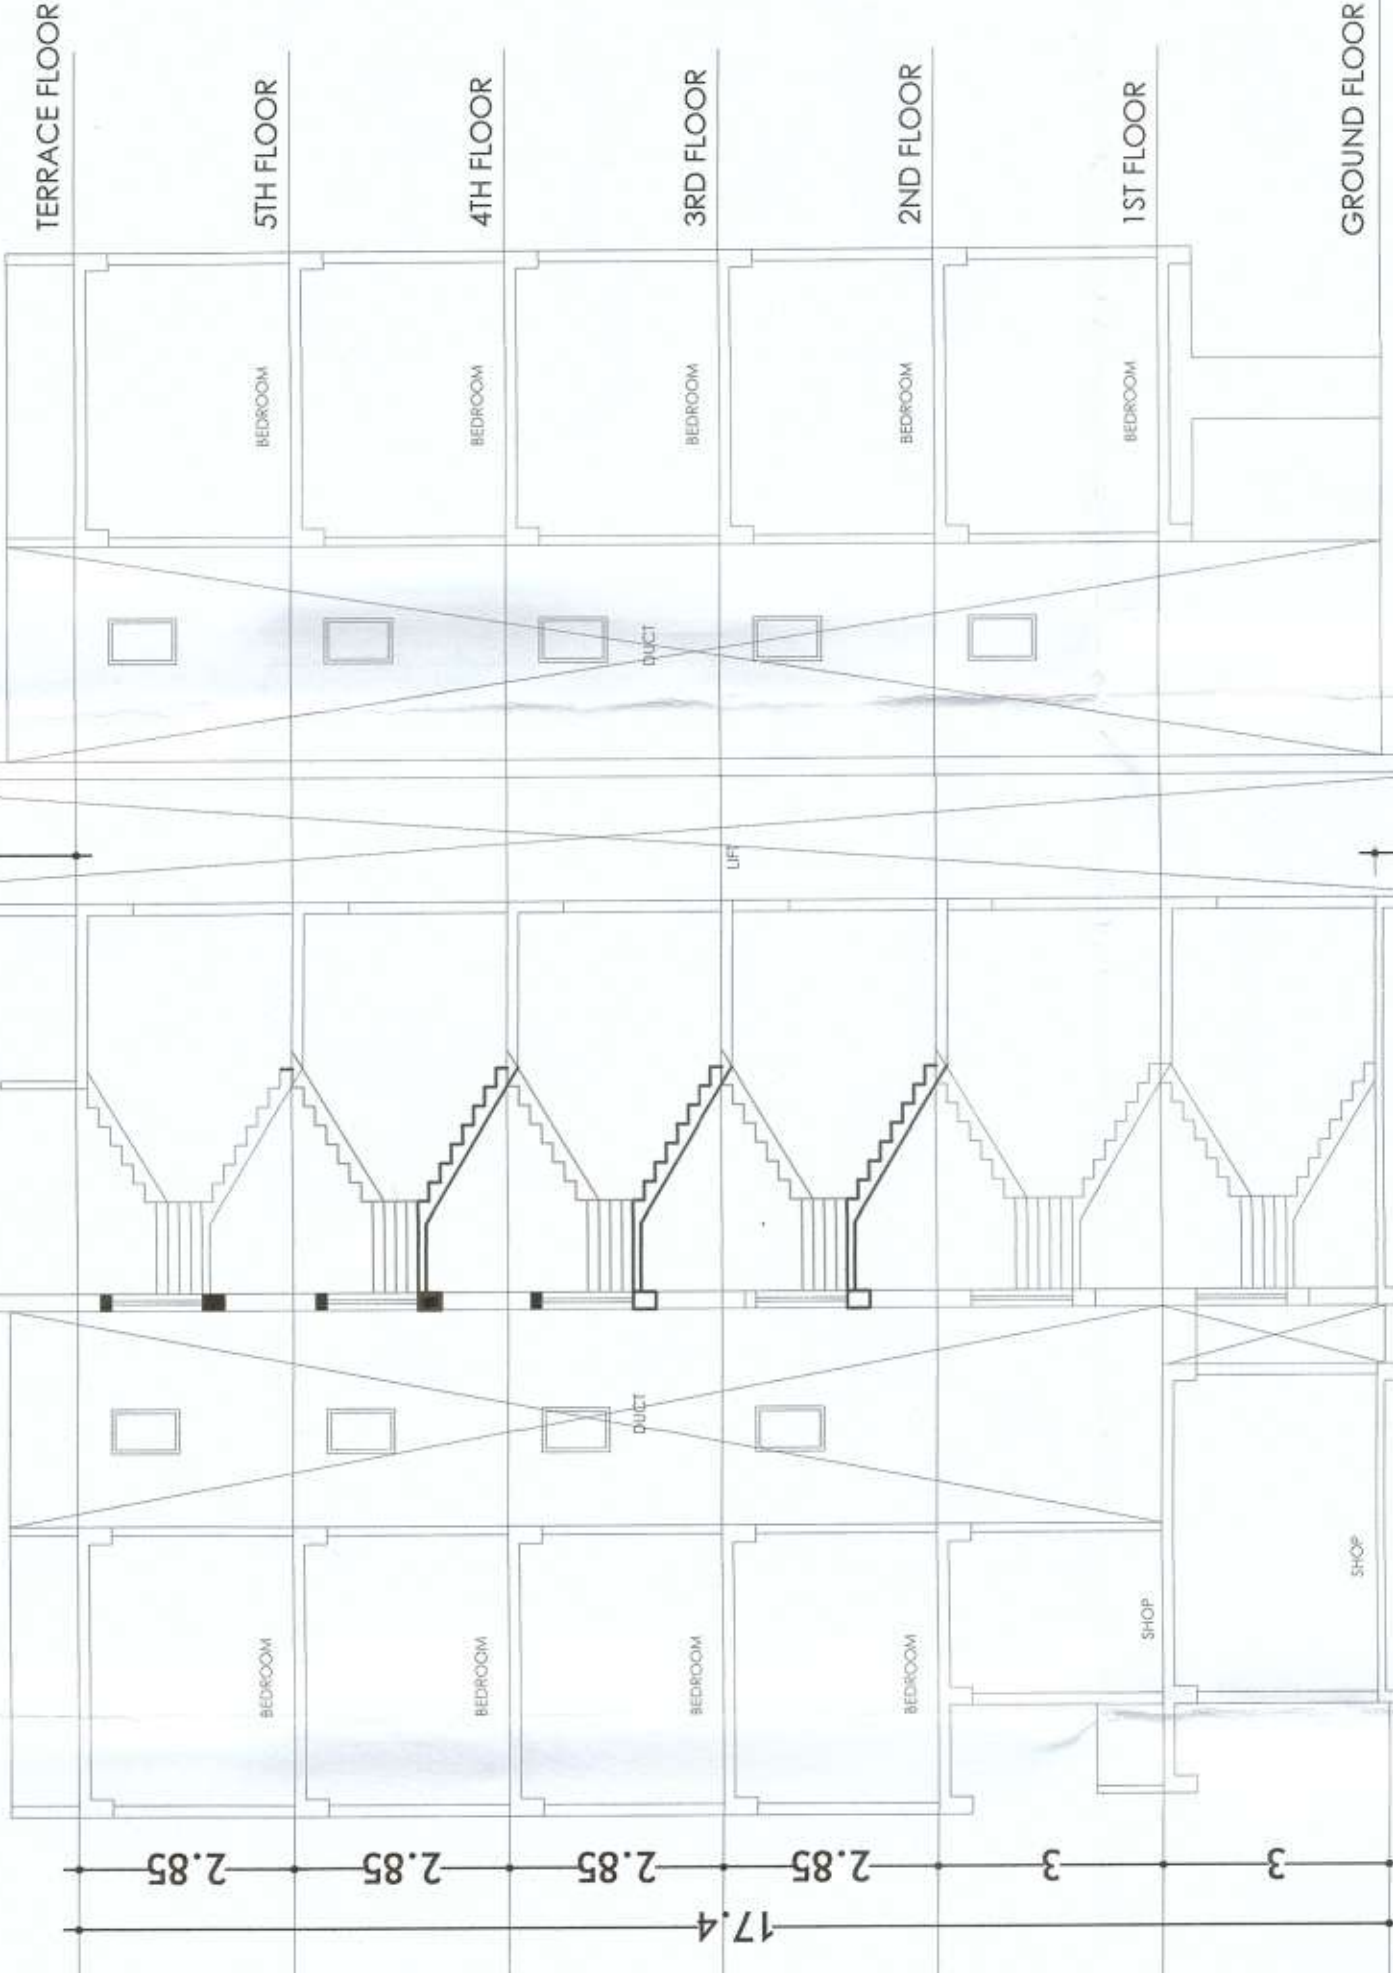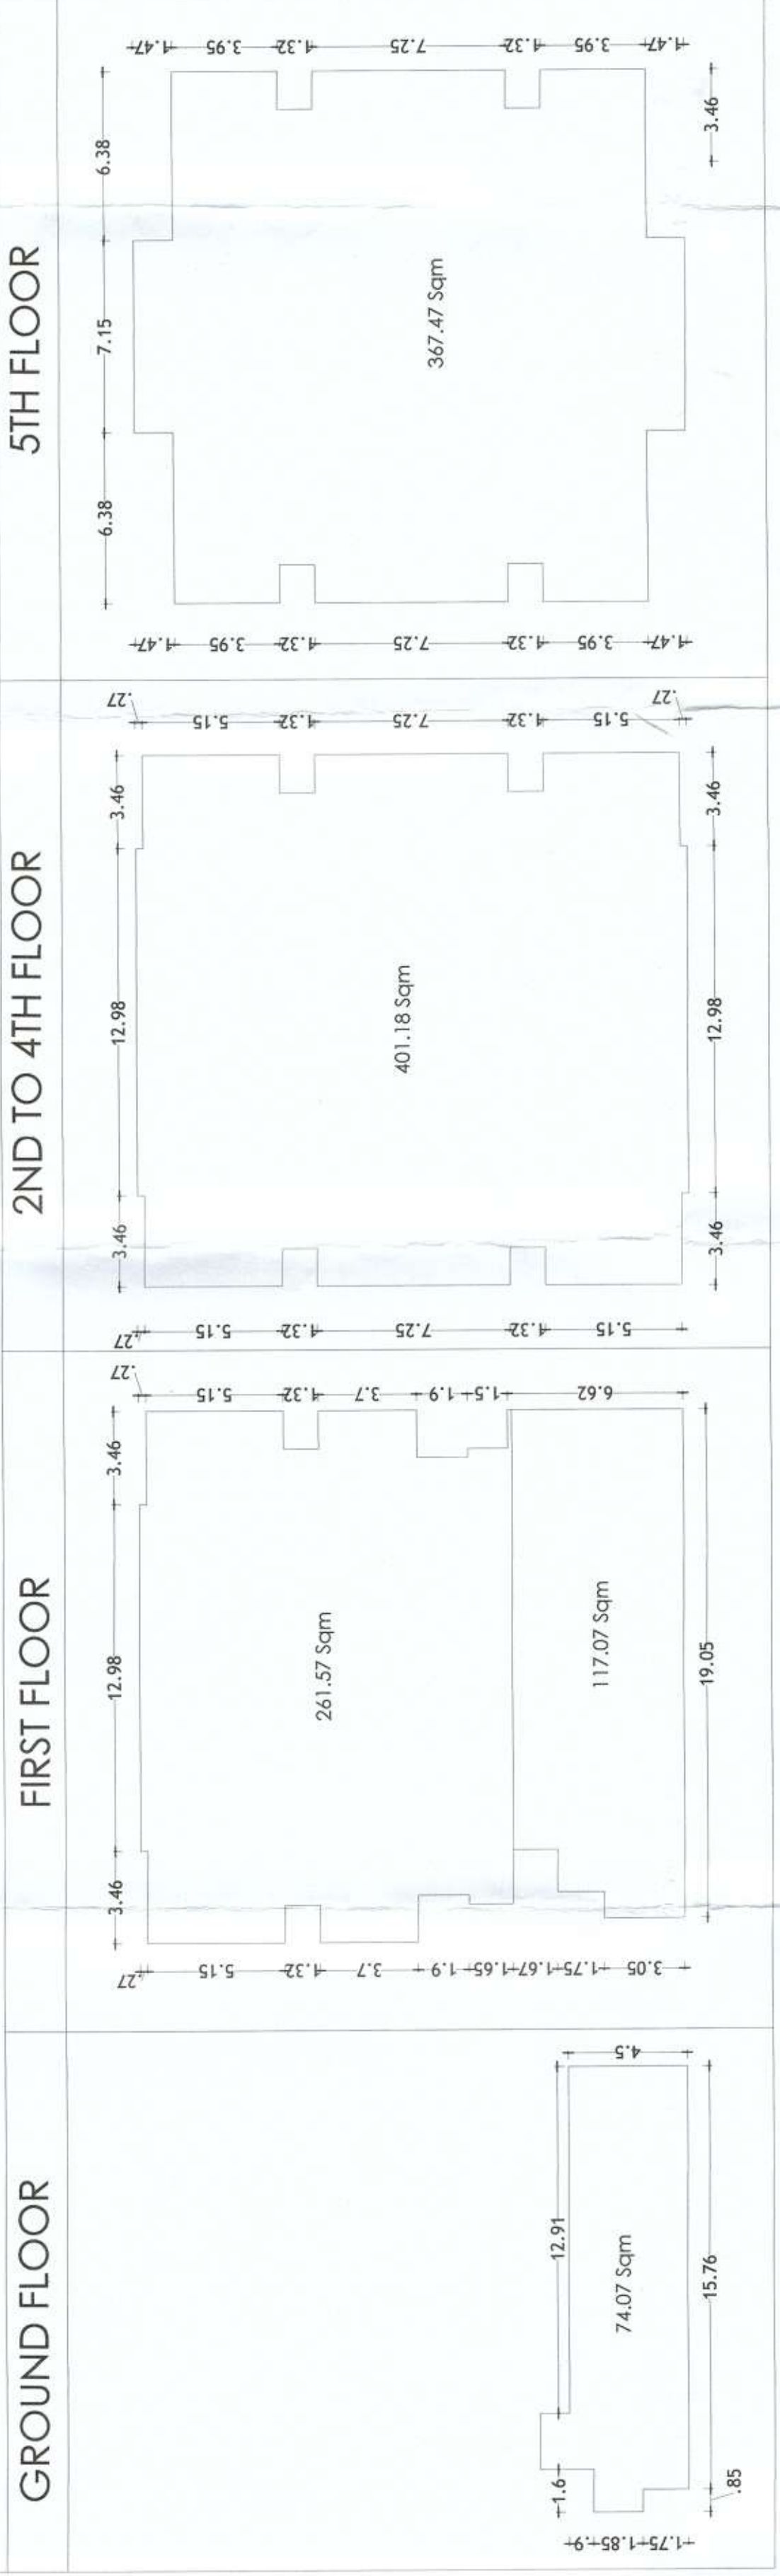


SECTION

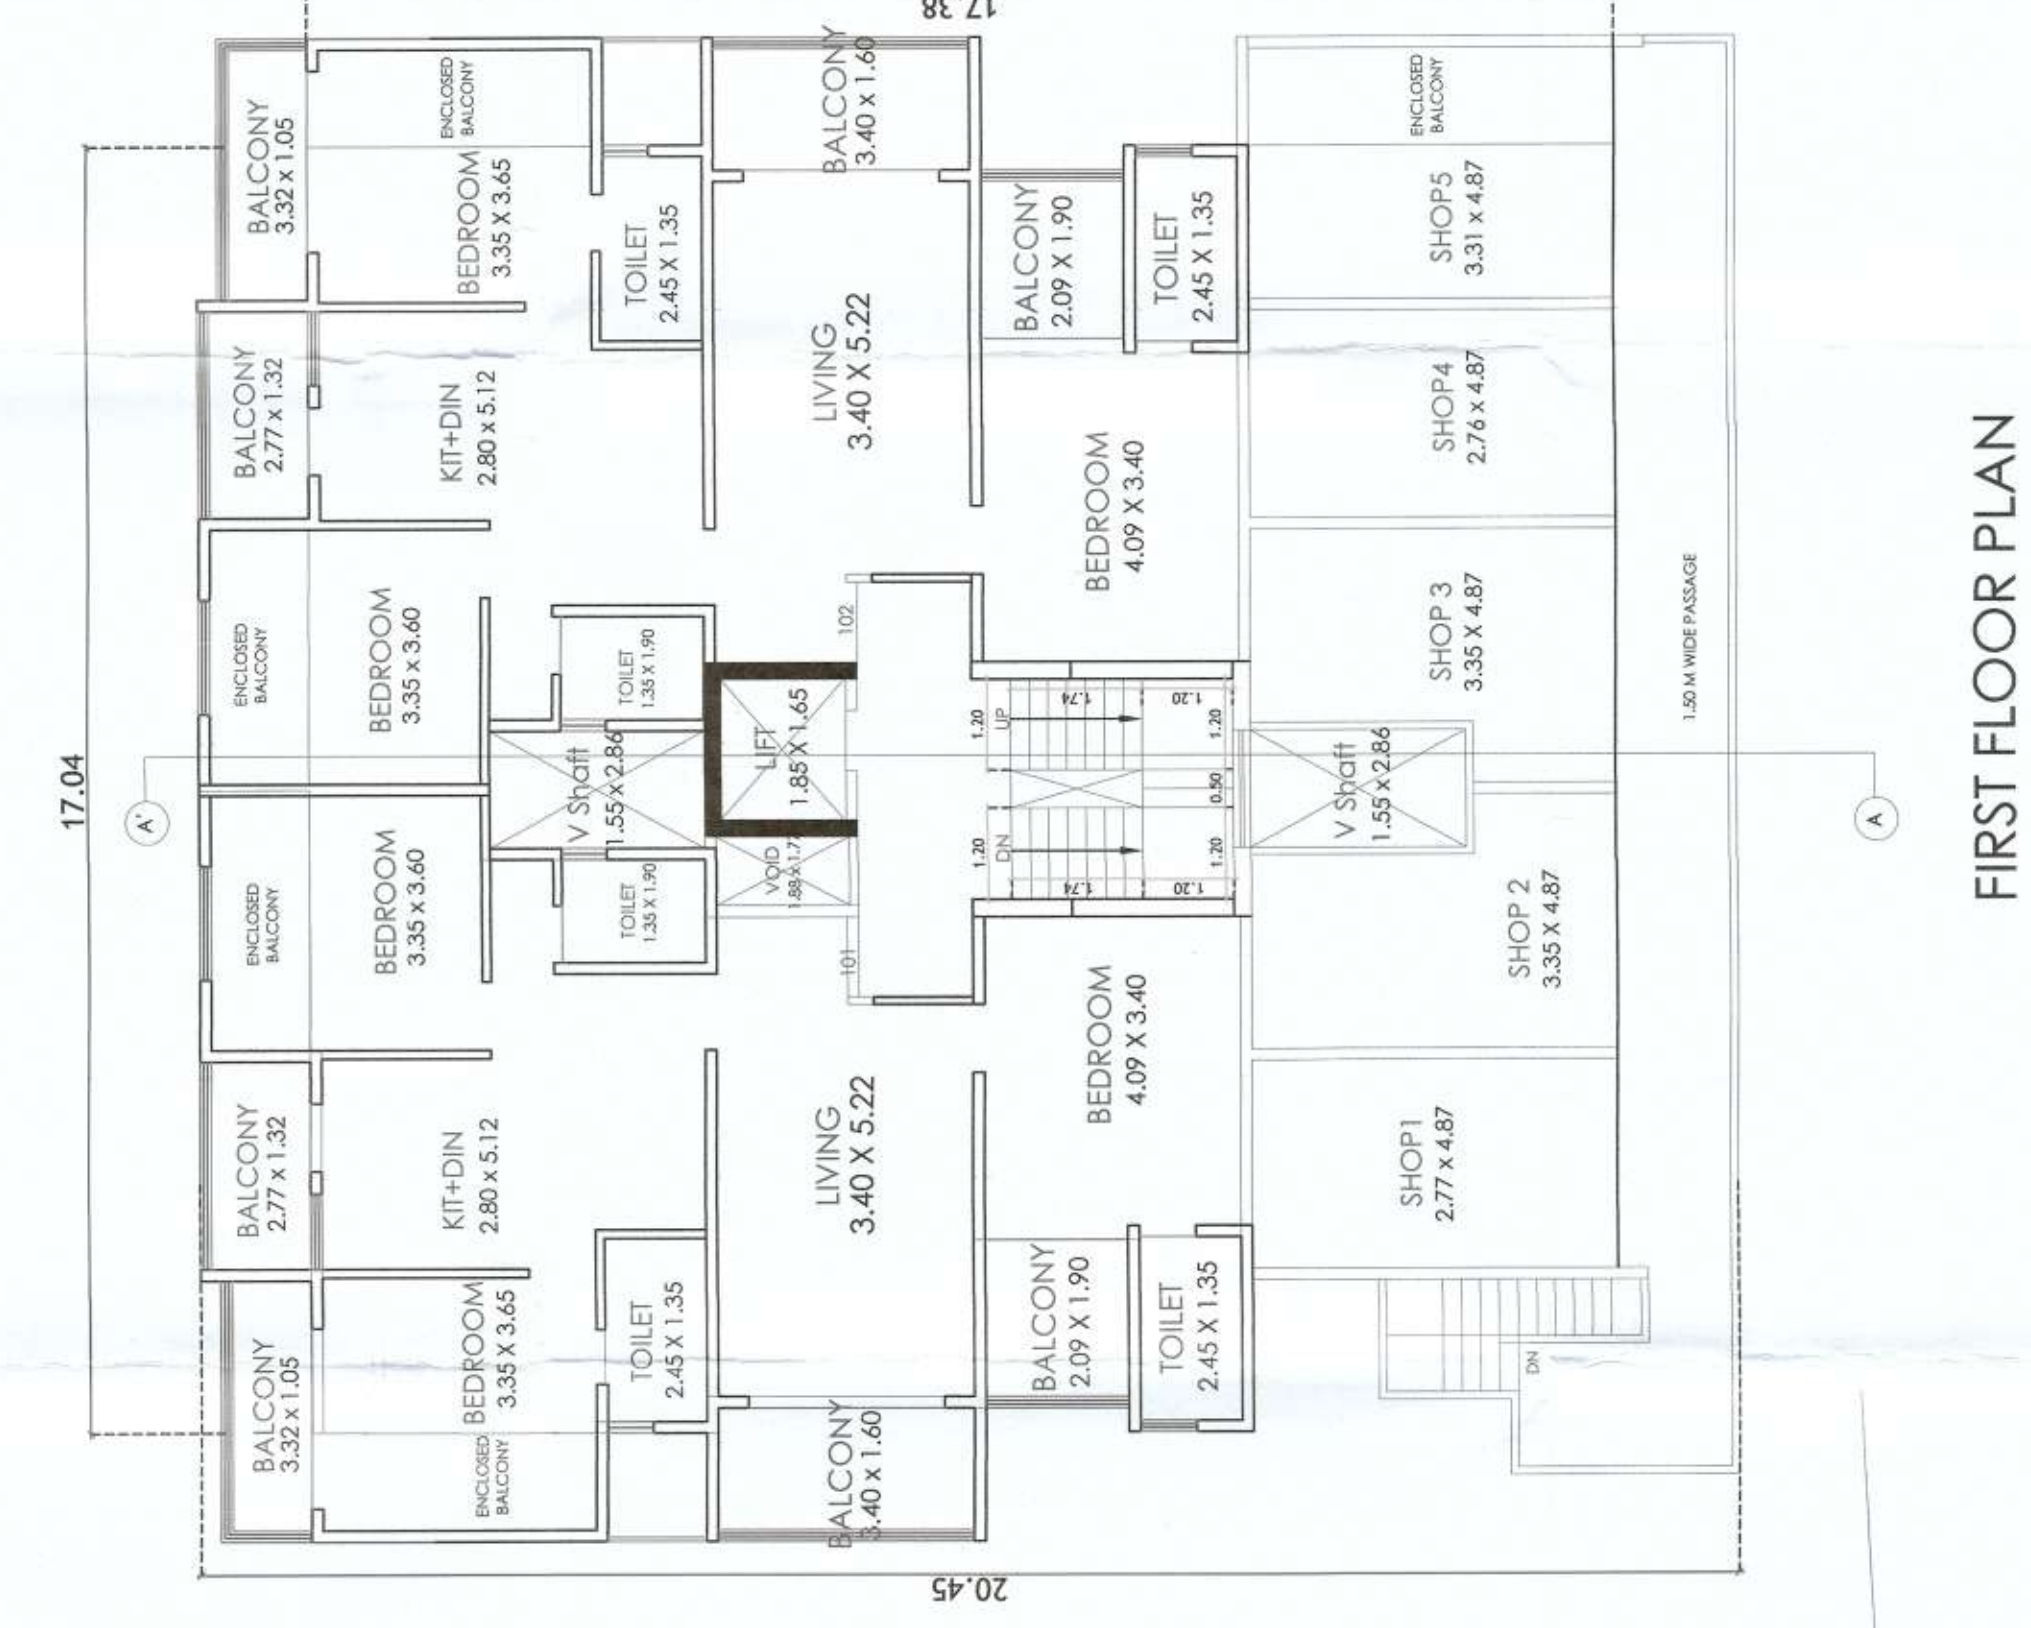

FIRST FLOOR PLAN

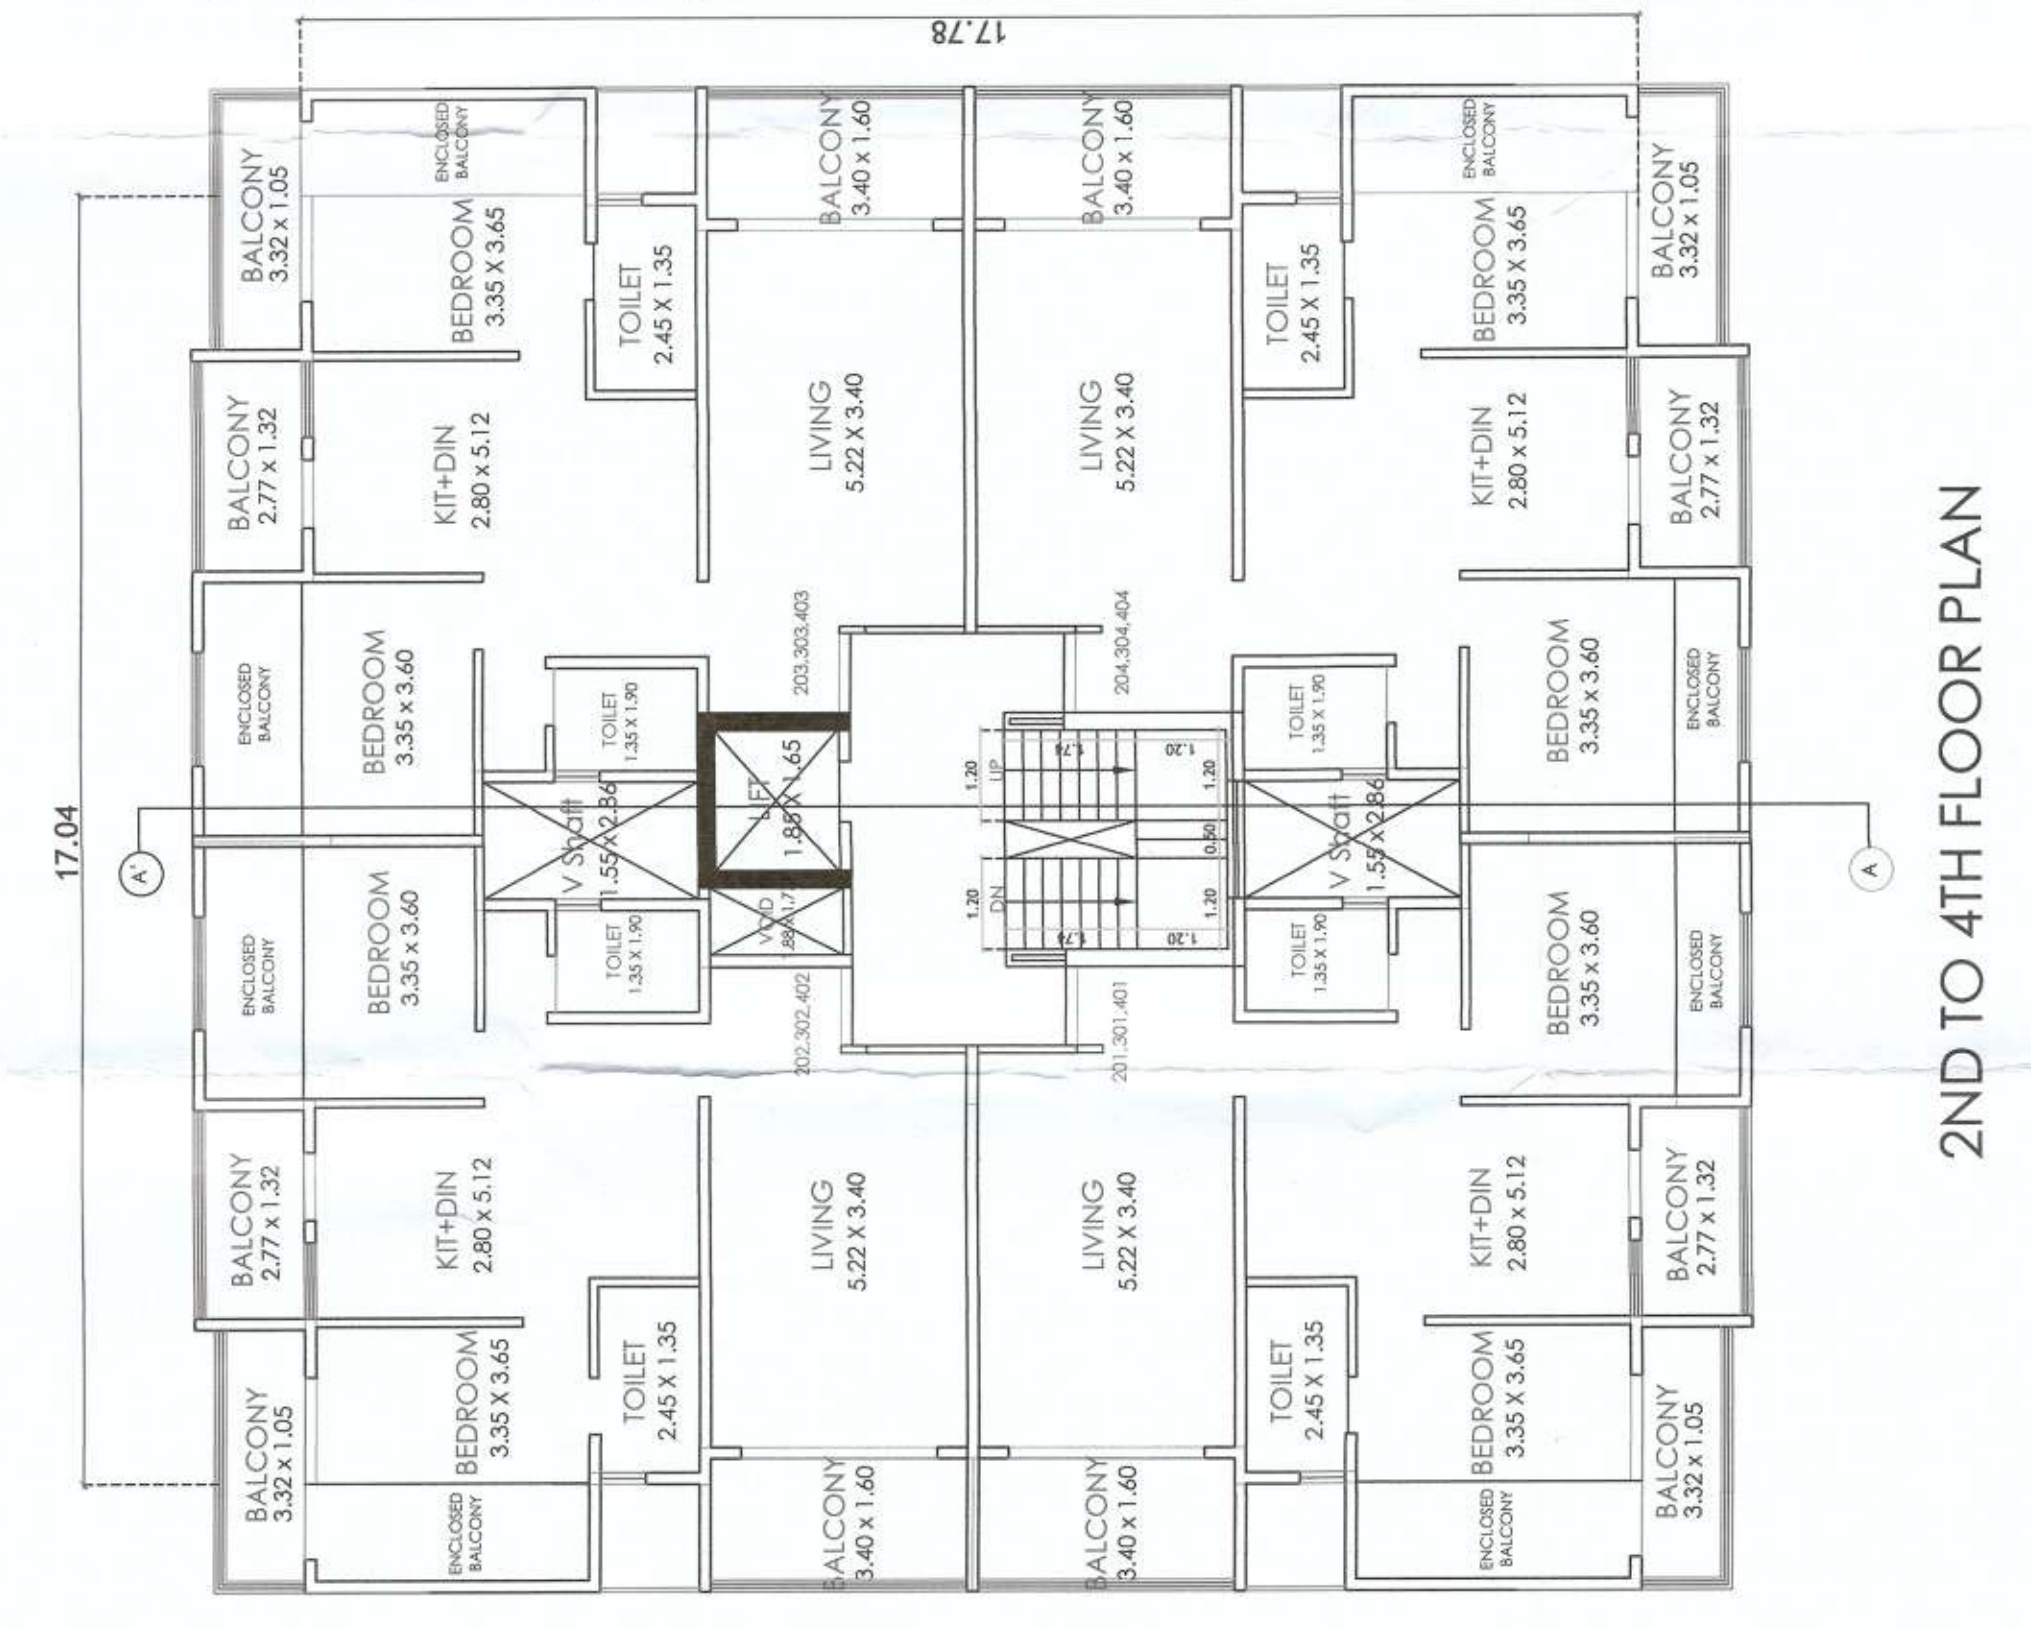

2ND TO 4TH FLOOR PLAN

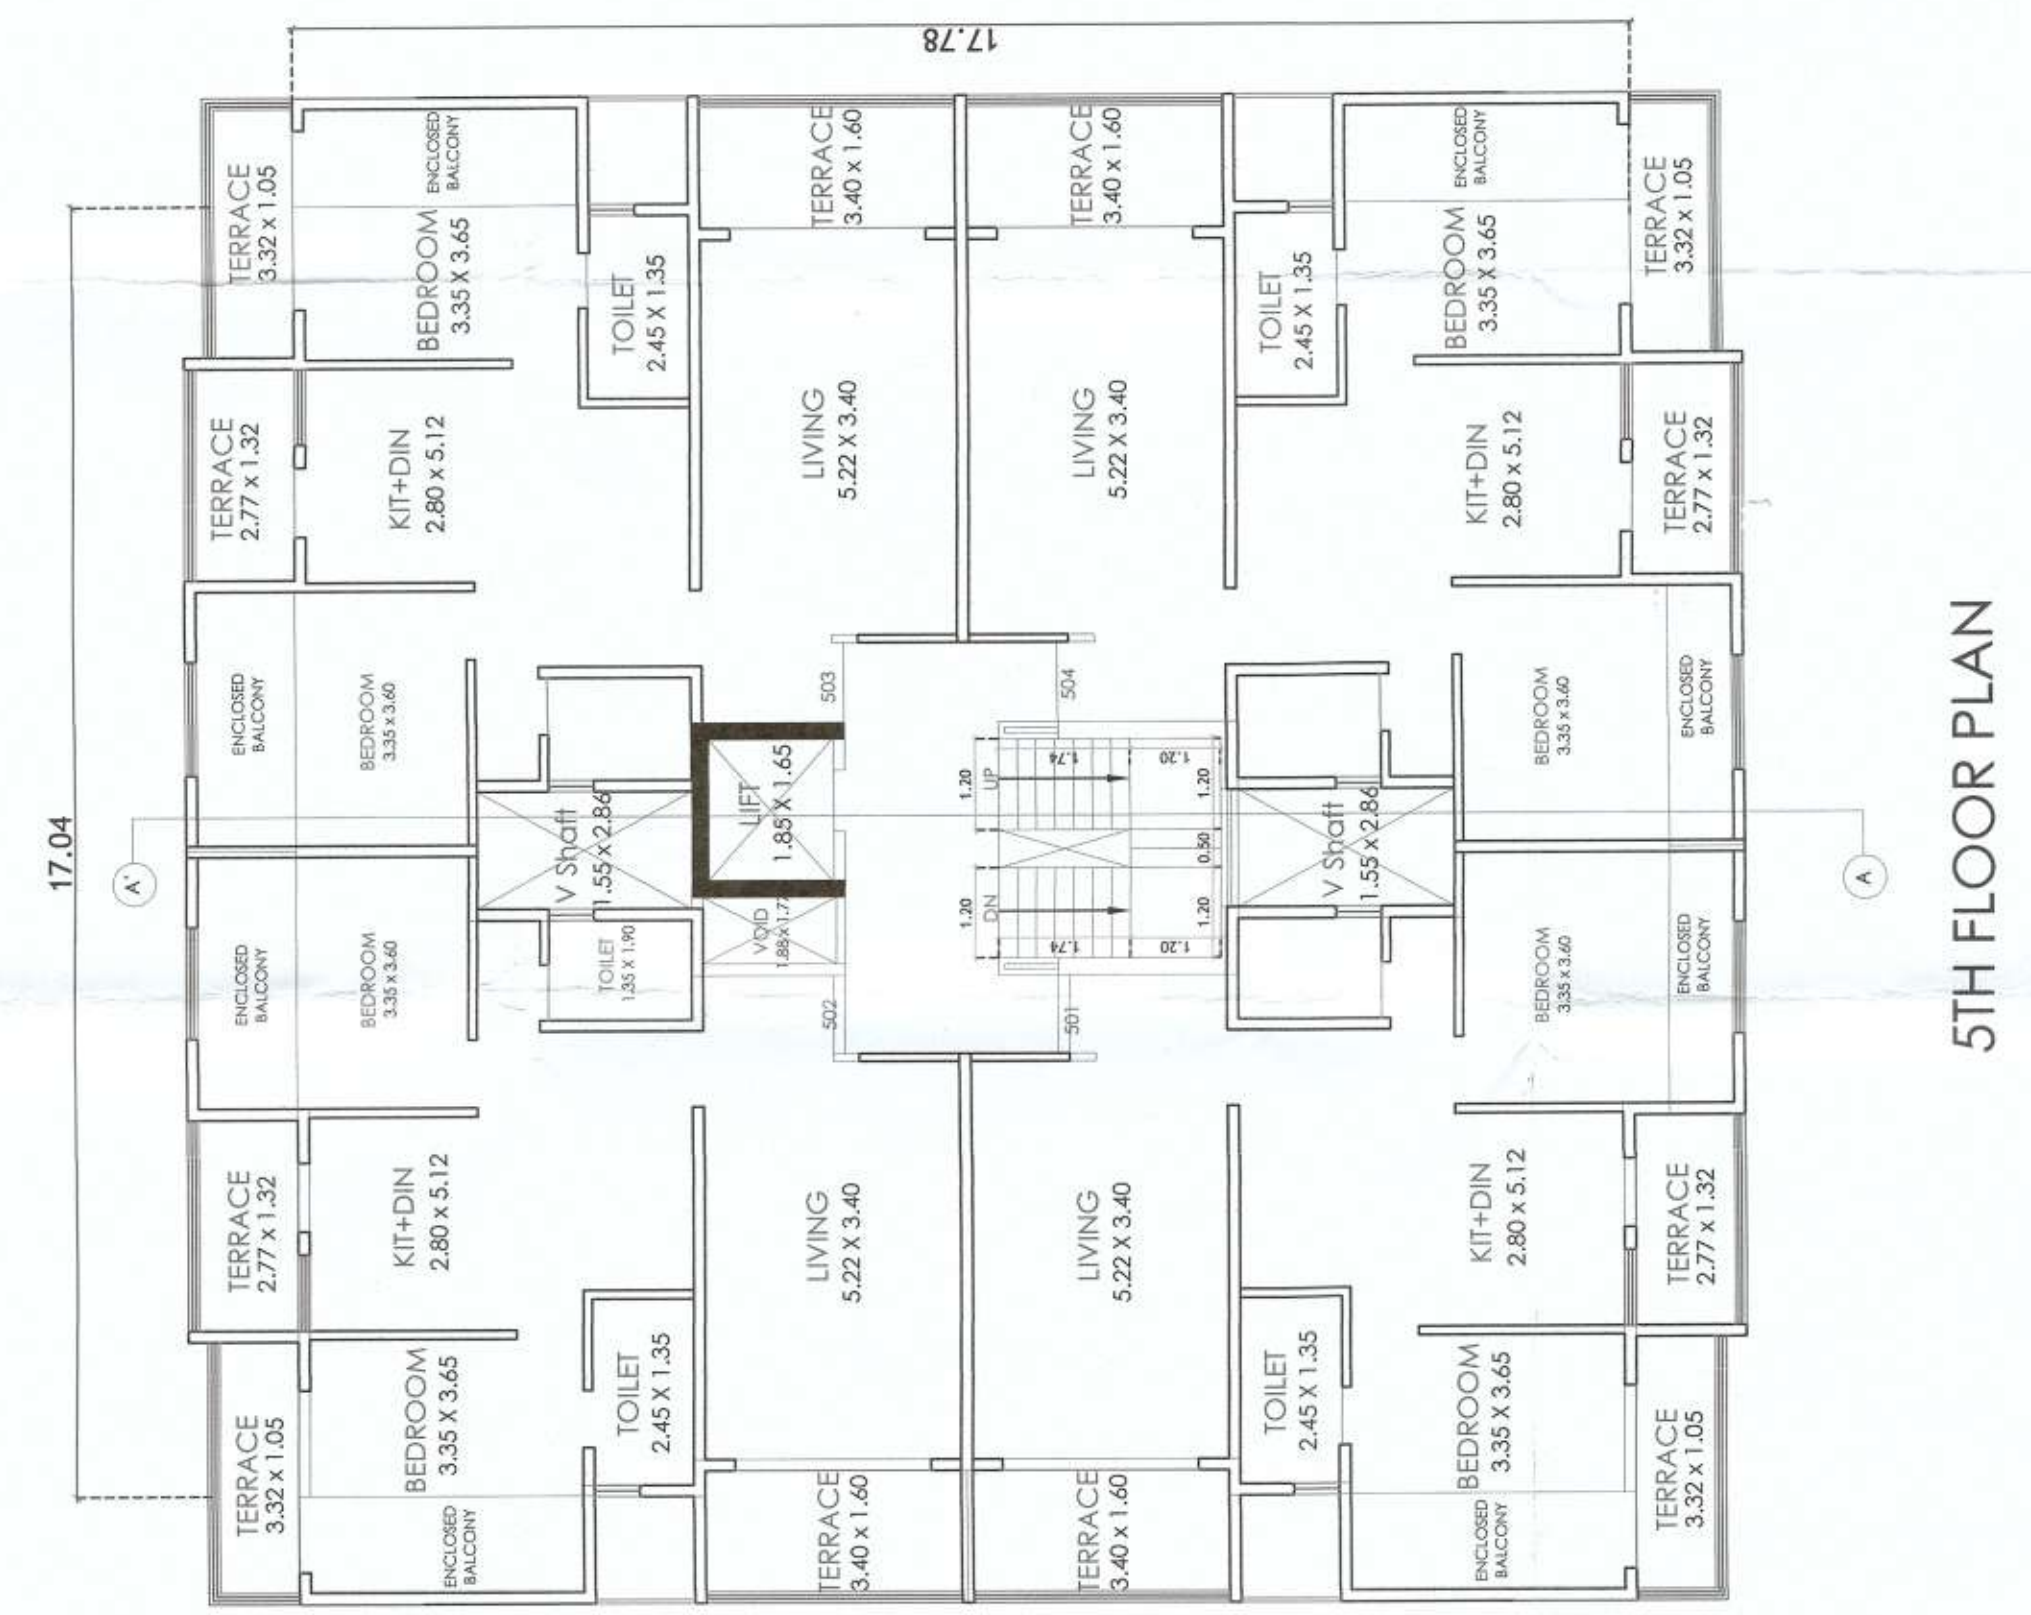

5TH FLOOR PLAN



SEAL OF APPROVAL



AMC

AMC

