
DEMARCATED RESIDENTIAL LAYOUT PLAN IN SURVEY NO. 1 & 173 , IN MAUZA- TALEGAON (TA.), TAH. WARDHA & DIST. WARDHA

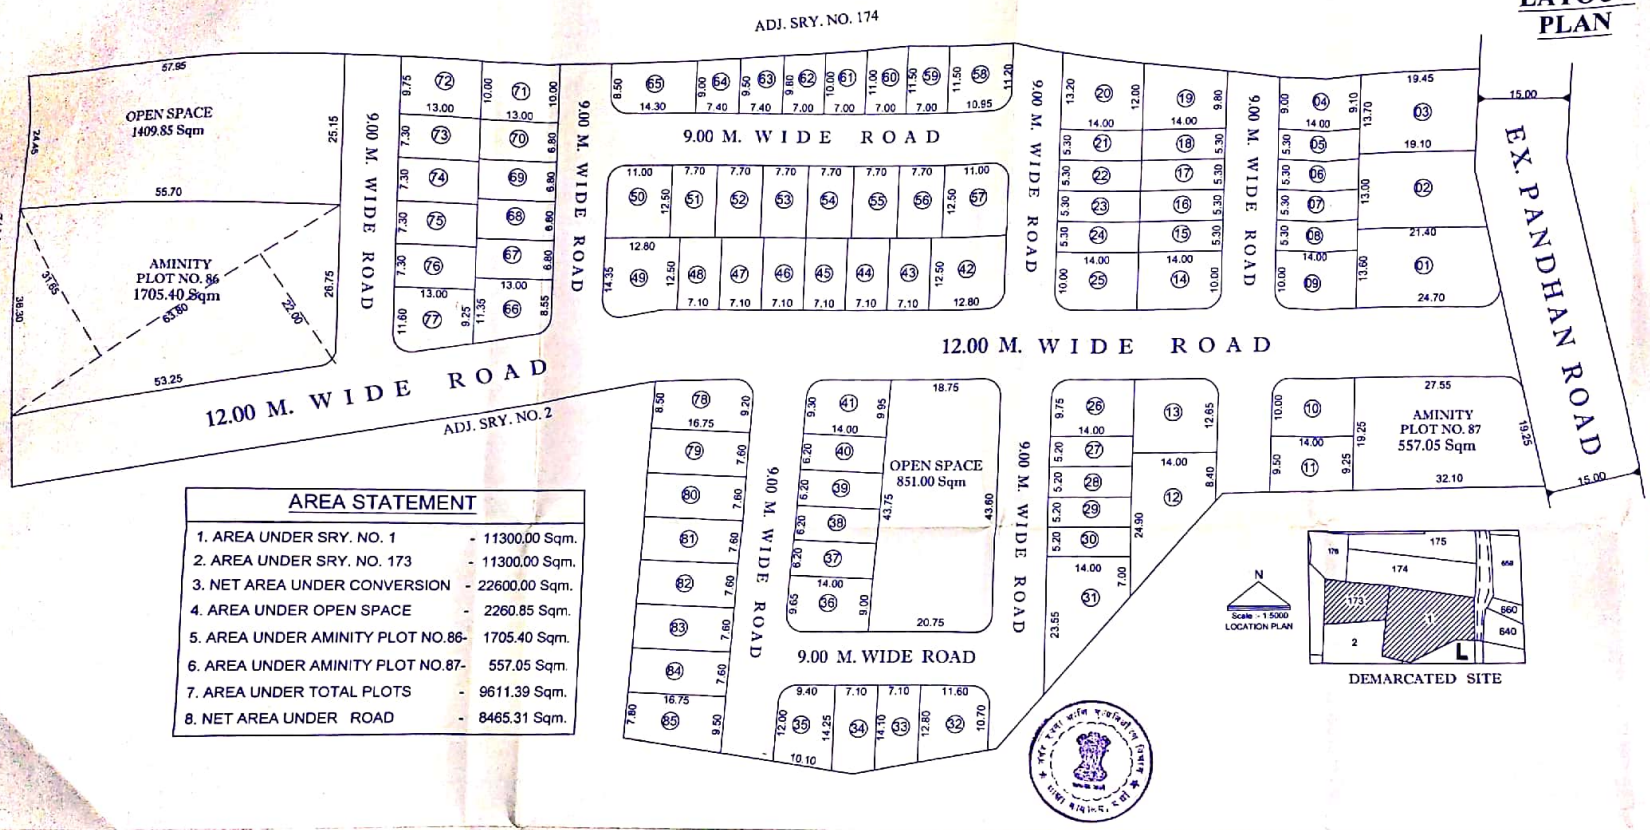

AREA STATEMENT

1. AREA UNDER SRY. NO. 1	- 11300.00 Sqm.
2. AREA UNDER SRY. NO. 173	- 11300.00 Sqm.
3. NET AREA UNDER CONVERSION	- 22600.00 Sqm.
4. AREA UNDER OPEN SPACE	- 2260.85 Sqm.
5. AREA UNDER AMINITY PLOT NO.86-	1705.40 Sqm.
6. AREA UNDER AMINITY PLOT NO.87-	557.05 Sqm.
7. AREA UNDER TOTAL PLOTS	- 9611.39 Sqm.
8. NET AREA UNDER ROAD	- 8465.31 Sqm.

PLOT INDEX

PLOT NO.	PLOT AREA IN SQ.MT.	CURVE AREA	NET PLOT AREA IN SQ.MT.	NO. OF PLOTS	TOTAL PLOT AREA
1	313.48	9.91	303.57	1	303.57
2	263.25		263.25	1	263.25
3	264.07		264.07	1	264.07
4	126.70		126.70	1	126.70
5 To 8	74.20		74.20	4	296.80
9 To 10	140.00	6.05	133.95	2	267.90
11	131.25		131.25	1	131.25
12	233.10		233.10	1	233.10
13	177.10	6.05	171.05	1	171.05
14	140.00	6.05	133.95	1	133.95
15 To 18	74.20		74.20	4	296.80
19	152.60		152.60	1	152.60
20	176.40		176.40	1	176.40
21 To 24	74.20		74.20	4	296.80
25	140.00	6.05	133.95	1	133.95
26	136.50	6.05	130.45	1	130.45
27 To 30	72.80		72.80	4	291.20
31	213.85		213.85	1	213.85
32	136.30	4.35	131.95	1	131.95
33	95.50		95.50	1	95.50
34	100.64		100.64	1	100.64
35	127.97	4.35	123.62	1	123.62
36	130.55	4.35	126.20	1	126.20
37 To 40	86.80		86.80	4	347.20
41	134.75	6.05	128.70	1	128.70
42	160.00	6.05	153.95	1	153.95
43 To 48	88.75		88.75	6	532.50
49	171.84	6.05	165.79	1	165.79
50	137.50	4.35	133.15	1	133.15
51 To 56	96.25		96.25	6	577.50
57	137.50	4.35	133.15	1	133.15
58	124.28	4.35	119.93	1	119.93
59	80.50		80.50	1	80.50
60	78.75		78.75	1	78.75
61	73.50		73.50	1	73.50
62	69.30		69.30	1	69.30
63	71.41		71.41	1	71.41
64	68.45		68.45	1	68.45
65	125.13	4.35	120.78	1	120.78
66	129.35	6.05	123.30	1	123.30
67 To 70	88.40		88.40	4	353.60
71	130.00		130.00	1	130.00
72	128.38		128.38	1	128.38
73 To 76	94.90		94.90	4	379.60
77	135.53	6.05	129.48	1	129.48
78	148.24	6.05	142.19	1	142.19
79 To 84	127.30		127.30	6	763.80
85	144.89		144.89	1	144.89
			TOTAL		9611.39

मान्यता
(लाल शाईने केलेल्या सुधारणेच्या अधिन राहून)
अकृषक दि. 11/2/2020 उपविभागीय अधिकारी, वर्धा
यांचे केस नं. एनएपी-34/23 मौजा तळेगाव (टा)
उपविभागीय अधिकारी, वर्धा

या कार्यालयाचे पत्र क्र.अकृषि/अंतिम मंजूरी/मौजा तळेगाव (टा)
ता. वर्धा /स.नं. 1 & 173 /सर्वसंमत/ 108
दि. 14/1/2020 मध्ये नमूद अटीनुसार निरंक
प्रयोजनार्थ सिमांकीत अभिन्यासास अंतिम मंजूरीची शिफारस करण्यात येत आहे. (Recommended for Sanction)
सहायक संचालक
नगर रचना, वर्धा

1) 2) 3) 4) 5)
OWNER

S.C.GHUDE
Civil Engineer
WARDHA.
Date : 13/12/2019
ENGINEER

Scanned with CamScanner