
PROPOSED RESIDENTIAL LAYOUT PLAN IN SURVEY NO. 272, IN MAUZA- SAWANGI (MEGHE), TAH. & DIST. WARDHA

N

SCALE : 1:500

LAYOUT PLAN

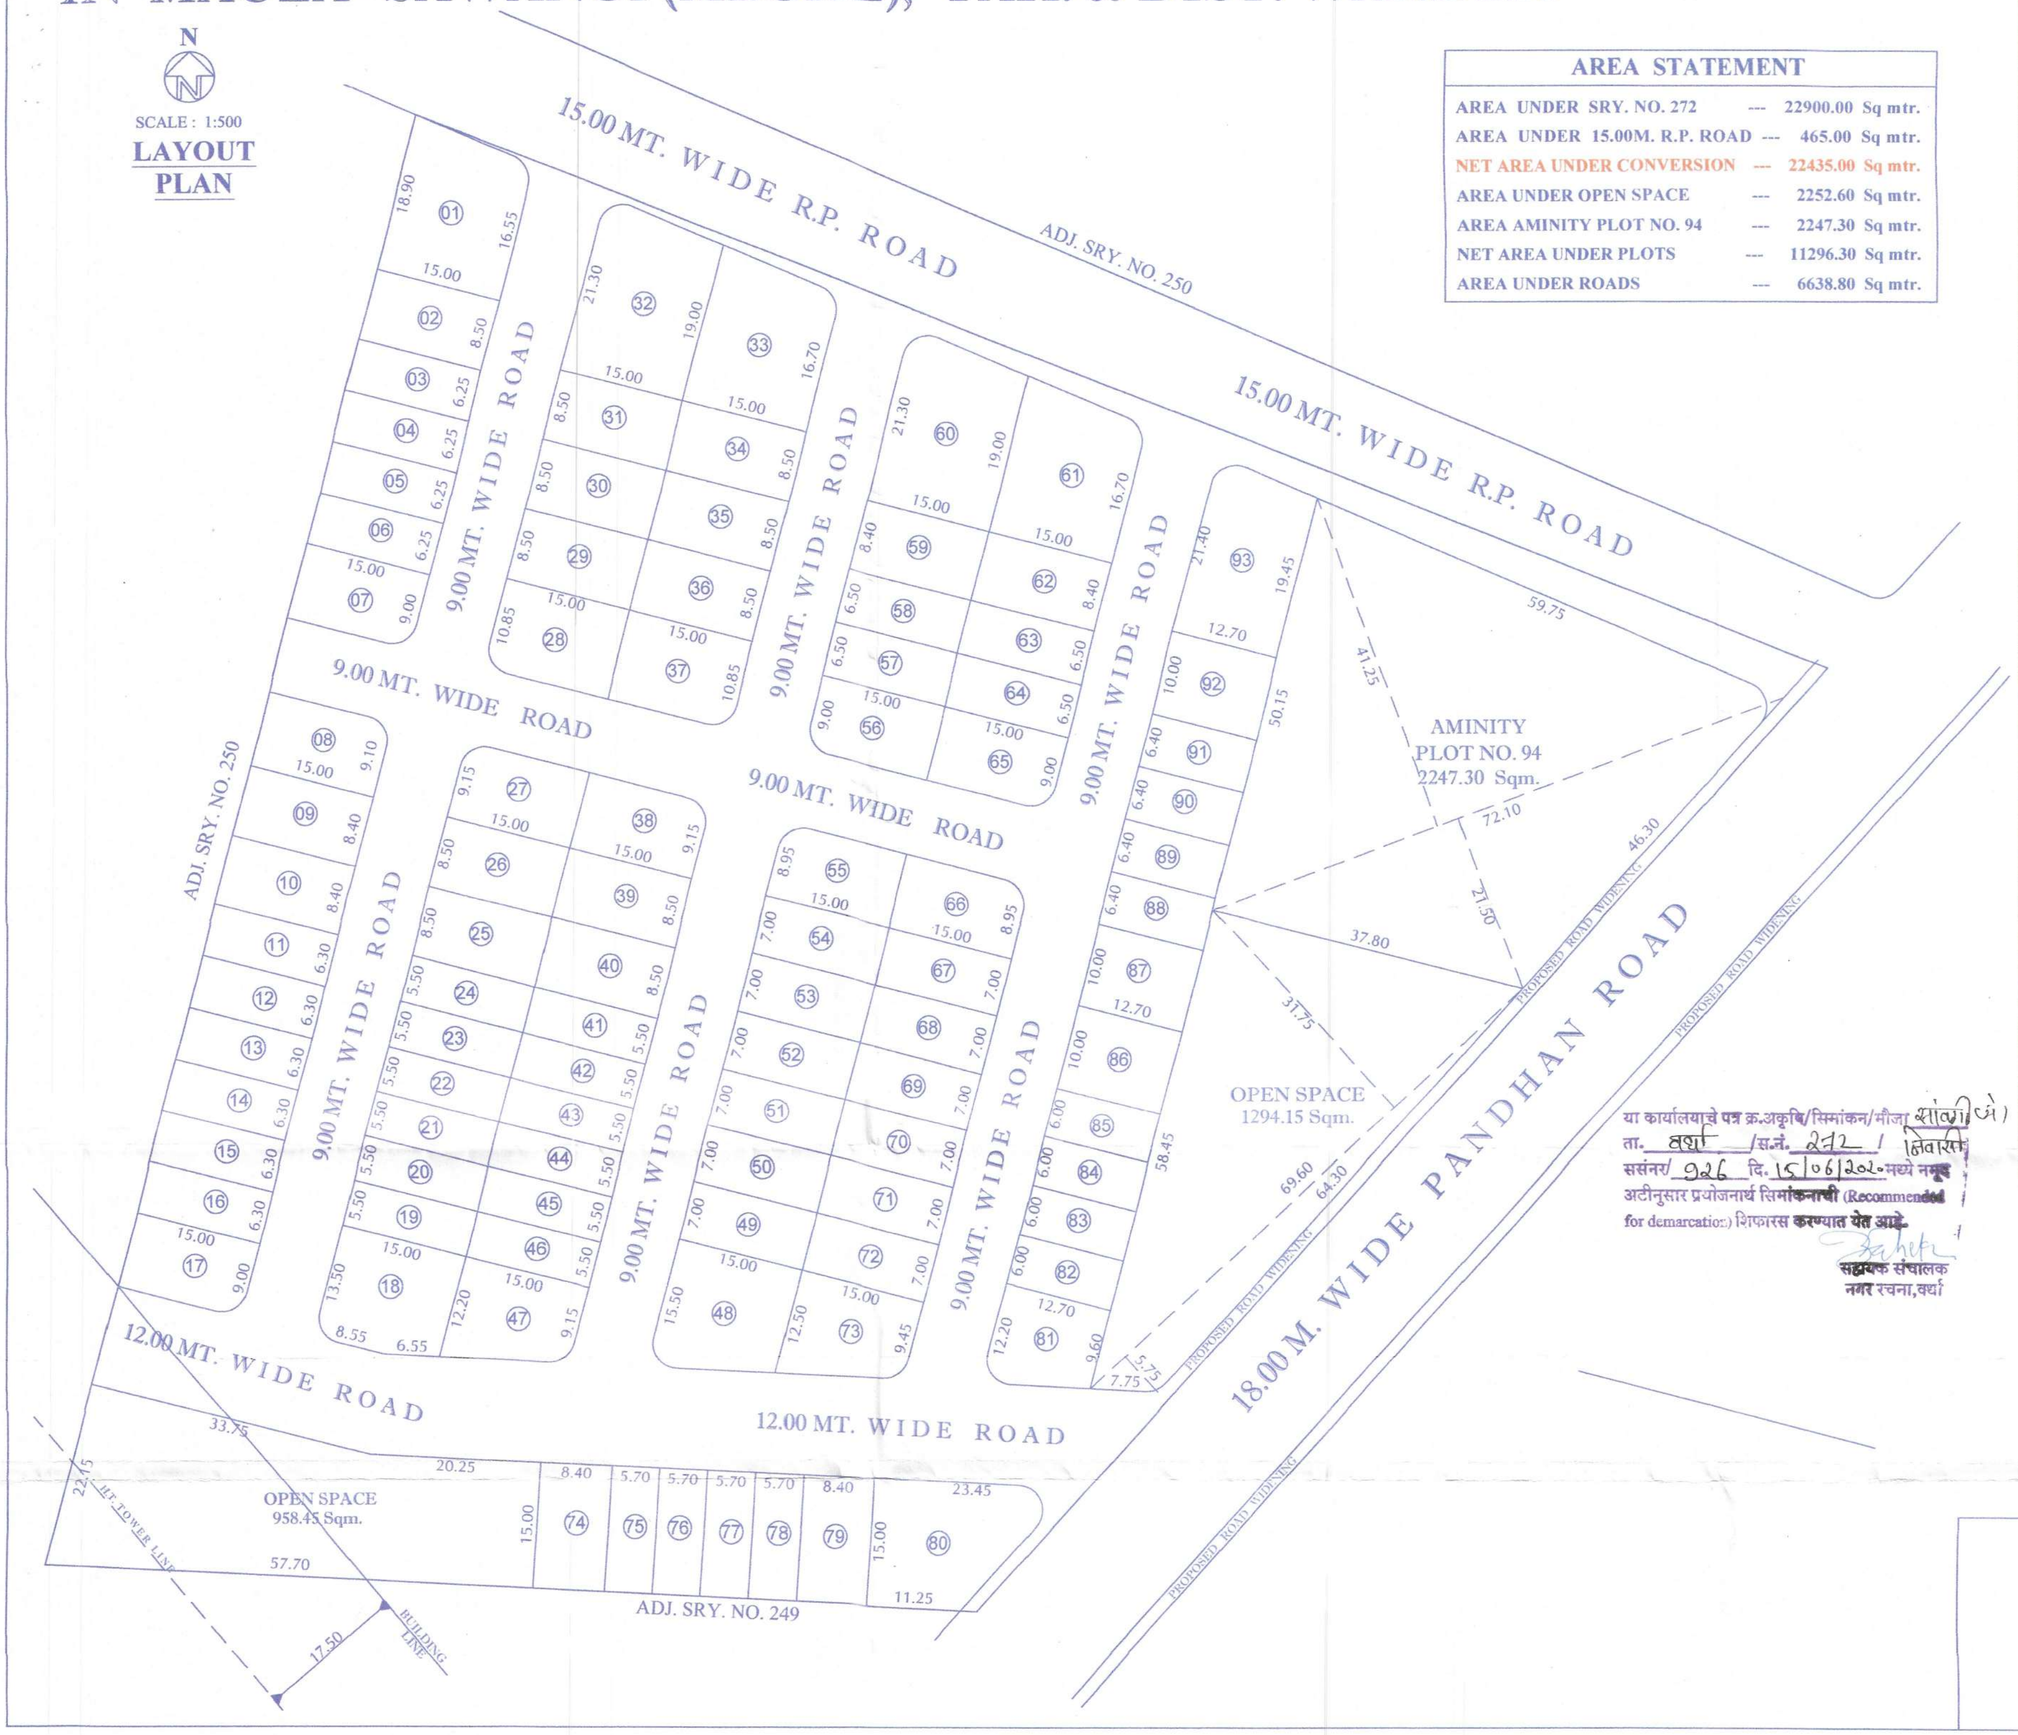

AREA STATEMENT


AREA UNDER SRY. NO. 272	---	22900.00 Sq mtr.
AREA UNDER 15.00M. R.P. ROAD	---	465.00 Sq mtr.
NET AREA UNDER CONVERSION	---	22435.00 Sq mtr.
AREA UNDER OPEN SPACE	---	2252.60 Sq mtr.
AREA AMINITY PLOT NO. 94	---	2247.30 Sq mtr.
NET AREA UNDER PLOTS	---	11296.30 Sq mtr.
AREA UNDER ROADS	---	6638.80 Sq mtr.

PLOT INDEX

PLOT NO.	PLOT AREA IN SQ.MT.	CURVE AREA	NET PLOT AREA IN SQ.MT.	NO. OF PLOTS	TOTAL PLOT AREA
1	265.88	8.23	257.65	1	257.65
2	127.50		127.50	1	127.50
3 To 6	93.75		93.75	4	375.00
7	135.00	4.35	130.65	1	130.65
8	136.50	4.35	132.15	1	132.15
9 To 10	126.00		126.00	2	252.00
11 To 16	94.50		94.50	6	567.00
17	135.00	6.05	128.95	1	128.95
18	198.25	6.05	192.20	1	192.20
19 To 24	82.50		82.50	6	495.00
25 To 26	127.50		127.50	2	255.00
27	137.25	4.35	132.90	1	132.90
28	162.75	4.35	158.40	1	158.40
29 To 31	127.50		127.50	3	382.50
32	302.25	8.23	294.02	1	294.02
33	267.75	8.23	259.52	1	259.52
34 To 36	127.50		127.50	3	382.50
37	162.75	4.35	158.40	1	158.40
38	137.25	4.35	132.90	1	132.90
39 To 40	127.50		127.50	2	255.00
41 To 46	82.50		82.50	6	495.00
47	160.13	6.05	154.08	1	154.08
48	210.00	6.05	203.95	1	203.95
49 To 54	105.00		105.00	6	630.00
55	134.25	4.35	129.90	1	129.90
56	135.00	4.35	130.65	1	130.65
57 To 58	97.50		97.50	2	195.00
59	126.00		126.00	1	126.00
60	302.25	8.23	294.02	1	294.02
61	267.75	8.23	259.52	1	259.52
62	126.00		126.00	1	126.00
63 To 664	97.50		97.50	2	195.00
65	135.00	4.35	130.65	1	130.65
65	134.25	4.35	129.90	1	129.90
67 To 72	105.00		105.00	6	630.00
73	164.63	6.05	158.58	1	158.58
74	126.00		126.00	1	126.00
75 To 78	85.50		85.50	4	342.00
79	126.00		126.00	1	126.00
80	260.25	9.91	250.34	1	250.34
81	138.43	6.05	132.38	1	132.38
82 To 85	76.20		76.20	4	304.80
86 To 87	127.00		127.00	2	254.00
88 To 91	81.28		81.28	4	325.12
92	127.00		127.00	1	127.00
93	259.40	8.23	251.17	1	251.17
			TOTAL		11296.30

या कार्यालयाचे पत्र क्र.अकृषि/सिमांकन/मौजा सांवगी (मे.)
ता. वर्धा /स.नं. 272 / 1 होवारस
ससंनर/ 926 दि. 15/06/2020 मध्ये नमूद अटीनुसार प्रयोजनार्थ सिमांकनार्थी (Recommended for demarcation) शिफारस करण्यात येत आहे.

सहायक संचालक
नगर रचना, वर्धा

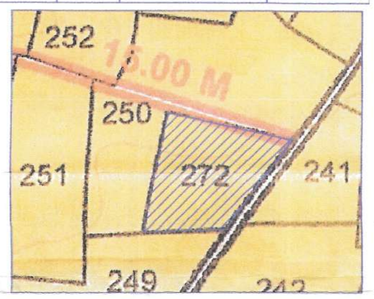

N

Scale :- 1:5000

LOCATION PLAN

PROPOSED SITE

OWNER

S.C.GHUDE
Civil Engineer
WARDHA.
Reg.No.TPW/2006/2010

ENGINEER