


PROPOSED CONSTRUCTION OF WING II
CONSISTING OF TWIN DUPLEX,
ON PLOT NO:- 33,39-48,64-66
SURVEY NO. :- 59/1, MOUZA :- PIPRI (MEGHE),
TAH. & DIST:- WARDHA

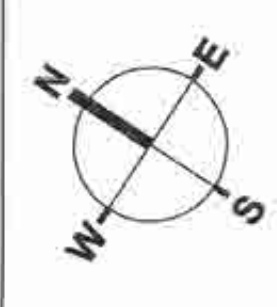

REFERENCE	
PLOT BOUNDARY SHOWN IN THIS	☐
PROPOSED CONSTRUCTION SHOWN IN THIS	☐
WORK TO BE DEMOLISHED SHOWN IN THIS	☐
EXISTING WORK SHOWN IN THIS	☐

SCHEDULE OF OPENING:			
REF. TYPE	SIZE (mm)	UNITED (mm)	DESCRIPTION



या कार्यान्वाये पर ध. मांढकार मंजूरीना प्रपत्र प्रोवे
ता. तारी / स.नं. २७१। प्रोवे ३३.७५ नं. ७७, ७५ नं. ६६
संवत् १६७५ दि. ०८/१२/१७ नये मनु
अतीतुवर प्रयागावे मांढकार मंजूरीनी
शिगार करबात येत आहे.

PROJECT: PROPOSED CONSTRUCTION OF TWIN DUPLEX AT WARDHA

SUBMISSION DRAWING

TE-12/06/22

G.NO:-

CLIENT'S SIGNATURE _____


MRS. RA. KUMARI DESHMUKH

ARCHITECT'S SIGNATURE

Truckee

Dr. Priya Choudhary
PRIYA CHOUDHARY

B. Arch. M. Plan. Ph.D.

CAVST
NO A REC NO CA




P. LICENCE, NO. 17PV

TRIMITY ARCHITECTS

Planning | Architectural Design |

Interior & Landscape Design

Address: 2nd Floor, Midex Height, Central Bazar Road, Nagpur-440010

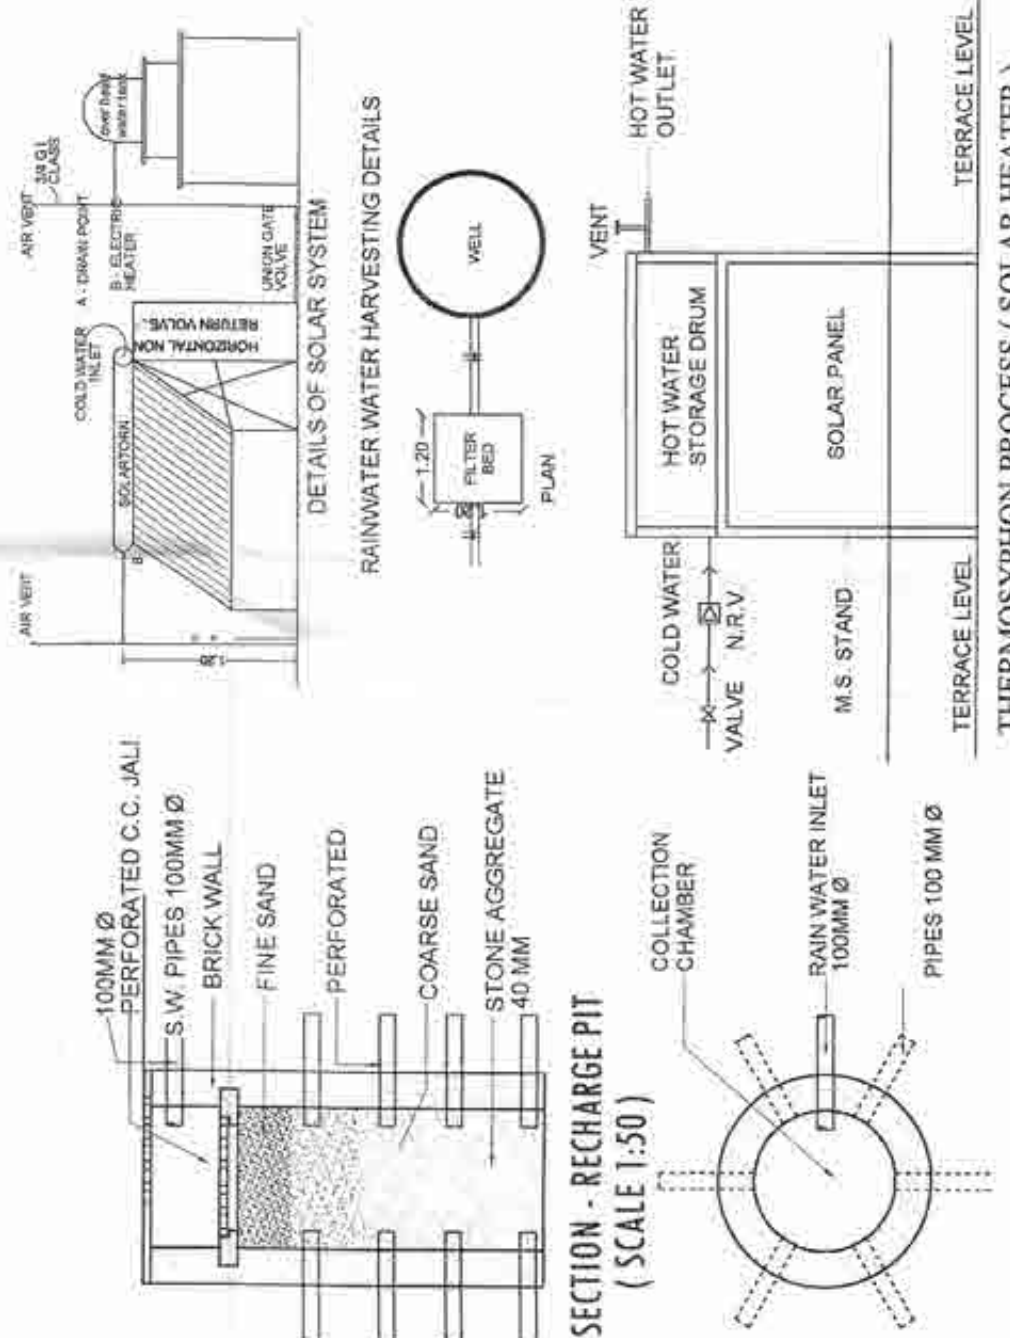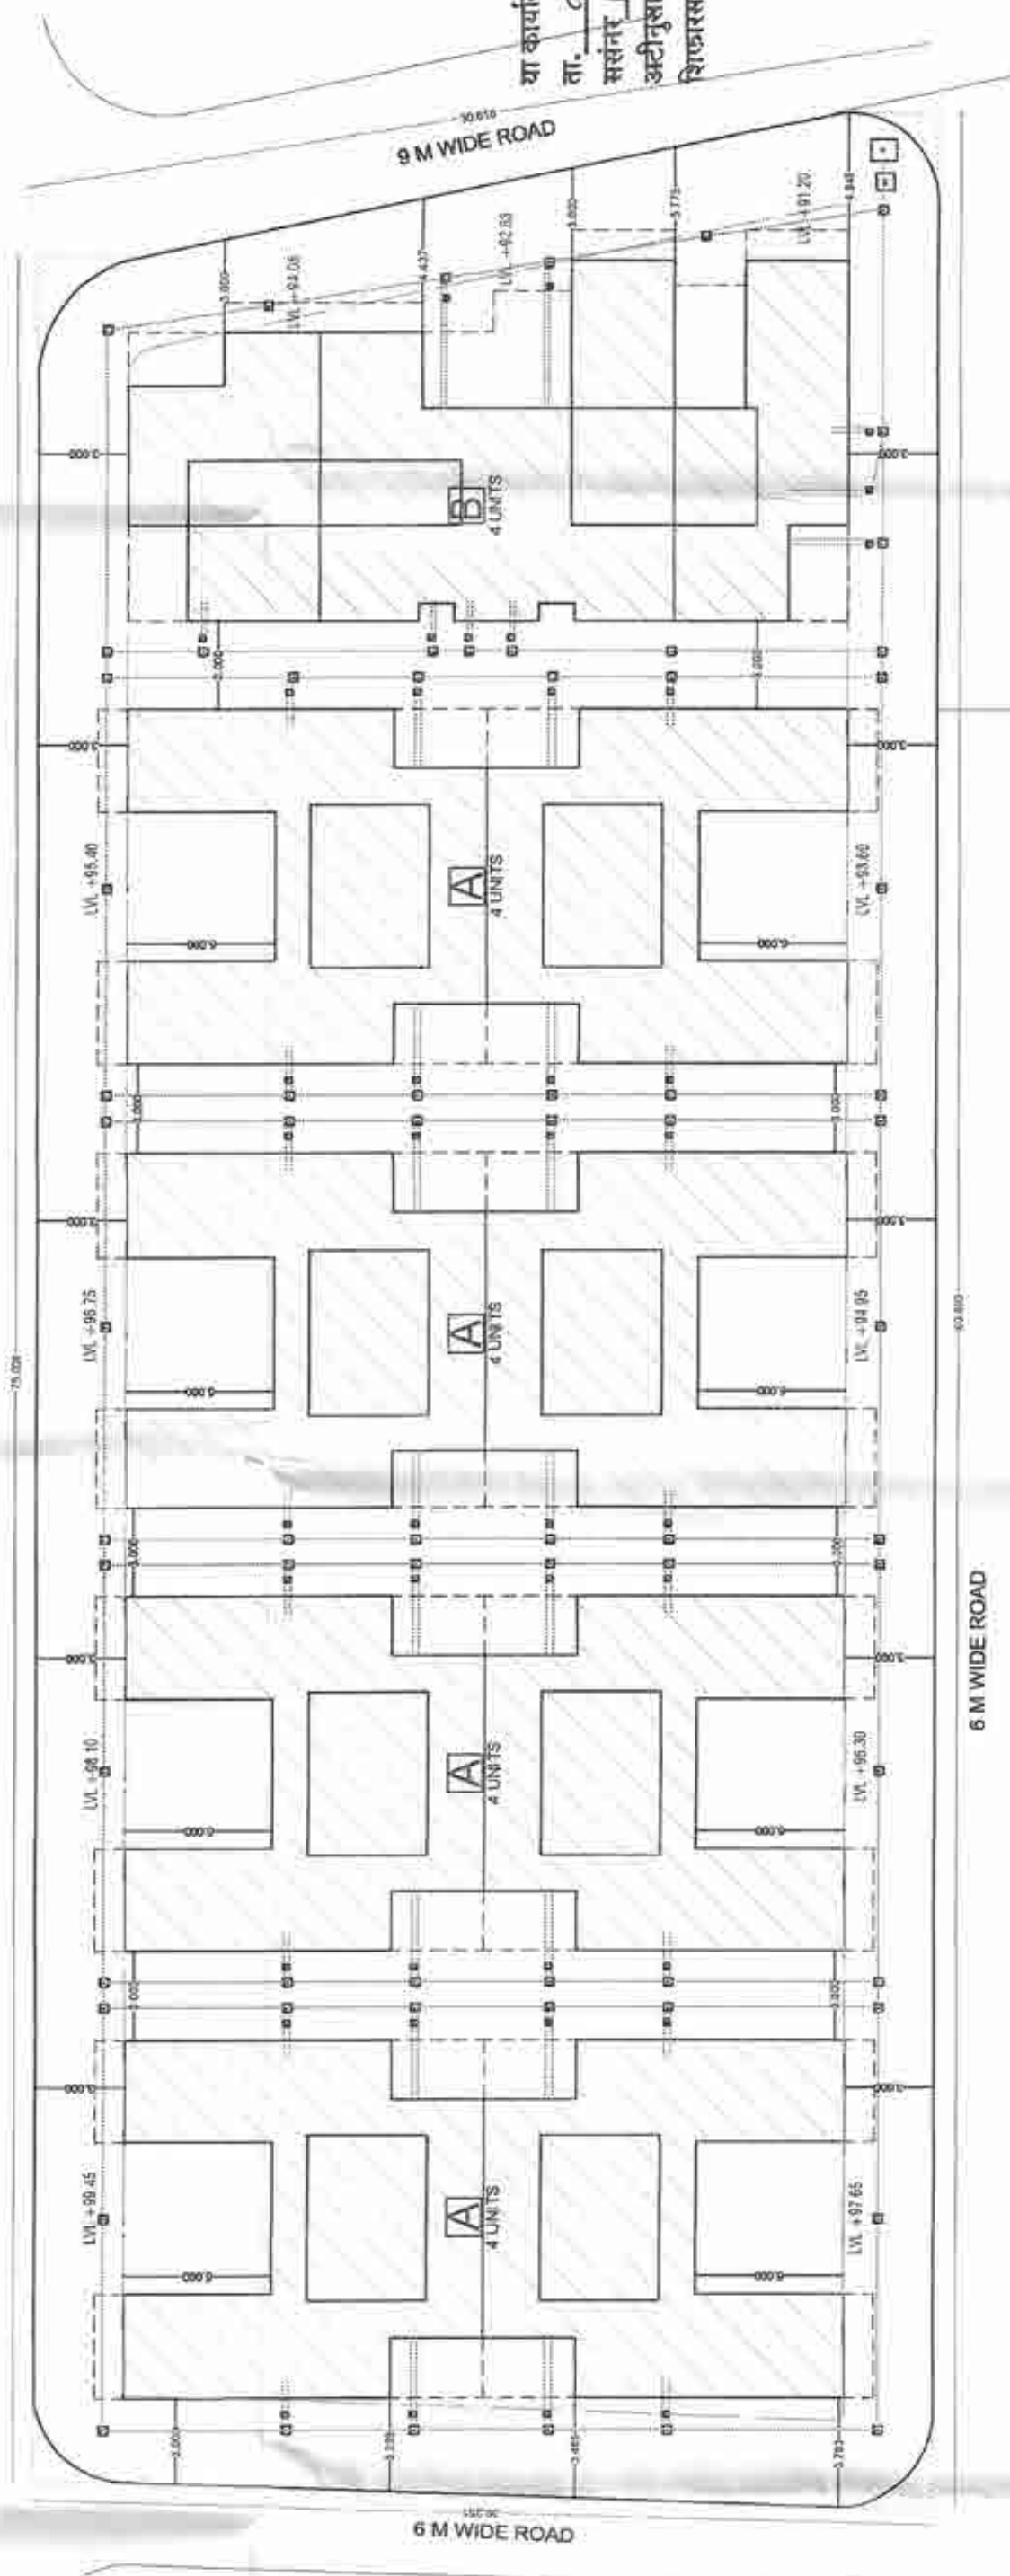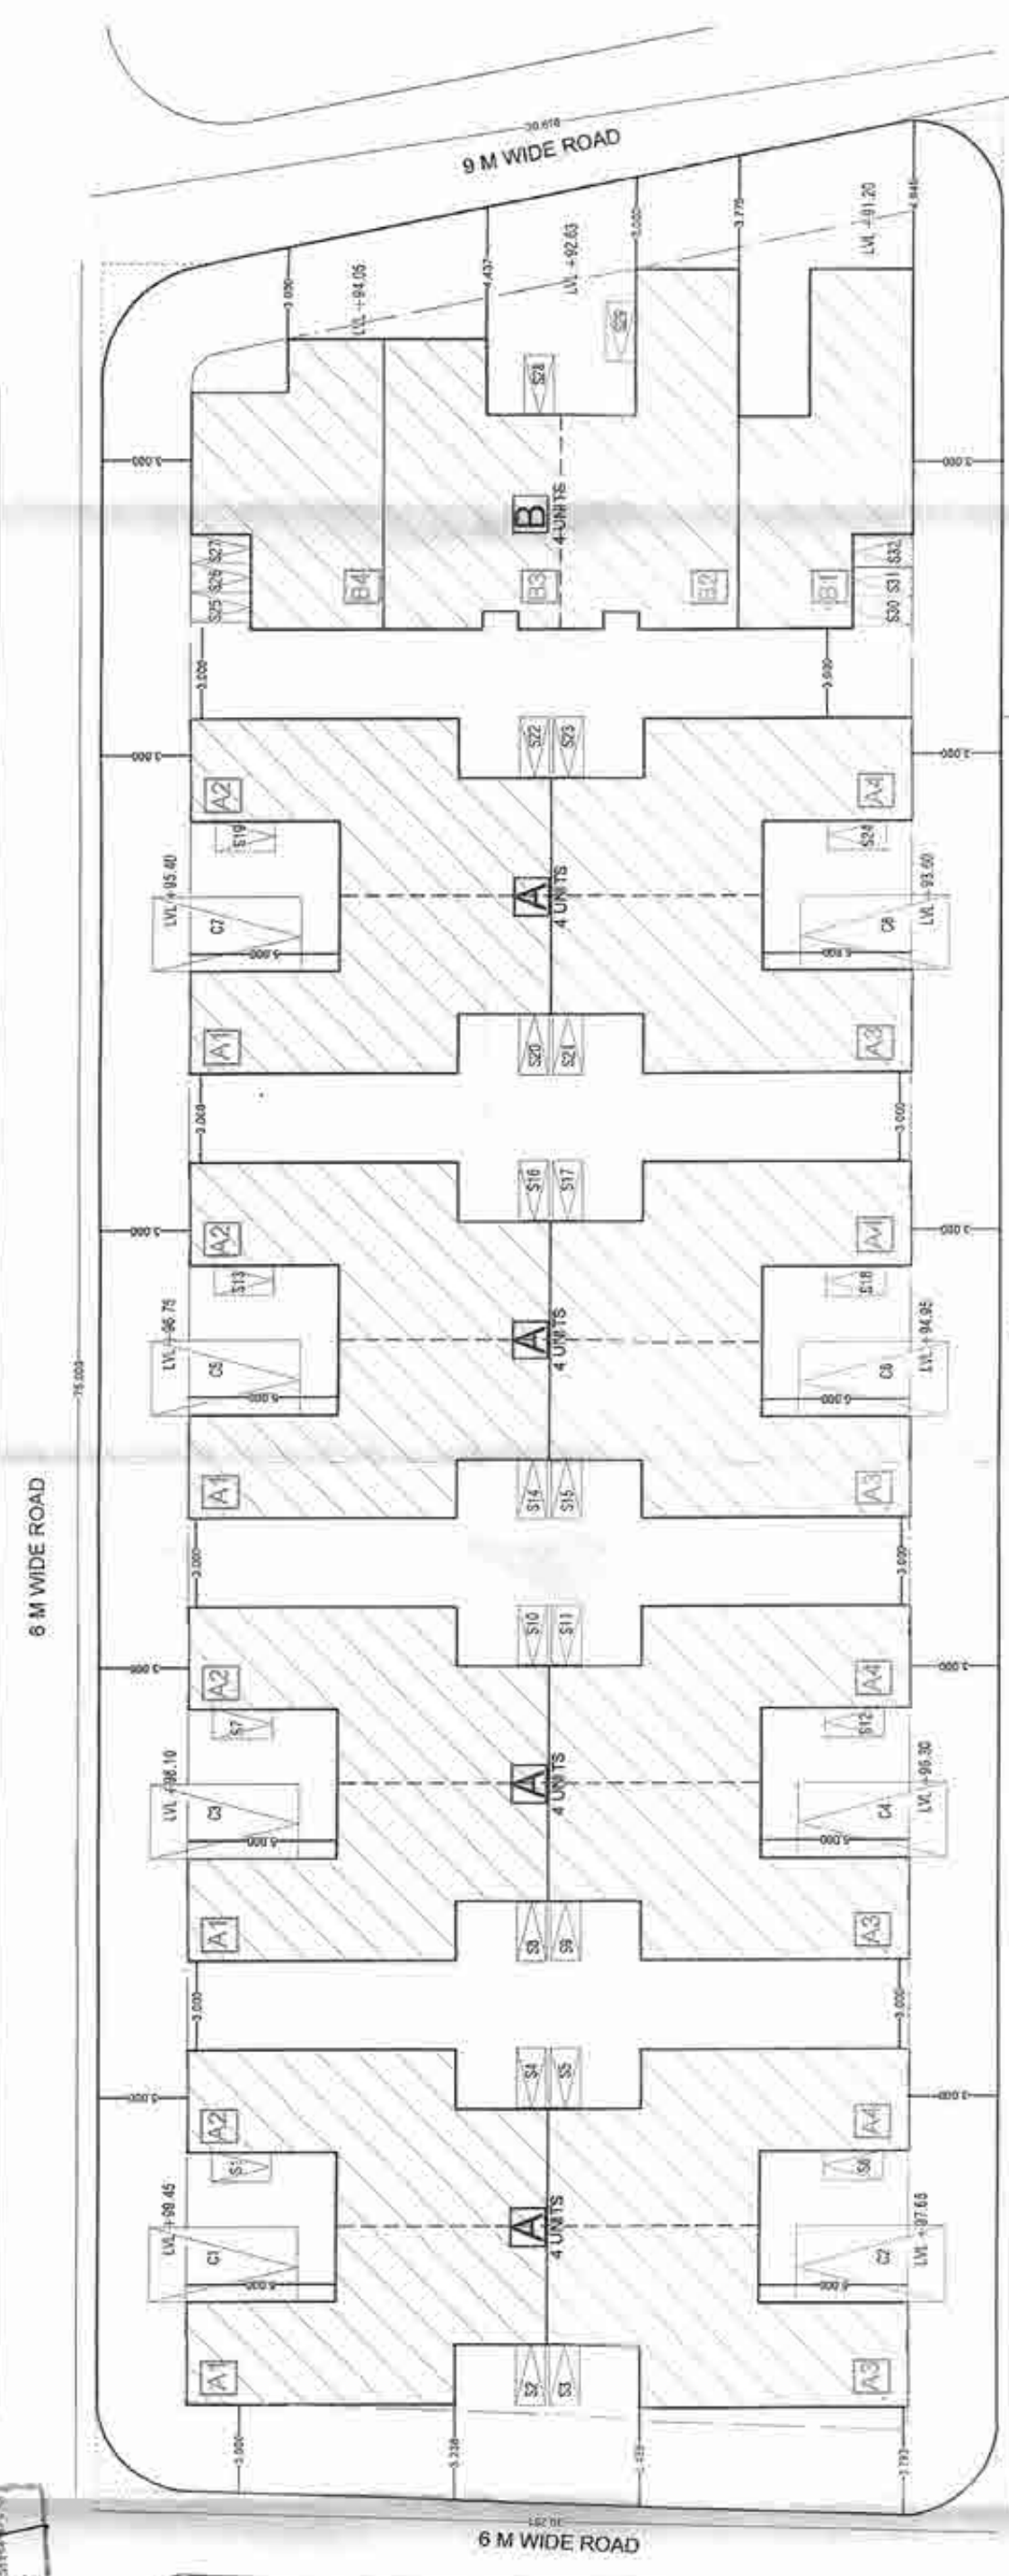

BUILT UP AREA STATEMENT AT GROUND FLOOR OF BLOCK A				
Sr.N	NAME	DIMENSION	AREA	
ADDITION				
1	P	11.500 24.124	278.596	SQ.M
DEDUCTIONS				
1	P1	5.000 5.000	25.000	SQ.M
2	P2	2.000 9.224	17.448	SQ.M
3	P3	5.000 5.000	25.000	SQ.M
4	P4	2.000 9.224	17.448	SQ.M
TOTAL ADDITION				75.996
TOTAL SUB AREA AT GROUND FLOOR OF BLOCK A				214.000

BUILT UP AREA STATEMENT AT FIRST FLOOR OF BLOCK A				
S/R N	NAME	DIMENSION	AREA	
	ADDITION			
	Q	11.950	26.232	313.472
				50.5 M
DEDUCTIONS				
1	Q1	5.030	1.000	5.030
2	Q2	2.000	3.000	6.000
3	Q3	5.030	1.000	5.030
4	Q4	2.000	3.000	6.000
TOTAL ADDITION				22.090
TOTAL BUI AREA AT GROUND FLOOR OF BLOCK A				291.412
				50.5 M

