

REVISED RESIDENTIAL BUILDING PLANS FOR
GROUP HOUSING SCHEME ON KH. NO. 39/2,
P.H.NO.42, MOUZA - GAWSI MANAPUR, TAH -
NAGPUR (GRAMIN), DIST - NAGPUR

BELONGING TO
PYRAMID VENTURES (I) PVT. LTD.

EXISTING BUILDING - 3
(TOWER C,D,E,F)
**SECOND ,THIRD ,FOURTH & FIFTH
FLOOR BLOCK DIAGRAM &
AREA CALCULATION**

BUILT UP AREA STATEMENT OF EXISTING BUILDING-3 ON THIRD & FIFTH FLOOR (TOWER C,D,E & F)				
S.NO.	SPECIFICATION	NO.	WIDTH	HEIGHT
	AREA OF BLOCK		92.019	36.000
				3312.684
DEDUCTION				
1	D1	8	1.000	5.285
2	D2	16	1.465	1.000
3	D3	1	43.047	13.700
4	D4	2	6.265	5.100
5	D5	4	4.258	2.021
6	D6	4	4.258	3.220
7	D7	8	4.258	1.570
8	D8	8	1.900	1.800
9	D9	2	1.682	5.100
10	D10	2	2.300	4.100
11	D11	2	1.971	5.100
12	D12	2	22.511	13.700
13	D13	2	1.970	1.000
14	D14	2	1.995	1.000
15	D15	2	6.265	4.100
16	D16	4	1.682	1.000
17	D17	2	1.966	1.000
18	D18	1	9.931	3.101
TOTAL DEDUCTION AREA				1663.152
NET AREA OF BLOCK				
3312.684 - 1663.152				1649.532

SCHEDULE OF OPENINGS

S.NO.	TYPE	SIZE	REMARK
	D	1.150 x 2.10m	T.W.DOUBLE paneled DOOR
	D1	0.900 x 2.10m	T.W.SINGLE paneled DOOR
	D2	0.750 x 2.10m	T.W.SINGLE paneled DOOR
	W	1.800 x 1.20m	ALUMINUM GLAZED WINDOW
	W1	1.500 x 1.20m	ALUMINUM GLAZED WINDOW
	W2	1.350 x 1.20m	ALUMINUM GLAZED WINDOW
	W3	1.300 x 1.20m	ALUMINUM GLAZED WINDOW
	W4	1.270 x 1.20m	ALUMINUM GLAZED WINDOW
	W5	1.100 x 1.20m	ALUMINUM GLAZED WINDOW
	W6	1.000 x 0.90m	ALUMINUM GLAZED WINDOW
	W7	0.760 x 1.20m	ALUMINUM GLAZED WINDOW
	V	0.600 x 0.60m	M.S. VENTILATORS

INDEX

PLOT BOUNDARY SHOWN IN 
EXISTING CONSTRUCTION SHOWN IN 
PROPOSED CONSTRUCTION SHOWN IN 

SUBMISSION DRAWING

DRN BY: PRANALI DATE: 24/05/2022
CHK BY: AR. SANJAY SCALE: 1:100,1:200

OWNER:


PYRAMID VENTURES (I) PVT. LTD.

SIGN OF ARCHITECT




BLOCK DIAGRAM OF THIRD & FIFTH FLOOR

(BUILDING - (3)TOWER C,D,E,F
SCALE 1:100

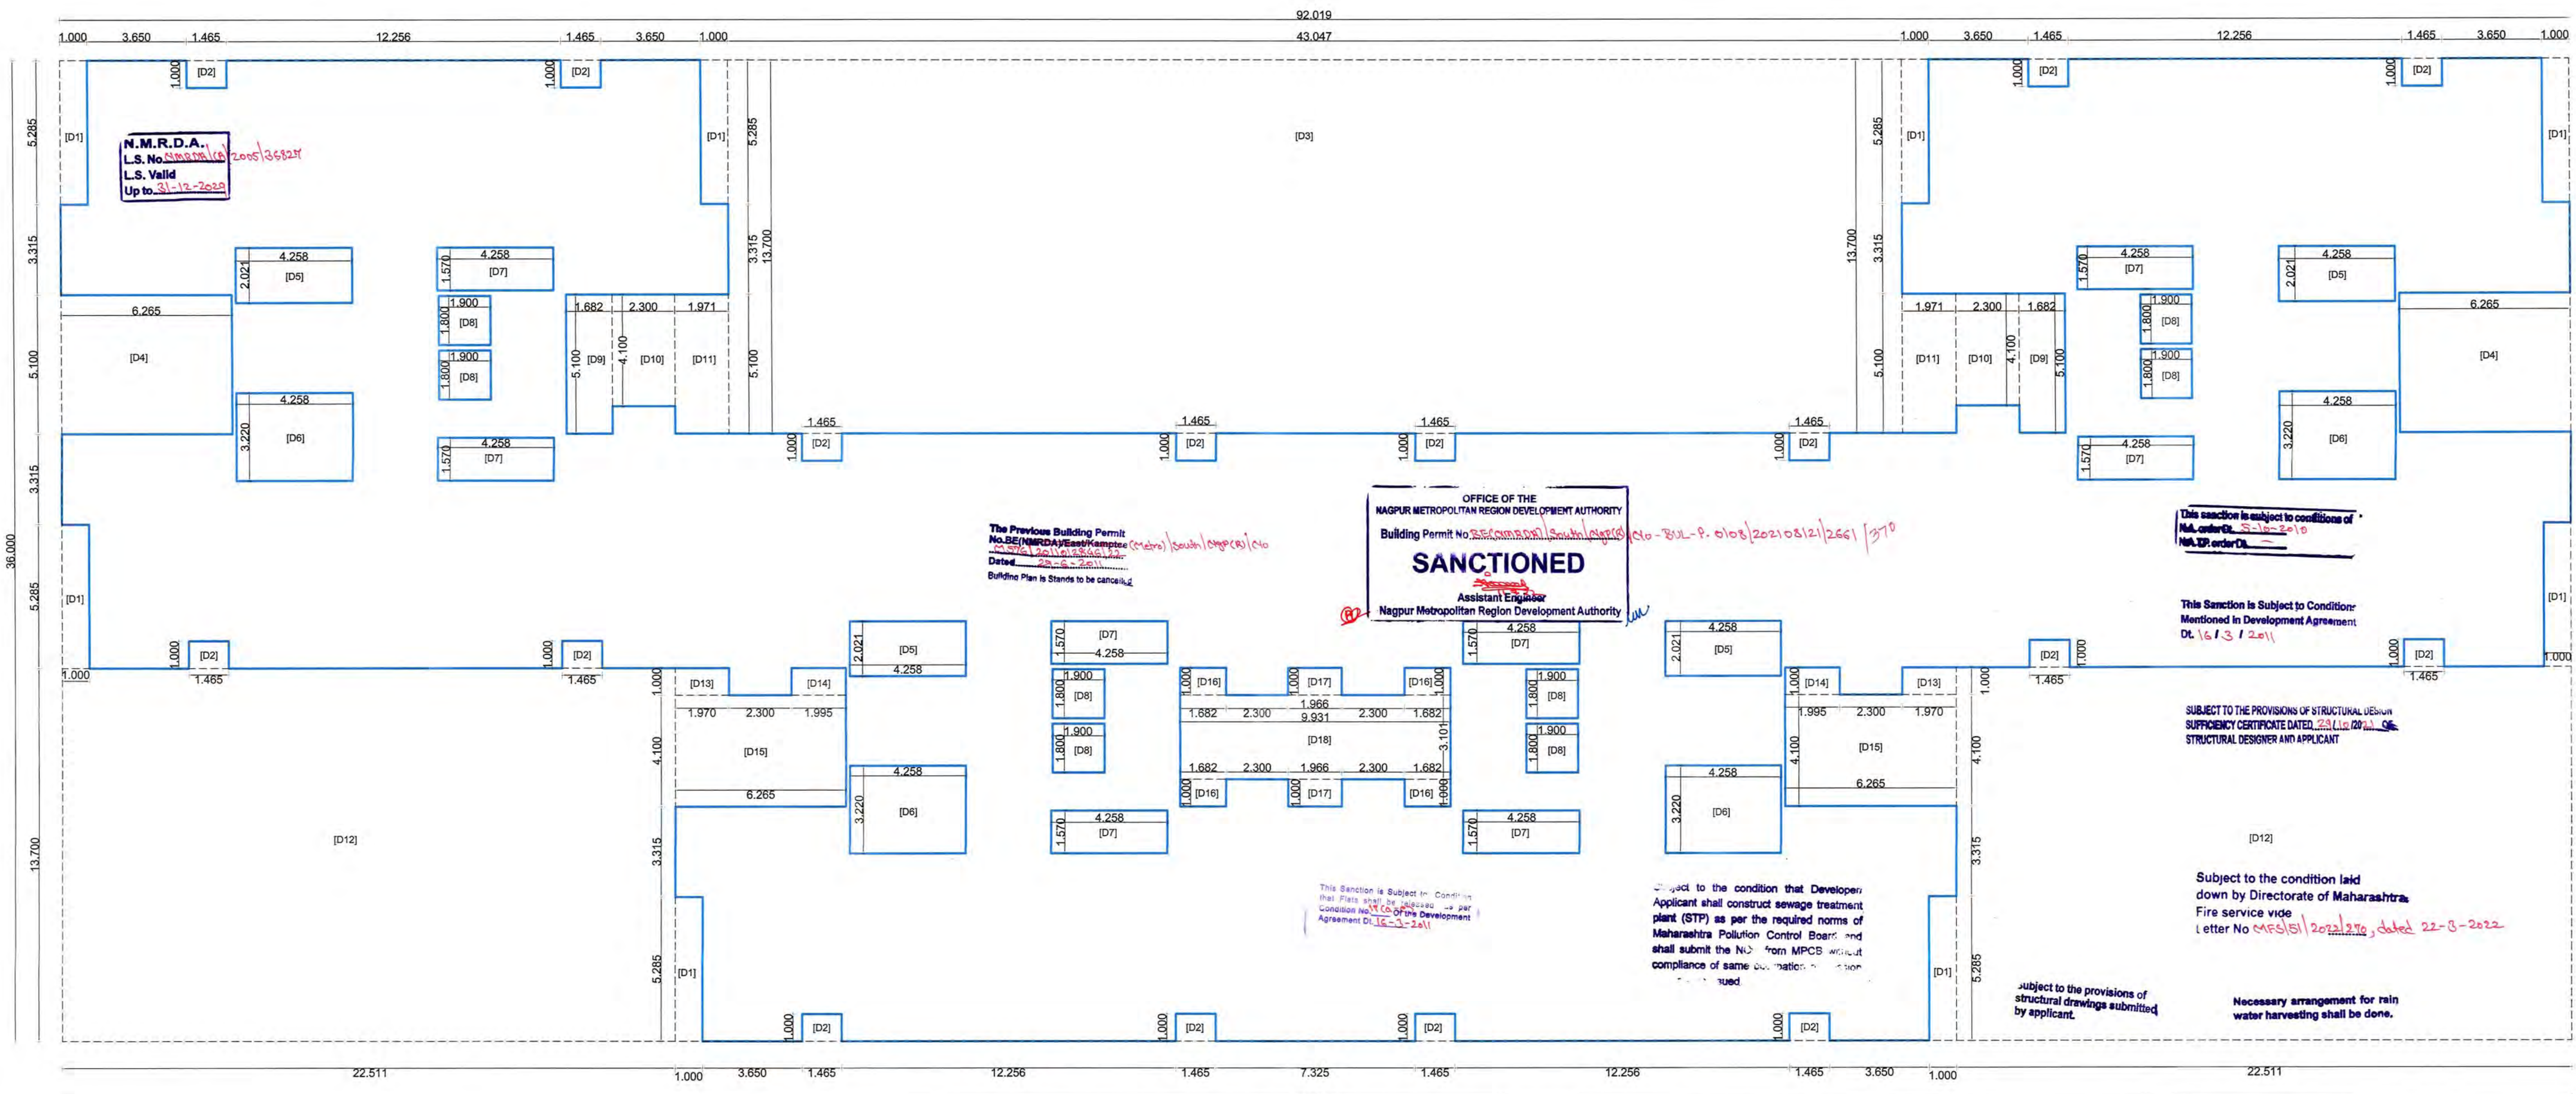

BLOCK DIAGRAM OF SECOND & FOURTH FLOOR

(BUILDING - (3)TOWER C,D,E,F
SCALE 1:100

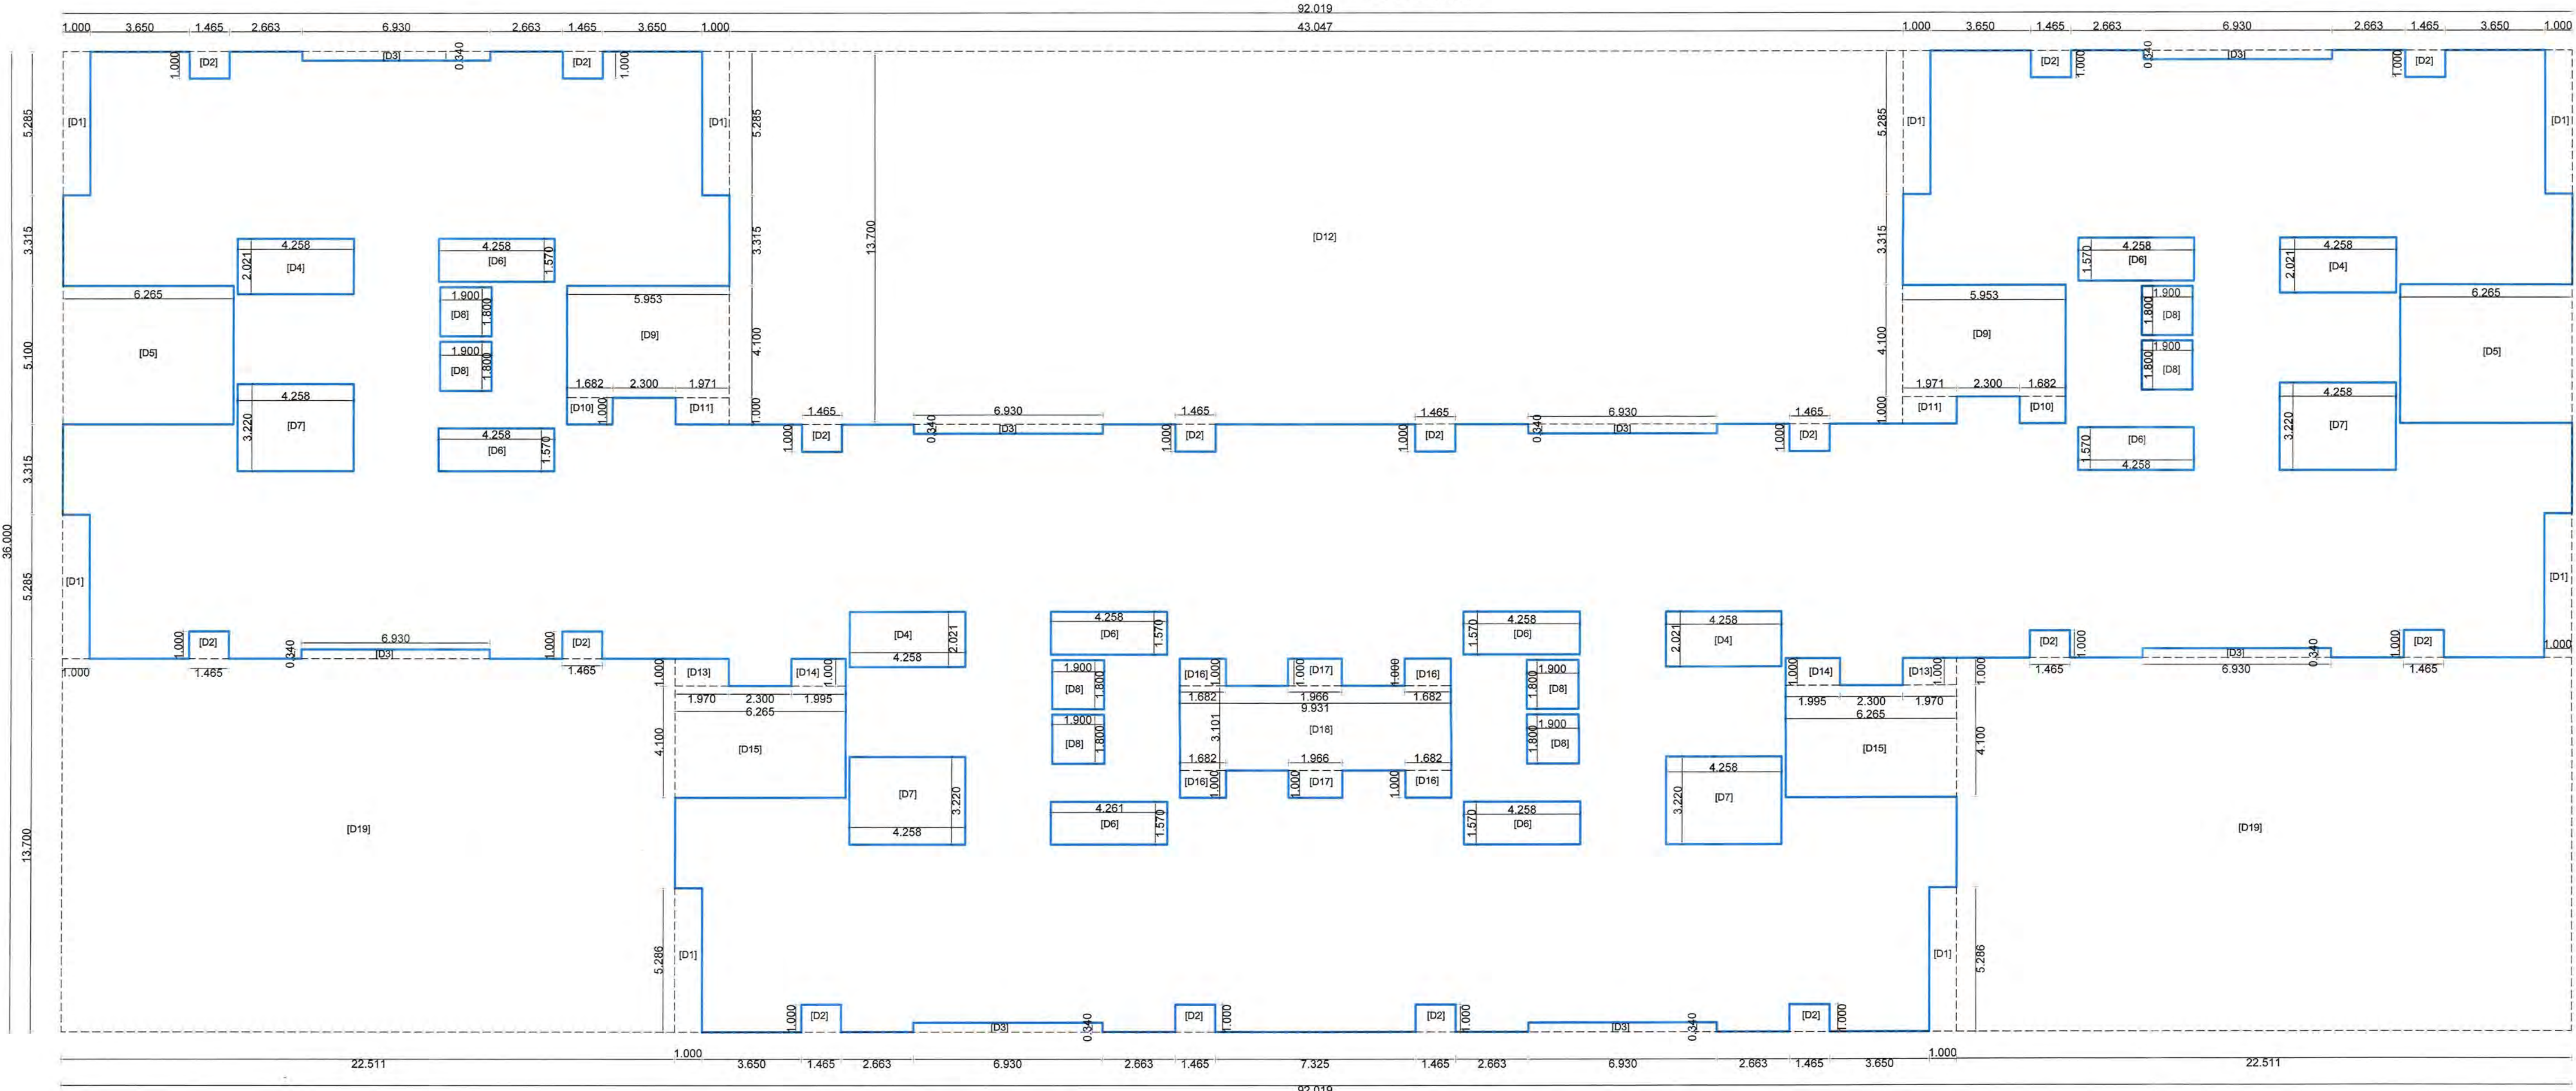

BUILT UP AREA STATEMENT OF EXISTING BUILDING-3 ON SECOND & FOURTH FLOOR (TOWER C,D,E & F)				
S.NO.	SPECIFICATION	NO.	WIDTH	HEIGHT
	AREA OF BLOCK		92.019	36.000
				3312.684
DEDUCTION				
1	D1	8	1.000	5.285
2	D2	16	1.465	1.000
3	D3	8	6.930	0.340
4	D4	4	4.258	2.021
5	D5	2	6.265	5.100
6	D6	8	4.258	1.570
7	D7	4	4.258	3.220
8	D8	8	1.900	1.800
9	D9	2	5.953	4.100
10	D10	2	1.682	1.000
11	D11	2	1.971	1.000
12	D12	1	43.047	13.700
13	D13	2	1.970	1.000
14	D14	2	1.995	1.000
15	D15	2	6.265	4.100
16	D16	4	1.682	1.000
17	D17	2	1.966	1.000
18	D18	1	9.931	3.101
19	D19	2	22.511	13.700
TOTAL DEDUCTION AREA				1682.003
NET AREA OF BLOCK				
3312.684 - 1682.003				1630.681