
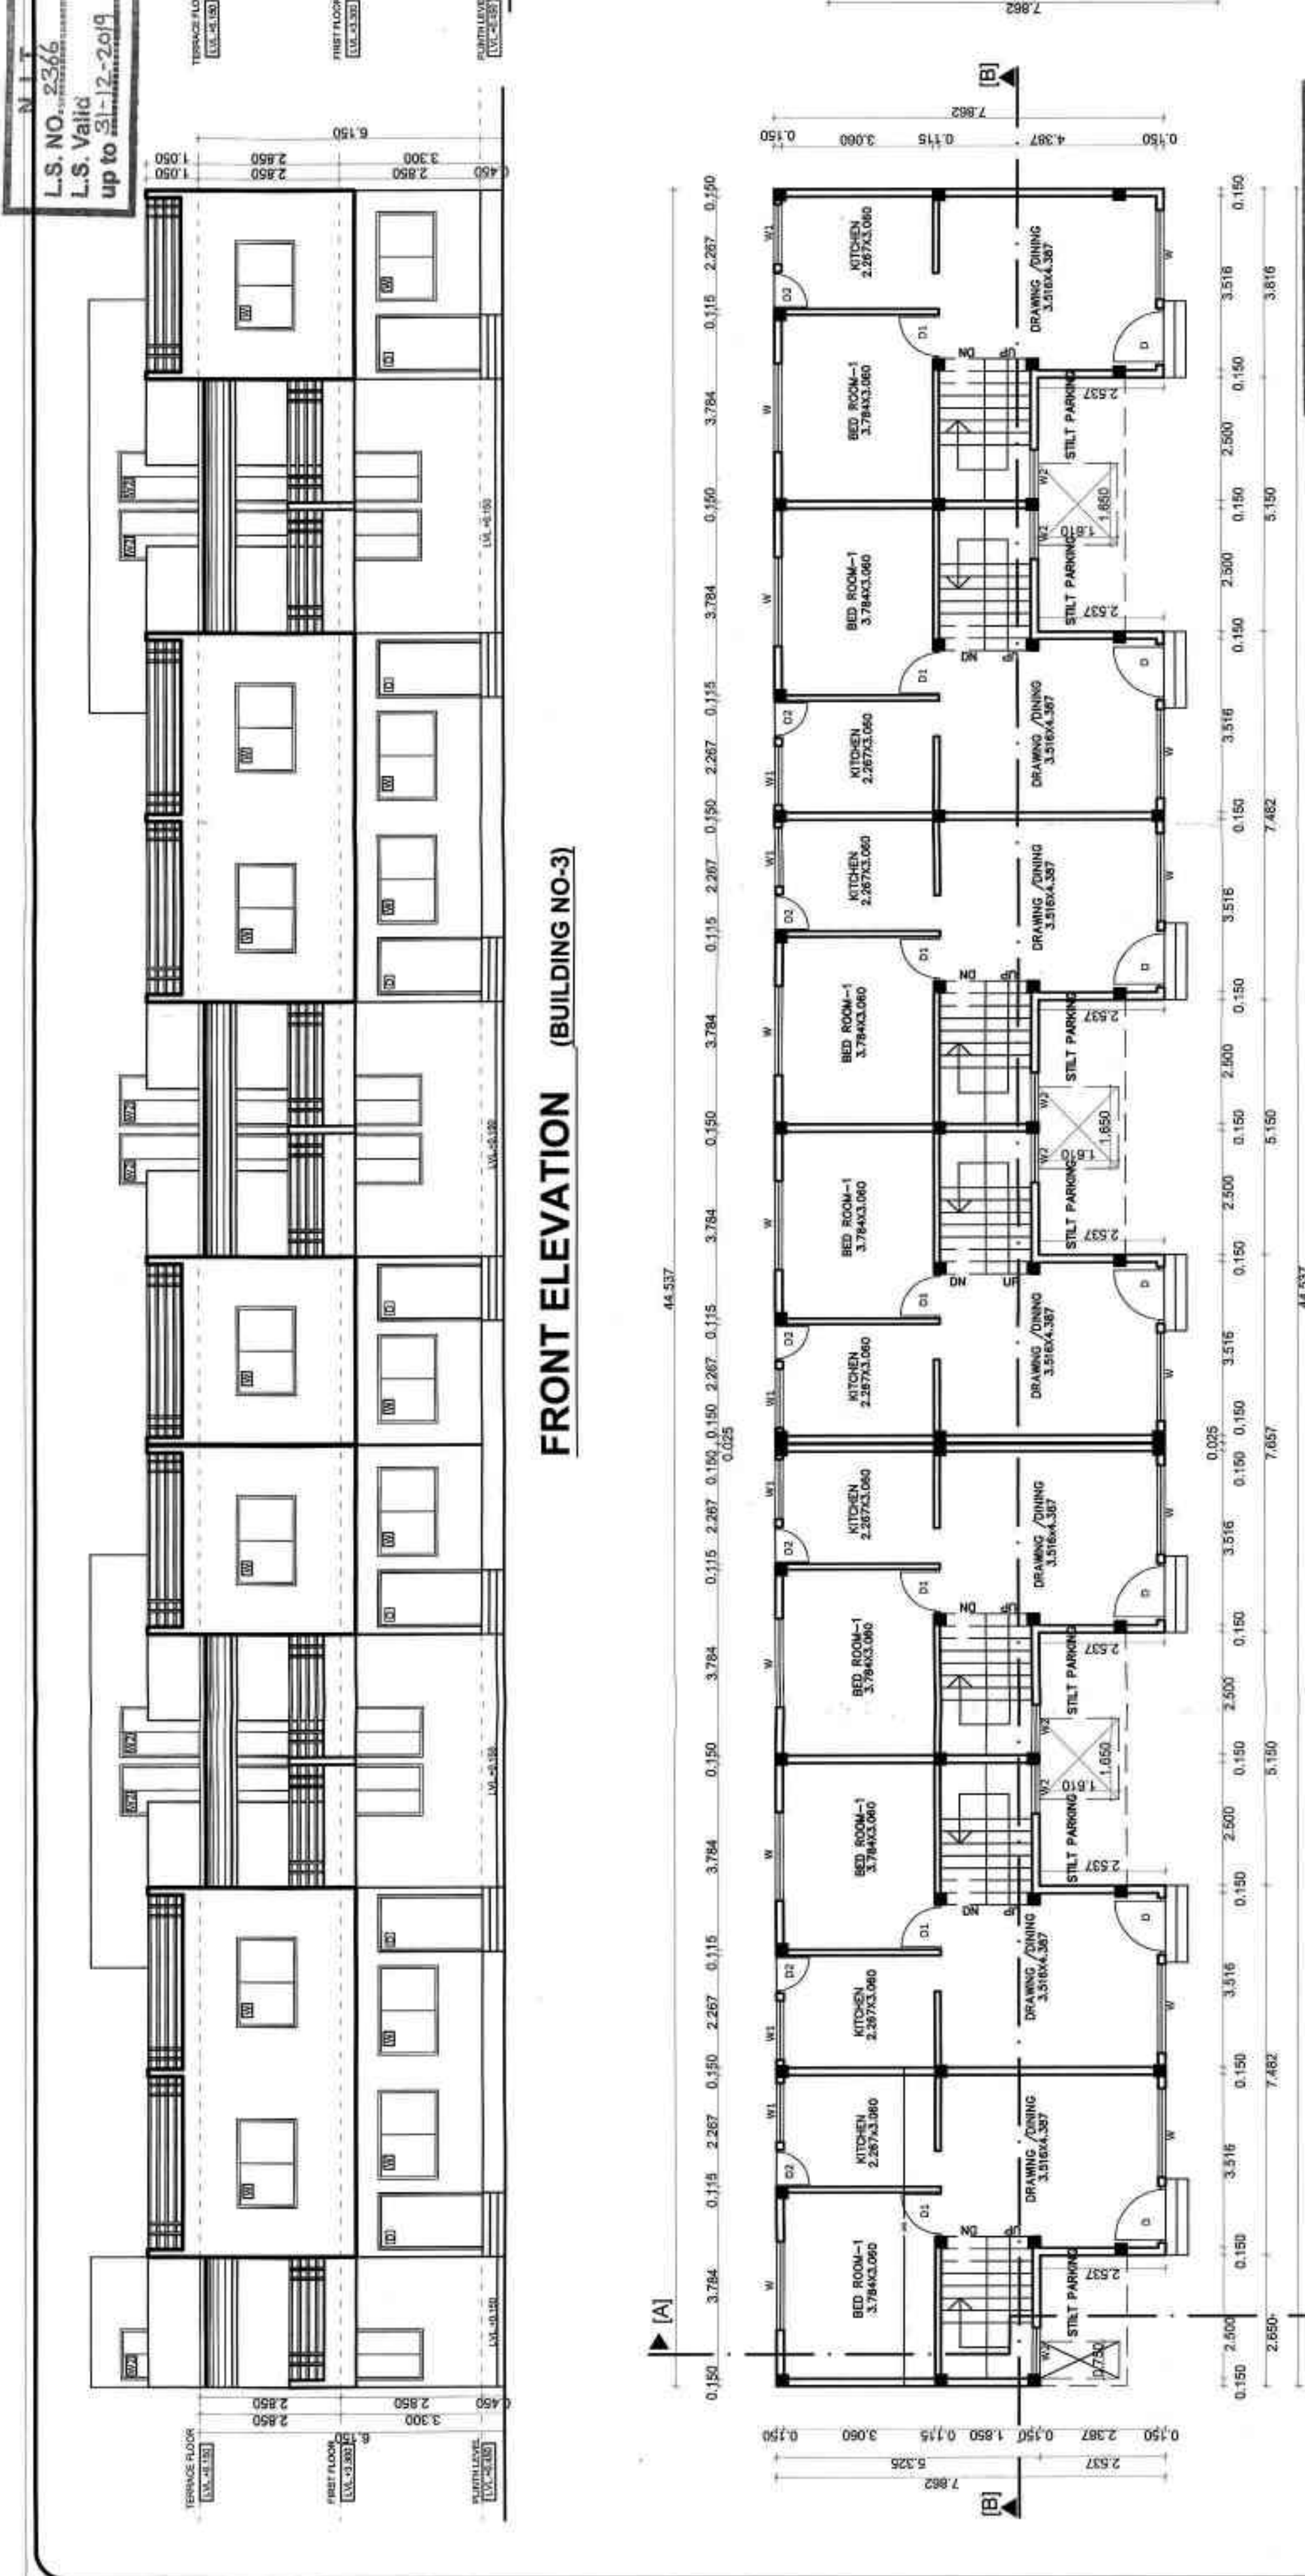


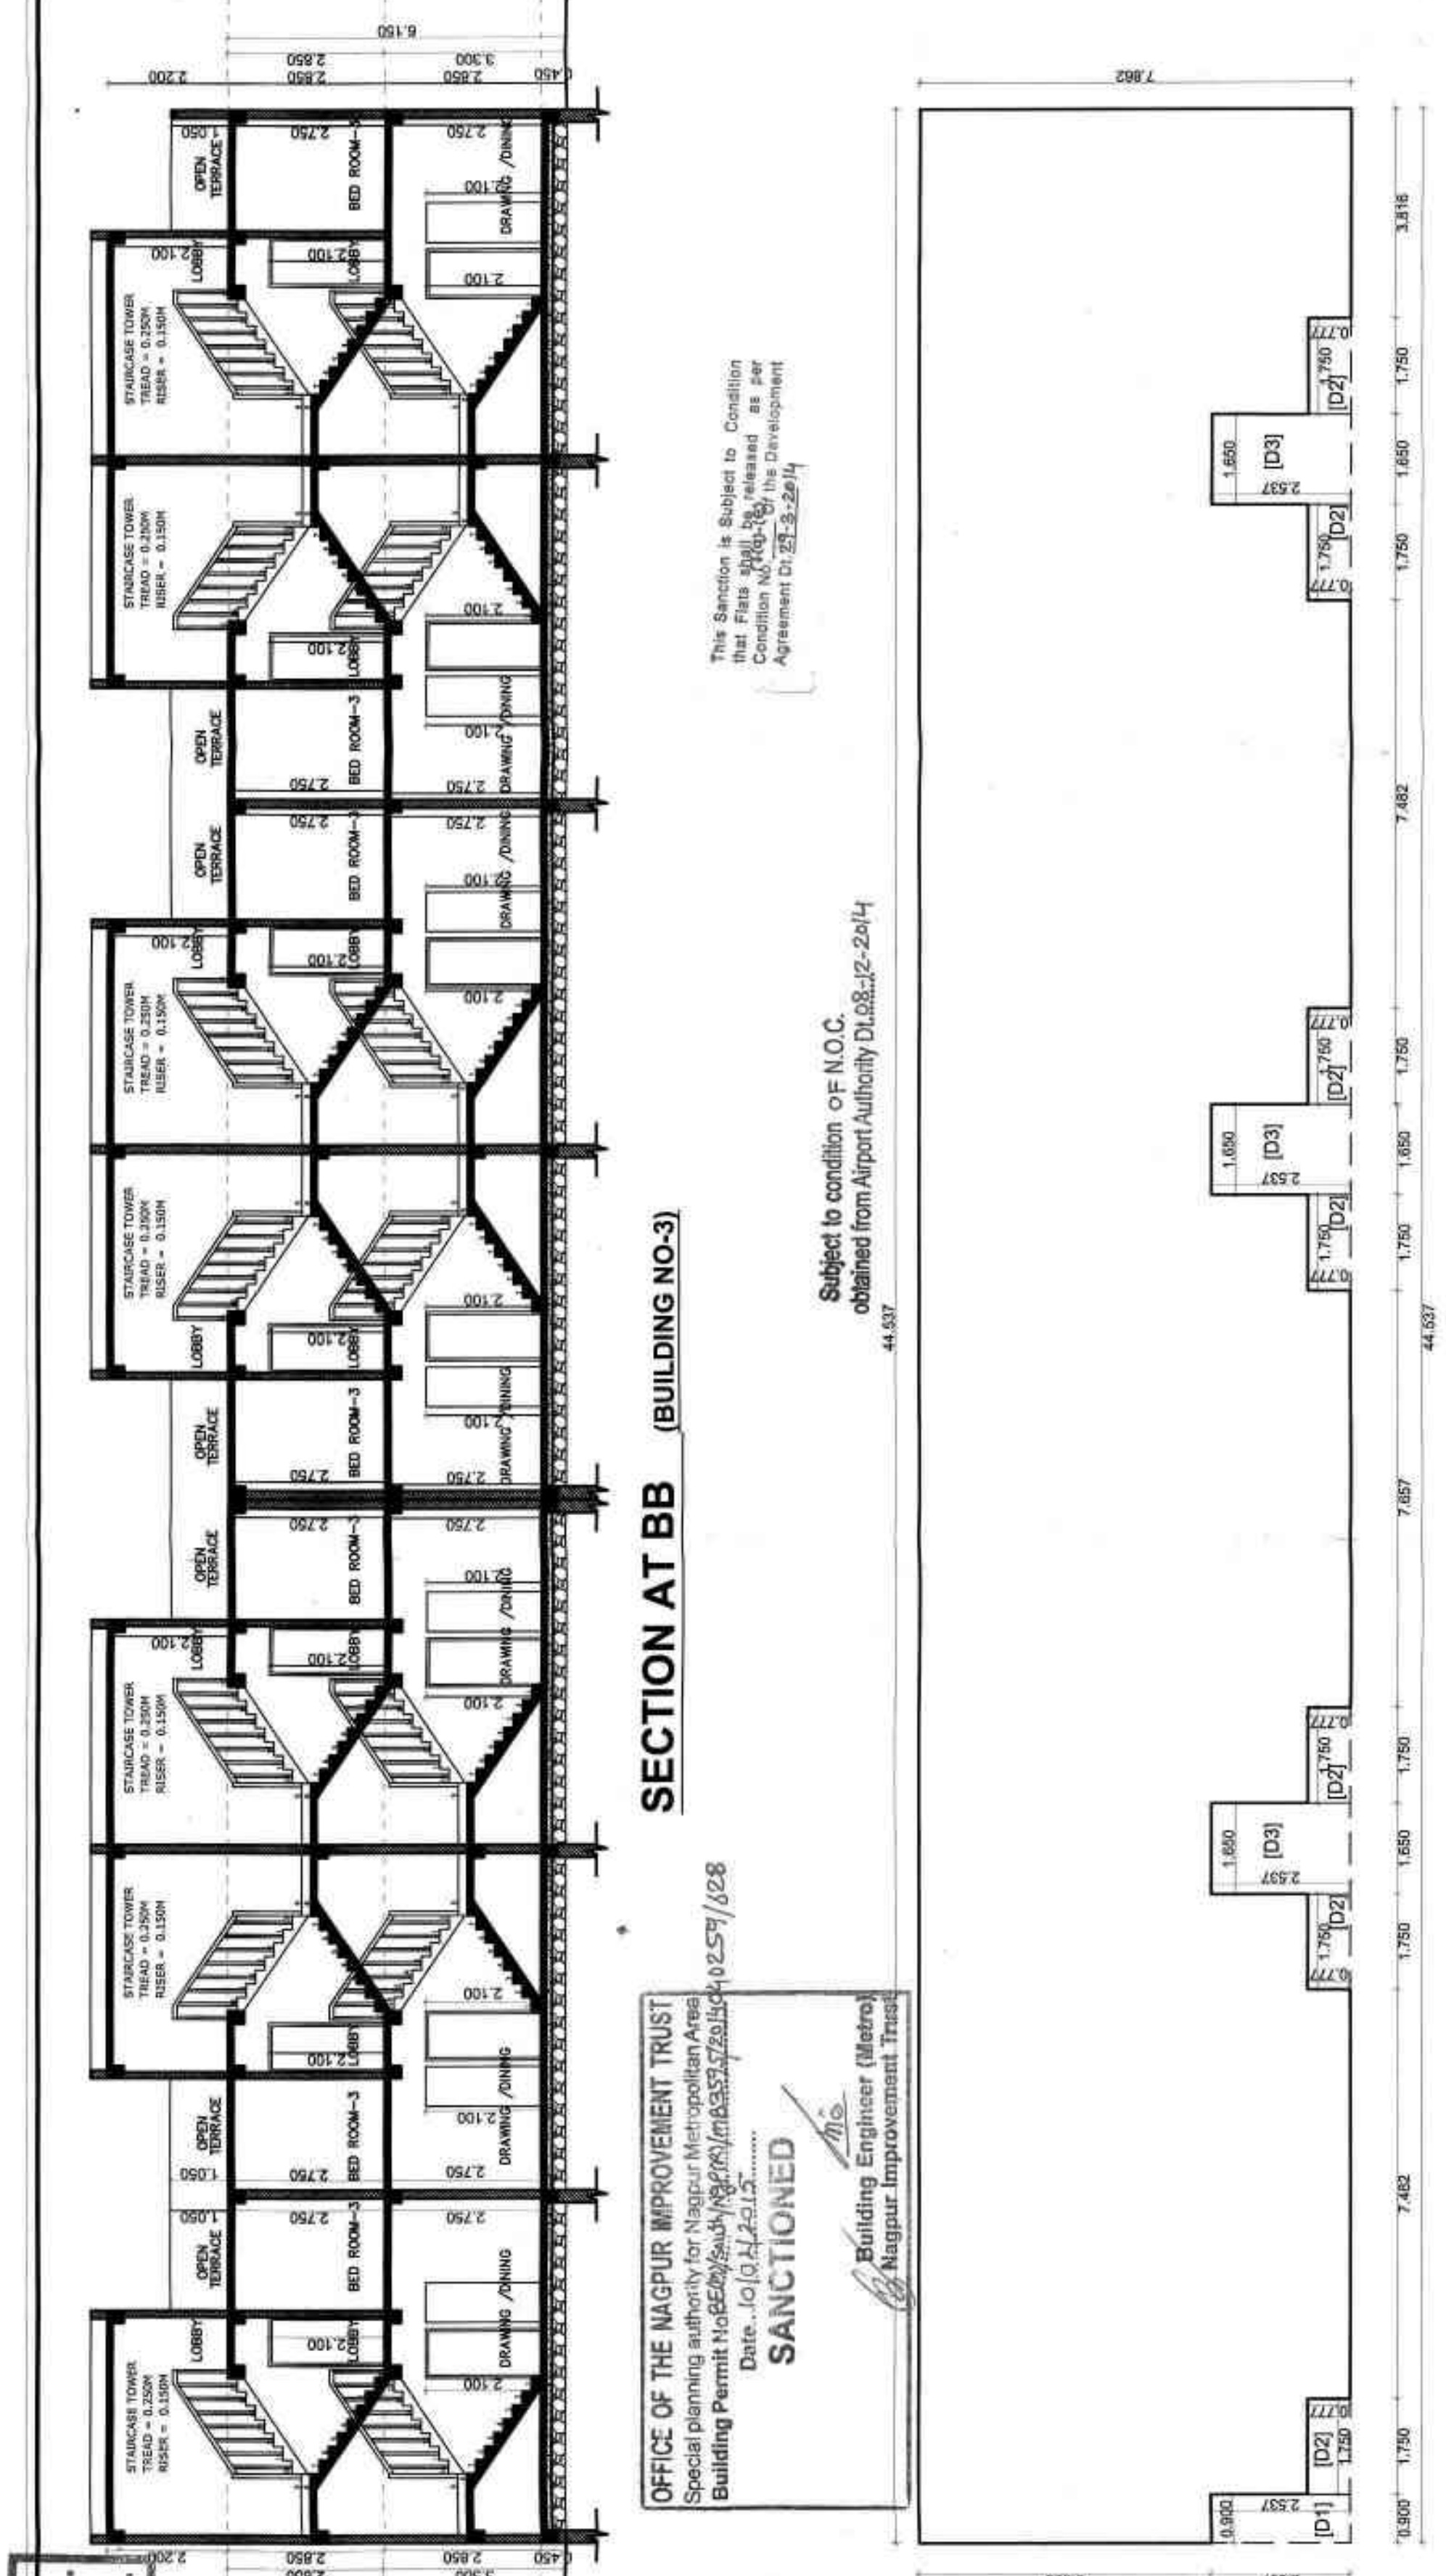

Subject to the Condition laid down by Fire Brigade Dept. Nagar Mpi Corporation Vide Letter No. 12715 of 18-06-2015



Necessary arrangement for rain water harvesting shall be done.

SCHEDULE OF OPENINGS			REMARK
1	D	1:100 x 2:100	T.W DOUBLE PANEELED DOOR
2	D1	0:900 x 2:100	T.W SINGLE PANEELED DOOR
3	D2	0:900 x 1:200	ALUMINIUM GLAZED WINDOW
4	W	1:800 x 1:200	ALUMINIUM GLAZED WINDOW
5	W1	1:200 x 0:900	ALUMINIUM GLAZED WINDOW
6	W2	1:035 x 1:200	ALUMINIUM GLAZED WINDOW
7	W3	0:750 x 1:200	ALUMINIUM GLAZED WINDOW
8	W4	1:200 x 1:200	ALUMINIUM GLAZED WINDOW
9	W5	1:200 x 1:200	ALUMINIUM GLAZED WINDOW
10	V	0:600 x 0:800	M.S. VENTILATORS

BALCONY AREA STATEMENT OF (BUILDING - (3))		
PERMISSIBLE BALCONY AREA = 15% OF 325.79 = 48.868		
ENCLOSED BALCONY AREA		
EB1	4	3.741
EB2	3	3.816
TOTAL ENCLOSED BALCONY AREA		26.412
OPEN BALCONY AREA		
B1	1	2.650
B2	6	2.575
B3	6	2.572
B4	1	2.647
TOTAL OPEN BALCONY AREA		39.799
TOTAL BALCONY AREA		66.211
EXCESS BALCONY TAKEN INTO FSI		(66.211 - 48.868)
		17.343

BUILT UP AREA STATEMENT OF (BUILDING - (3))		
