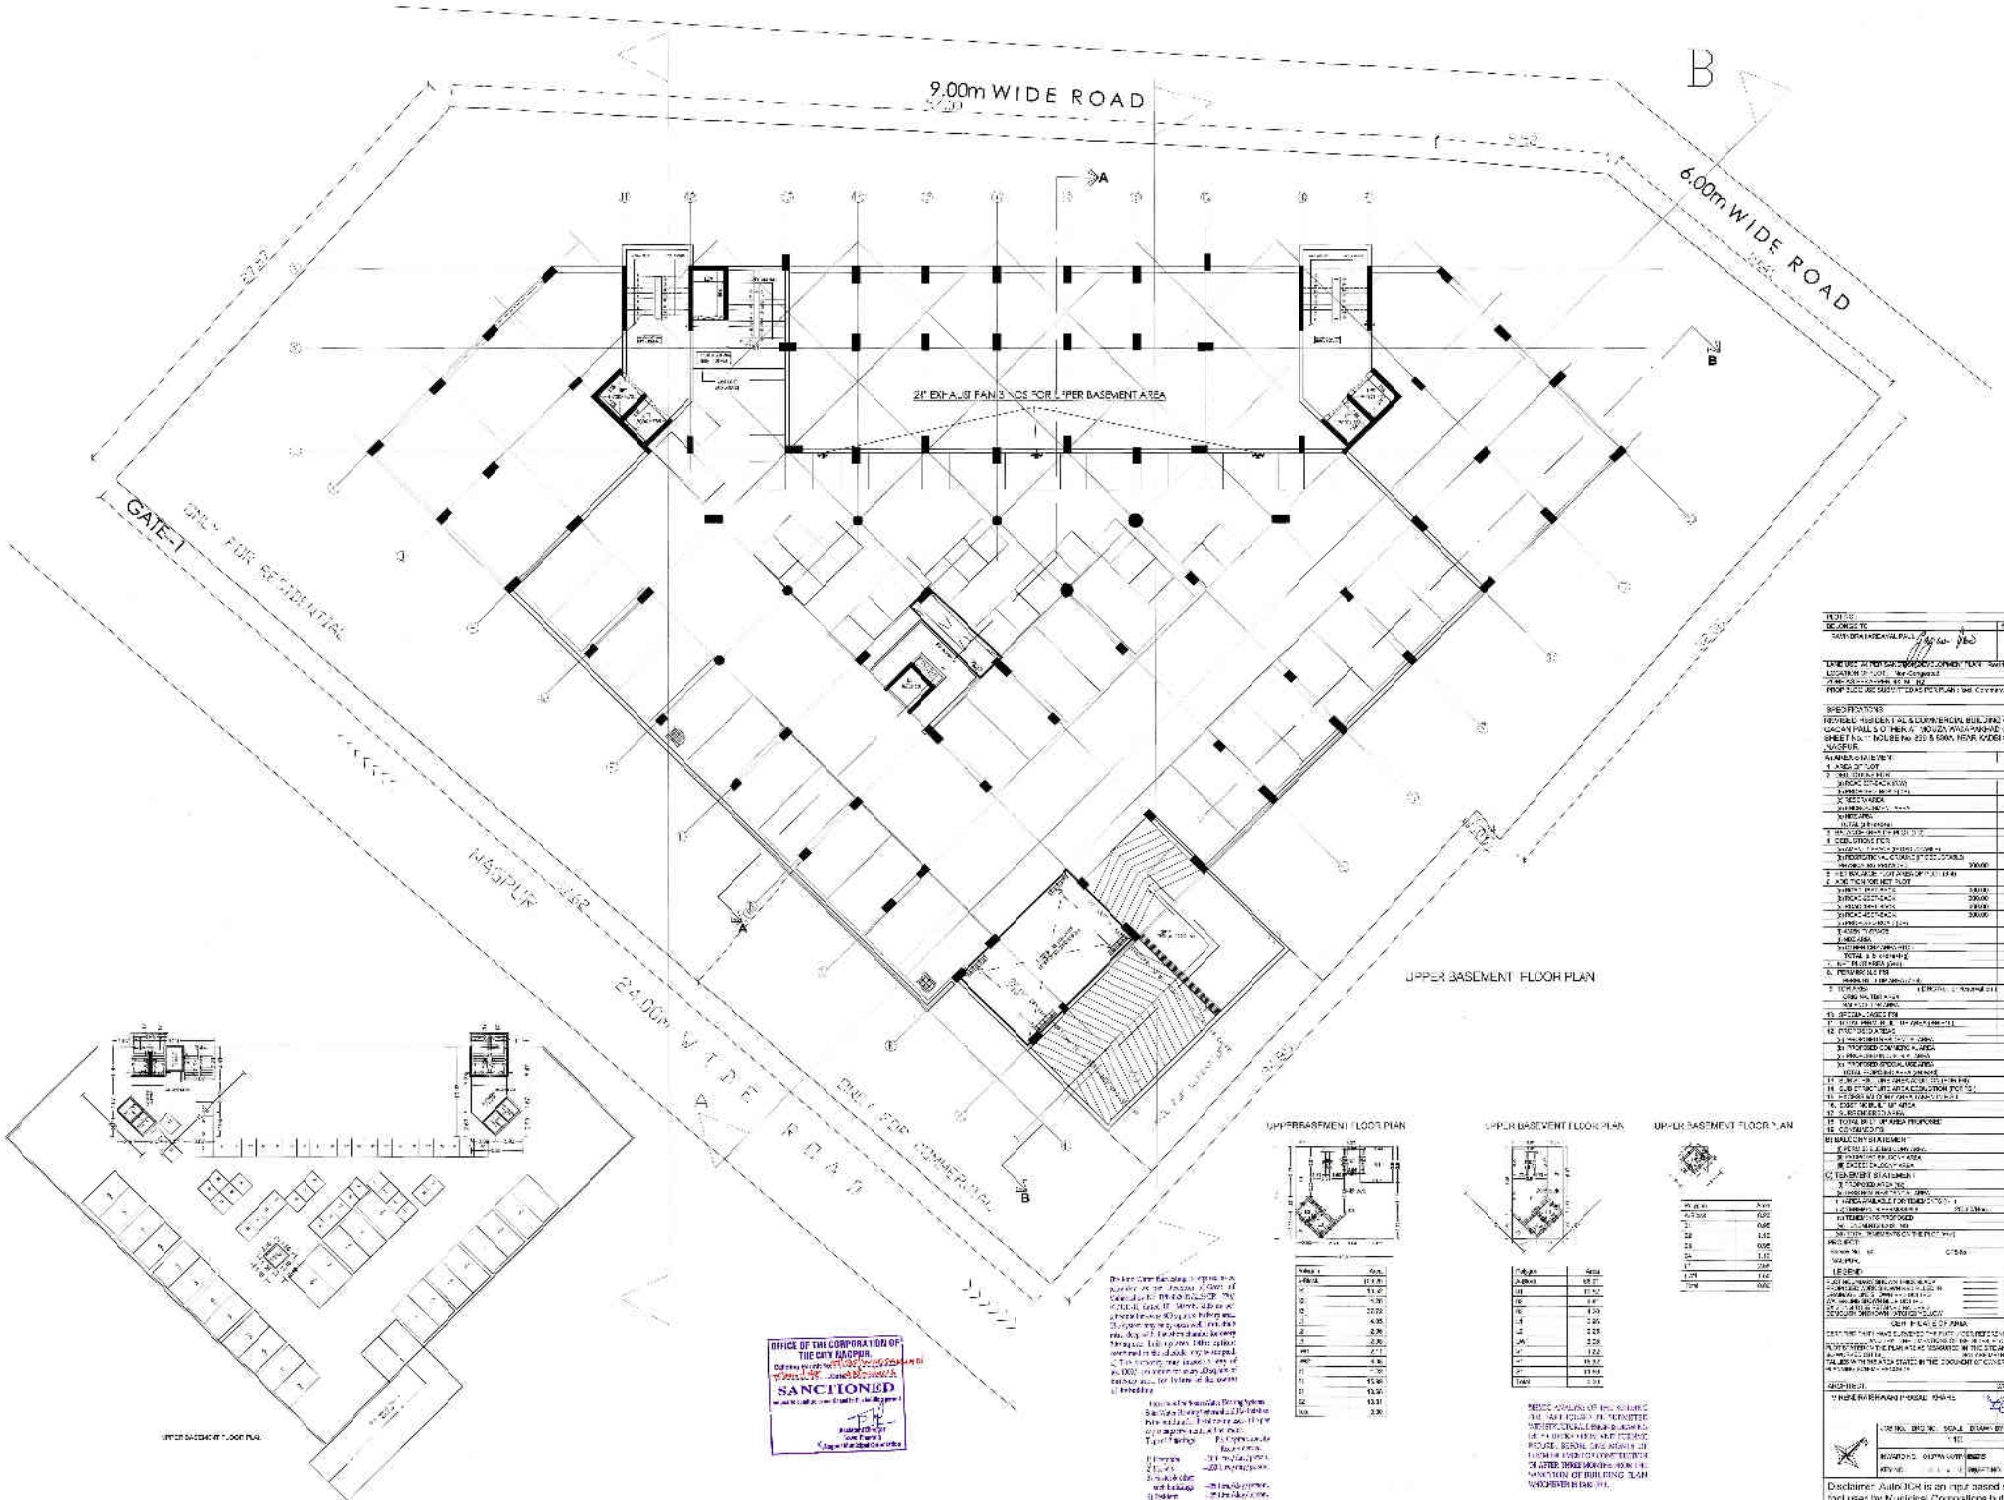

UPPER BASEMENT FLOOR PLAN

UPPER BASEMENT FLOOR PLAN

UPPER BASEMENT FLOOR PLAN

UPPER BASEMENT FLOOR PLAN

OFFICE OF THE CORPORATION OF THE CITY NAGPUR.
SANCTIONED

Disclaimer: AutoDCR is an input based software tool used by Municipal Corporations but the final approval lies with concerned Officer / Authority