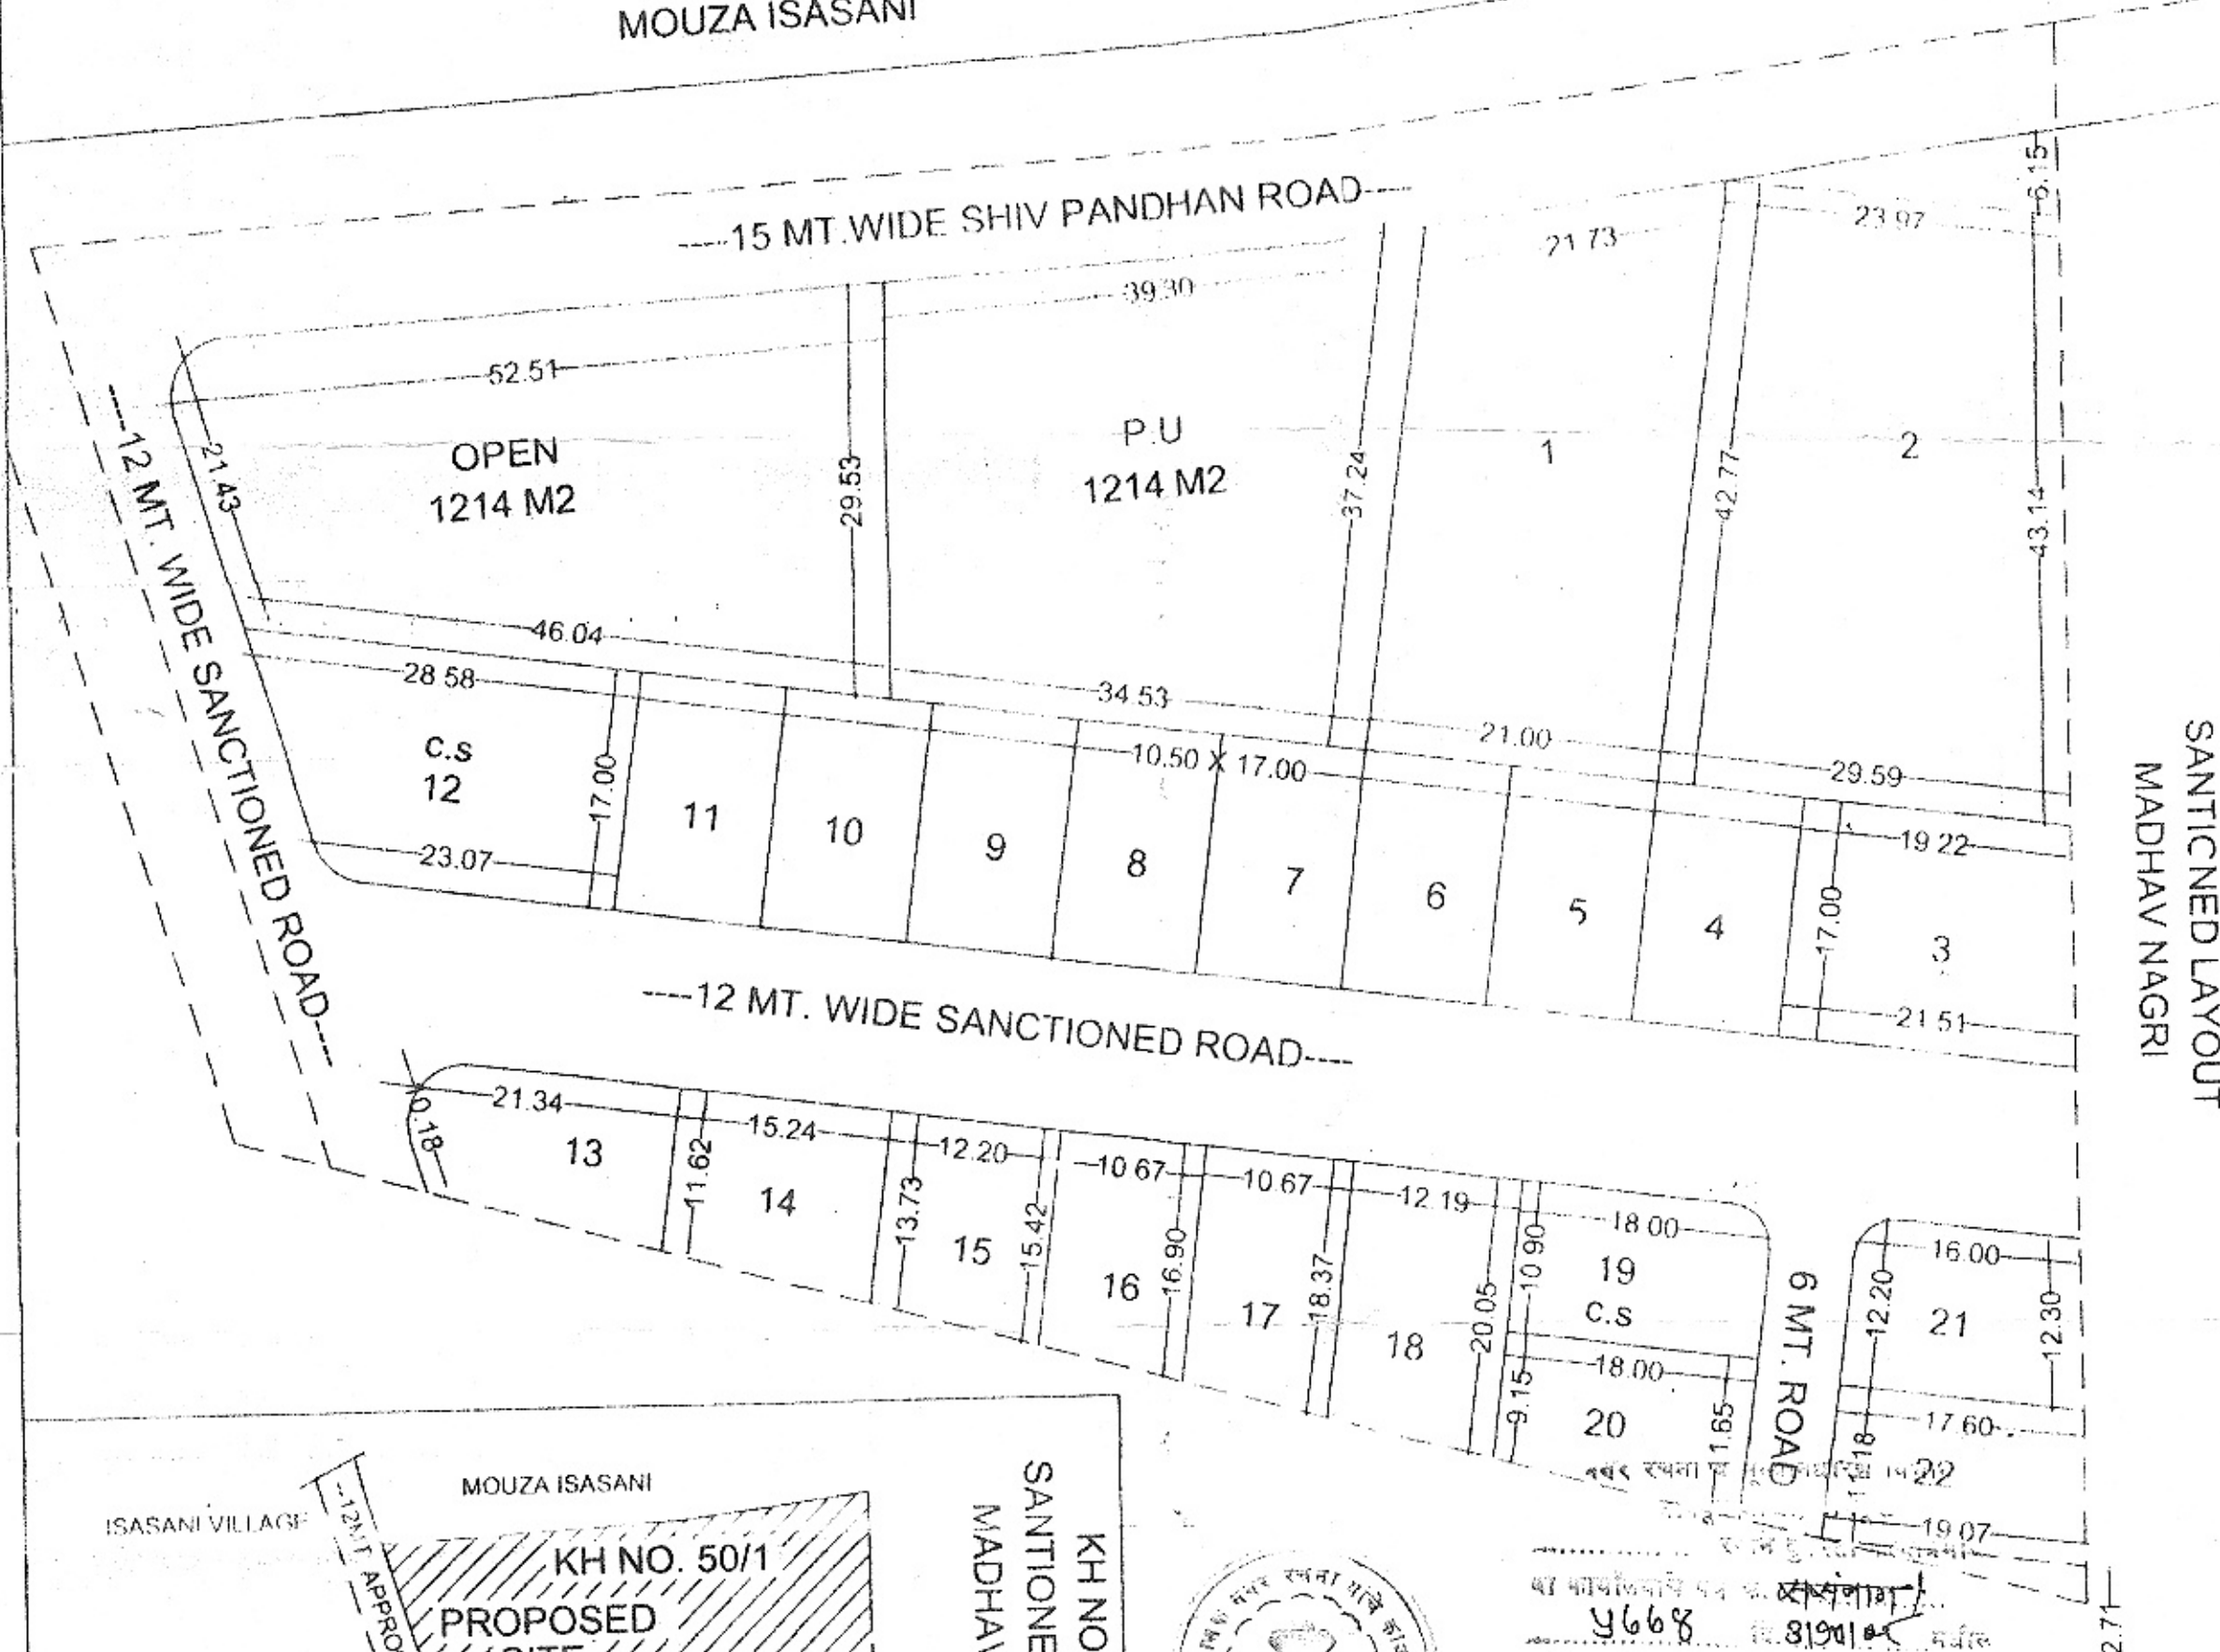


LAY OUT PLAN

SCALE 1:500

MOUZA ISASANI

SANTICED LAYOUT
MADHAV NAGRI

PROJECT :

FINAL LAYOUT PLAN
ON KH. NO 50/1, P.H. - 46
MOUZA-WGHDHARA
TAH HINGNA, DIST - NAGPUR

BELONGING TO-

AREA STATEMENT :

1) AREA UNDER LAYOUT	12100.00 sq.m.
2) AREA OPEN SPACE	1214.00 sq.m.
3) AREA IN P.U.	1214.00 sq.m.
4) AREA UNDER PLOTS	6234.71 sq.m.
5) AREA UNDER ROADS	3437.29sq.m.

Scale : 1:500

AREA CALCULATION :

SR NO.	PLOT NO	SIZE (IN MT.)	AREA (IN SQ.M.)	TANG. LESS	AREA IN SQ.M.	NO. OF PLOTS	TOTAL AREA (IN SQ.M.)
1	1	1/2[37.24+42.77] X 21.00	840.10	--	840.10	1	840.10
2	2	1/2[29.59+23.97] X 42.77	1219.08	--	1219.08	1	1219.08
3	3	1/2[21.51+19.22] X 17.00	346.20	--	346.20	1	346.20
4	4 TO 11	10.50 X 17.00	178.50	--	178.50	8	1428.00
5	12	1/2[23.07+28.58] X 17.00	439.02	8.20	430.82	1	430.82
6	13	IRREGULAR	198.00	8.20	189.80	1	189.80
7	14	1/2[11.62+13.73] X 15.24	193.16	--	193.16	1	193.16
8	15	1/2[13.73+15.42] X 12.20	177.81	--	177.81	1	177.81
9	16	1/2[15.42+16.90] X 10.67	172.42	--	172.42	1	172.42
10	17	1/2[16.90+18.37] X 10.67	188.16	--	188.16	1	188.16
11	18	1/2[18.37+20.05] X 12.19	234.16	--	234.16	1	234.16
12	19	10.90 X 18.00	196.20	6.05	190.15	1	190.15
13	20	1/2[9.15+11.65] X 18.00	187.20	--	187.20	1	187.20
14	21	1/2[17.60+16.00] X 12.20	204.96	6.05	198.91	1	198.91
15	22	1/2[17.60+19.07] X 11.18	238.74	--	238.74	1	238.74
		1/2 X 19.07 X 2.71	238.74	--	238.74	1	238.74
						TOTAL	22

CONVENIENCE SHOPPING

PLOT NOS 12 & 19 HAVING AREA = 590.88 M2 = 4.88 % OF TOTAL AREA

ISASANI VILLAGE

MOUZA ISASANI

KH NO. 50/1

PROPOSED SITE

KH NO. 50/1

12 MT. WIDE SANCTIONED ROAD

PROPOSED SITE

LOCATION PLAN
NOT TO SCALE

OWNERS

ARCHITECT/ENGG.

SANTOSH KUMAR CHOURASIA
(MILL) CONSULTANTS & L.P. SURVEYORS

CHOURASIA & ASSOCIATES

[M] 09422112607 & 09373022639

E MAIL : chourasia22639@yahoo.com