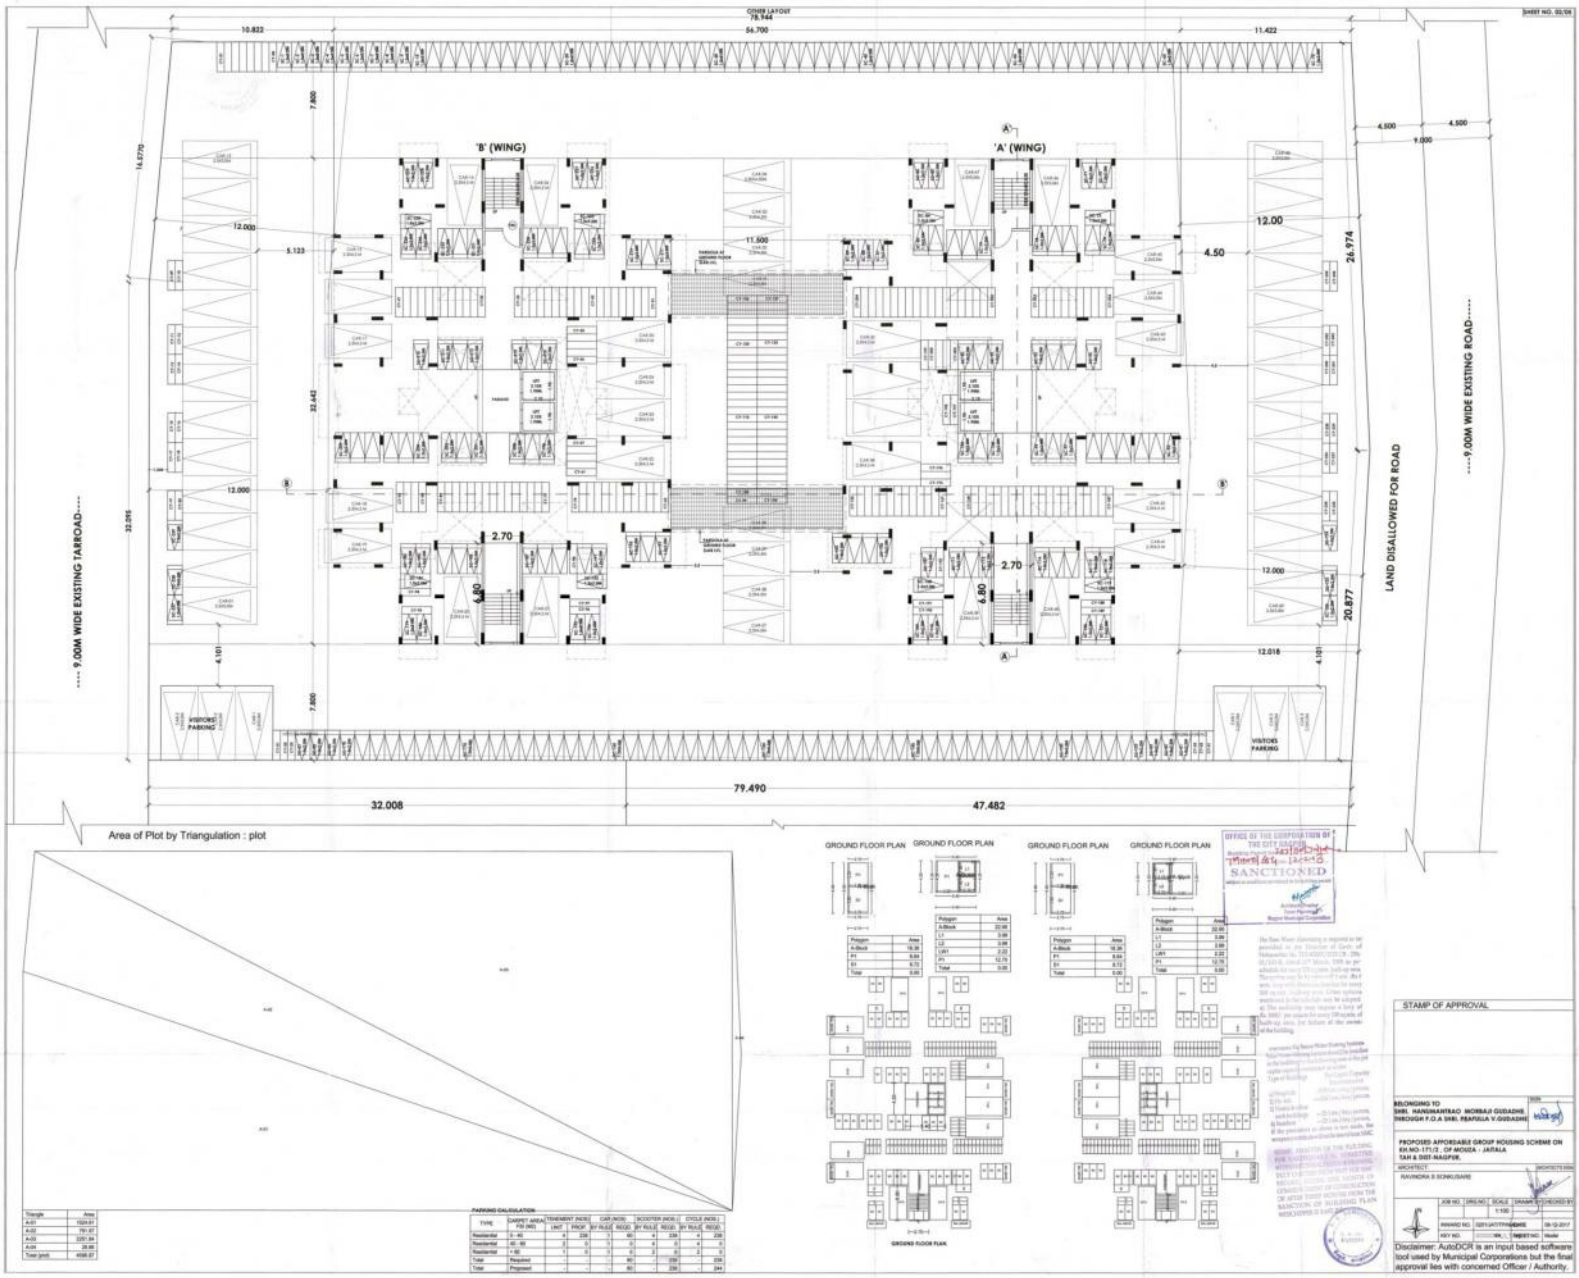


Area of Plot by Triangulation : plot

Triangle	Area
A-01	1524.87
A-02	791.87
A-03	2251.84
A-04	28.88
Total (plot)	4598.47

PARKING CALCULATION

TYPE	CARPET AREA FSI (SQ)	TENEMENT (NOS)		CAR (NOS)		SCOOTER (NOS)		CYCLE (NOS)	
		UNIT	PROP	BY RULE	REQD	BY RULE	REQD	BY RULE	REQD
Residential	0 - 40	4	238	1	60	4	238	4	238
Residential	40 - 60	0	0	1	0	0	0	0	0
Residential	> 60	1	0	1	0	0	0	0	0
Total	Required	-	-	-	60	-	238	-	238
Total	Proposed	-	-	-	60	-	238	-	244

OFFICE OF THE CORPORATION OF THE CITY SURAT
SANCTIONED

STAMP OF APPROVAL

BELONGING TO
SHRI. HANSMUKHRAO MORBAJI GUDADHE
THROUGH P.O.A SHRI. PRAFULLA V.GUDADHE

PROPOSED AFFORDABLE GROUP HOUSING SCHEME ON
RH.NO-171/2 , OF MOUZA - JAITALA
TAH & DIST-NAGPUR.

ARCHITECT
RAVINDRA B SONKUSARE

JOB NO.	DRG.NO.	SCALE	DRAWN	CHECKED BY
		1:100		
AWARD NO.	GDTI-JAITI/PH/		DATE	09-12-2017
KEY NO.		SH.	SHEET NO.	Model

Disclaimer: AutoDCR is an input based software tool used by Municipal Corporations but the final approval lies with concerned Officer / Authority.