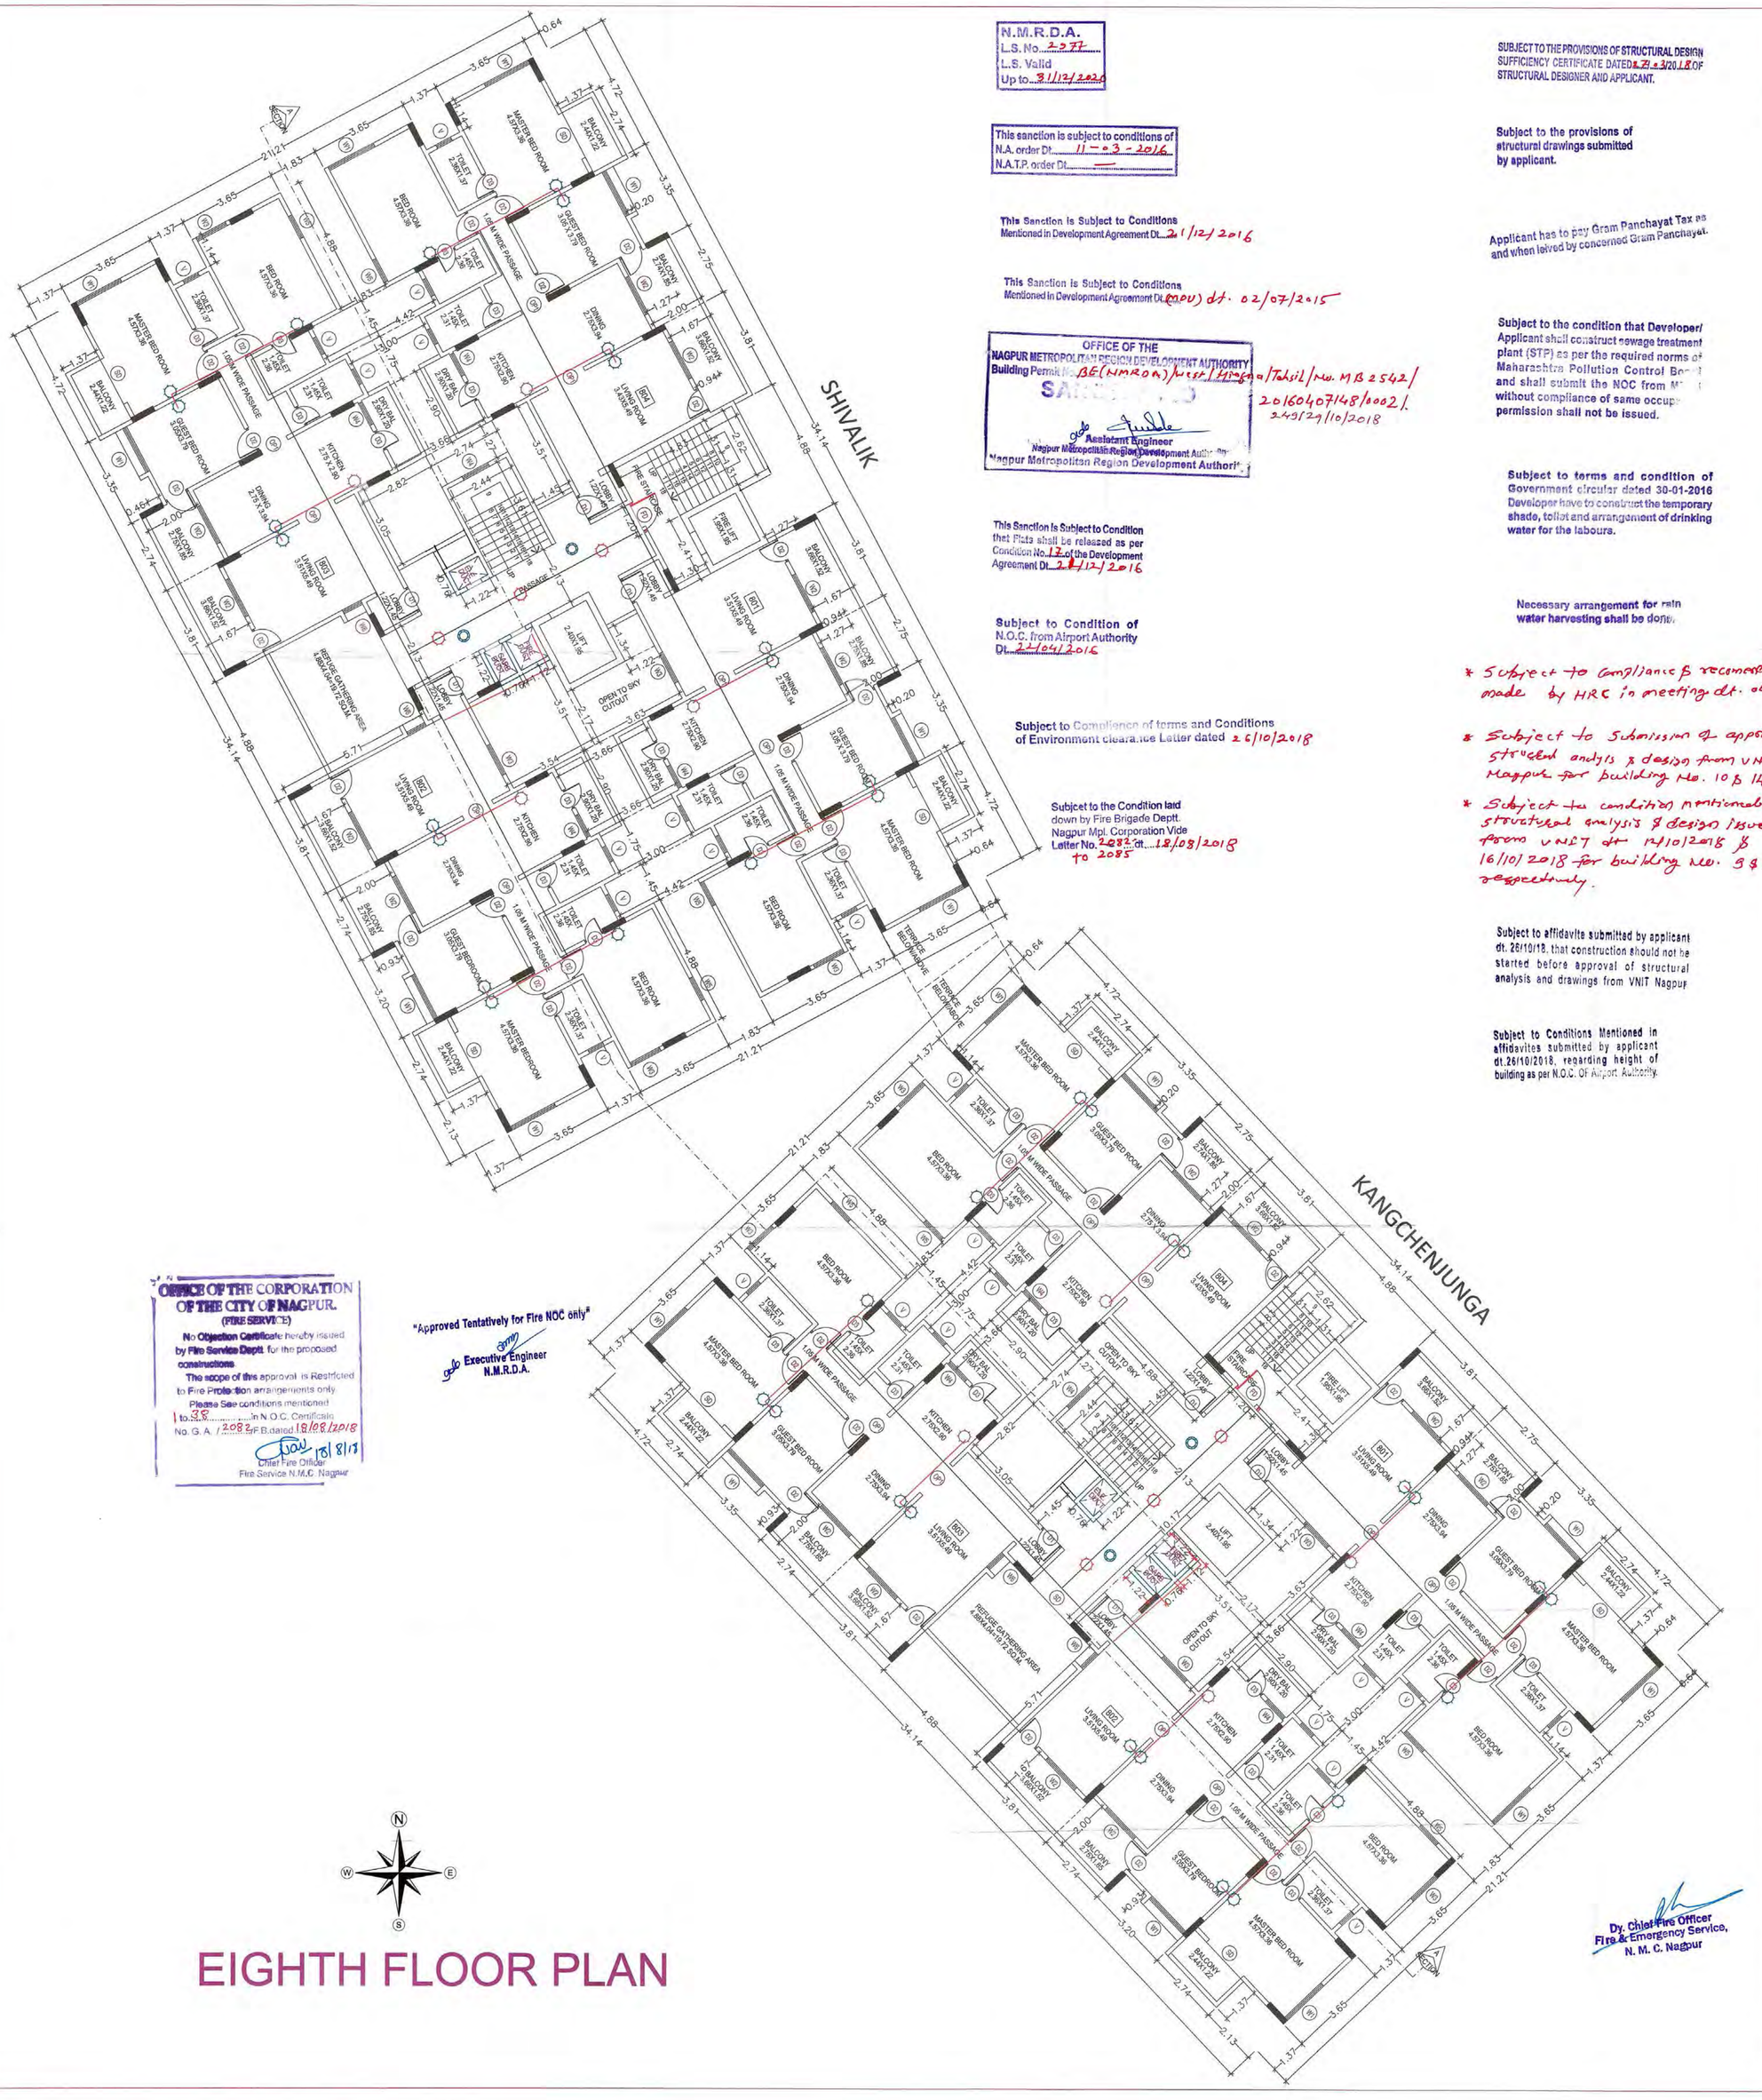

SHIVALIK
KANGCHENJUNGA
SECTION
SECTION
MASTER BED ROOM 4.57X3.38
BED ROOM 4.57X3.38
GUEST BED ROOM 3.05X3.79
KITCHEN 2.75X2.90
DINING 2.75X3.94
LIVING ROOM 3.51X5.49
BALCONY 2.44X1.22
TOILET 2.30X1.37
1.05 M WIDE PASSAGE
LIFT 2.40X1.65
FIRE LIFT 1.80X1.95
LOBBY 1.22X1.95
REFUGE GATHERING AREA 4.88X4.88=18.2 SQ.M.
OPEN TO SKY CUTOUT
TERRACE BELOW SLOPE
FIRE STAIRCASE
DRY BAL 2.90X1.20
BALCONY 3.66X1.52
BALCONY 2.75X1.85
BALCONY 2.74X1.22
GUEST BEDROOM 3.05X3.79
MASTER BEDROOM 4.57X3.38
BED ROOM 4.57X3.38
TOILET 2.45X1.37
TOILET 1.45X2.37
TOILET 2.45X2.38
PASSAGE
LOBBY 1.22X1.95
LOBBY 1.52X1.95
LOBBY 2.44X1.95
SHAFT
SUMP
OPEN TO SKY CUTOUT
BALCONY 2.74X1.22
BALCONY 2.75X1.85
BALCONY 3.66X1.52
BALCONY 2.44