

N.M.R.D.A.
L.S. No. 2349
L.S. Vallid
Up to 31/12/2019

MANOPUSHP

J. M. LOKHANDE, 70, Diware-Lay-Out, Godhani
th, No. 9325777025. ID: manojushc@gmail.com





SANCTIONED

Building Permit No. **B-2019-00001** Issued **14/6/2019**

OFFICE OF THE
METROPOLITAN REGION DEVELOPMENT AUTHORITY

Assistant Engineer
Metropolitan Region Development Authority

Approved Tentatively for Fire NOC only¹¹

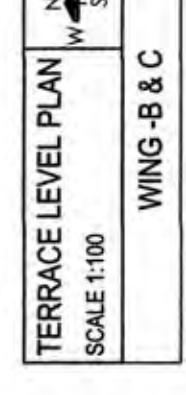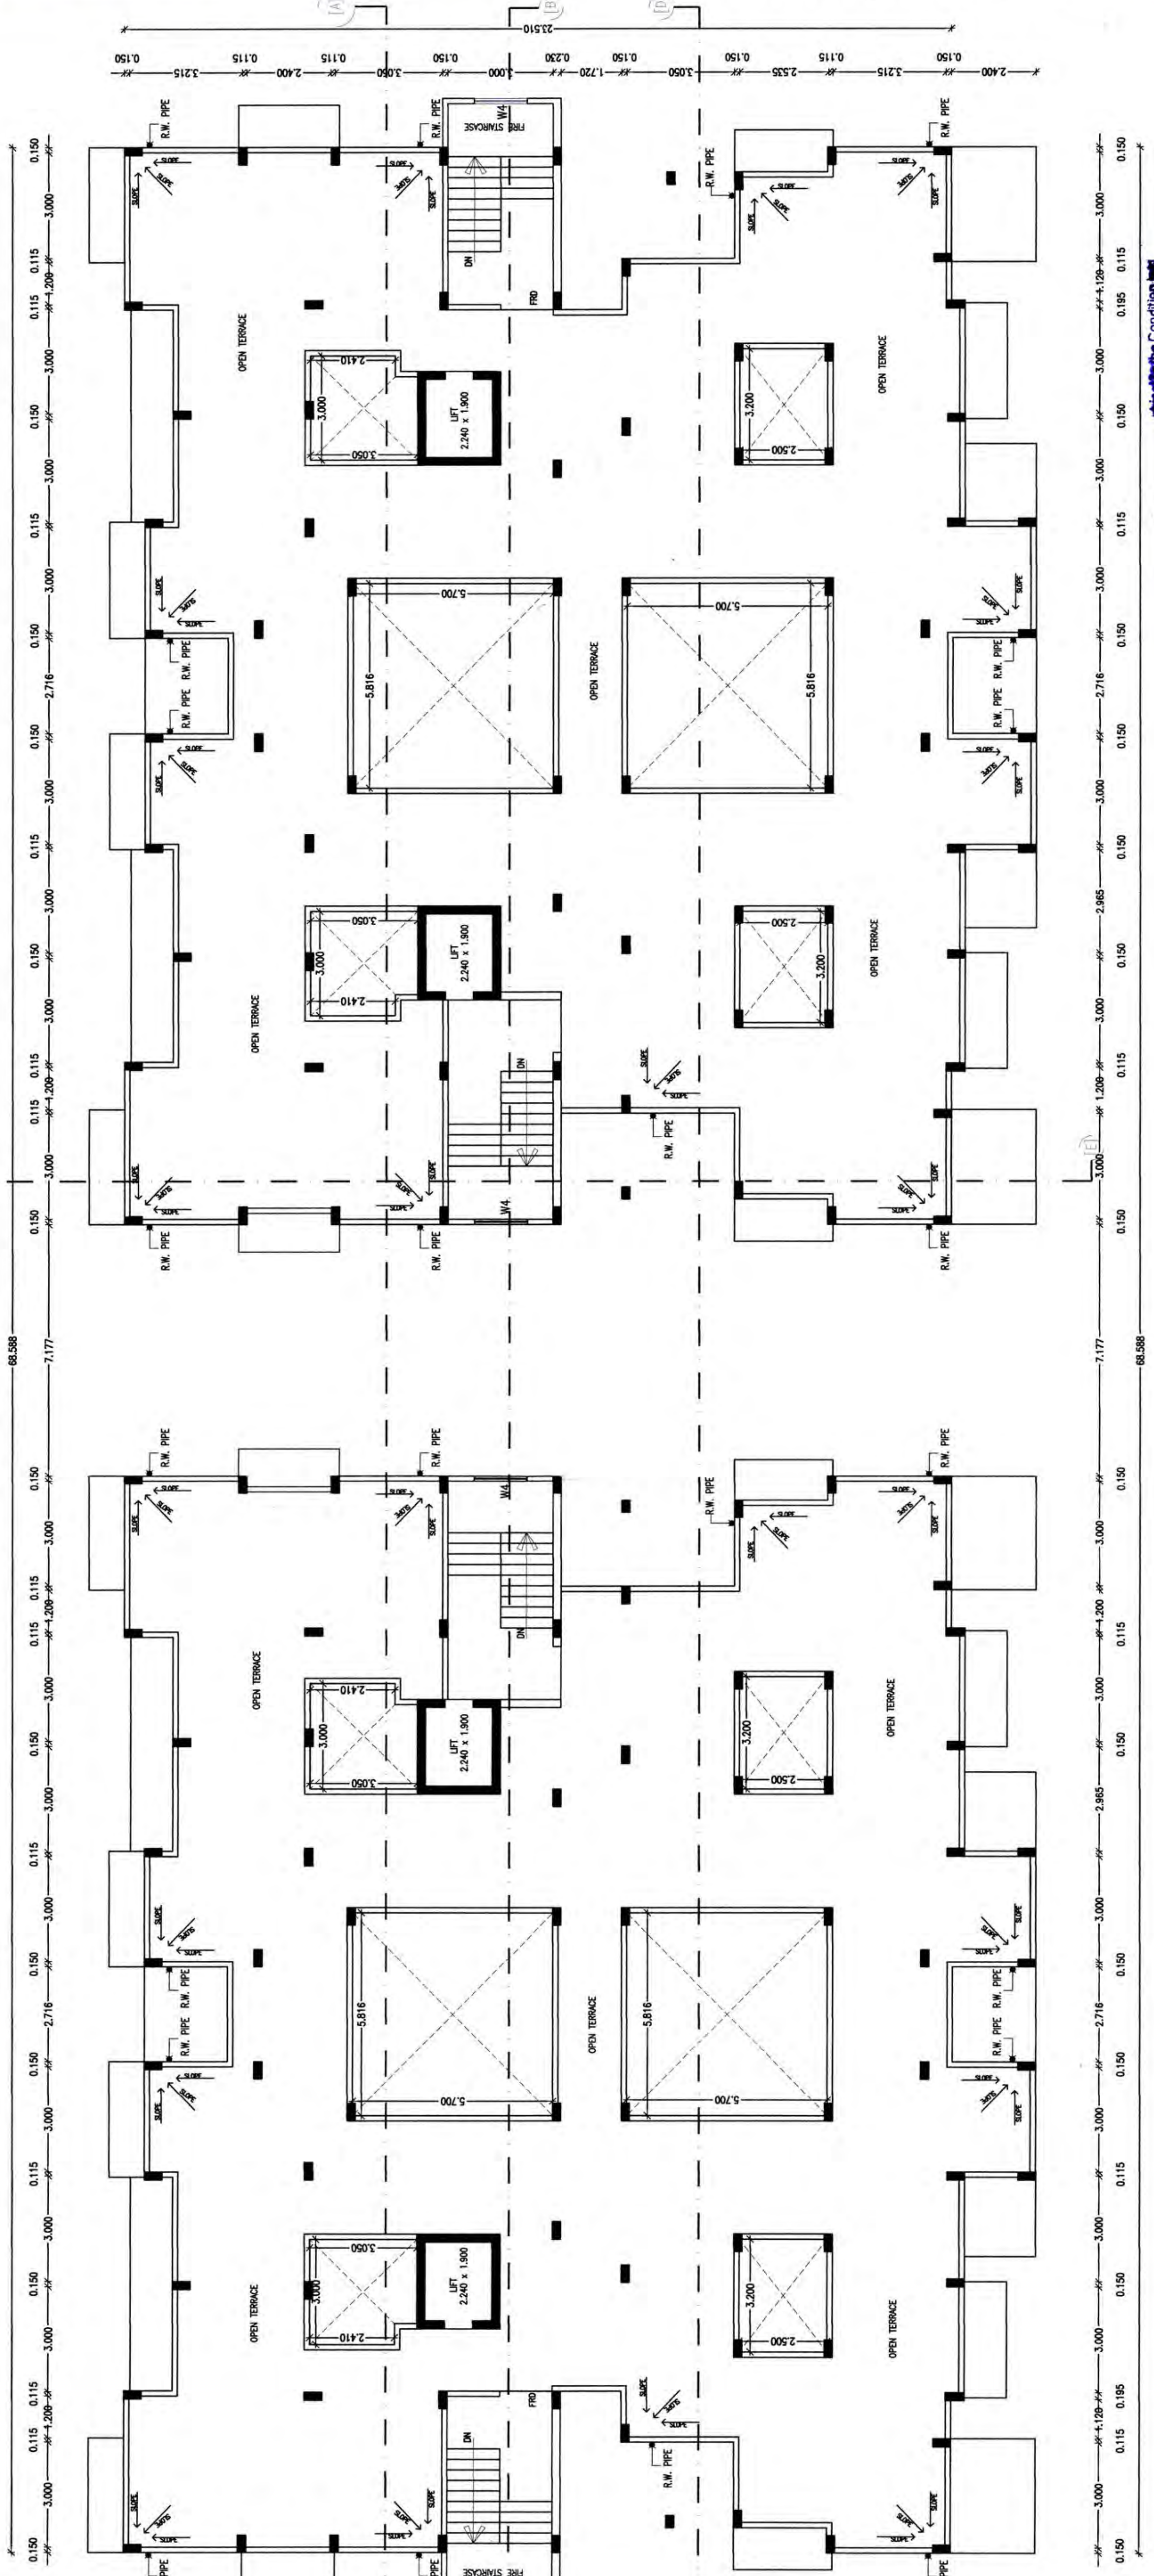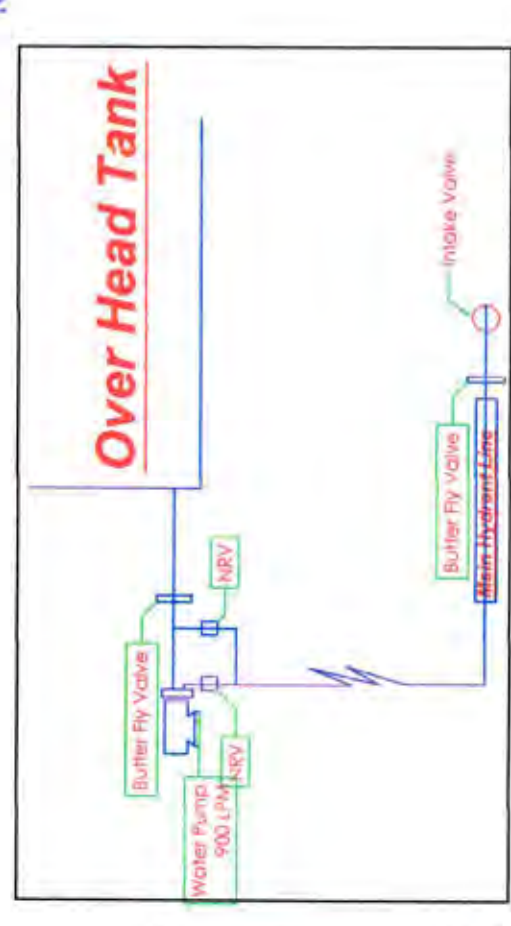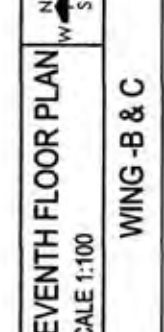

**OFFICE OF THE CORPORATION
OF THE CITY OF NAGPUR.**
(FIRE SERVICE)
No Objection Certificate hereby issued
by Fire Service Deptt. for the proposed
constructions.
The scope of the approval is Restricted
to Fire Protection arrangements only.
Please See conditions mentioned
to 3.3. N.O.C. Certificate
No. G. A. 14 B dated 23.01.2017

Chief Fire Officer
Fire Service N.C.C. Nagpur

OPENING SCHEDULE		ASSIGNMENT
TYPE	SIZE	
D1	1,050 X 2,100	FULLY PANELLED DOOR
D2	1,050 X 2,100	FULLY PANELLED DOOR
D3	1,050 X 2,100	FULLY PANELLED DOOR
D4	0,950 X 2,100	FULLY PANELLED DOOR
D5	0,750 X 2,100	SLIDING DOOR
D6	1,050 X 2,100	SLIDING DOOR
S02	1,050 X 2,100	SLIDING DOOR
W	1,500 X 2,100	FULLY GLAZED WINDOW
W1	1,500 X 2,950	FULLY GLAZED WINDOW
W2	1,200 X 2,100	FULLY GLAZED WINDOW
W3	1,500 X 2,100	FULLY GLAZED WINDOW
W4	0,950 X 2,950	VENTILATOR



FLAT BOUNDARY SHOWN IN
PROPOSED CONSTRUCTION SHOWN IN

PROPOSED CONSTR

1) SHRI. VINOD PUNDLIKRAO KURDE

2) SHRI. RAJESH HOMRAJ ROKADE 4) SHRI. UMESH RAMBHAU MHATRE

ARCHITECT'S SIGN.

WAVE DESIGNER & PLANNERS, MADPUR *980600-3171
Architect ANJALI K. VADAM
C.O.A / REGD.
M.E.T. - 1993