WING B & C SECTION A & B

Fire Drawing & Designing By
MANOPUSHP Manopushp
Lic No. MFS-LA/F-0580 & D-0499
U.M.LOKHANDE , 70, Diware-Lay-Out, Godhani, Nagpur.
Ph. No.:9325777025 , ID: manopushp@gmail.com

Manopushp MFS-LA/F-0580, MFS-LA/D-0499

"Approved Tentatively for Fire NOC only"
Assistant Engineer
N.M.R.D.A.

N.M.R.D.A.
L.S. No. 2349
L.S. Valid
Up to. 31/12/2019

OFFICE OF THE
NAGPUR METROPOLITAN REGION DEVELOPMENT AUTHORITY
Building Permit No. BE(NMRDA)/(south)/NhP(R)/mB-748/2019022746/1712/178
Dated - 14/6/2019
SANCTIONED
Assistant Engineer
Nagpur Metropolitan Region Development Authority

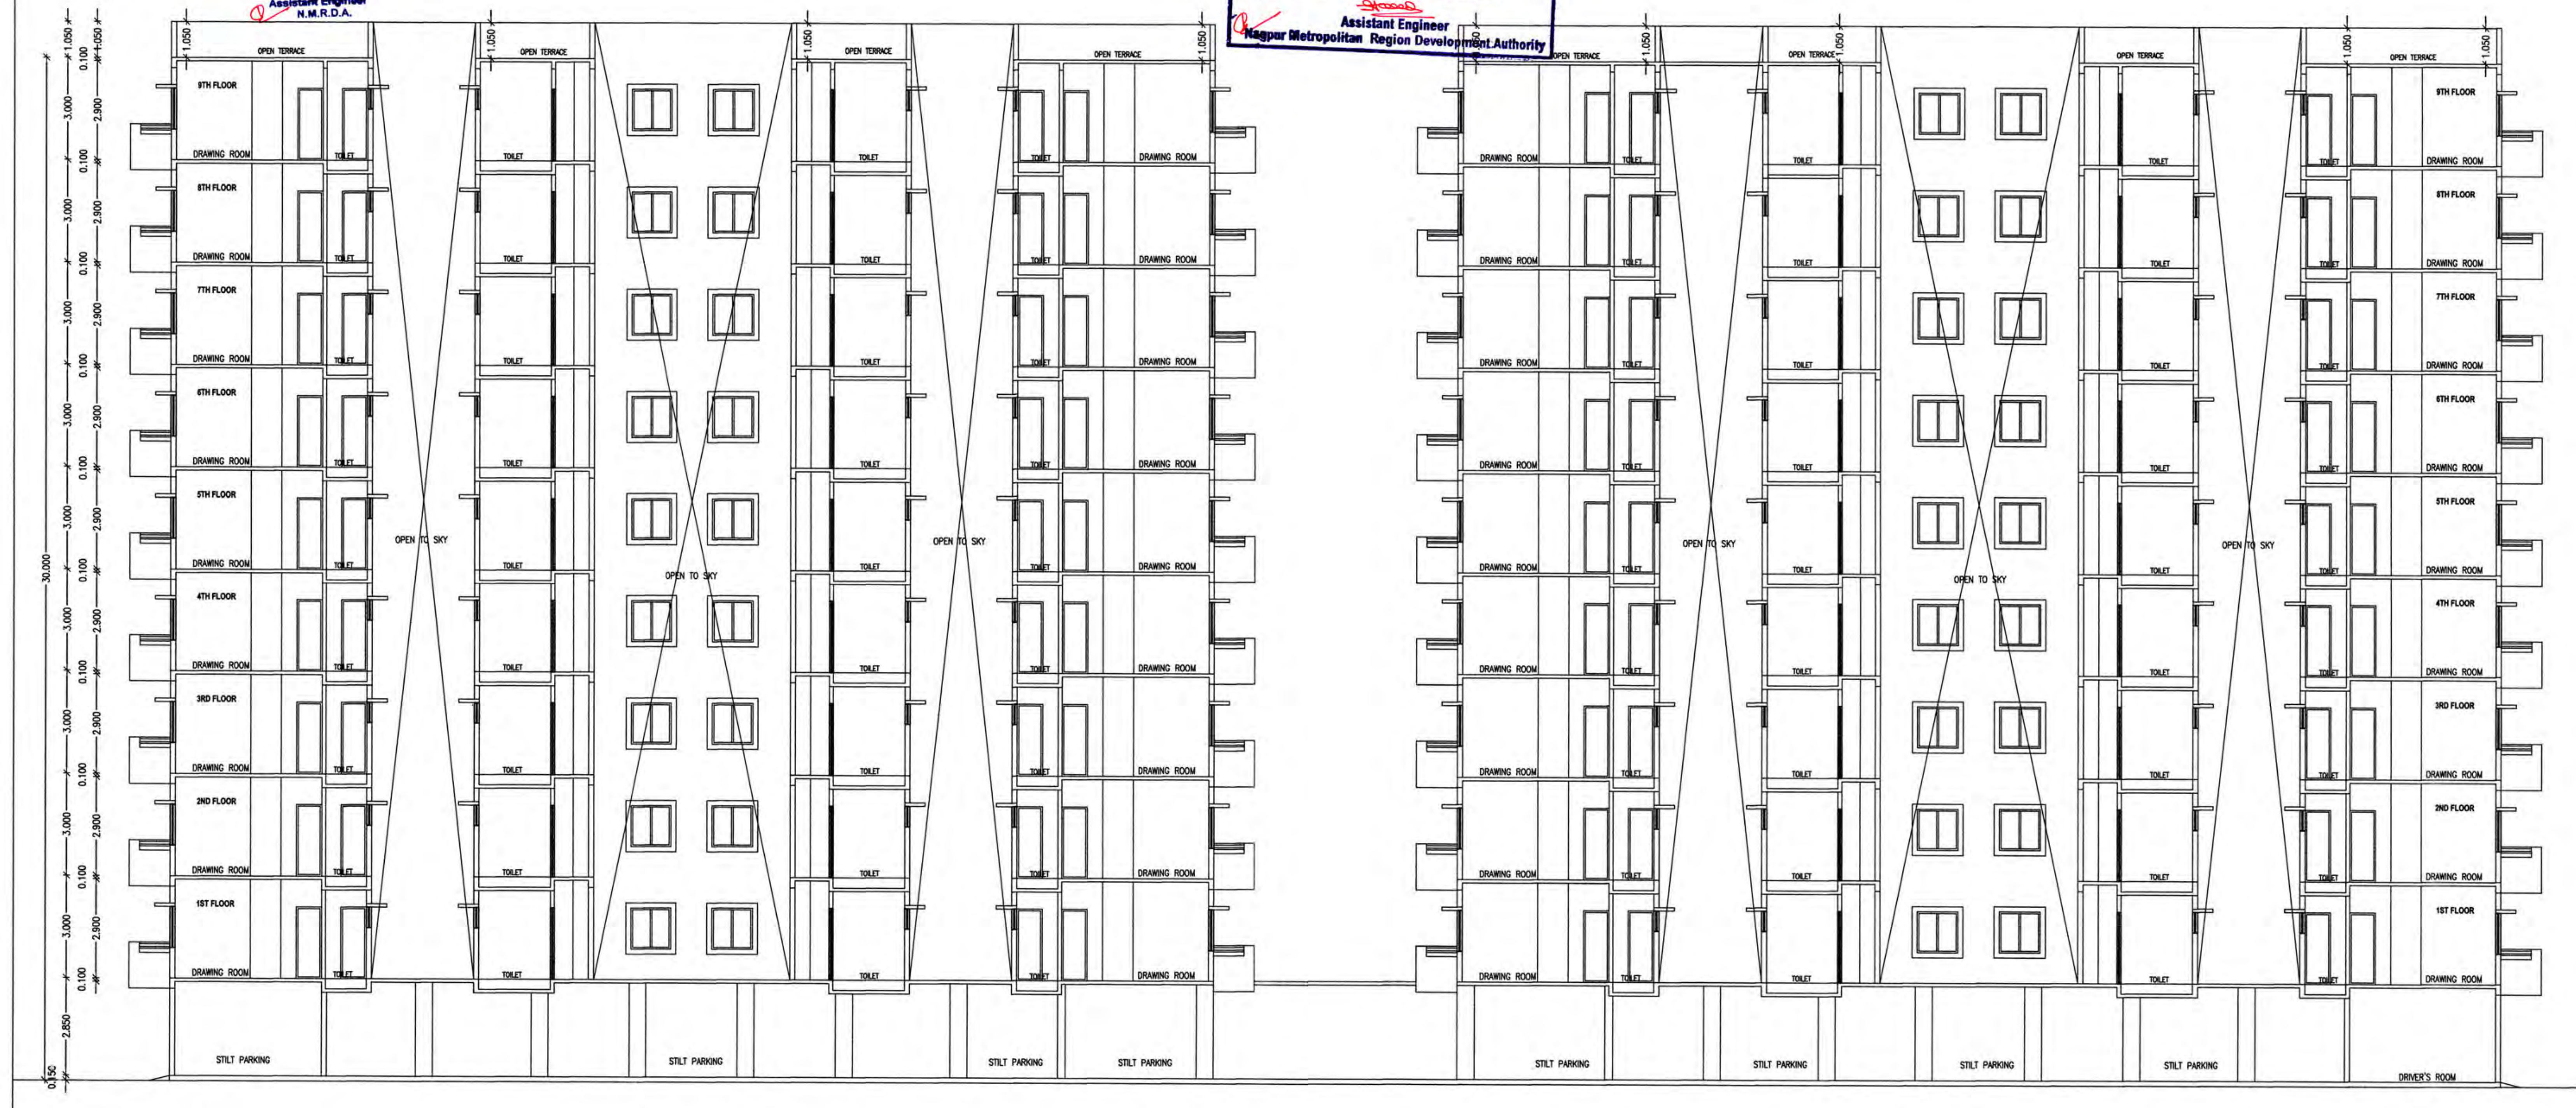

SECTION AA
SCALE 1:100
WING -B & C

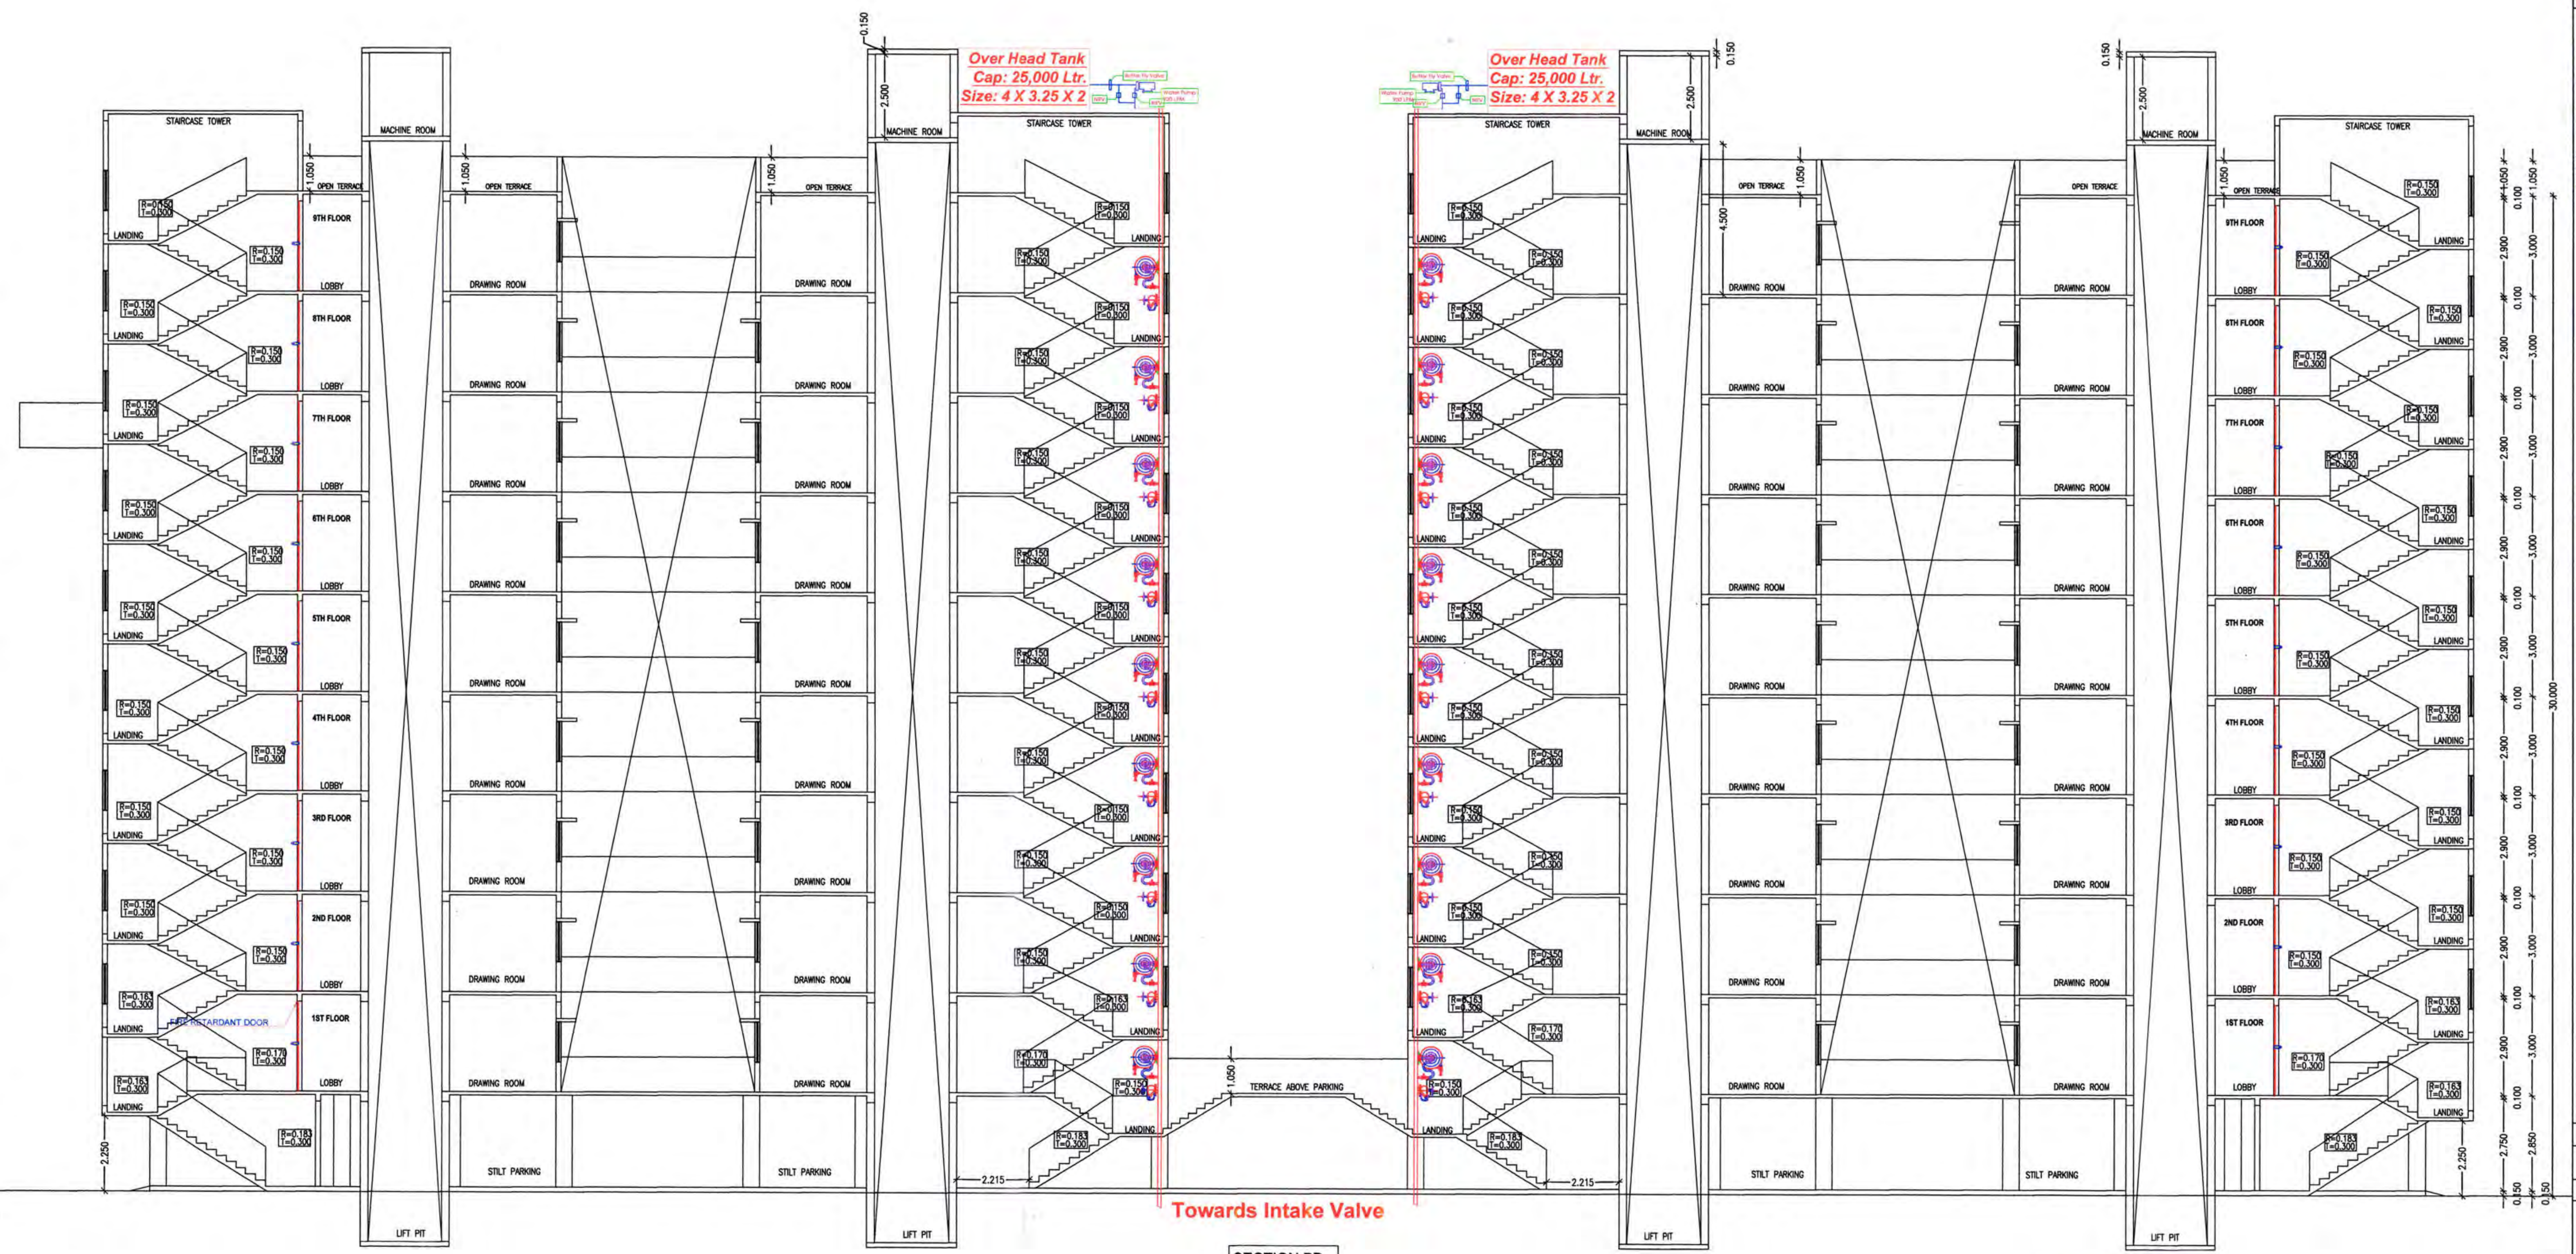

SECTION BB
SCALE 1:100
WING -B & C

Dy. Chief Fire Officer
Fire & Emergency Service,
N. M. C. Nagpur

OFFICE OF THE CORPORATION
OF THE CITY OF NAGPUR.
(FIRE SERVICE)
No Objection Certificate hereby issued by Fire Service Deptt. for the proposed constructions.
The scope of this approval is Restricted to Fire Protection arrangements only.
Please See conditions mentioned
1 to 33 in N.O.C. Certificate
No. G. A. / 14 /F.B.dated 06/05/2019
6/5/19
Chief Fire Officer
Fire Service N.M.C. Nagpur.

Subject to the Condition laid down by Fire Brigade Deptt. Nagpur Mpl. Corporation Vide Letter No. FES/14 CFO dt. 06/5/2019

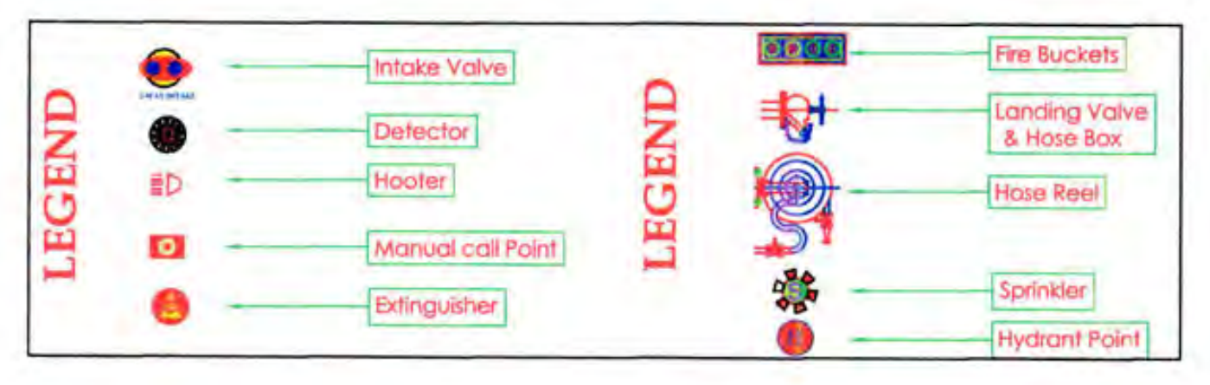

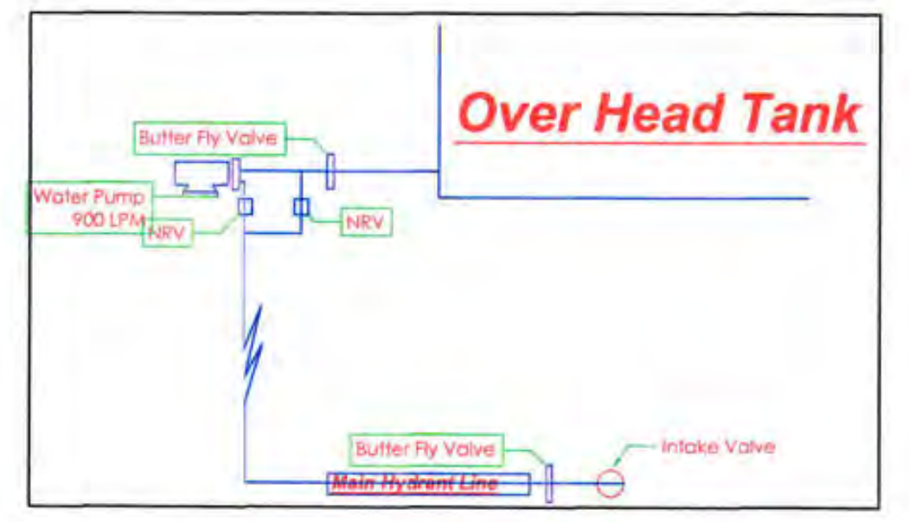

PROPOSED CONSTRUCTION OF MULTI FAMILY RESIDENTIAL BUILDING (GROUP HOUSING)ON KH. NO .18/3 PH. NO 38
MOUZA – PIPLA .TAH–NAGPUR(RURAL), DIST –NAGPUR
BELONGING TO :–
M/S SHREE LAXMI VENTURE PVT. LTD. THROUGH DIRECTORS
1) SHRI. VINOD PUNDLIKRAO KUBDE
2) SHRI. RAJESH HOMRAJ ROKADE
3) SHRI. GANESH HOMRAJ ROKADE
4) SHRI. UMESH RAMBHAU MHATRE

This sanction is subject to conditions of
N.A. order Dt. 4/5/2019
N.A.T.P. order Dt. ....

This Sanction is Subject to Conditions Mentioned in Development agreement Dt. 14/5/2019

SUBJECT TO THE PROVISIONS OF STRUCTURAL DESIGN SUFFICIENCY CERTIFICATE DATED 14/5/2019 OF STRUCTURAL DESIGNER AND APPLICANT

Necessary arrangement for rain water harvesting shall be done.

Subject to the provisions of structural drawings submitted by applicant.

Subject to Condition of N.O.C. from Airport Authority Dt 24/4/2019

This Sanction is Subject to Condition that Flats shall be released as per Condition No. 18(a-c) Of the Development Agreement Dt. 14/5/19

Subject to the condition that Developer/ Applicant shall construct sewage treatment plant (STP) as per the required norms of Maharashtra Pollution Control Board and shall submit the NOC from MPCB without compliance of same occupation permission shall not be issued.

Subject to terms and condition of Government circular dated 30-01-2016 that Developer have to construct the temporary shade, toilet and arrangement of drinking water for the labours.

INDEX :–

PLOT BOUNDRY SHOWN IN	▭
PROPOSED CONSTRUCTION SHOWN IN	▭

OWNER'S SIGN.

1) SHRI. VINOD PUNDLIKRAO KUBDE	3) SHRI. GANESH HOMRAJ ROKADE
2) SHRI. RAJESH HOMRAJ ROKADE	4) SHRI. UMESH RAMBHAU MHATRE

V.R.Mhatre

ARCHITECT'S SIGN.

Architect
ANJALI KADAM
B.Arch
C.O.A. / 42423
N.I.T. / 2349
N.M.C. / R-509

WAVE
DESIGNER & PLANNERS
Flat no.G-6,Cheenab Apt.Chunnabhatti Road,
Near Ajni Sq.Nagpur-440003

SCALE:– 1:100, 1:200,1:500,
SHEET NO. – 9/11