

Fire Drawing & Designing By

MANOPUSHP


Manopushp

Lic No. MFS-LA/F-0580 & D-0489



U.M.LOKHANDE , 70, Dware-Lay-Out, Godhatri, Nagpur

Ph. No.-9325777025 ID: manopushp@gmail.com

① Assistant Engineer-1
N.M.R.D.A.

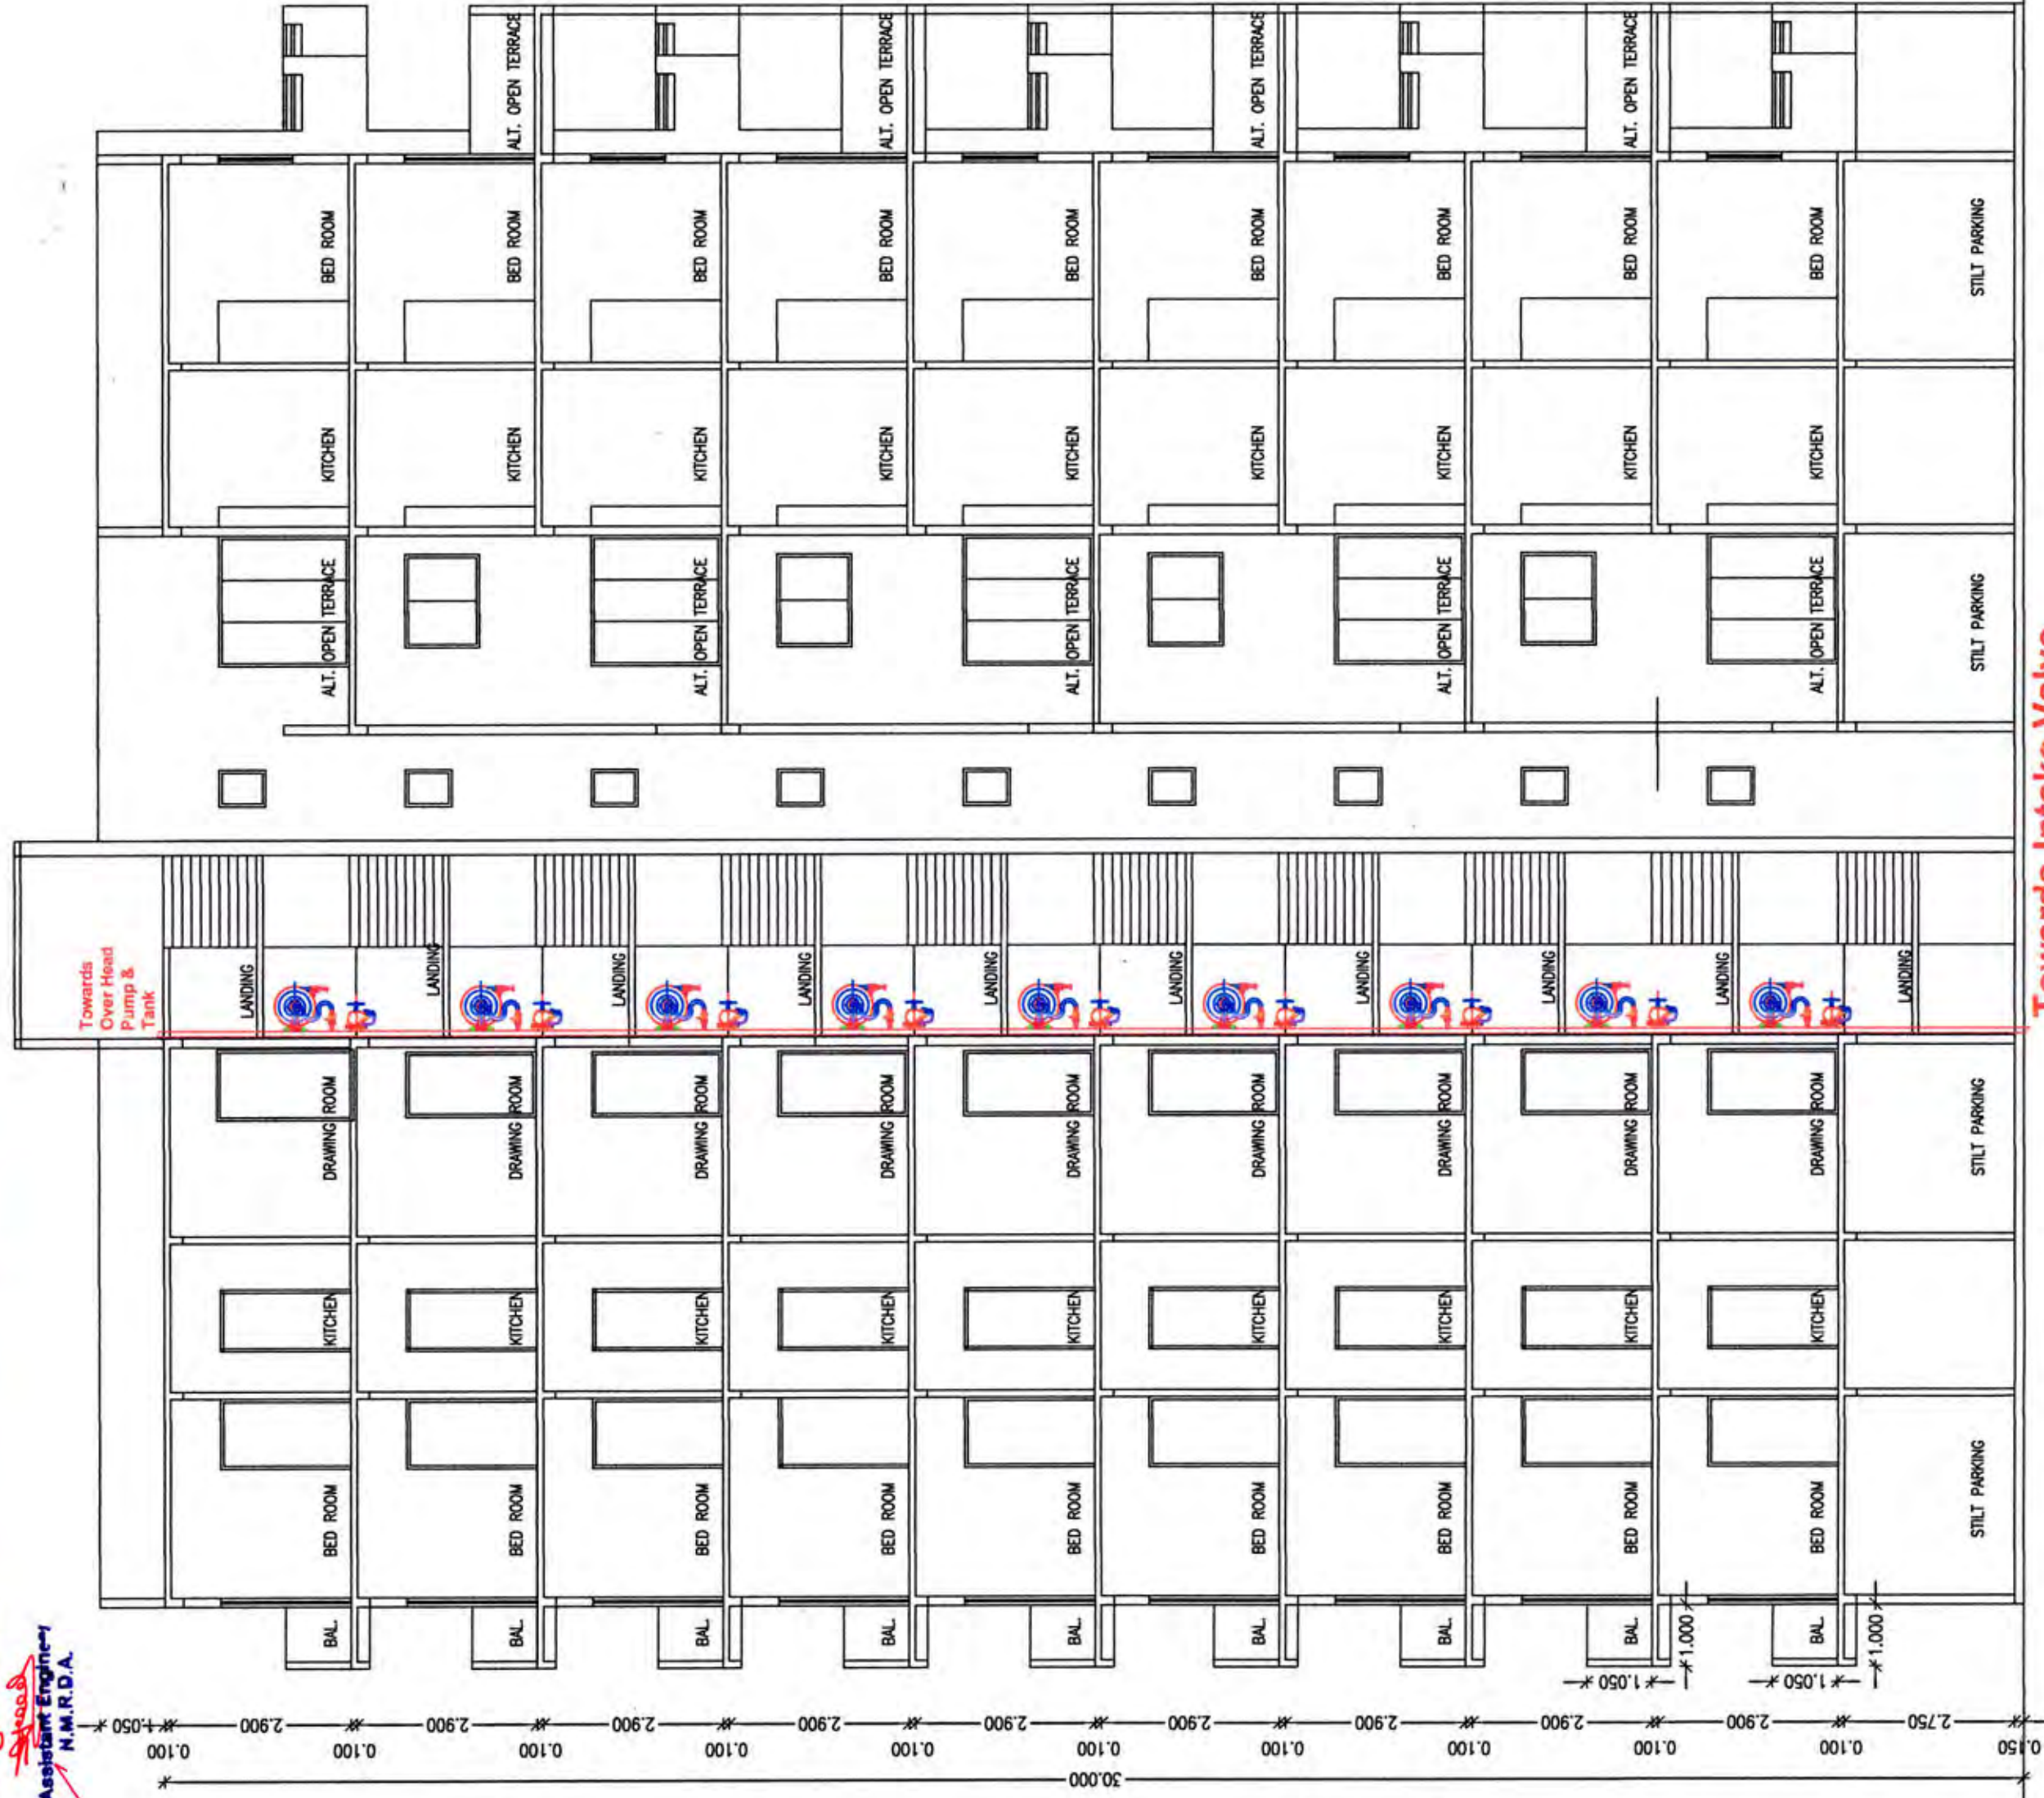

SECTION EE
SCALE 1:100
WING - B & C

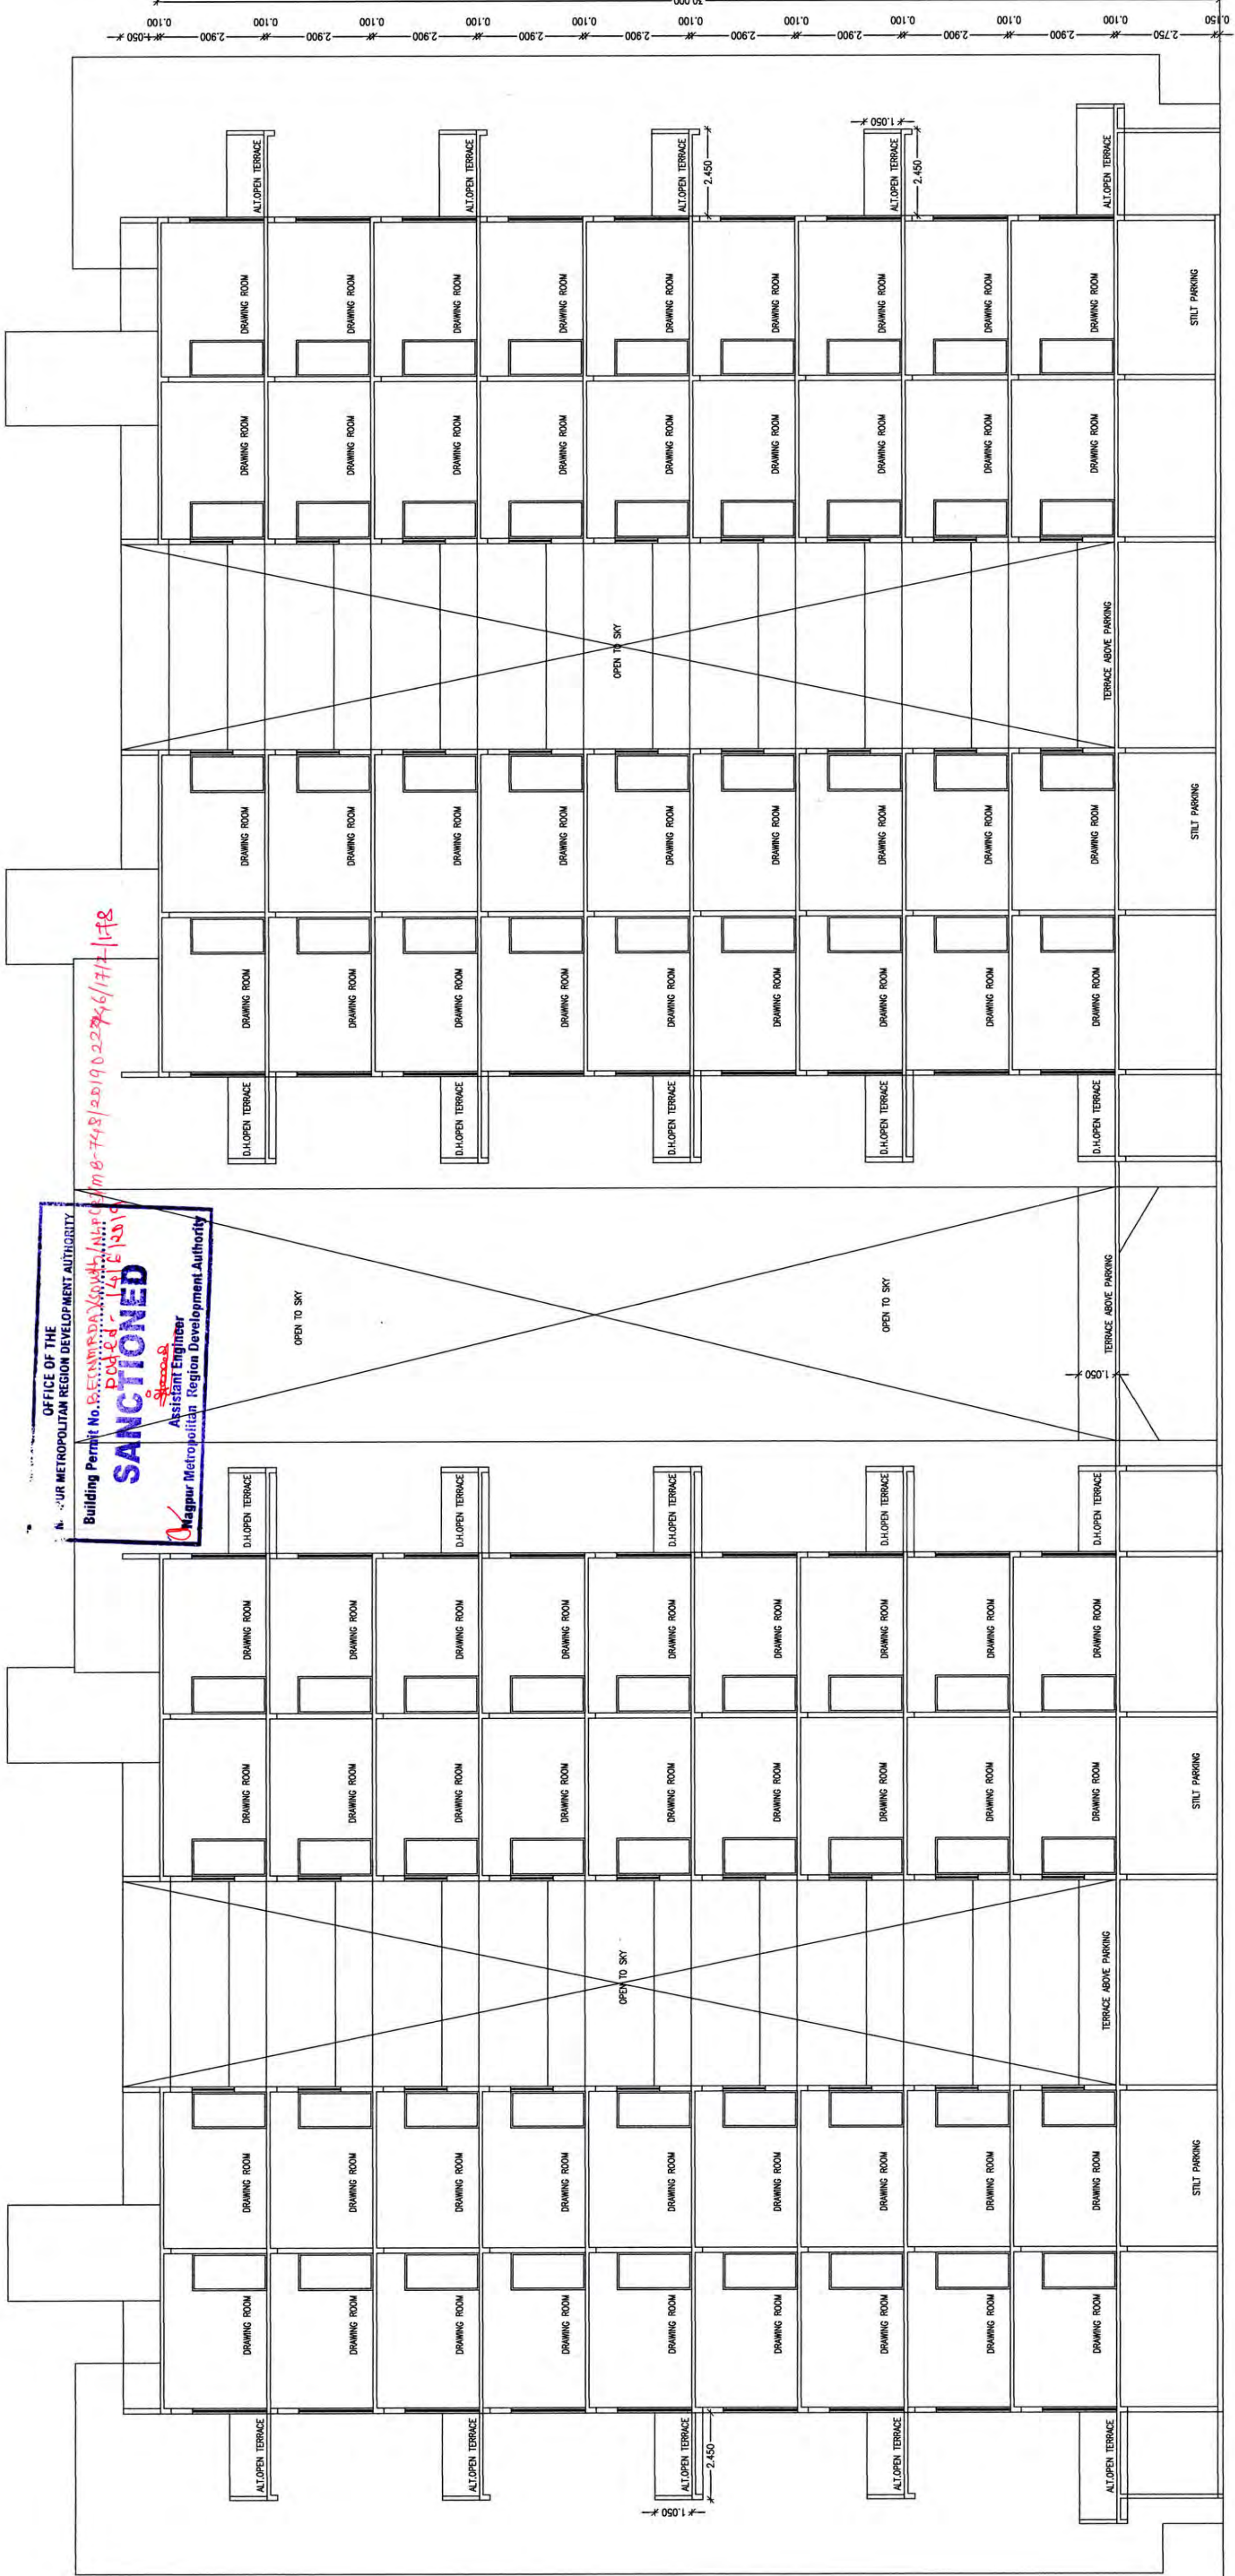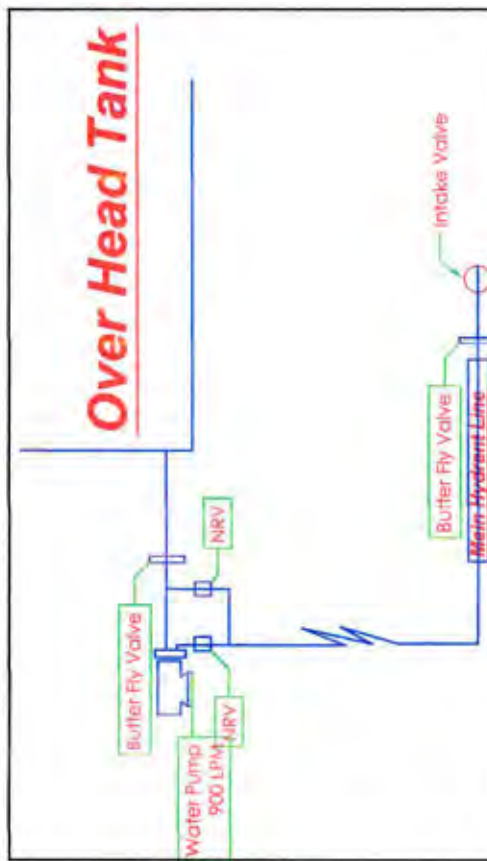

SECTION DD
SCALE 1:100
WING-B & C

subject to the Condition laid
down by Fire Brigade Deptt.
Nagpur Mpl. Corporation Vide
Letter No. FE-14 dt. 06.11.20

OFFICE OF THE CORPORATION
OF THE CITY OF NAGPUR.
(FIRE SERVICE)
No Objection Certificate hereby issued
by Fire Service Deptt. for the proposed
constructions.
The scope of this approval is Restricted
to Fire Protection arrangements only.
Please see conditions mentioned
in to-33.
No. G. A. / 14 F.B dated 05.06.2019
Chief Fire Officer
Fire Service N.M.C. Nagpur

PROPOSED CONSTRUCTION OF MULTI FAMILY RESIDENTIAL
BUILDING (GROUP HOUSING) ON KH. NO.16/3 PH. NO.38
MOUTZA - PIPLA,TAH-NAGPUR(RURAL), DIST -NAGPUR
BELONGING TO :-
M/S SHREE LAXMI VENTURE PVT. LTD. THROUGH DIRECTORS
1) SHRI. VINOD PUNDLIKRAO KURDE
2) SHRI. RAJESH HOMRAJ ROKADE
3) SHRI. GANESH HOMRAJ ROKADE
4) SHRI. UMESH RAMBHAU WHAIRE

This sanction is subject to conditions of
N.A. order Dt. 4/5/2019
N.A. TP order Dt. _____

**This Sanction is Subject to Conditions
Mentioned in Development agreement**
Dt 14/5/2019

Subject to Condition of
N.O.C. from Airport Authority
Dt 24/12/2019

SUBJECT TO THE PROVISIONS OF STRUCTURAL DESIGN
SUFFICIENCY CERTIFICATE DATED 14/5/2019 OF
STRUCTURAL DESIGNER AND APPLICANT

Subject to the provisions of structural drawings submitted by applicant.

Necessary arrangement for rain water harvesting shall be done.

This Sanction is Subject to Condition that Flats shall be released as per Condition No. Of the Development Agreement Dt. 14/11/19

Applicant shall construct sewage treatment plant (STP) as per the required norms of Maharashtra Pollution Control Board and shall submit the NOC from MPCB without compliance of same occupation permission shall not be issued.

Subject to terms and condition of Government circular dated 30-01-2018 that Developer have to construct the temporary shade, toilet and arrangement of drinking water for the labours.

INDEX :-
PLOT BOUNDARY SHOWN IN
PROPOSED CONSTRUCTION SHOWN IN

1) SUBRI VINOR PRINDI ILVBAO KILORDE 3) SUBRI CANESES HOMIDA | BOVARE

2) SHRI. RAJESH HOMRAJ ROKADE	4) SHRI. UMESH RAMBHAU MHATRE
-------------------------------	-------------------------------

1070

WAVE
DESIGNER & PLANNERS
Flat no G-6, Chennab Aye Channabettu Road,

SCALE:- 1:100, 1:200, 1:500,

SHEET NO. - 11/11