
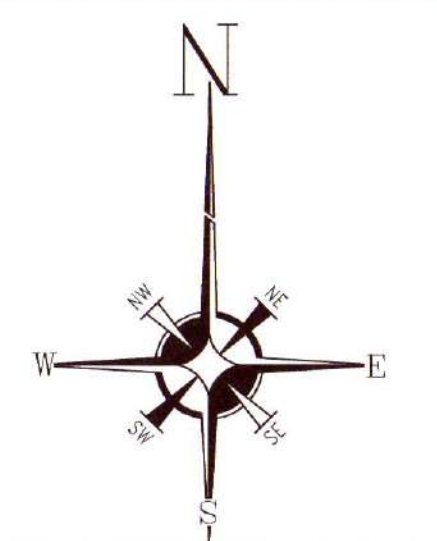
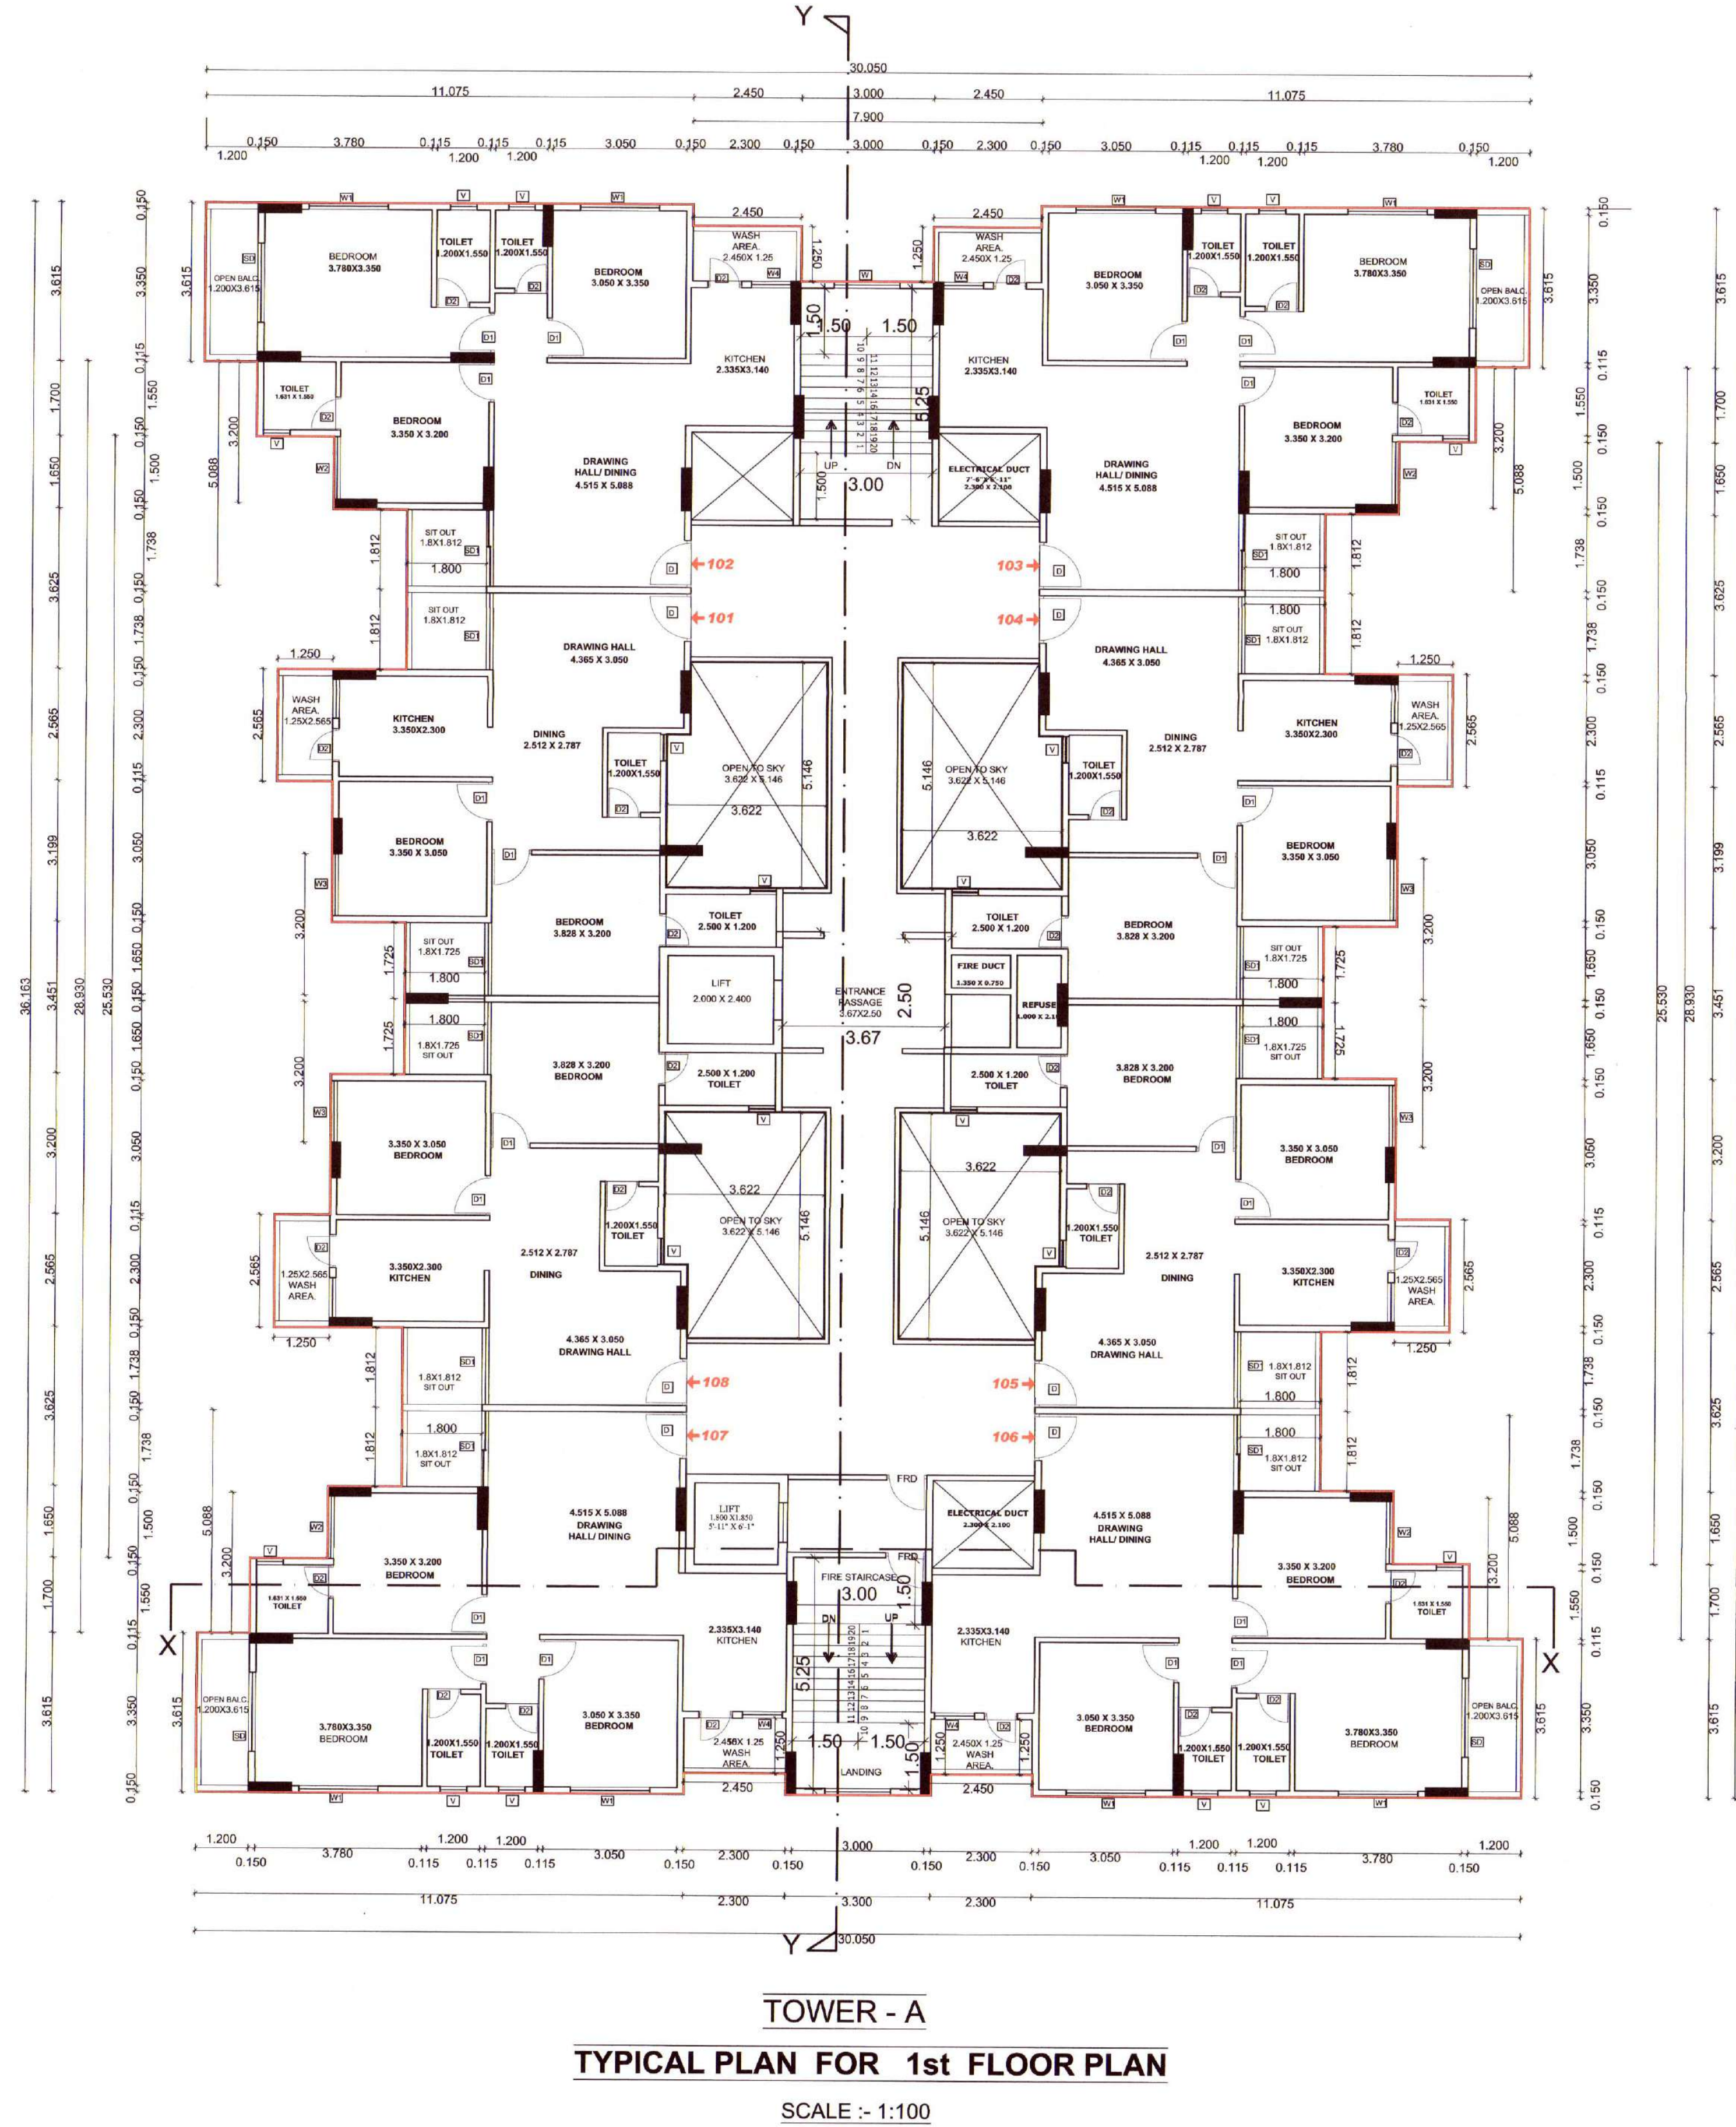


PROPOSED RESIDENTIAL GROUP HOUSING LAYOUT ON
KH. NO. 201/2, P.H.NO.38, MOUZA - PIPLA, TAH. NAGPUR
(GRAMIN) DISTT. NAGPUR.

BELONGING TO,
M/S PYRAMID TAJSHREE LLP

BUILDING - 1 TOWER A
FLOOR PLANS

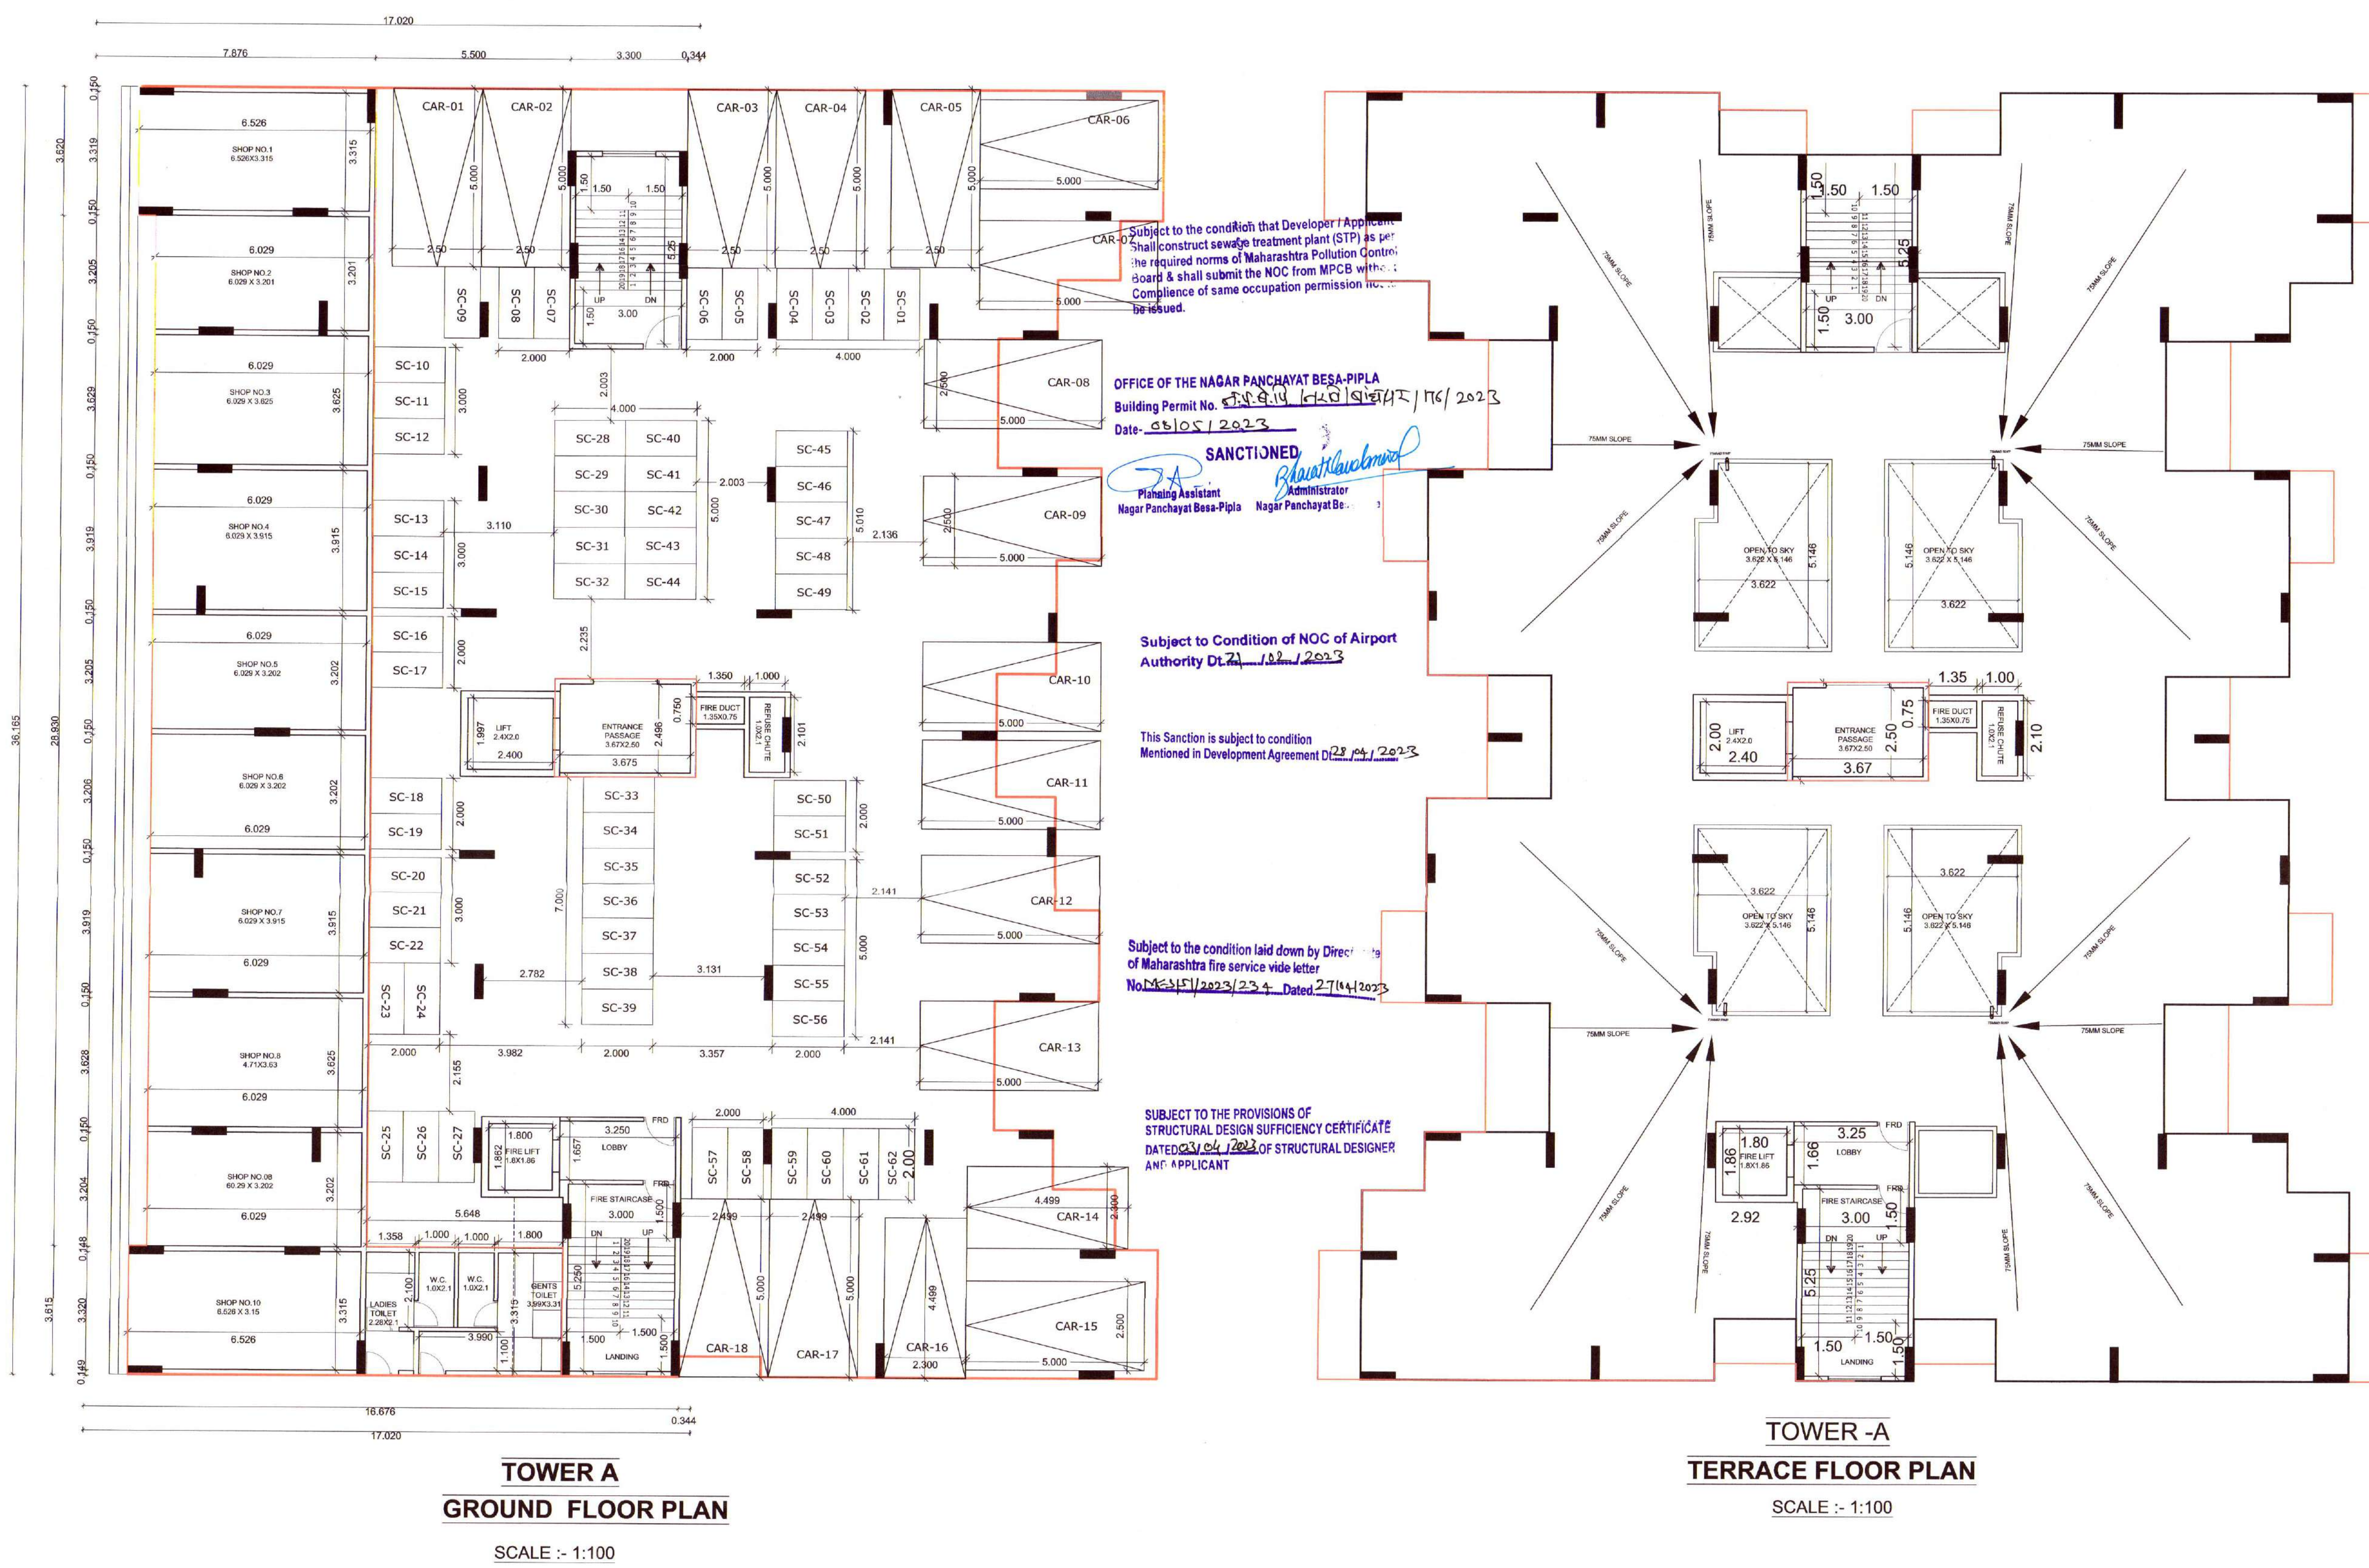

SUBMISSION DRAWING

DRN BY:	AR.SNEHA	SCALE	1 : 100,1:200
CHK BY:	AR.SNEHA	DATE:	10/01/23

APPLICANT SIGN:-

AUTHORISED SIGNATORY FOR
PYRAMID TAJSHREE LLP



ARCHITECT SIGN:-

