

OFFICE OF THE NAGAR PANCHAYAT BESAP, P.H. NO. 160/1, P.H. NO. 38, MOUZA - PIPLA, TAH. NAGPUR (GRAMIN) DIST. NAGPUR.
Building Permit No. 228/23/2023/234
Date: 08/05/2023
SANCTIONED
Nagar Panchayat Besap-Pipla
Nagar Panchayat Besap-Pipla

BUILT UP AREA STATEMENT OF PROPOSED BUILDING ON GROUND FLOOR (TOWER A)					
S.NO.	SPECIFICATION	NO.	WIDTH	LENGTH	AREA
	AREA OF BLOCK		15.814	36.165	571.913
	DEDUCTION				
1	D1	1	0.497	28.930	14.378
2	D2	1	5.500	16.534	90.937
3	D3	1	5.153	2.756	14.202
4	D4	1	5.500	13.260	72.930
5	D5	1	3.628	16.534	59.985
6	D6	1	3.628	16.875	61.223
TOTAL DEDUCTION AREA					313.655
NET AREA OF BLOCK					
470.145-313.655					258.26

BUILT UP AREA STATEMENT OF PROPOSED BUILDING ON 1st FLOOR (TOWER A)					
S.NO.	SPECIFICATION	NO.	WIDTH	LENGTH	AREA
	AREA OF BLOCK		30.050	36.163	1086.698
	DEDUCTION				
1	D1	1	7.900	0.485	3.832
2	D2	1	3.000	1.250	3.750
3	D3	2	1.200	28.930	69.432
4	D4	2	0.496	25.530	25.326
5	D5	4	1.250	5.275	26.375
6	D6	4	1.665	3.625	24.143
7	D7	2	1.250	9.850	24.625
8	D8	2	1.665	3.450	11.489
9	D9	3	2.300	1.997	13.779
10	D10	4	3.100	1.670	20.708
11	D11	4	3.637	3.476	50.569
12	D12	1	2.400	2.000	4.800
13	D13	1	1.350	0.750	1.013
14	D14	1	1.000	2.100	2.100
15	D15	1	1.800	1.862	3.352
16	D16	2	2.300	0.485	2.231
TOTAL DEDUCTION AREA					287.522
NET AREA OF BLOCK					
1086.698-287.522					799.177

BUILT UP AREA STATEMENT OF PROPOSED BUILDING ON PODIUM FLOOR (TOWER A)					
S.NO.	SPECIFICATION	NO.	WIDTH	LENGTH	AREA
	AREA OF BLOCK		34.425	6.631	228.272
	DEDUCTION				
1	D1	1	5.552	2.987	16.584
2	D2	2	0.344	5.552	3.820
3	D3	1	6.631	9.235	61.237
4	D4	1	2.600	0.358	0.931
5	D5	1	2.400	2.000	4.800
6	D6	1	6.631	9.593	63.611
7	D7	1	0.687	2.262	1.554
8	D8	1	1.800	1.862	3.352
9	D9	1	2.987	5.025	15.010
TOTAL DEDUCTION AREA					170.898
NET AREA OF BLOCK					
228.272-170.898					57.37

P - LINE AREA CALCULATION OF PROPOSED BUILDING - 1 (TOWER-A)		
BUILDING NO. 3 (TOWER -C)	PROPOSED NO. OF FLOORS	TOTAL BUILT-UP AREA OF FLOOR,AS PER OUTER CONSTRUCTION LINE
BUILDING 3		
	GROUND FLOOR	258.260
	PODIUM FLOOR	10.955
	FIRST FLOOR	799.177
TOTAL		1068.392




Subject to the condition that Developer / Applicant shall construct sewage treatment plant (STP) as per required norms of Maharashtra Pollution Control Board & shall submit the NOC from MPCB without delay.

FORM OF STATEMENT 3 [SR. NO 9(g)] AREA DETAIL OF APARTMENT				
BUILDING NO - I	FLOOR	FLAT NO	CARPET AREA SQ.MT	OPEN BAL AREA SQ.MT
TOWER-A	GROUND FLOOR	SHOP NO 1	21.633	-
	GROUND FLOOR	SHOP NO 2	19.304	-
	GROUND FLOOR	SHOP NO 3	21.855	-
	GROUND FLOOR	SHOP NO 4	23.603	-
	GROUND FLOOR	SHOP NO 5	19.304	-
	GROUND FLOOR	SHOP NO 6	19.304	-
	GROUND FLOOR	SHOP NO 7	23.603	-
	GROUND FLOOR	SHOP NO 8	21.855	-
	GROUND FLOOR	SHOP NO 9	19.304	-
	GROUND FLOOR	SHOP NO 10	21.633	-
TOTAL	FIRST FLOOR	101/104/105/108	58.787	9.572
		102/103/106/107	76.872	10.661
TOTAL			347.057	20.233


Sanction is subject to condition mentioned in Development Agreement D/22/14/2023
Subject to the provisions of Maharashtra fire service vide letter No. 4541/2023/234 Dated 27/04/2023

Subject to Condition of NOC of Airport Authority Dt. 21/02/2027

CARPET AREA STATEMENT OF PROPOSED TOWER A FOR FLAT NO. 101,104,105,108					
S.NO.	SPECIFICATION	NO.	WIDTH	LENGTH	AREA
	AREA OF BLOCK		9.943	9.152	90.998
	DEDUCTION				
1	D1	1	3.465	1.888	6.542
2	D2	1	1.800	3.465	6.237
3	D3	1	2.113	3.050	6.445
4	D4	1	2.650	3.776	10.006
5	D5	1	2.650	1.125	2.981
TOTAL DEDUCTION AREA					32.211
NET AREA OF BLOCK					
90.998-32.211					58.787

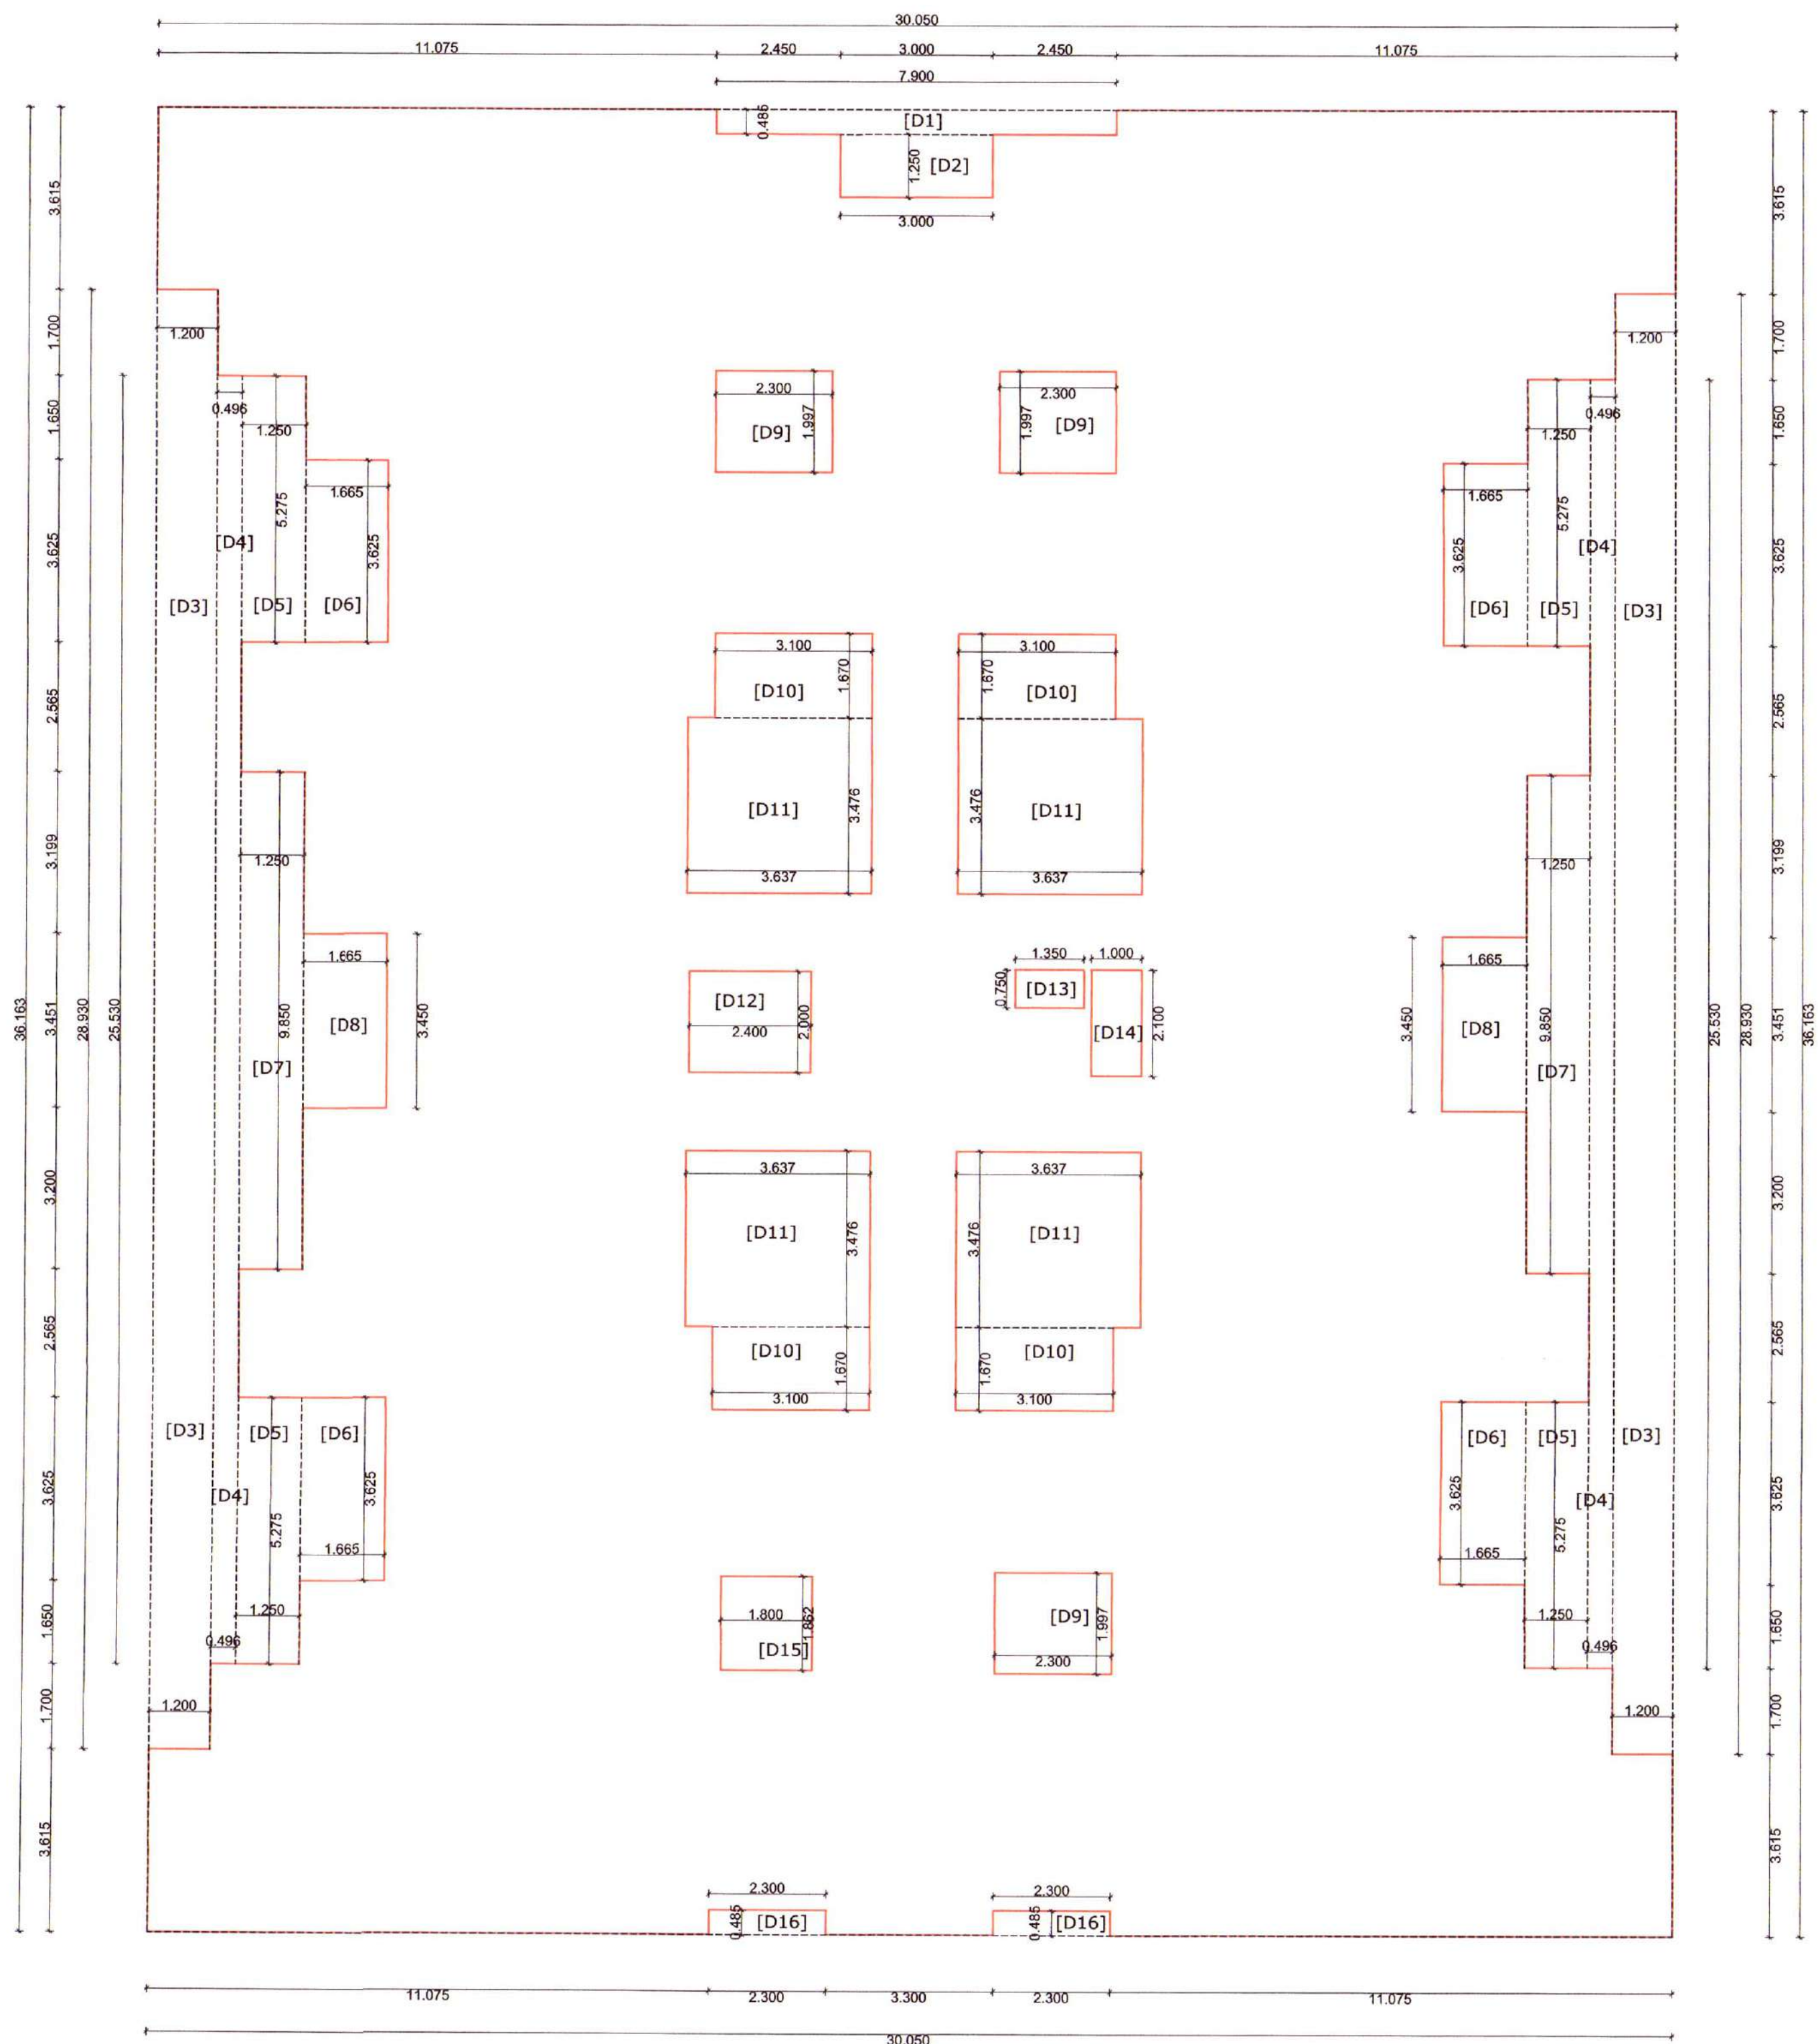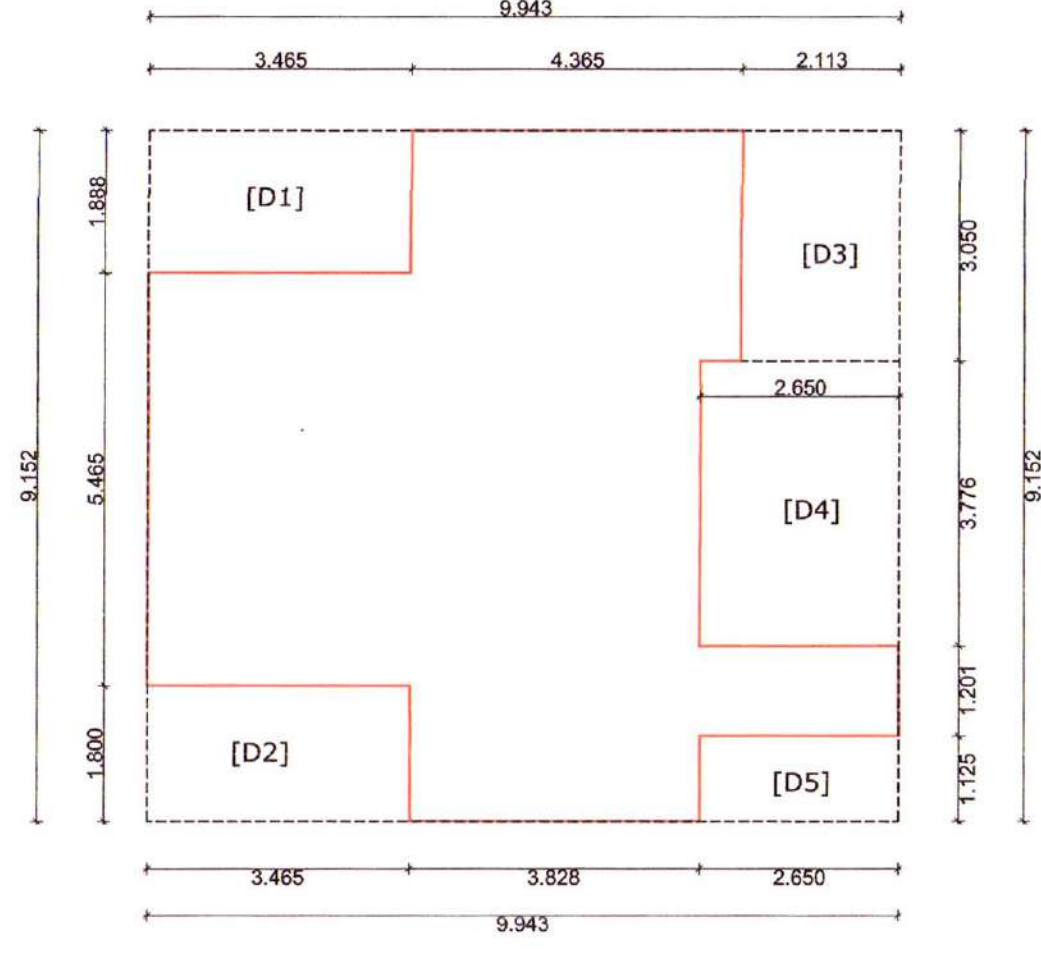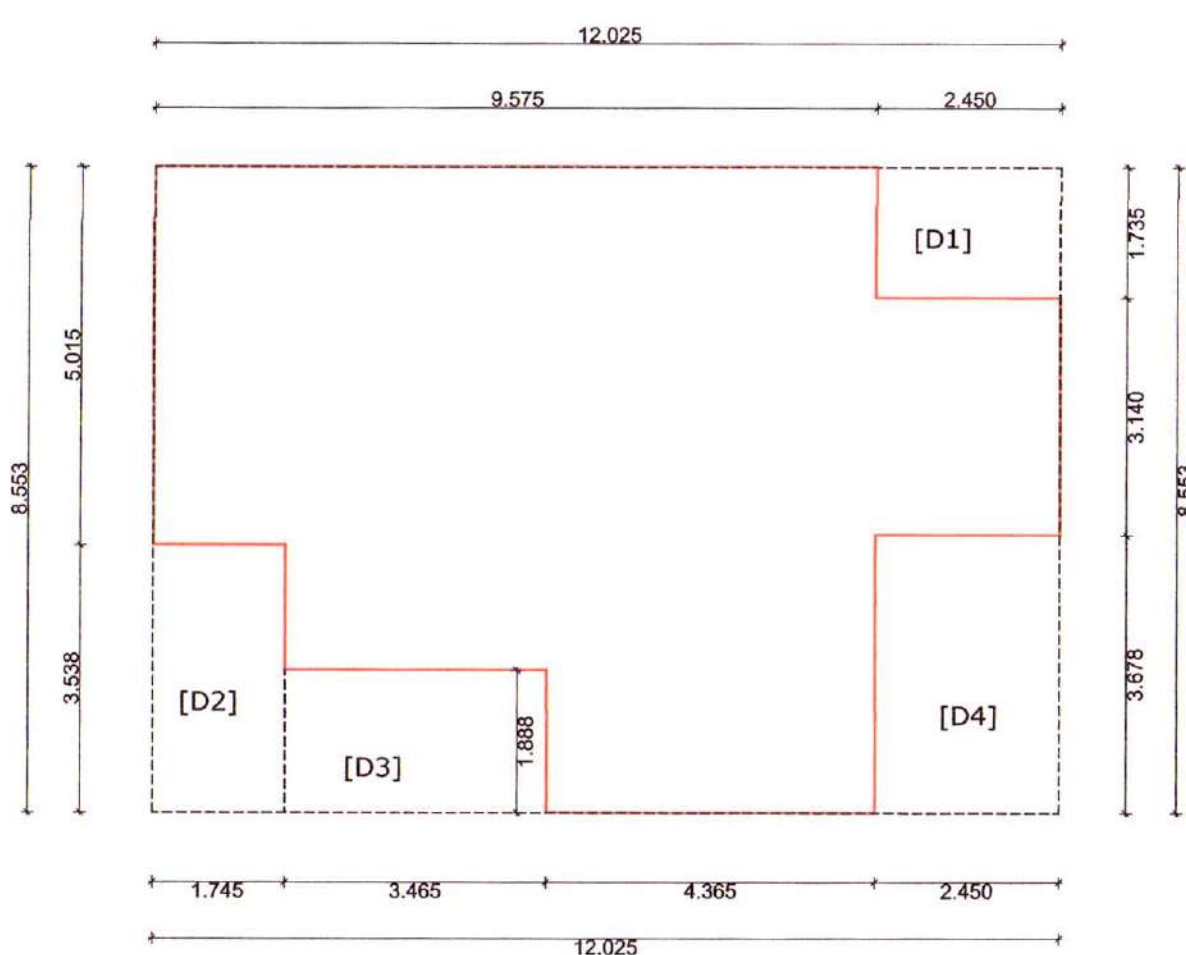

BLOCK DIAGRAM OF TOWER (A)
TYPICAL 1st,2nd,3rd,4th,5th,6th
7th,8th ,9th, 10th,11th,12th,13th,14th FLOOR

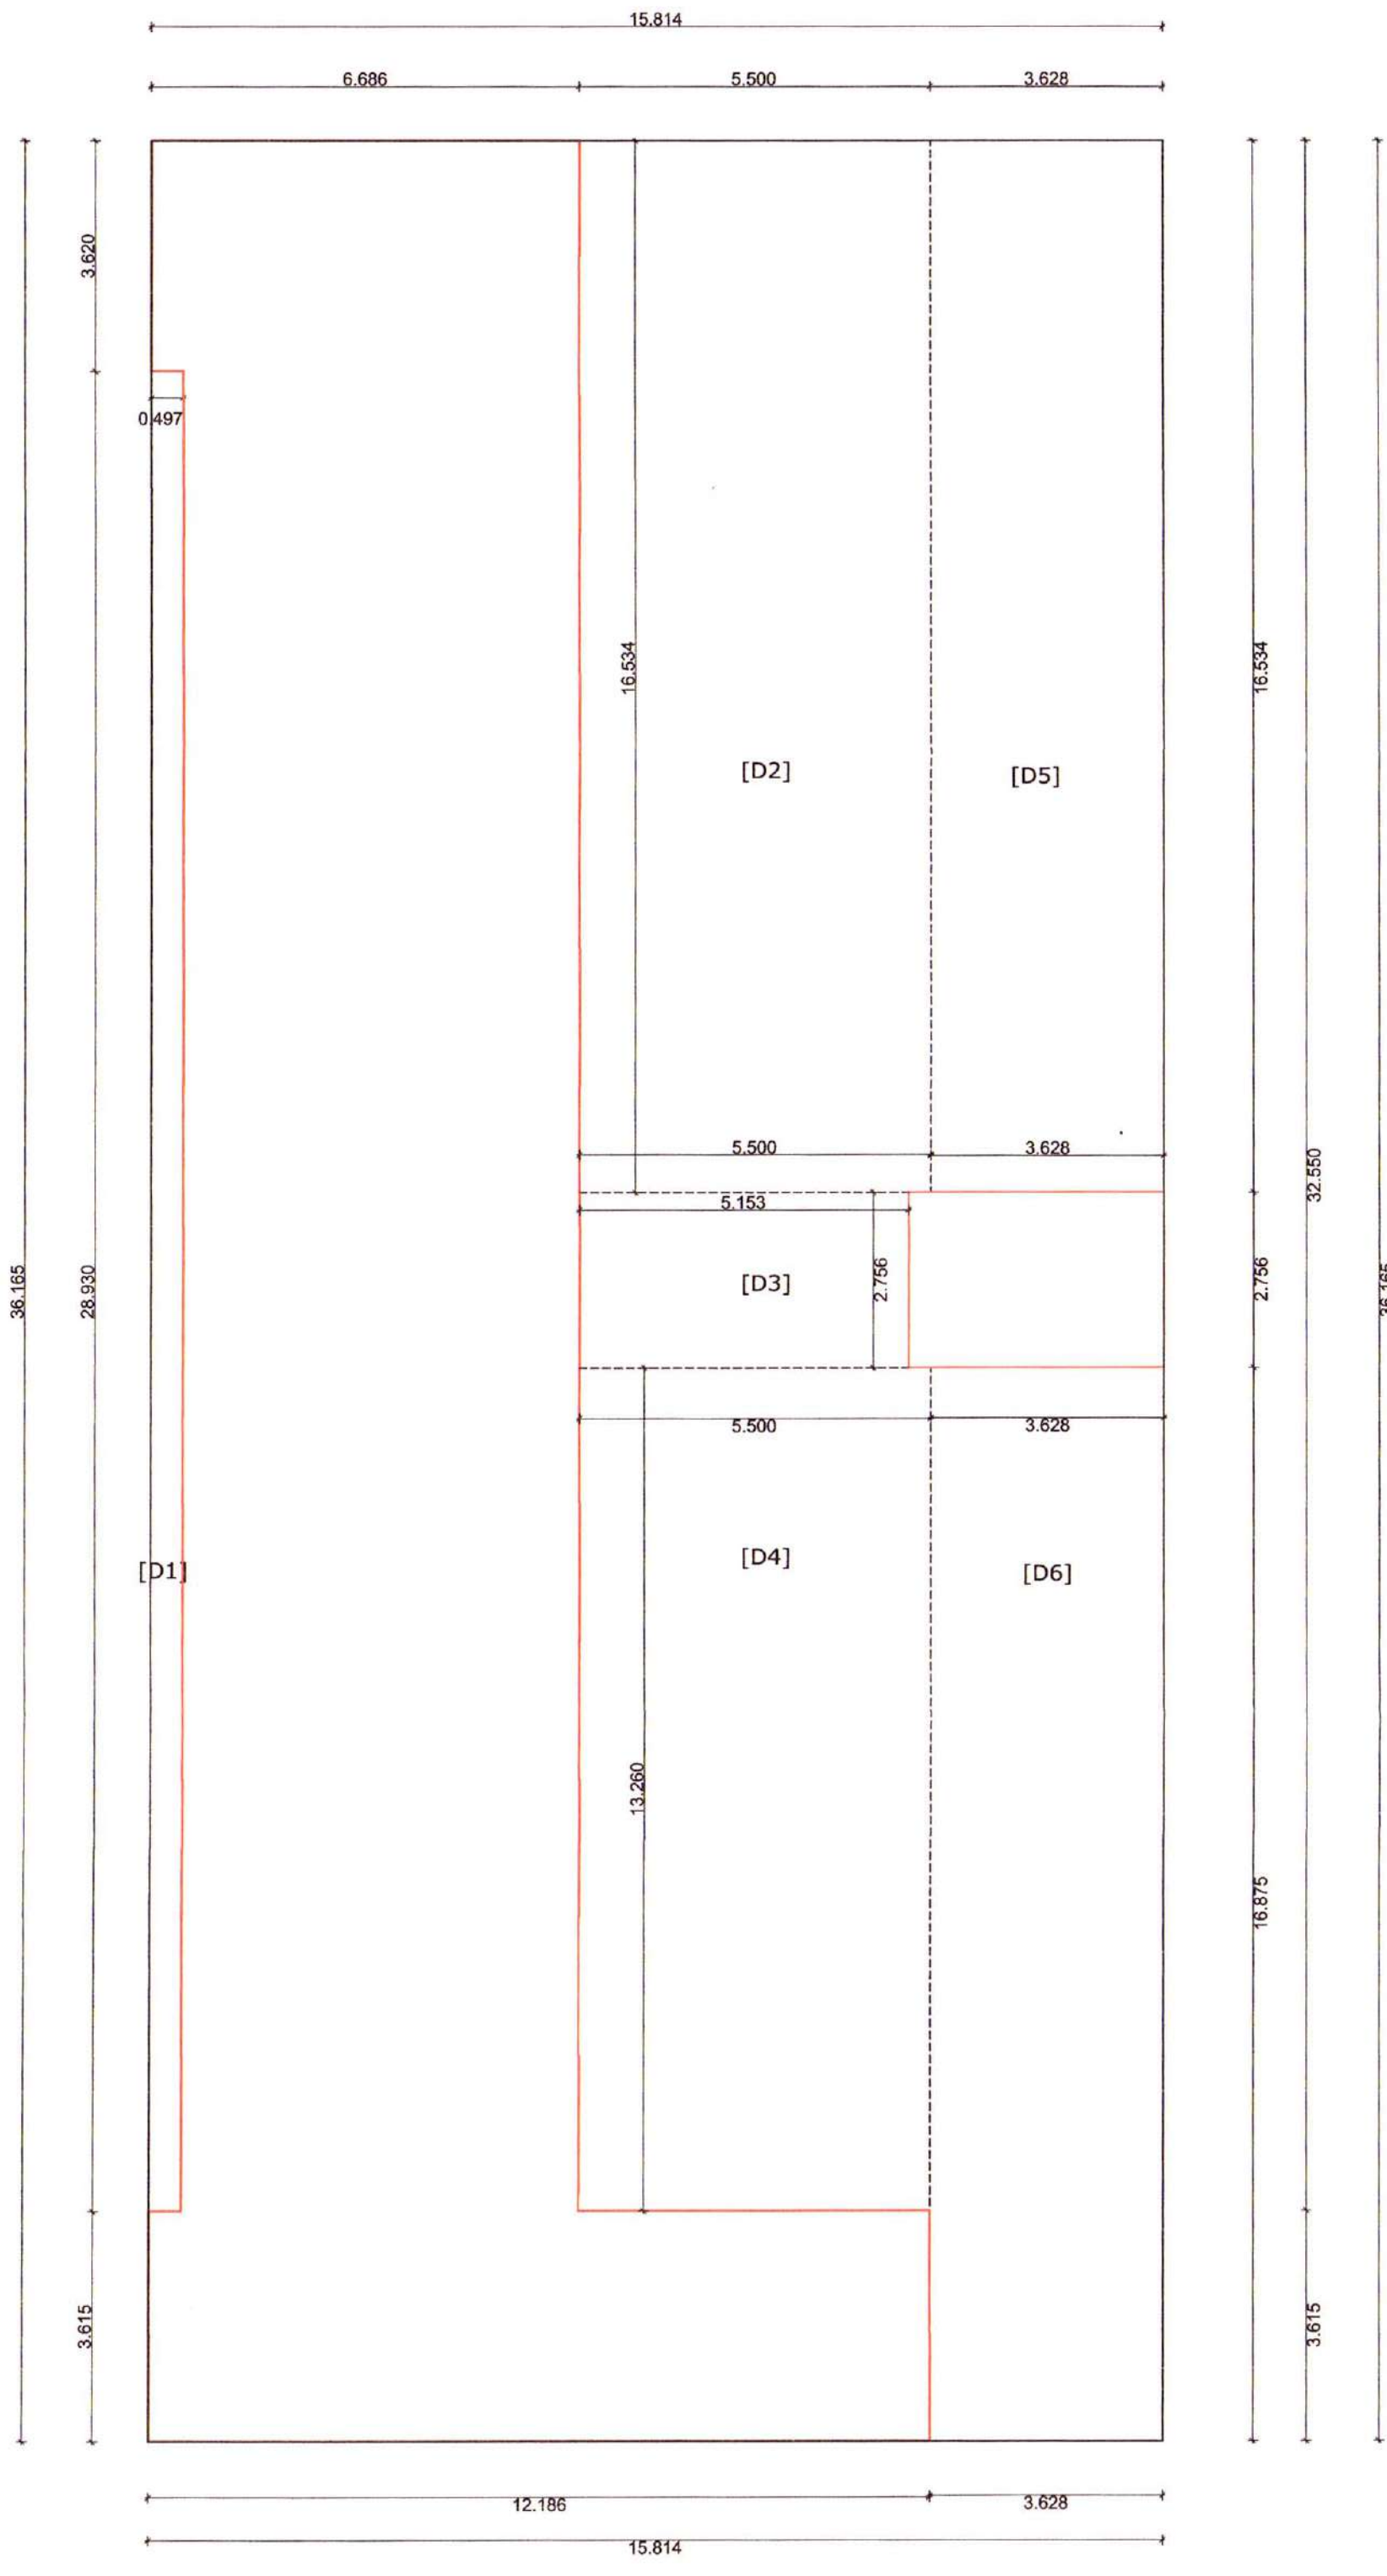


BLOCK DIAGRAM OF TOWER (A)
GROUND FLOOR

BLOCK DIAGRAM OF TOWER (A)
PODIUM FLOOR

REVISED RESIDENTIAL AFFORDABLE GROUP HOUSING LAYOUT ON KH. NO. 160/1, P.H.NO.38, MOUZA - PIPLA, TAH. NAGPUR (GRAMIN) DIST. NAGPUR.

BELONGING TO,
M/S GOLDEN HOME INFRAVENTURES
(YASH ASHOK AGRAWAL)

BUILDING - 1 TOWER A
BLOCK DIAGRAM & AREA CALCULATION ,
CARPET AREA CALCULATION & ELEVATION
SECTION

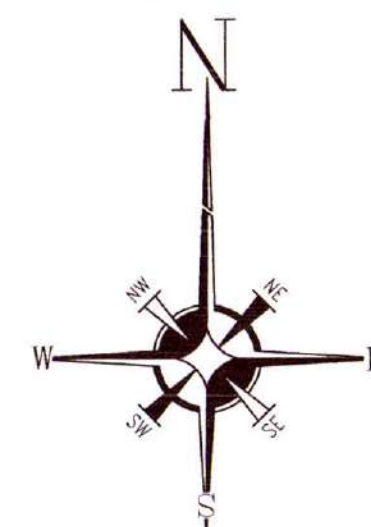

SUBMISSION DRAWING

DRN BY: AR.SNEHA SCALE 1 : 100,1:200
CHK BY: AR.SNEHA DATE: 16/08/21

APPLICANT SIGN :-

AUTHORISED SIGNATORY FOR
GOLDEN HOME INFRAVENTURES

Signature of the Applicant, Yash Ashok Agrawal.

ARCHITECT SIGN:-

Signature of the Architect, Ar. Sneha.