
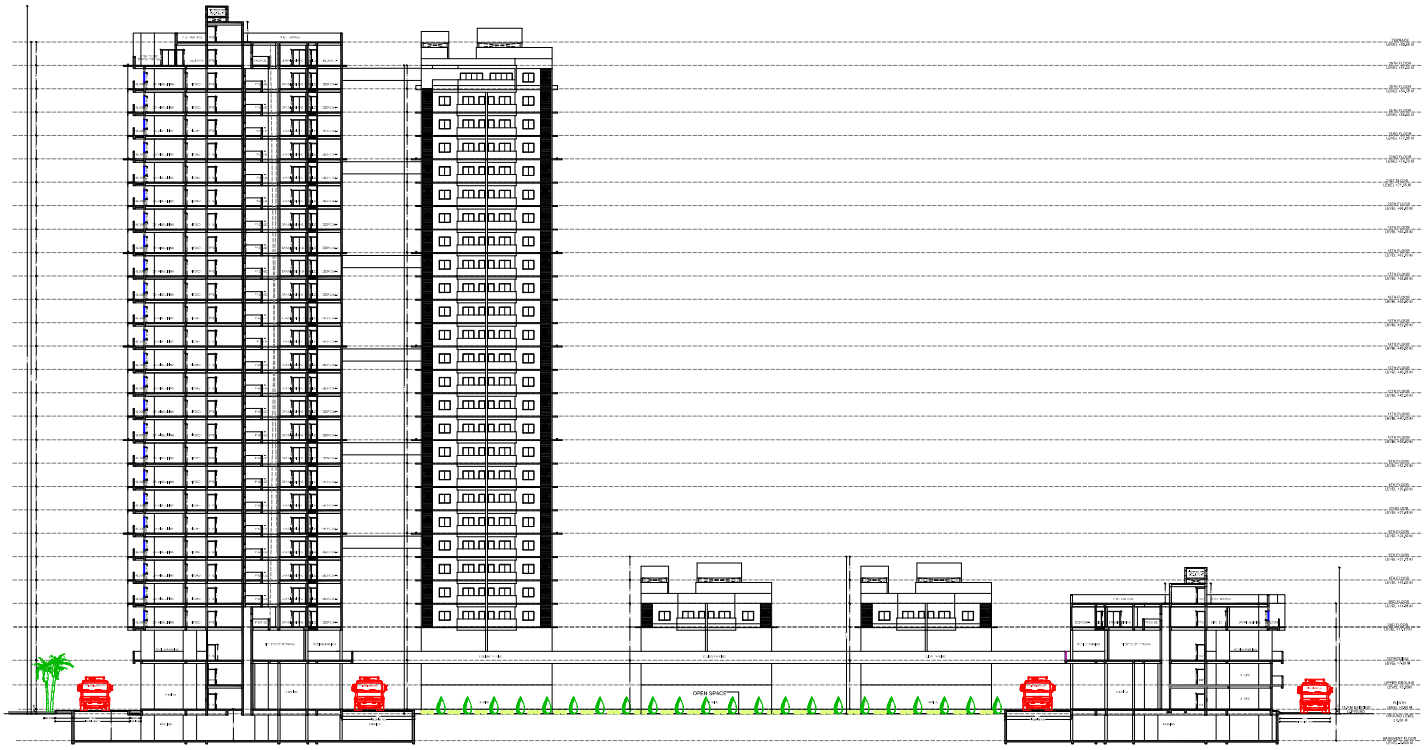


SECTION-AA

THROUGH OPEN SPACE


Signature valid

PSI AREA STATEMENT

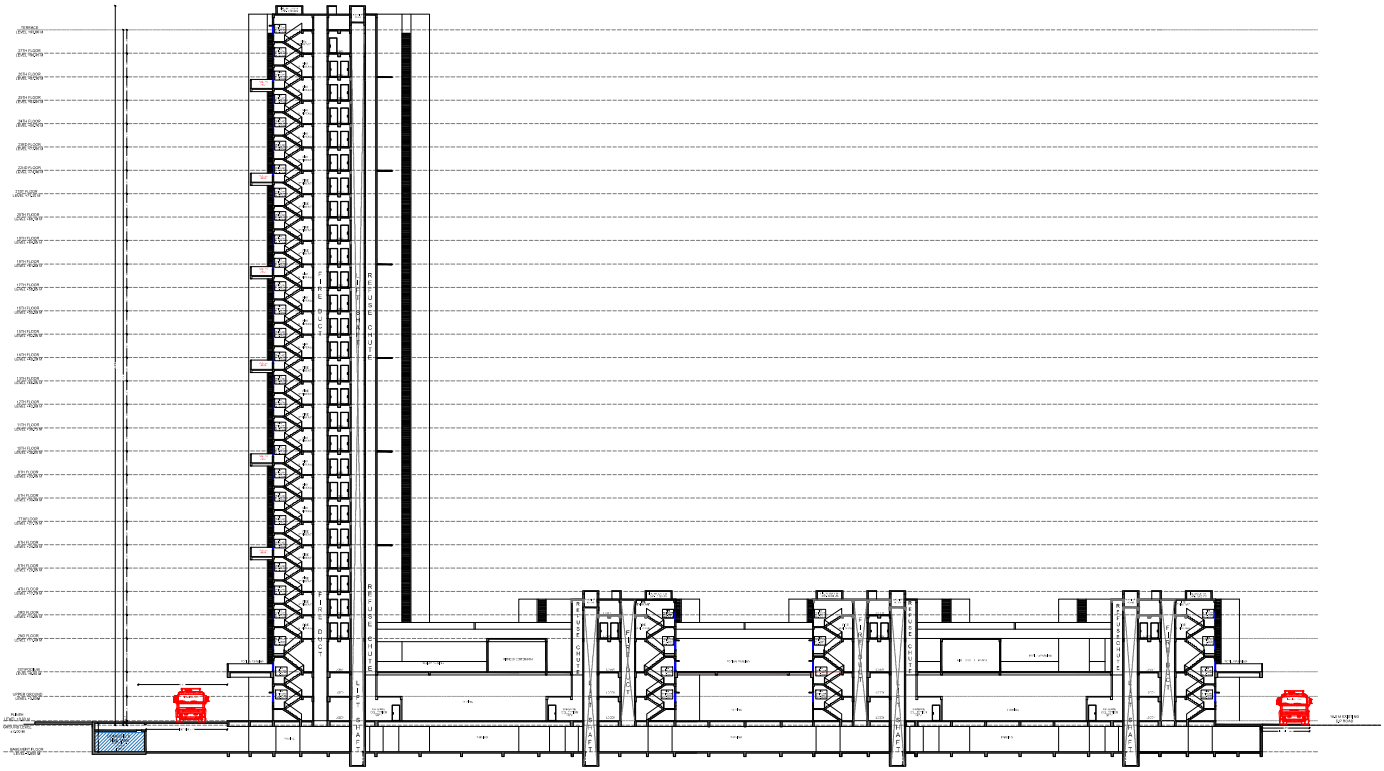

SECTION-BB

THROUGH 3BHK TOWERS(REFUGE AREA)

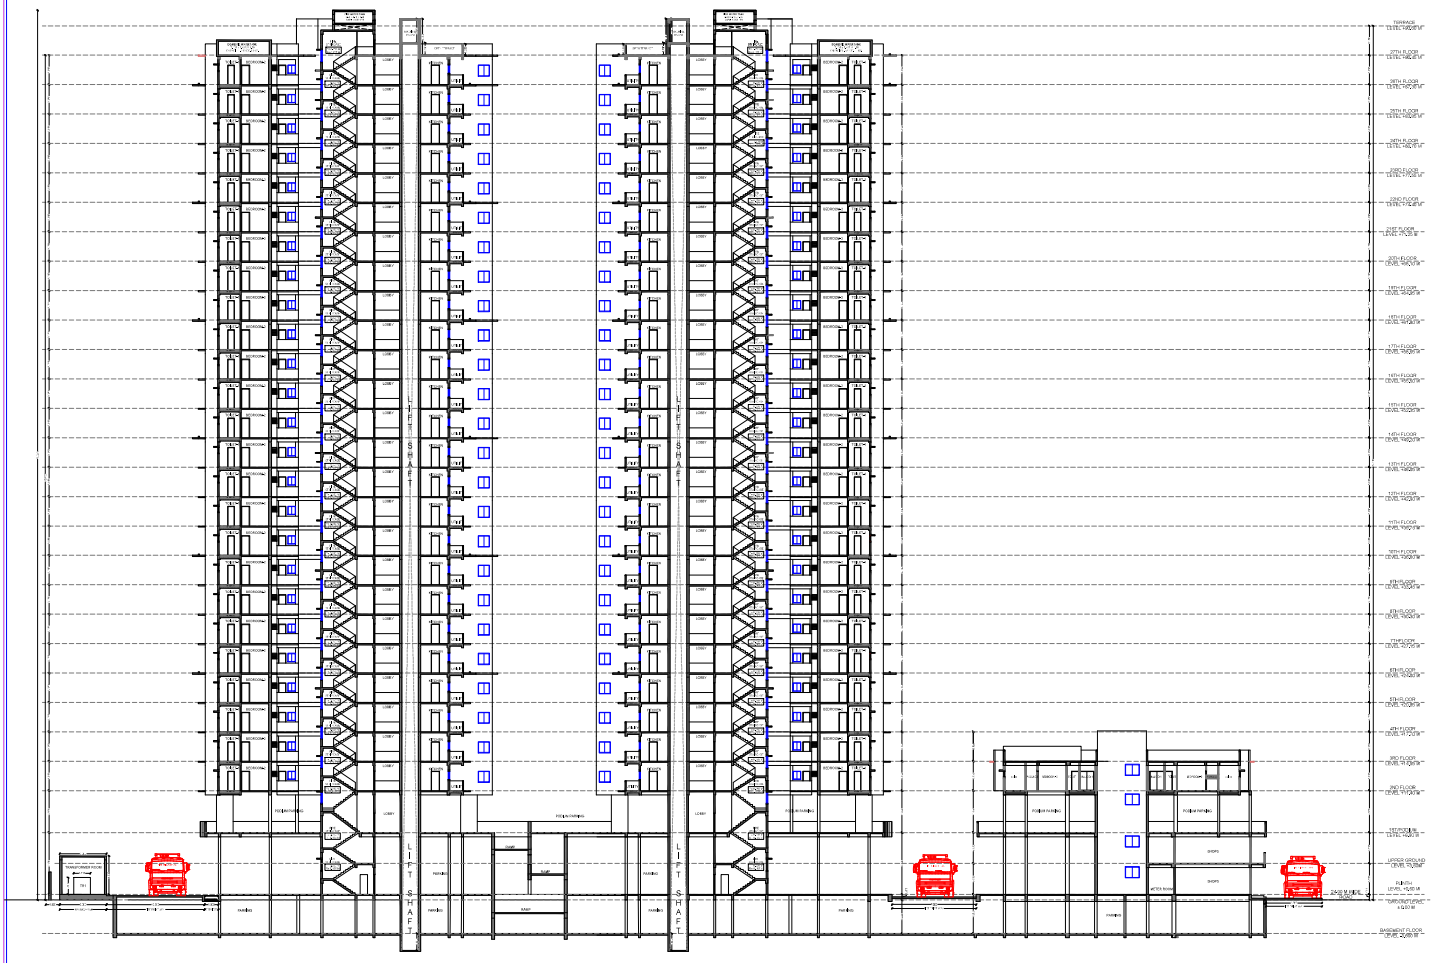

SECTION-CC

Signature valid

FSI AREA STATEMENT