
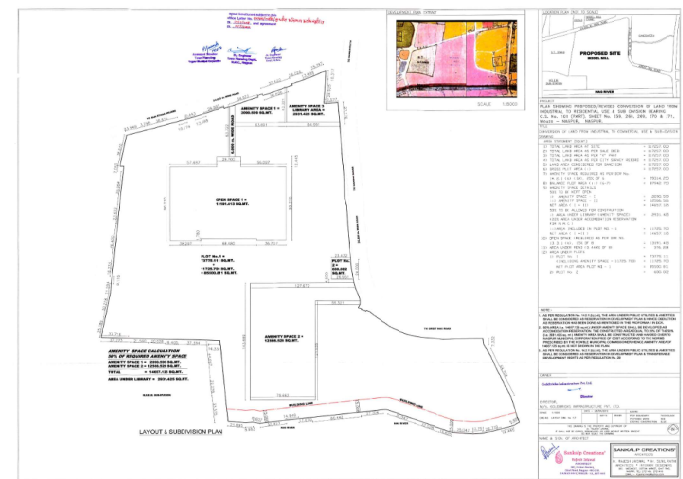


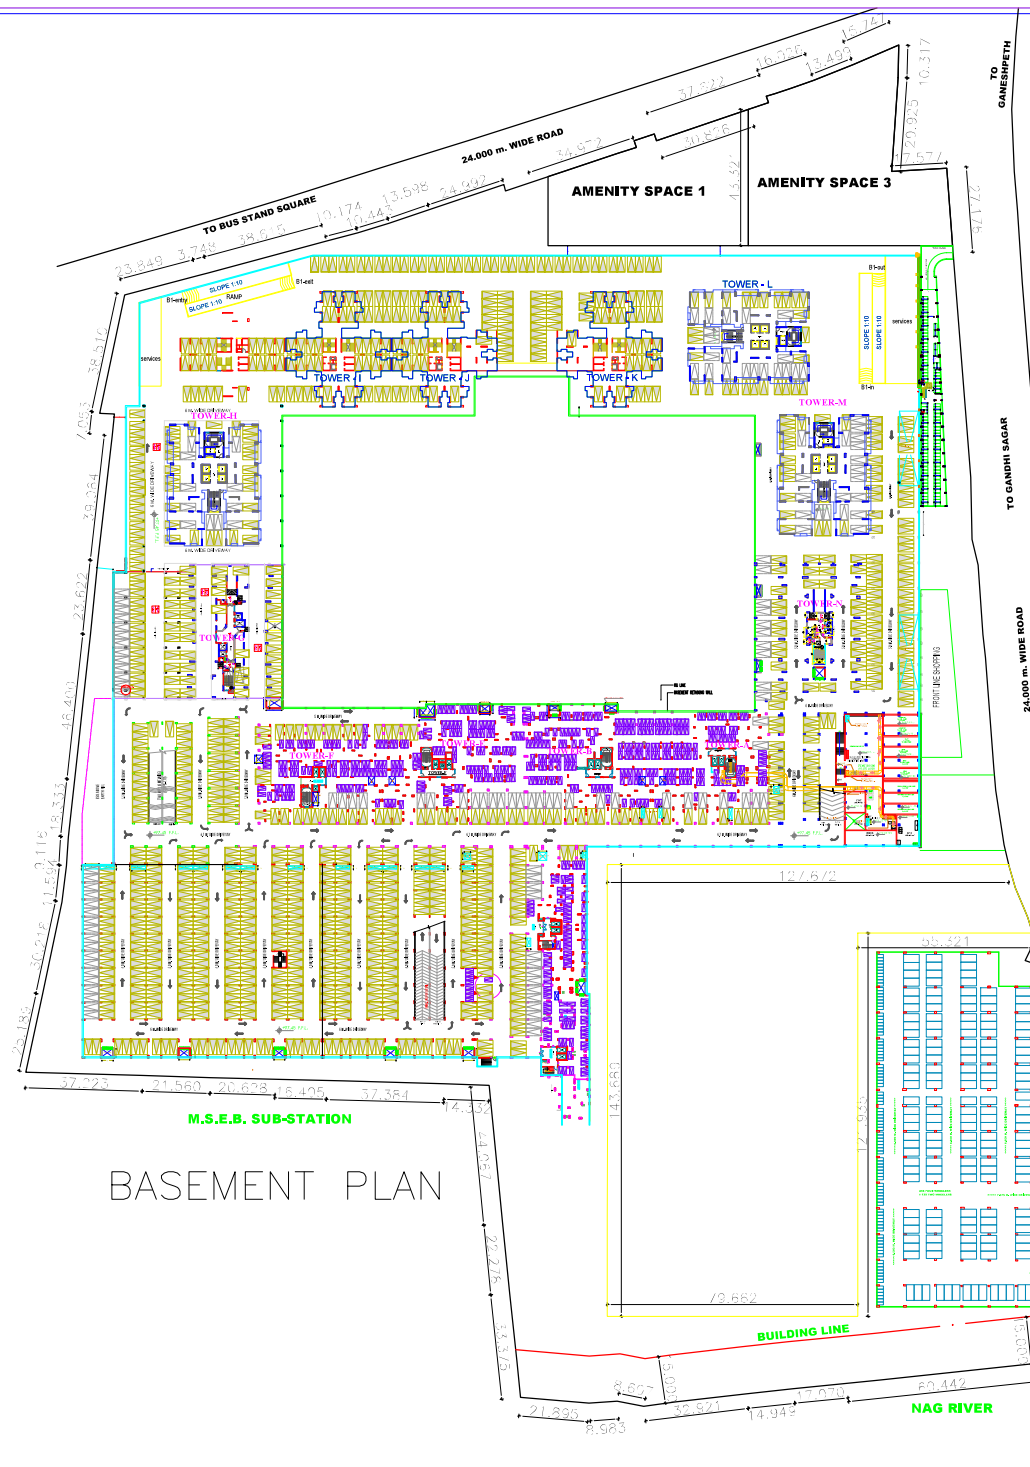

Parking Check (Table 9B)						
Building Name	USE	REQ. RATIO		NO. OF Ten/Area	PRP. RATIO	
		car	Scoter		car	Scoter
Retail 1	Commercial	1	6	7867.27	78.67	472.04
Tower L	Residential	1	4		4.00	4.00
Tower L	Residential	2	1		8.00	4.00
Tower K	Residential	1	2	48	24.00	48.00
Tower M	Residential	1	1	52	52.00	52.00
Tower M	Residential	2	1	52	104.00	52.00
Tower H	Residential	1	1	52	52.00	52.00
Tower H	Residential	2	1	52	104.00	52.00
Tower J	Residential	1	2	212	106.00	212.00
Tower I	Residential	1	2	212	106.00	212.00
Total	-	-	-	-	638.67	1180.04
Visitors parking(5%)	-	-	-	-	28.00	34.40
Total	-	-	-	-	666.67	1194.44

Parking Check As Per Multiplying Factor : 0.90					
Building Name	Required		Proposed		Status
	Car/Mini Bus	Scooter	Car/Mini Bus	Scooter	
Total	600	1147	602	1200	OK

#	Project/Wing	Plot Area In (Sq MTR)
1	Tower H and M	2024

Signature valid

Digitally signed by Premad Bhawan Prasad
Date: 2024.06.14 17:35:55 IST
Reason: Approved by the Government
Location: Nagpur
Project Code: NMR-2024-0631
Applicant Number: NMR-2024-0631
Proposal Number: 210012
Certificate Number: NMR-2024-0631

Total Parking
=312

[illegible]