


Signature Not Verified

Digitally signed by Pankaj Shrinivas Gawande
Date: 2024.04.24 16:44:53 IST
Reason: Approved Drawing
Location: Nagar Municipal Corporation
Project Code: NMO-24-53-10
Application Number: NMO/24/002070
Proposal Number: 255916
Certificate Number: NMO/2024/APL/02574

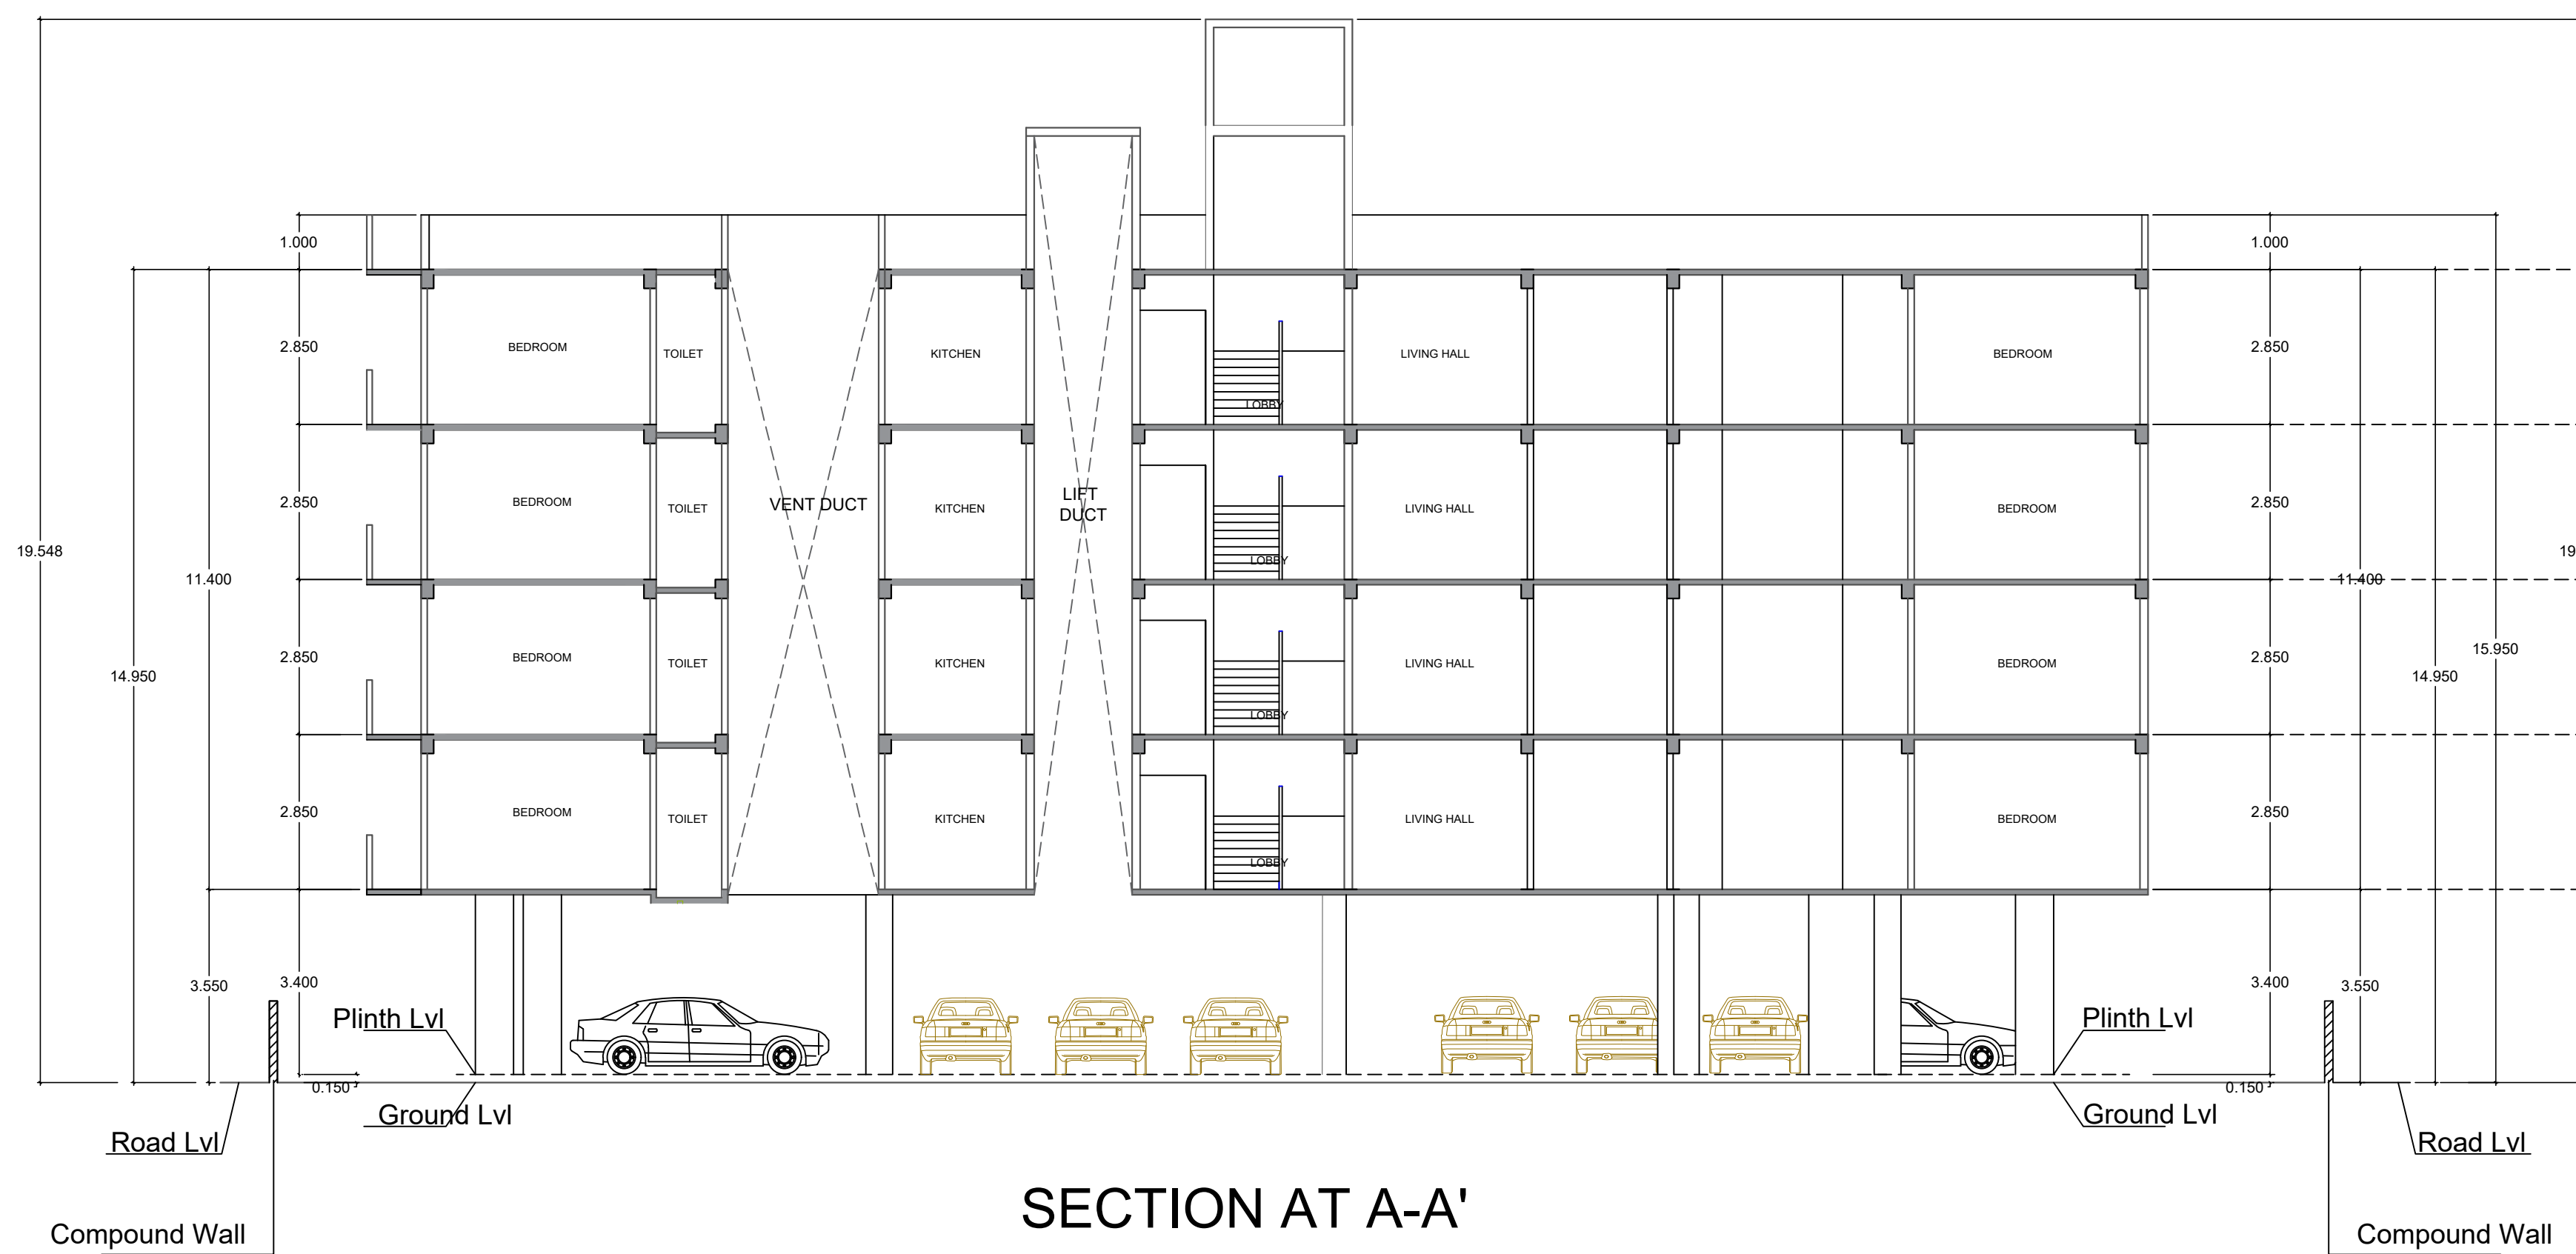

SECTION AT A-A'

4th Floor

3rd Floor


2nd Floor

1st Floor


Ground Floor




SECTION AT B-B'

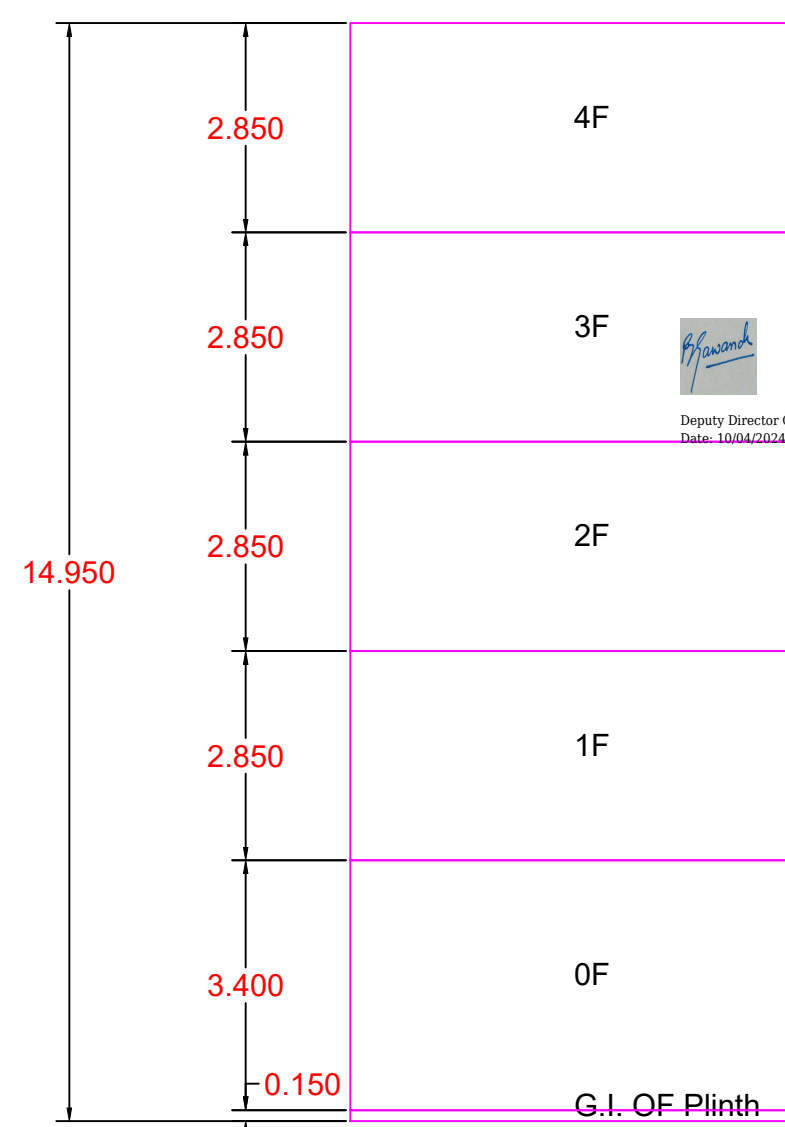



SECTION VIEW - PLANWISE SAPPHIRE

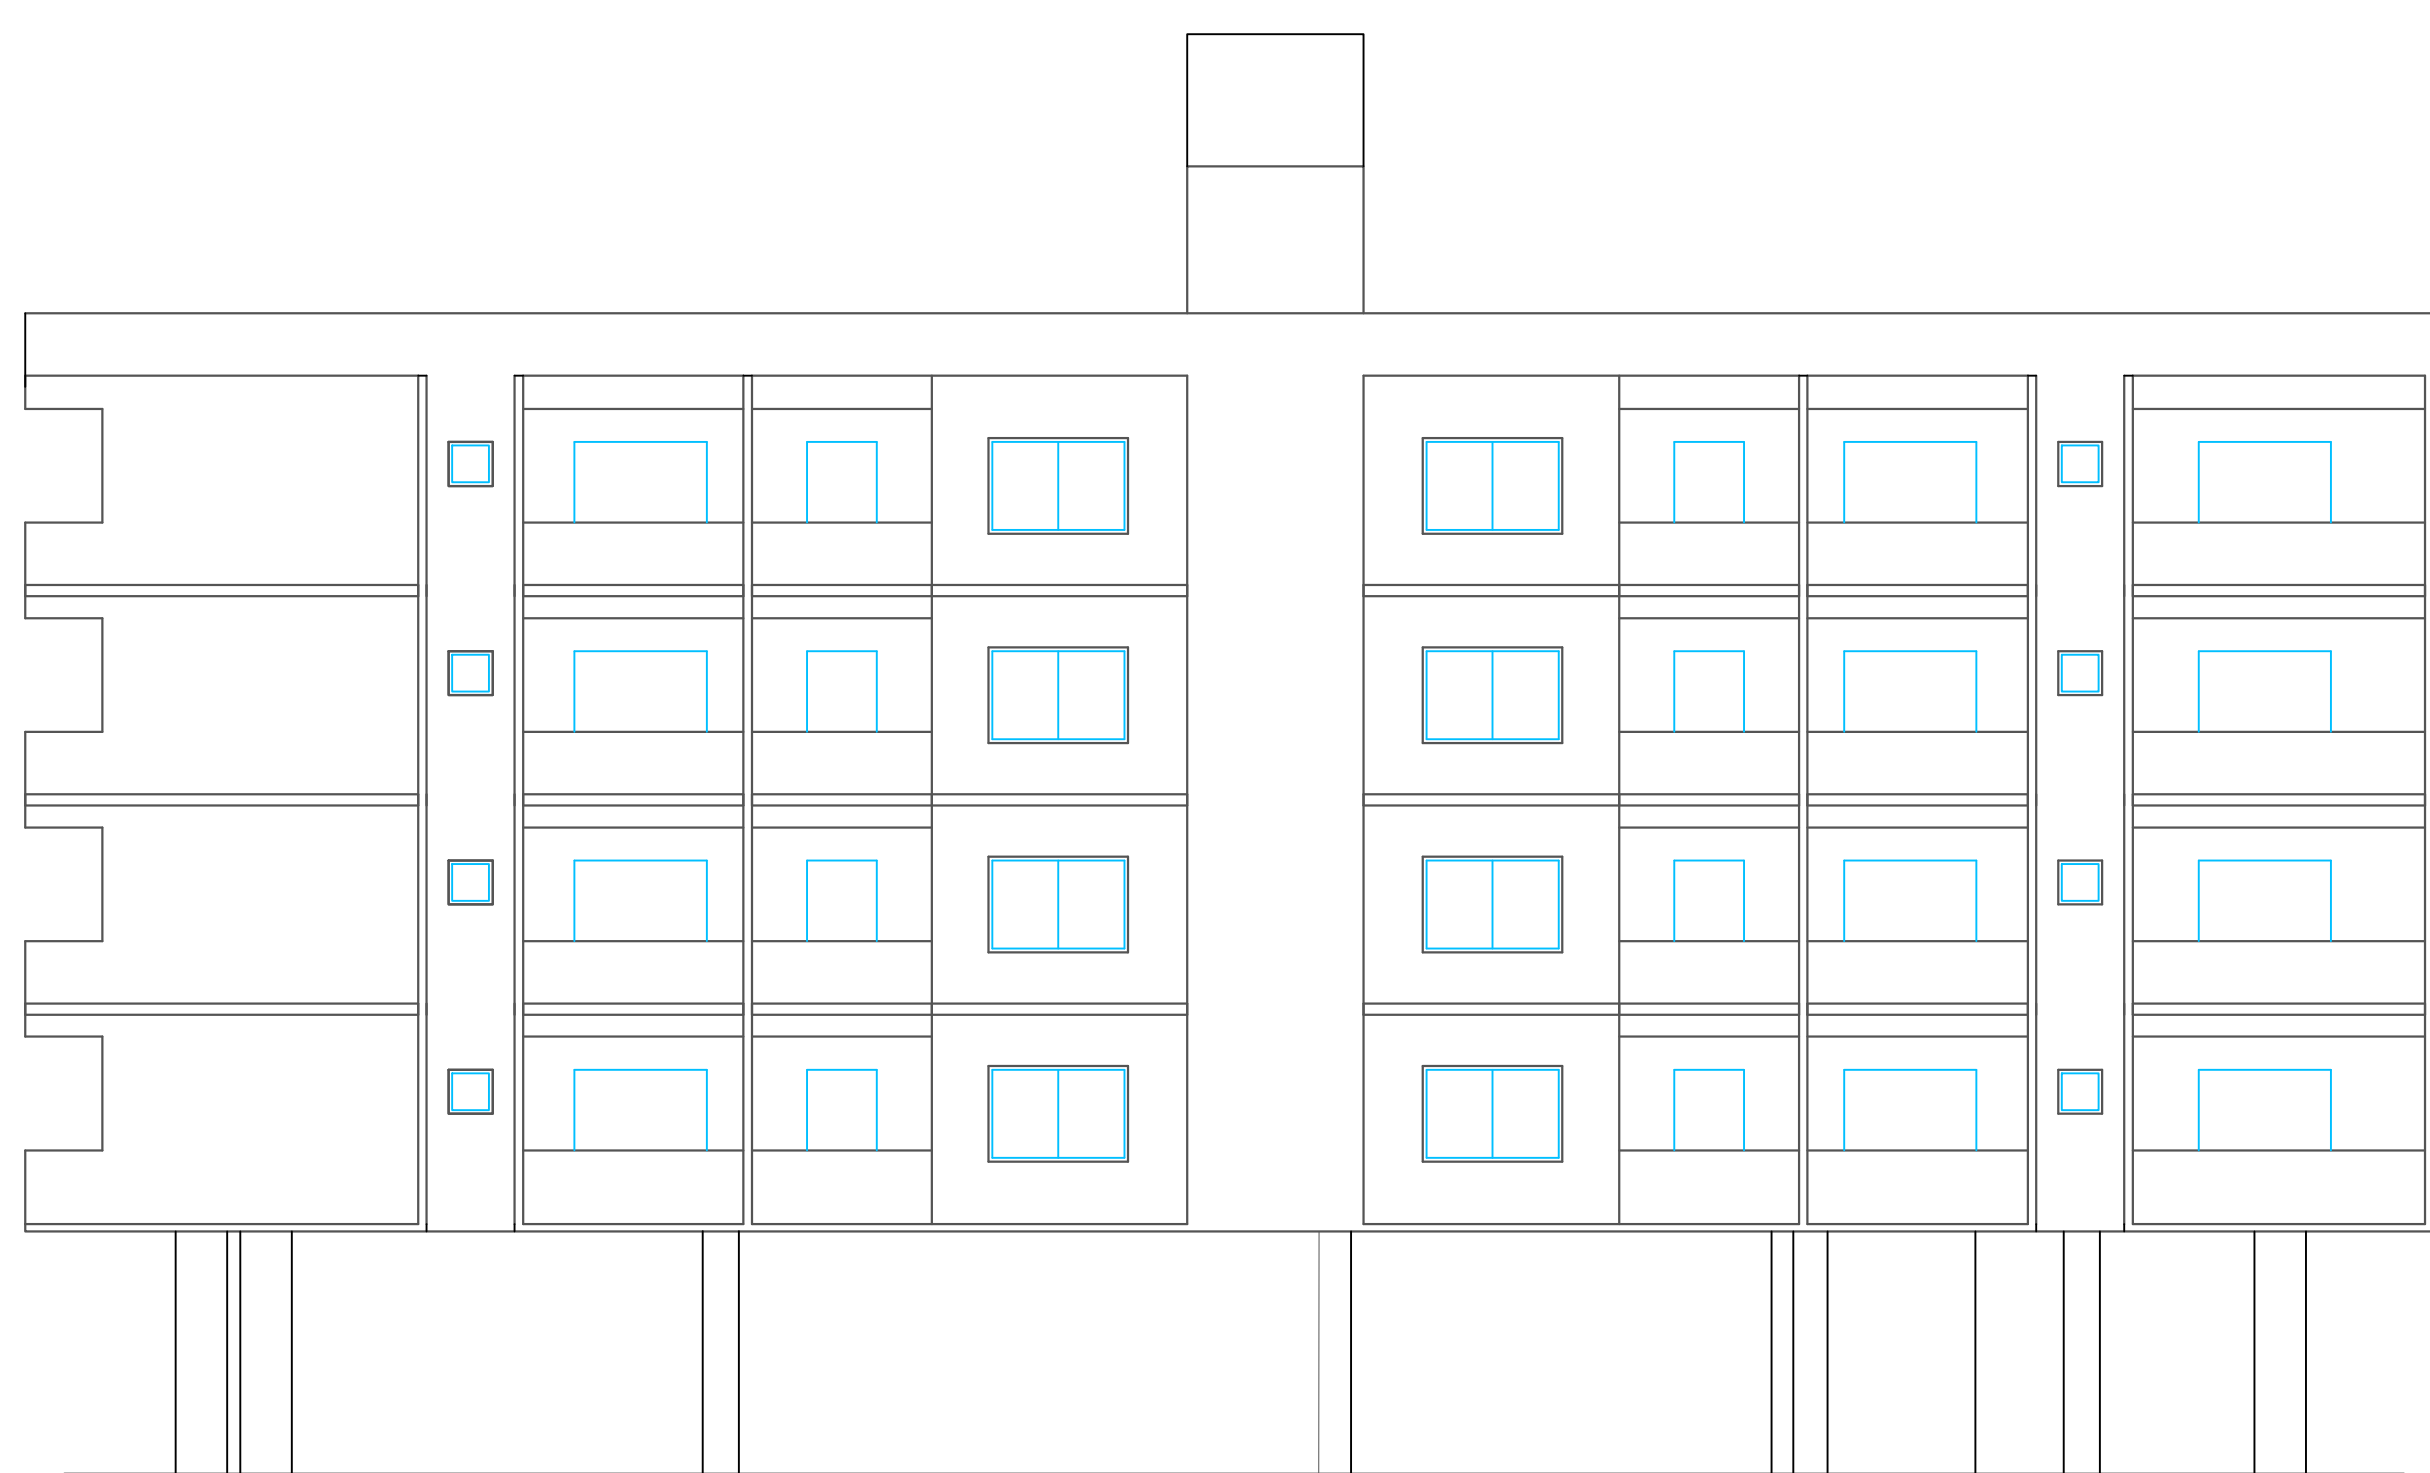

ELEVATION

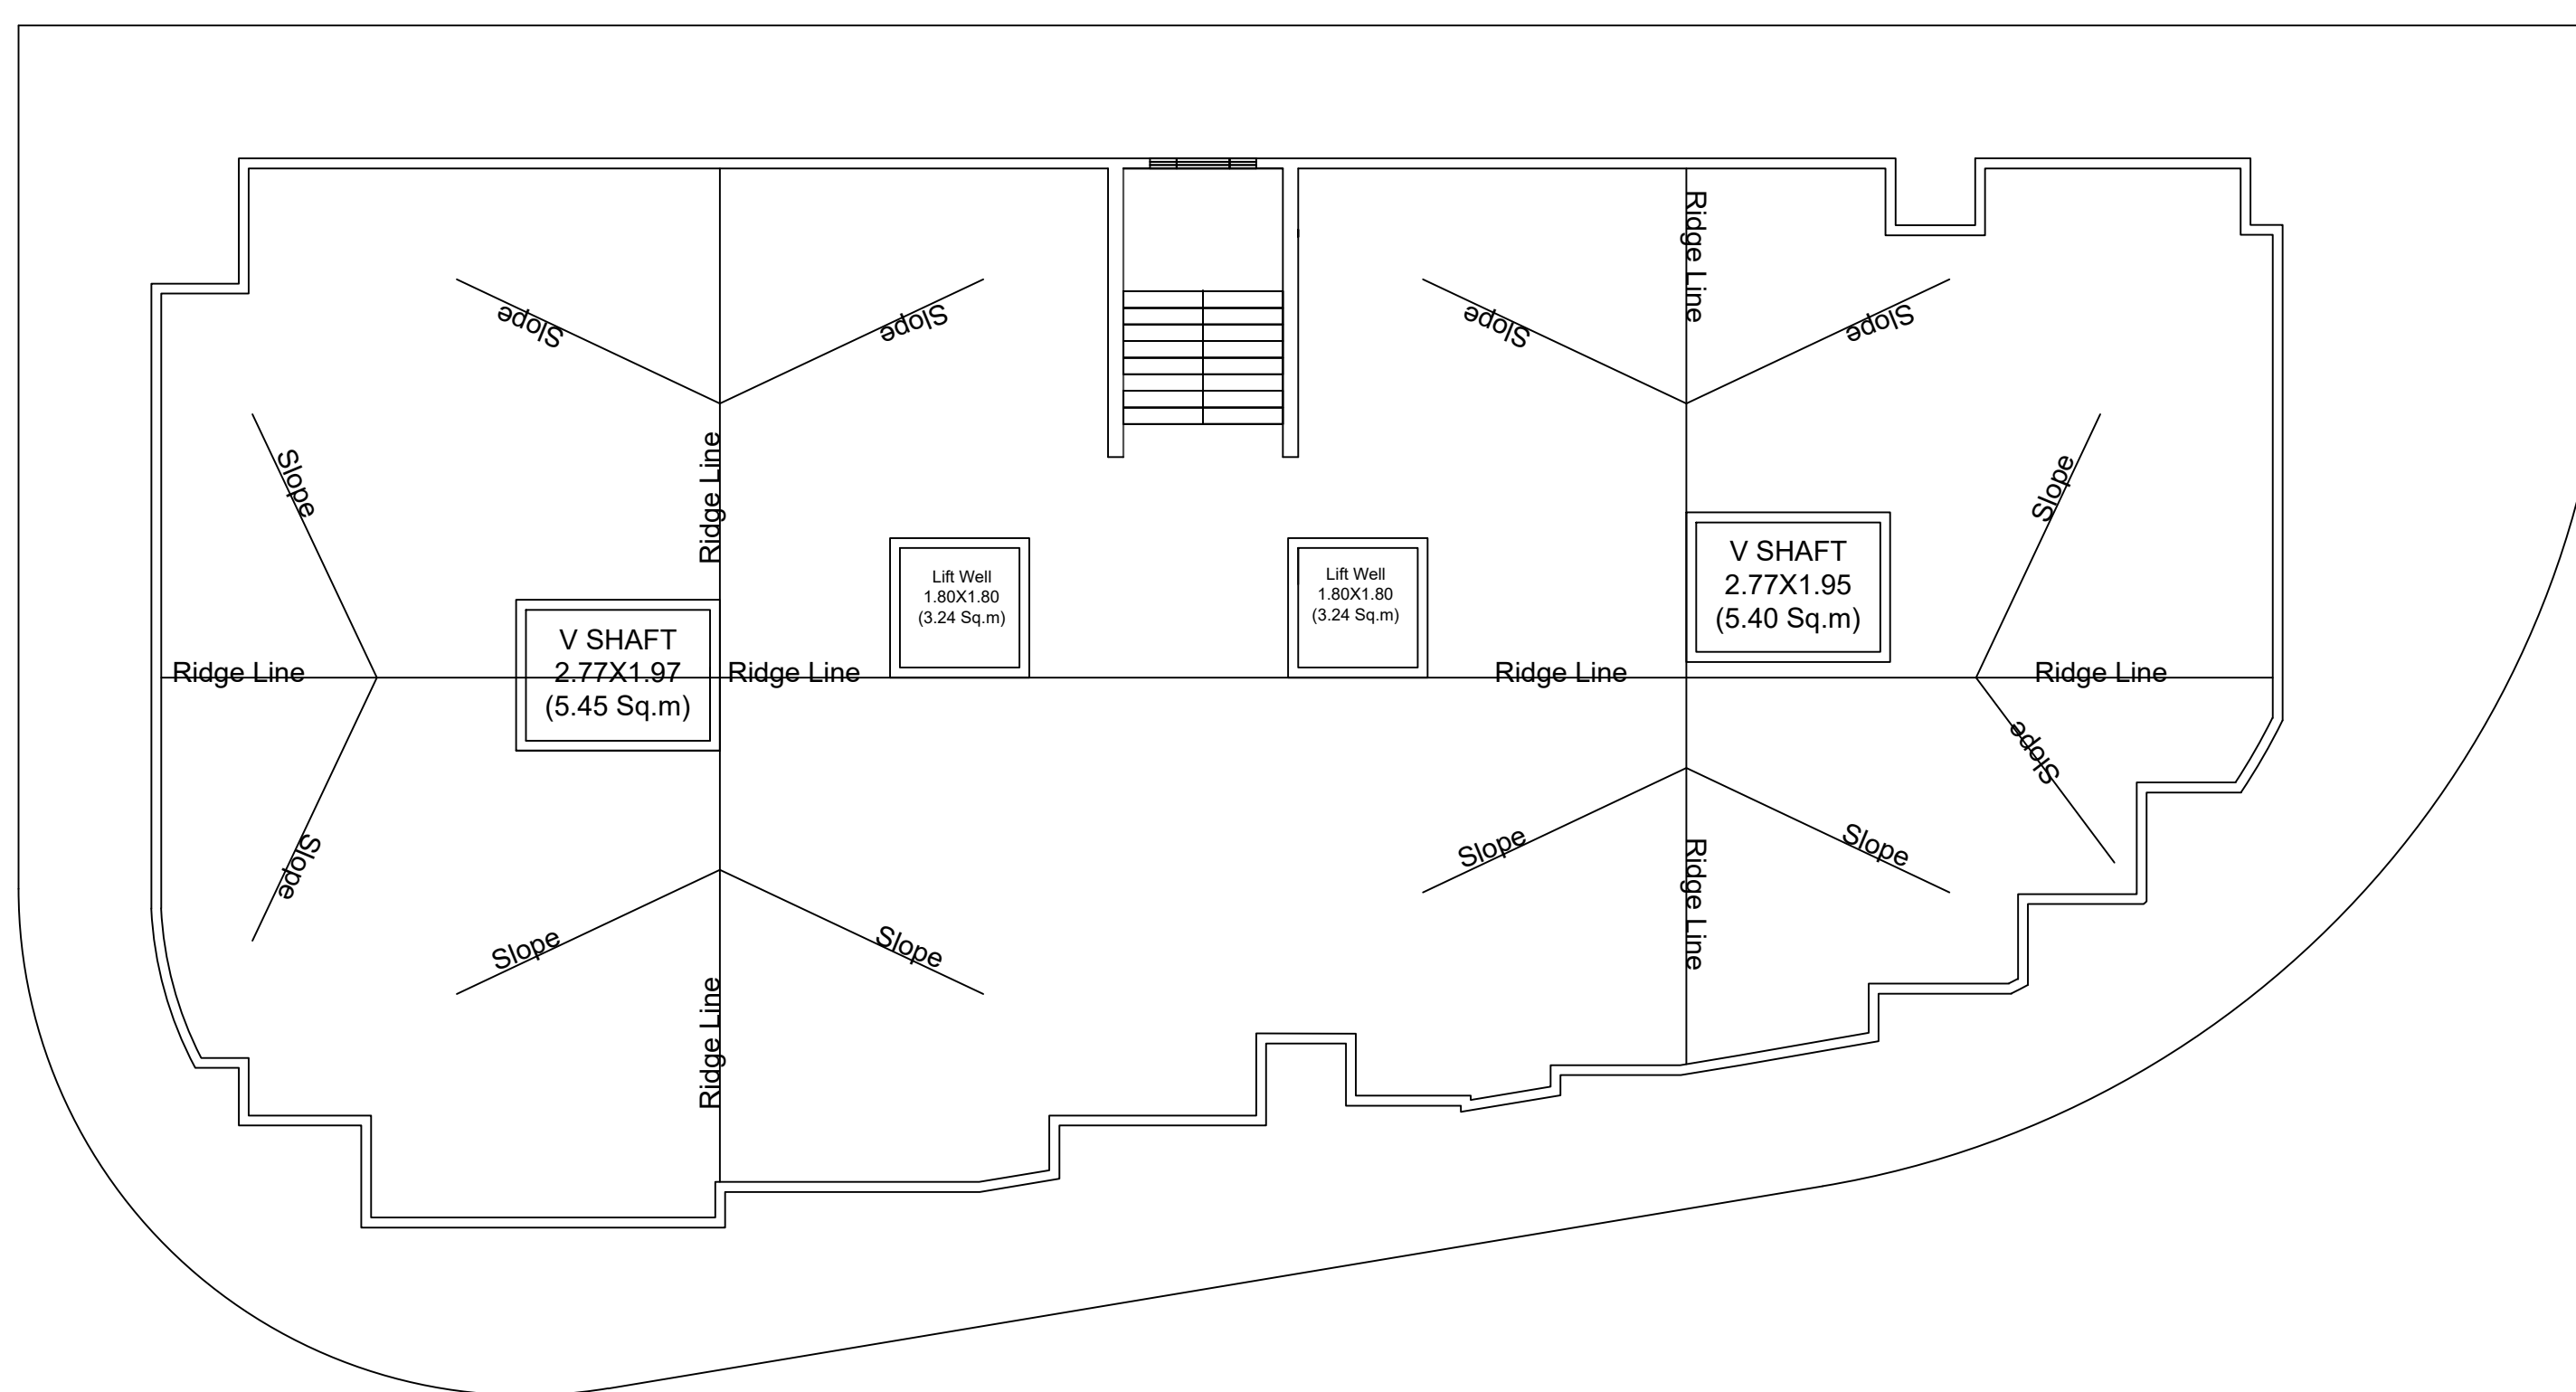

TERRACE FLOOR PLAN

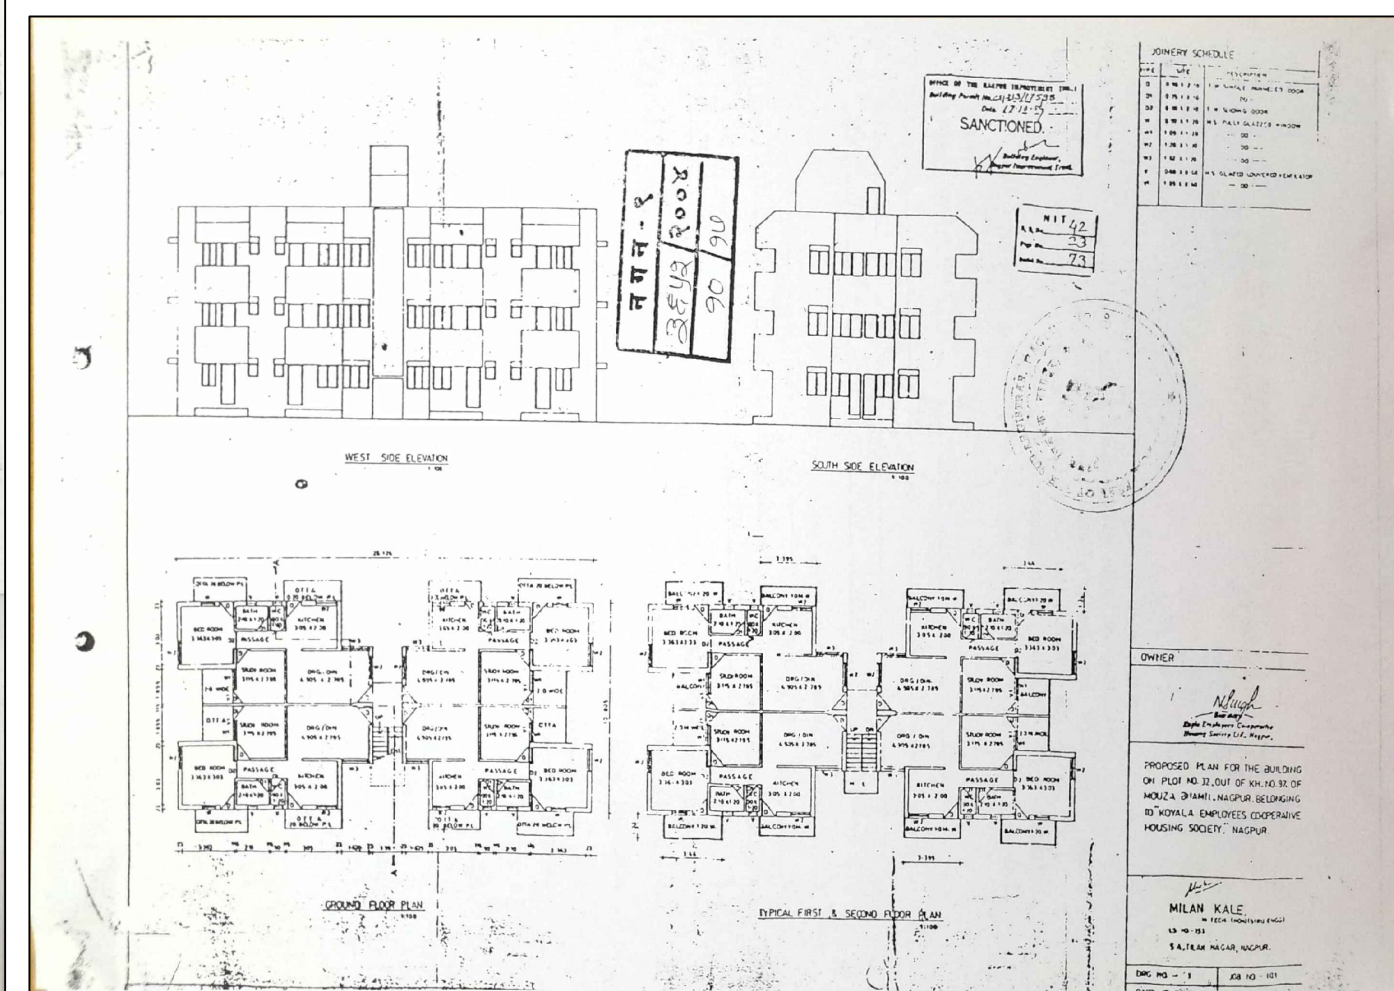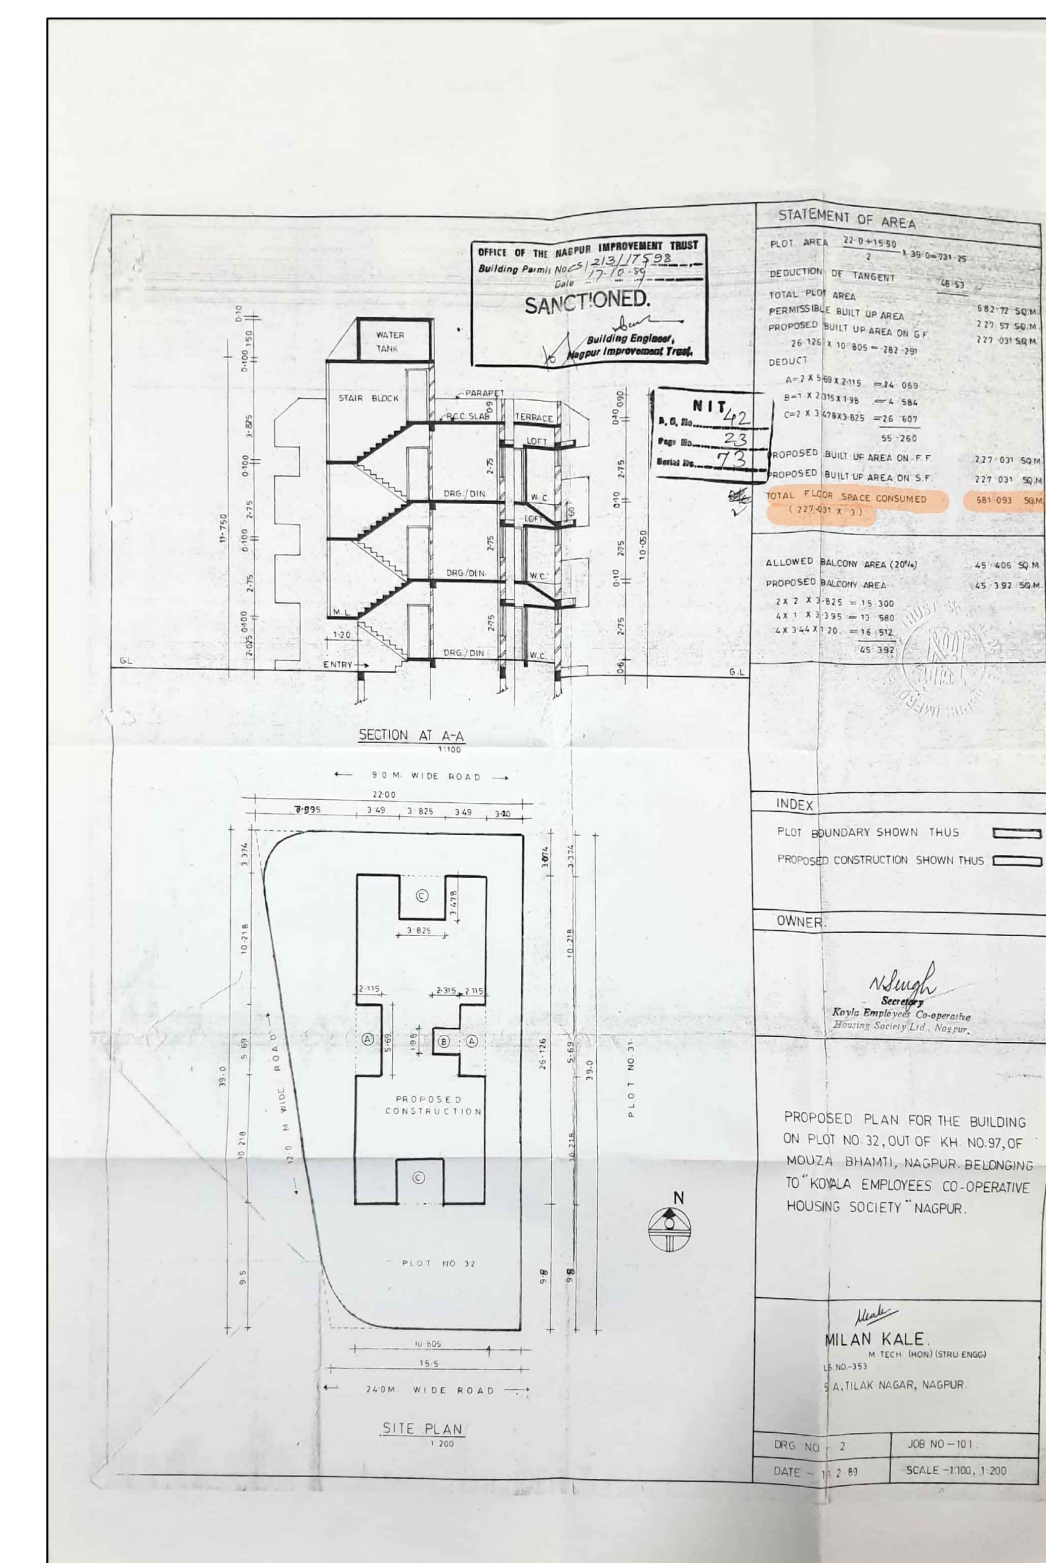

OLD BUILDING SANCTION PLAN

PLANWISE SAPPHIRE													













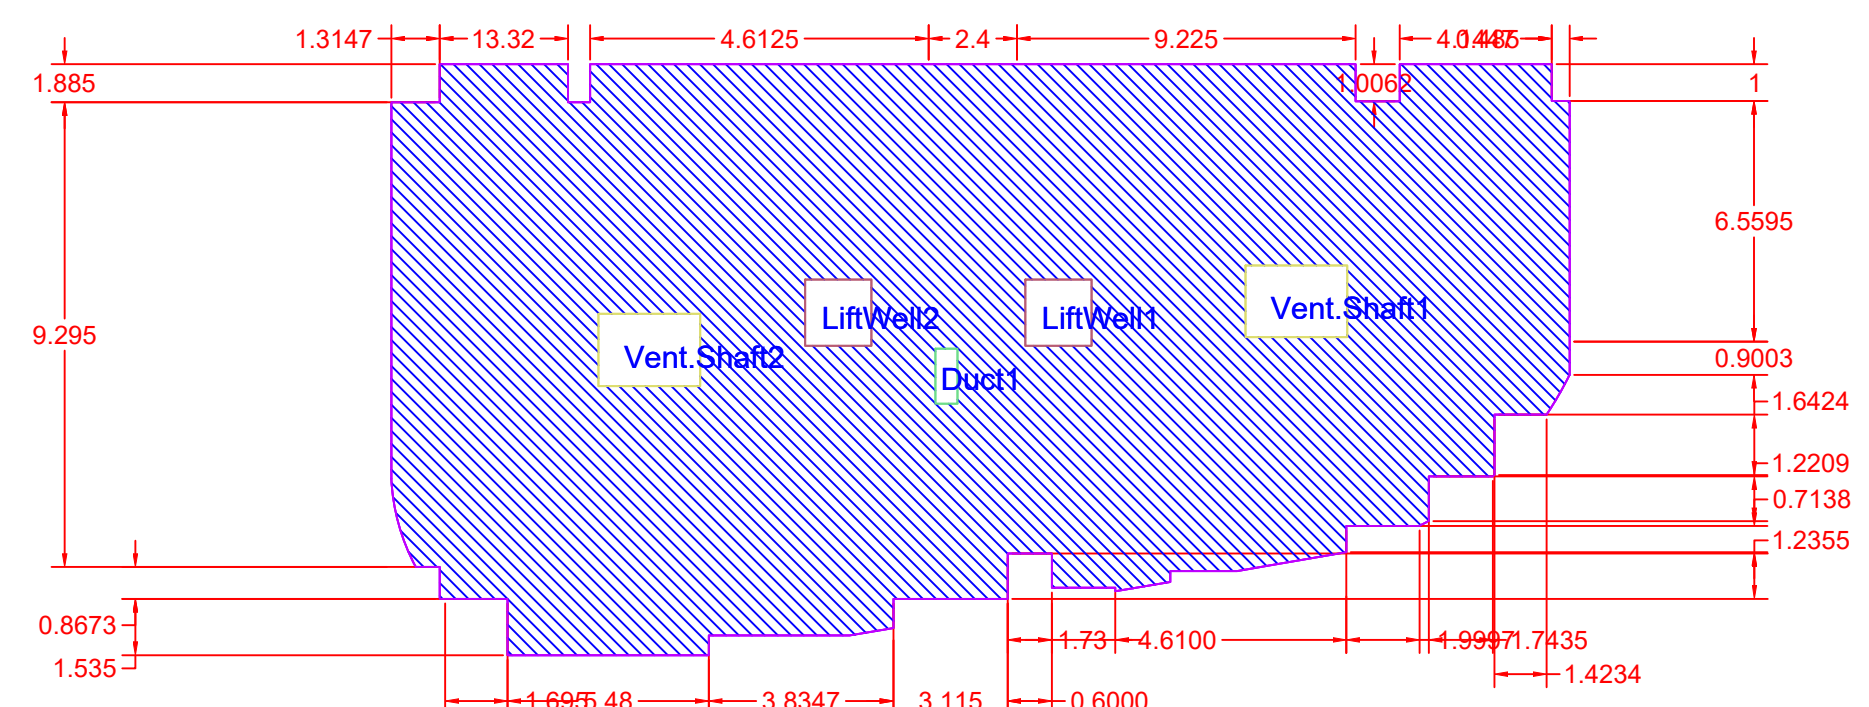


BUILT-UP AREA CALCULATION TYPICAL FIRST TO FOURTH FLOOR PLANWISE SAPPHIRE

Existing Building / Tenement Details													
Sr.No	Building/Tenement No.	Carpet Area Per Tenement	BUA Per Tenement	Status Of Occupant	Number Of Tenements	Residential/ Non Residential	For Tenement Carpet below 27.87 Sq.M. Min 27.87 Sq.M to be added	Total	Incentive 30%/50% per Tenement for owner	Total incentive	15 Sqm BUA addition if tenement is more than 27 Sqm built up	Total Addition	
0	1	51.50	56.75	Owner	12	Residential	0.00	0.00	17.02	681.00	180.00	957.60	

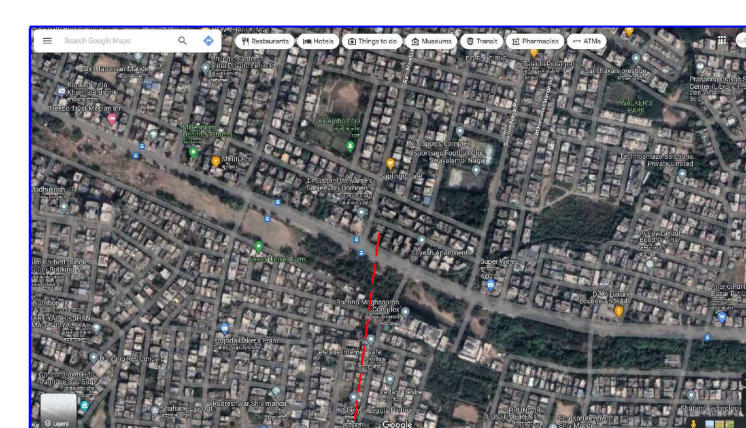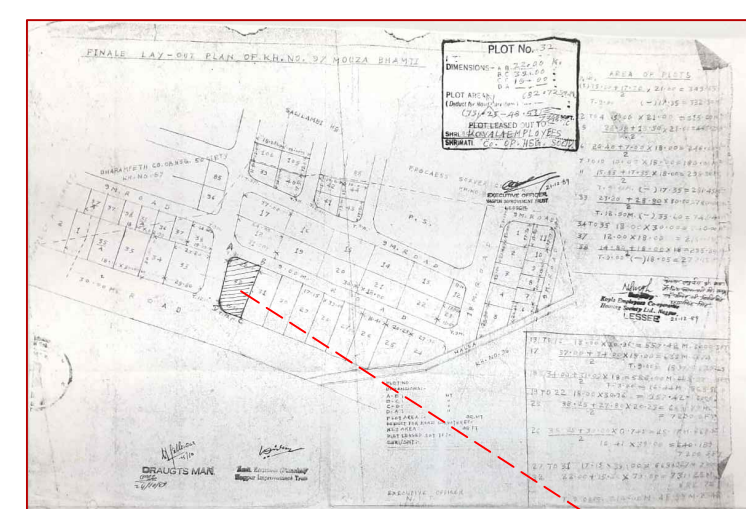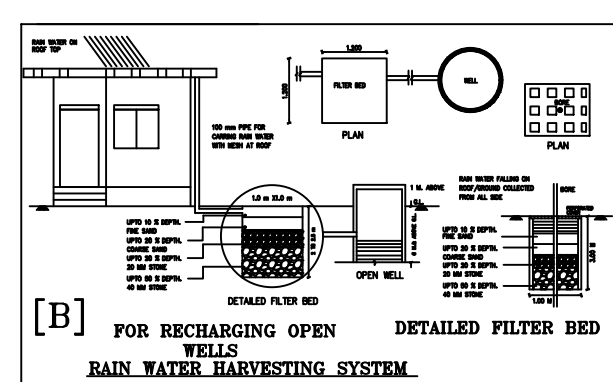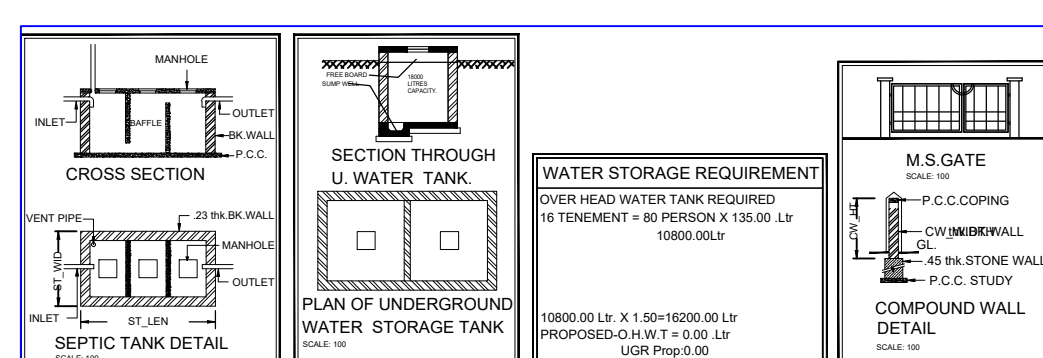


PLOT NO 32

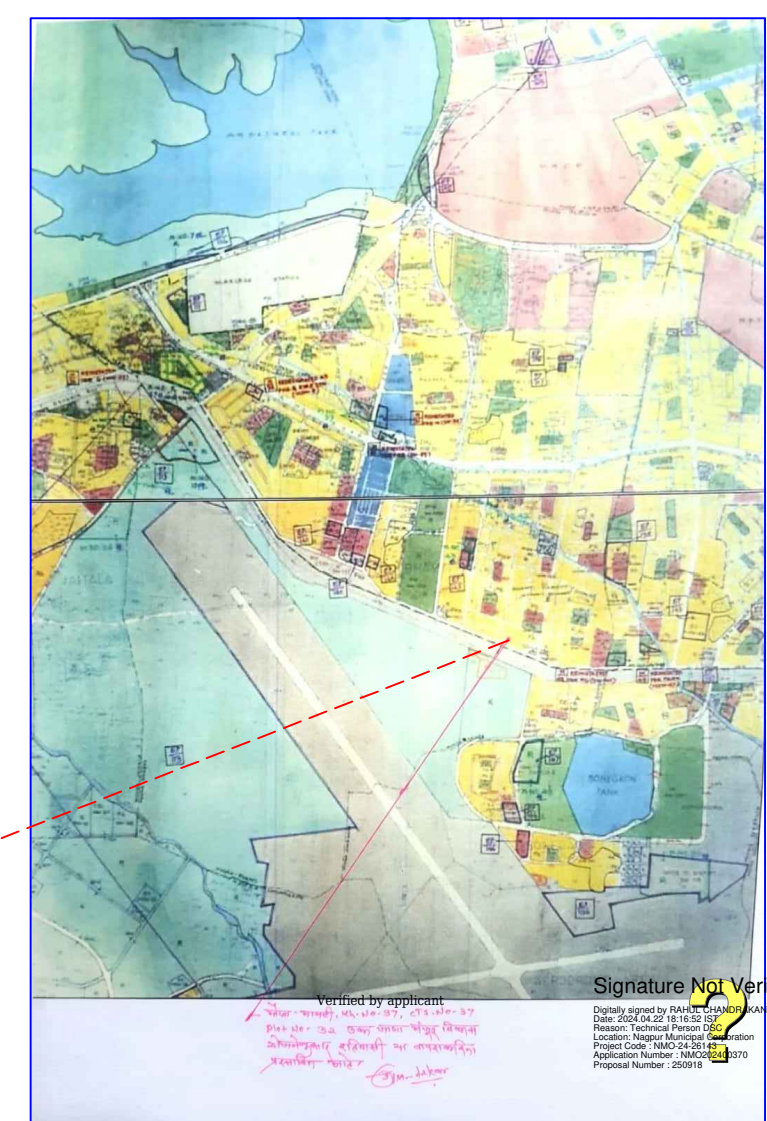

Signature Not Verified


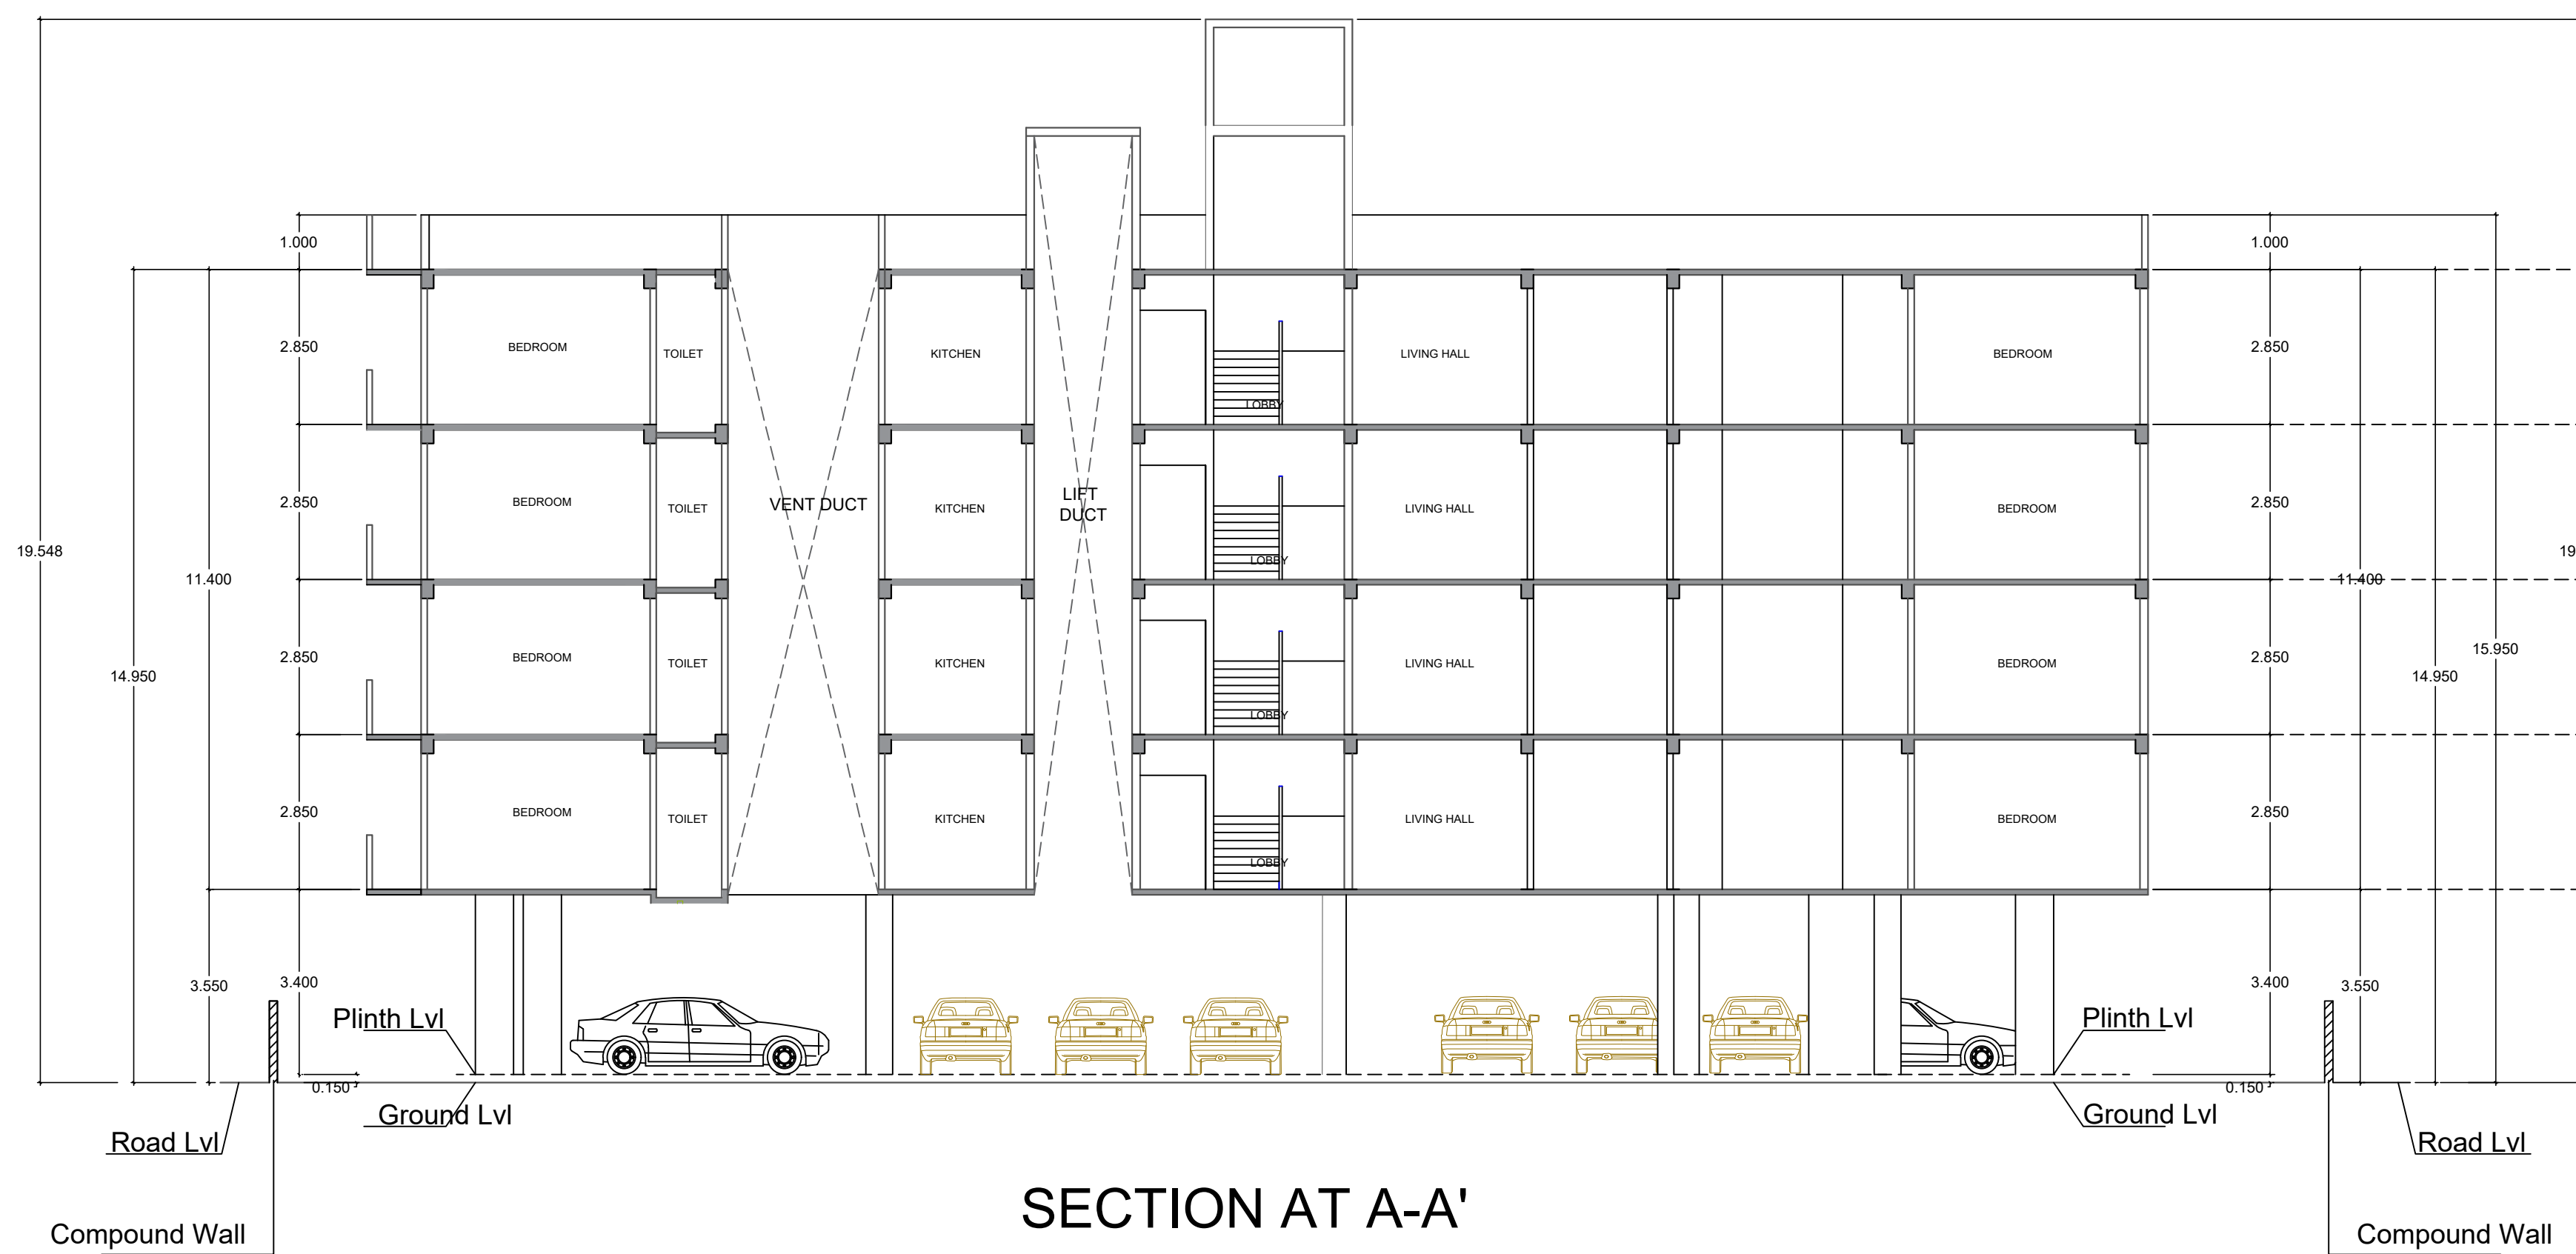

SECTION AT A-A'


4th Floor

3rd Floor


2nd Floor

1st Floor


Ground Floor

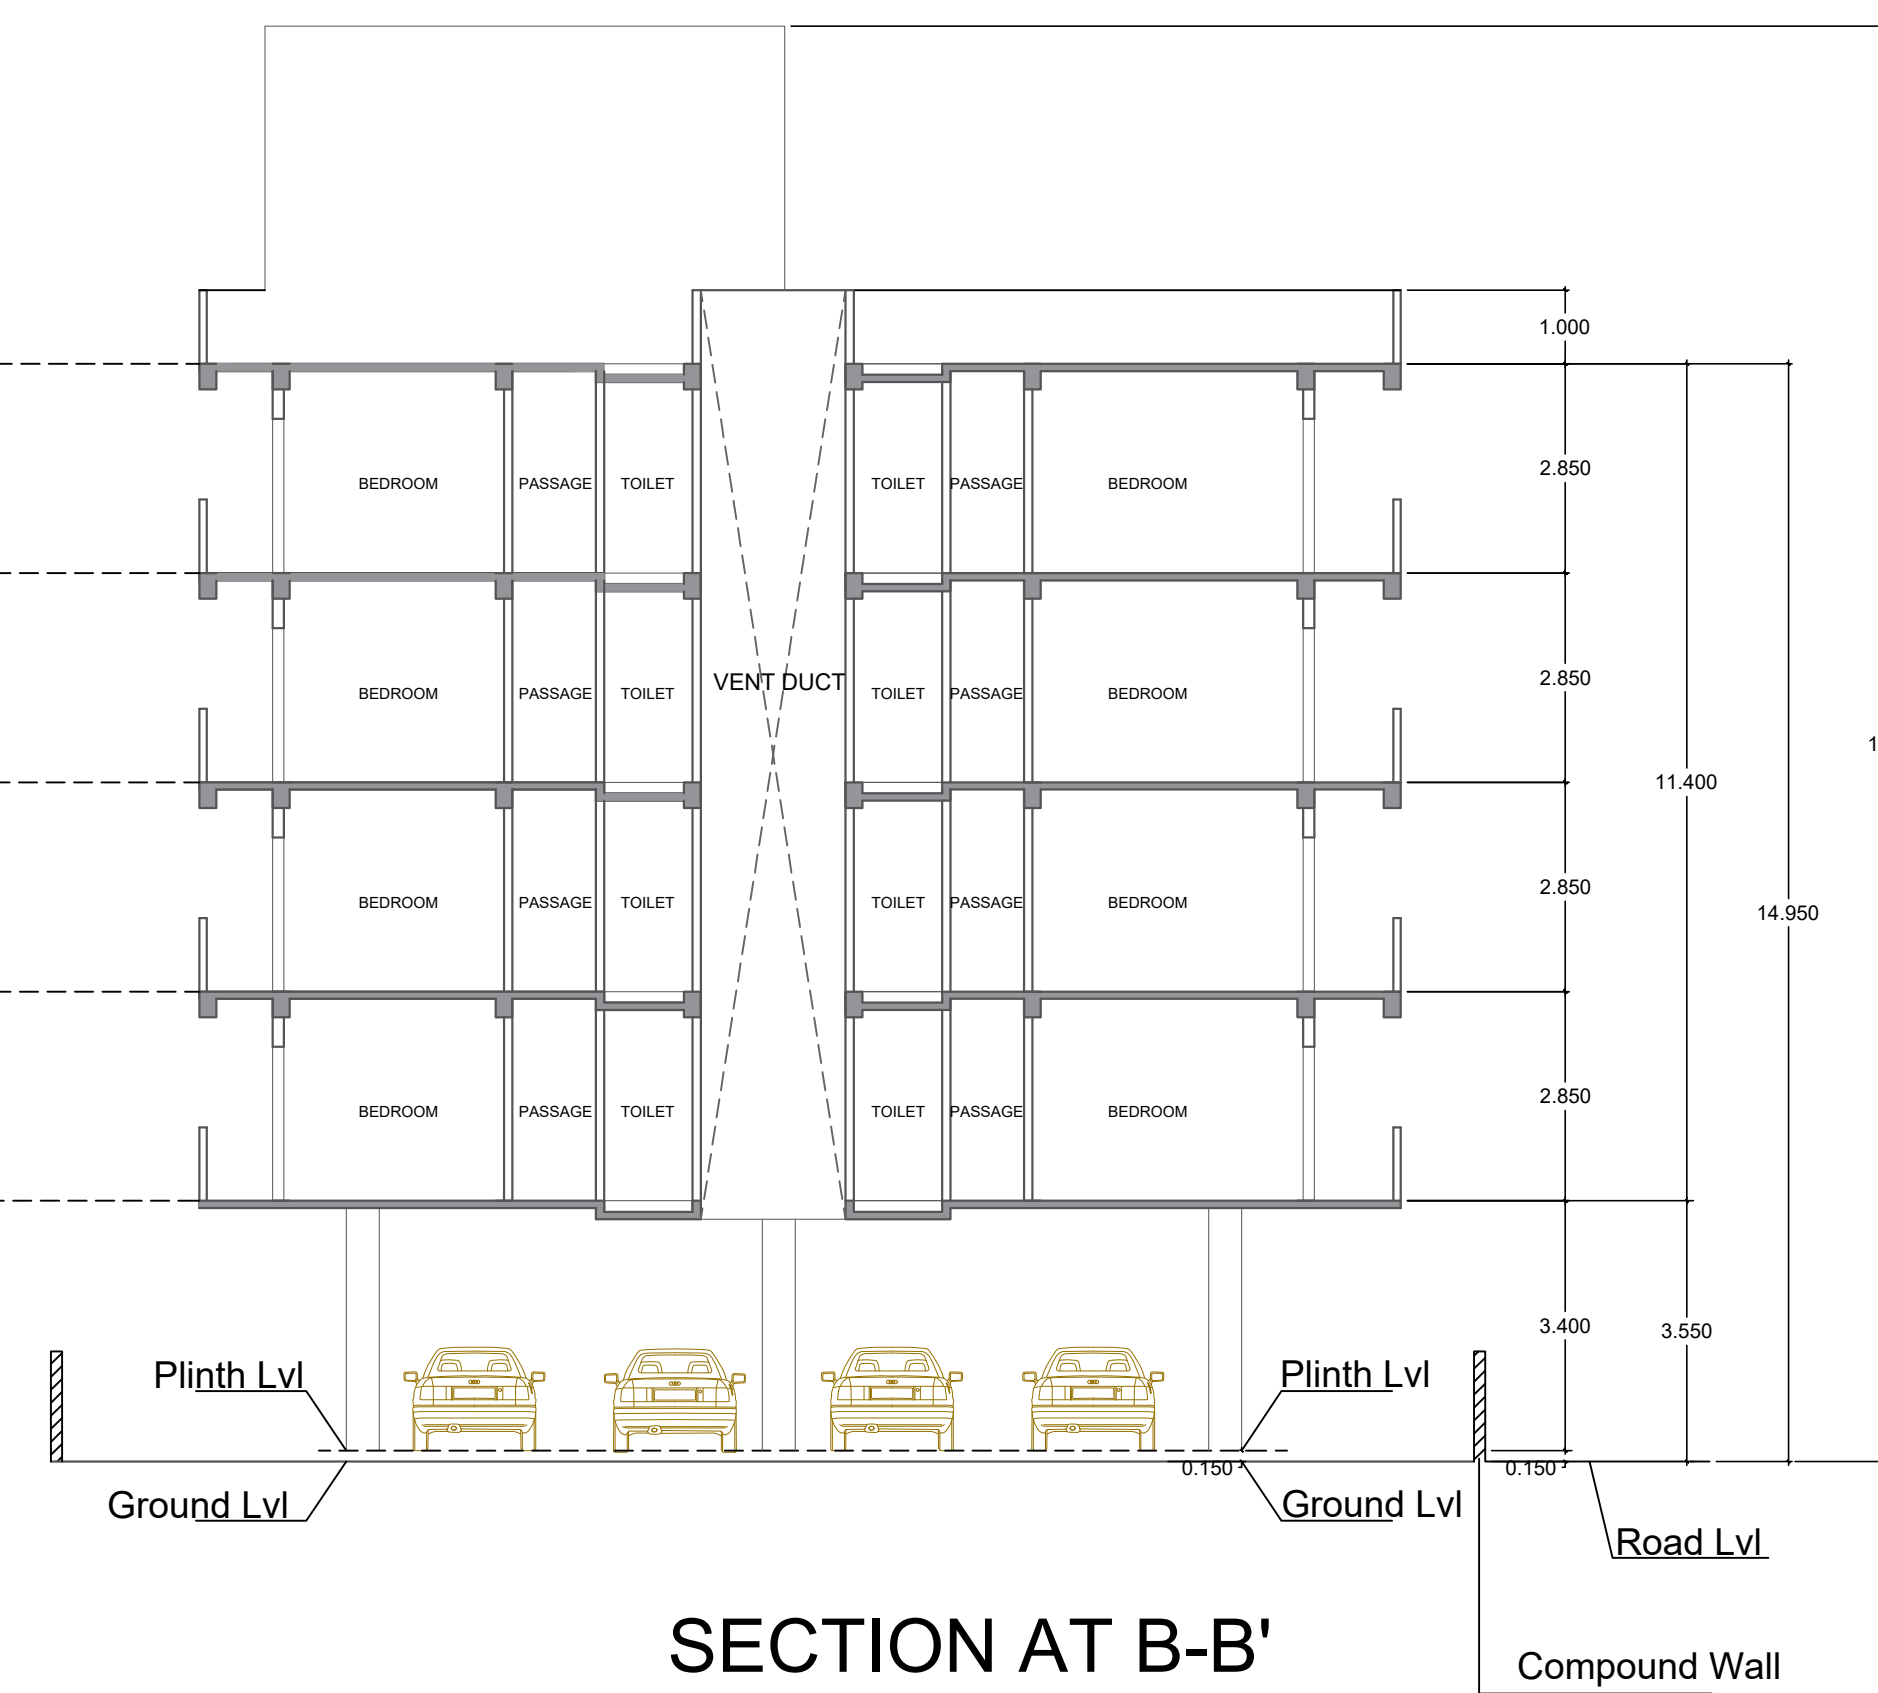


SECTION AT B-B'

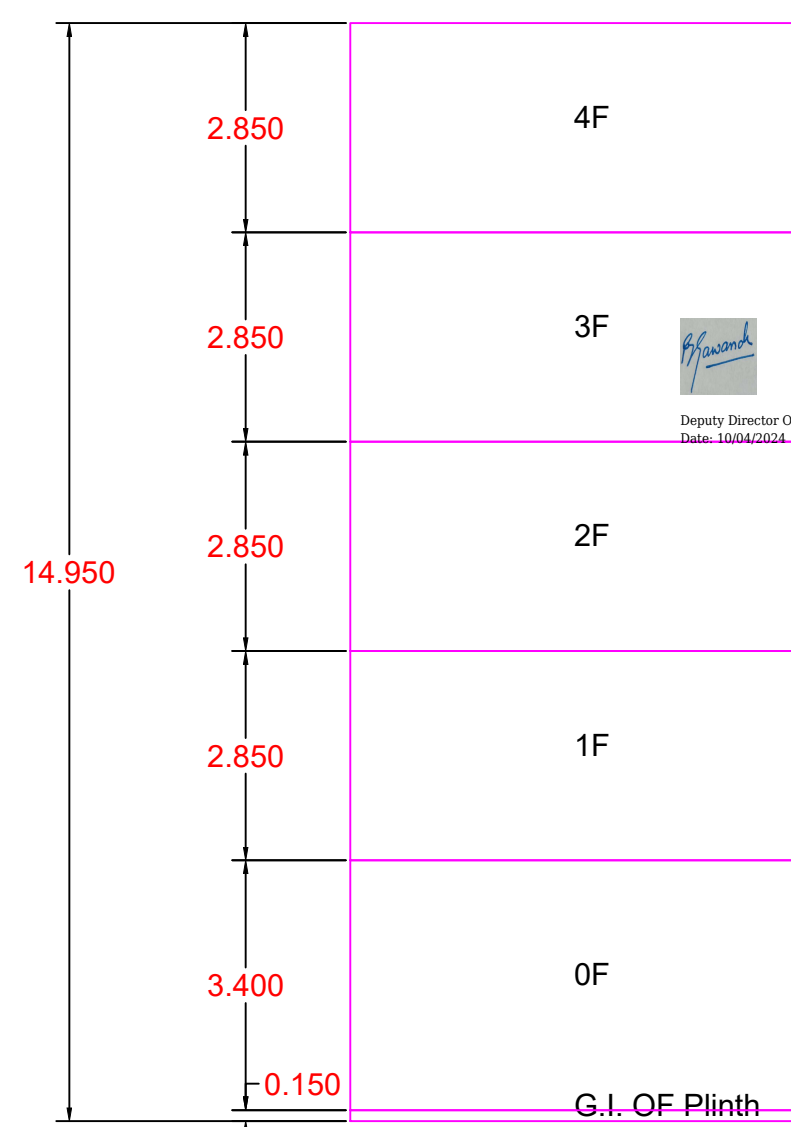



SECTION VIEW - PLANWISE SAPPHIRE

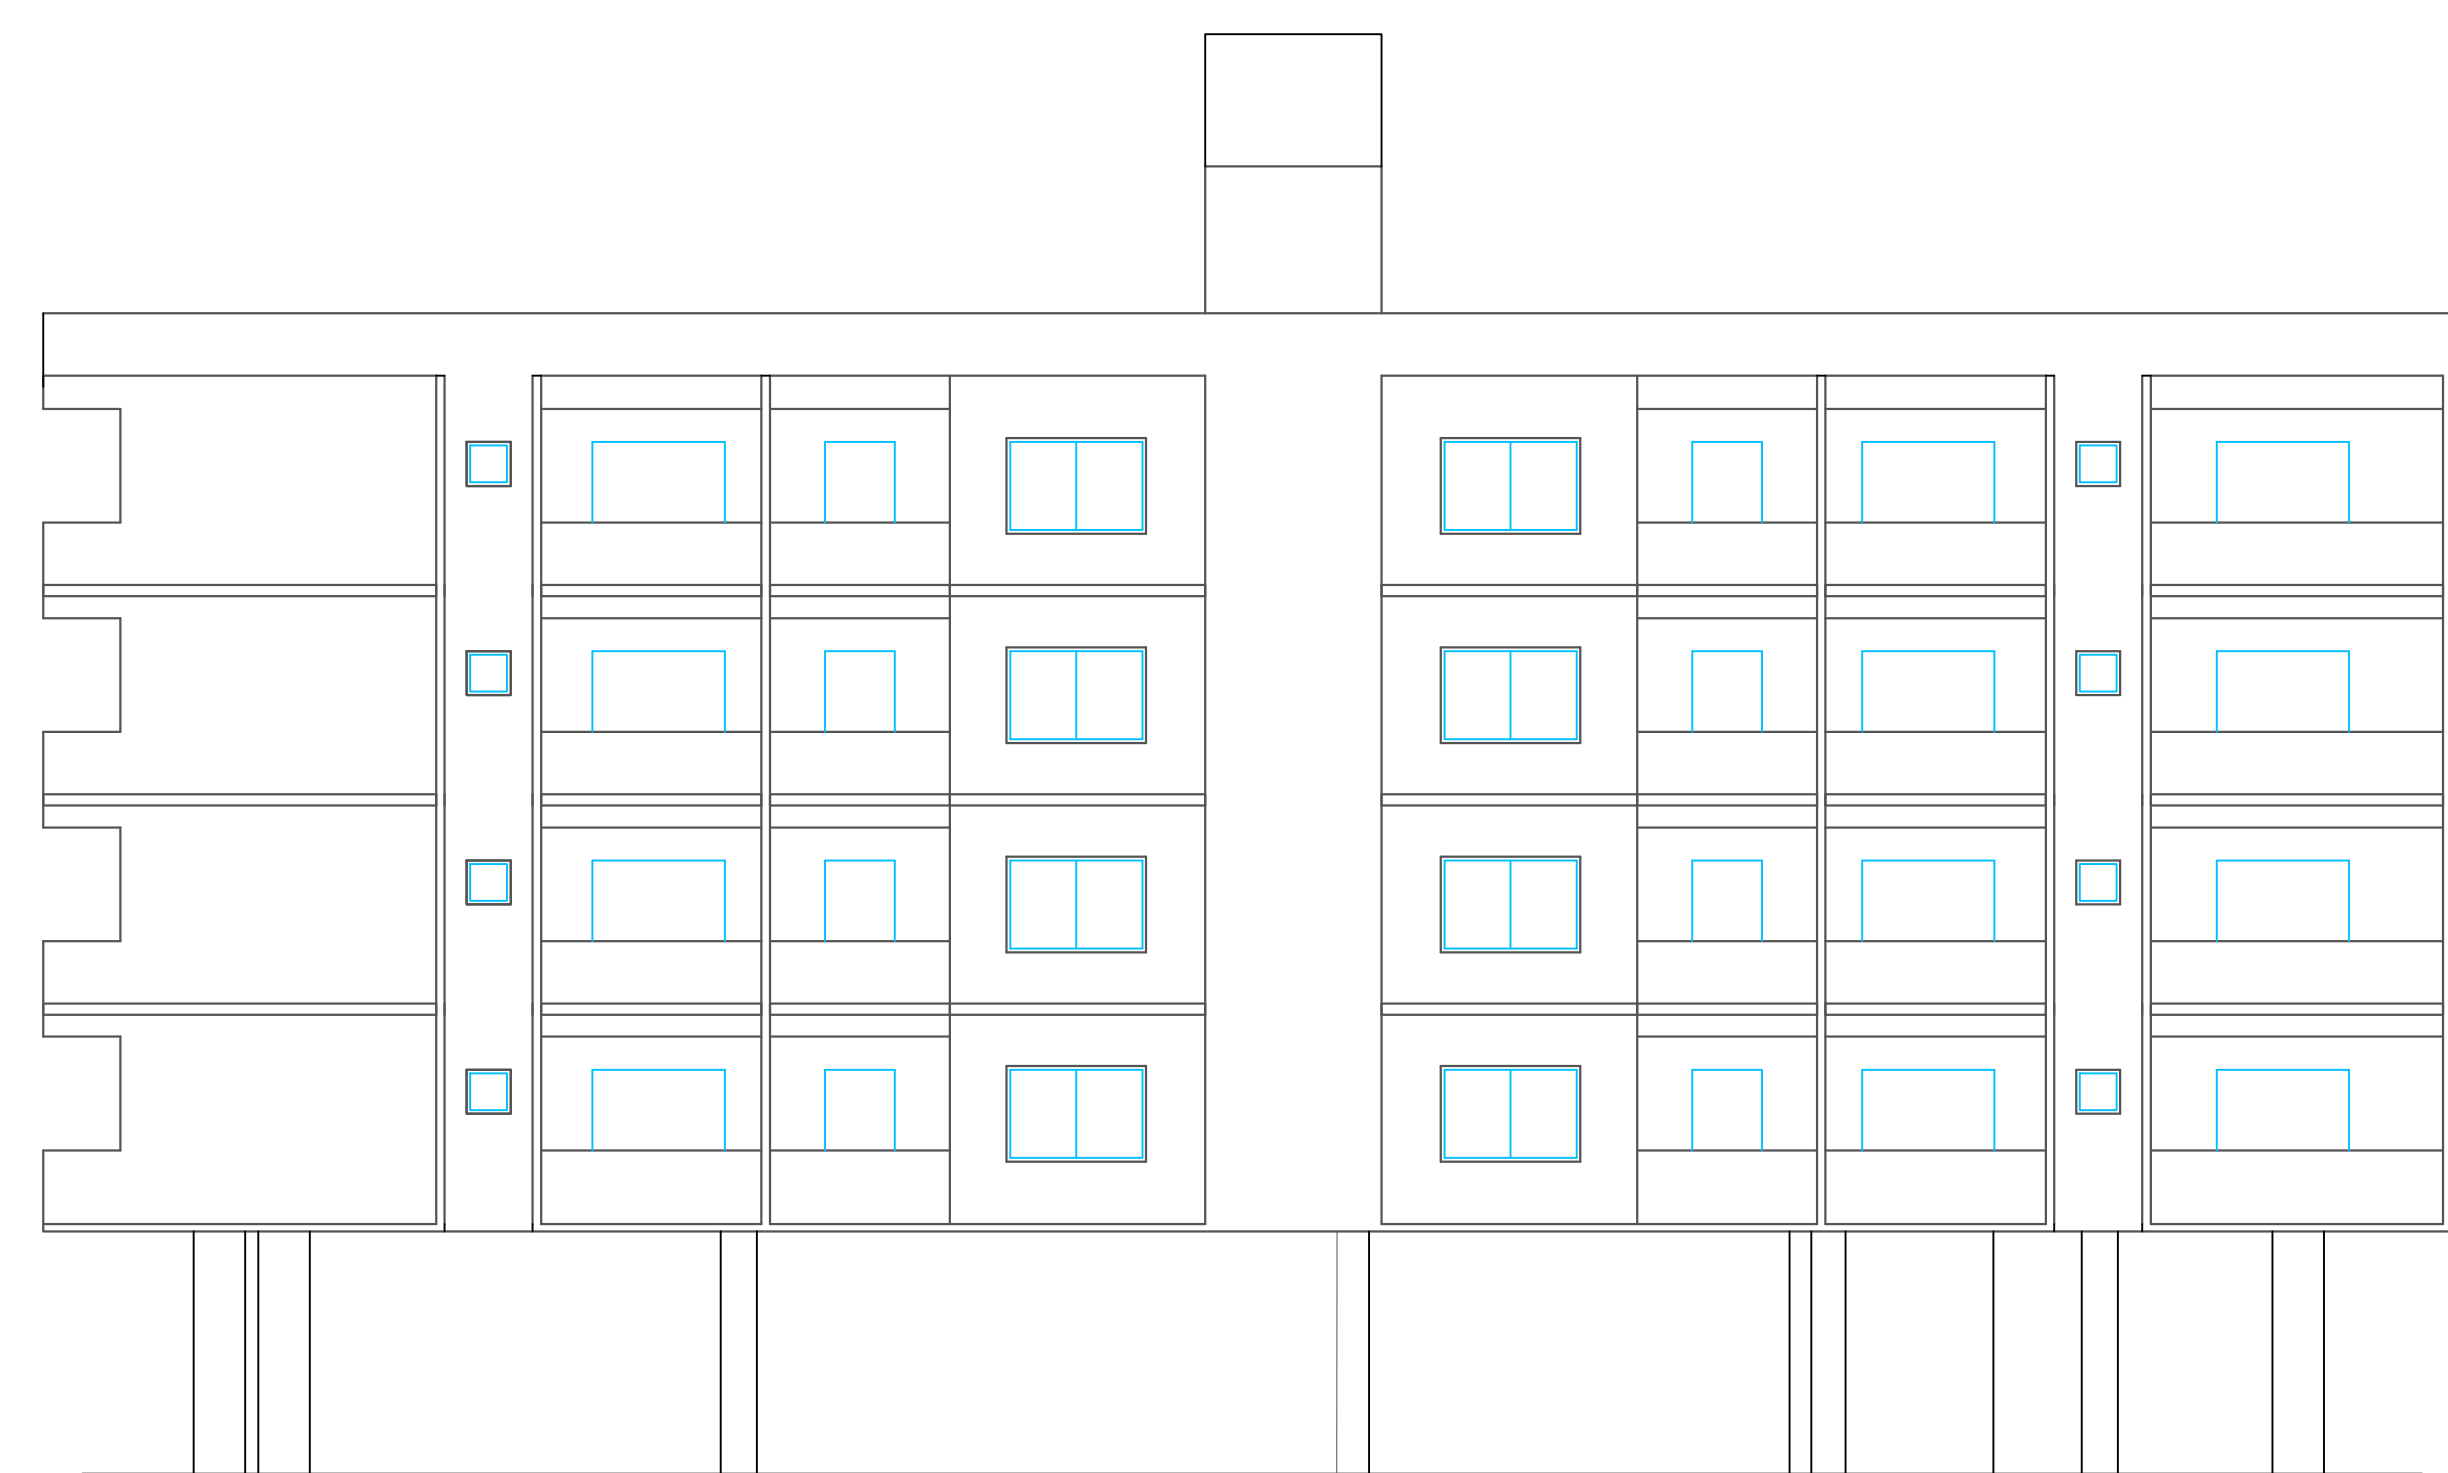

ELEVATION

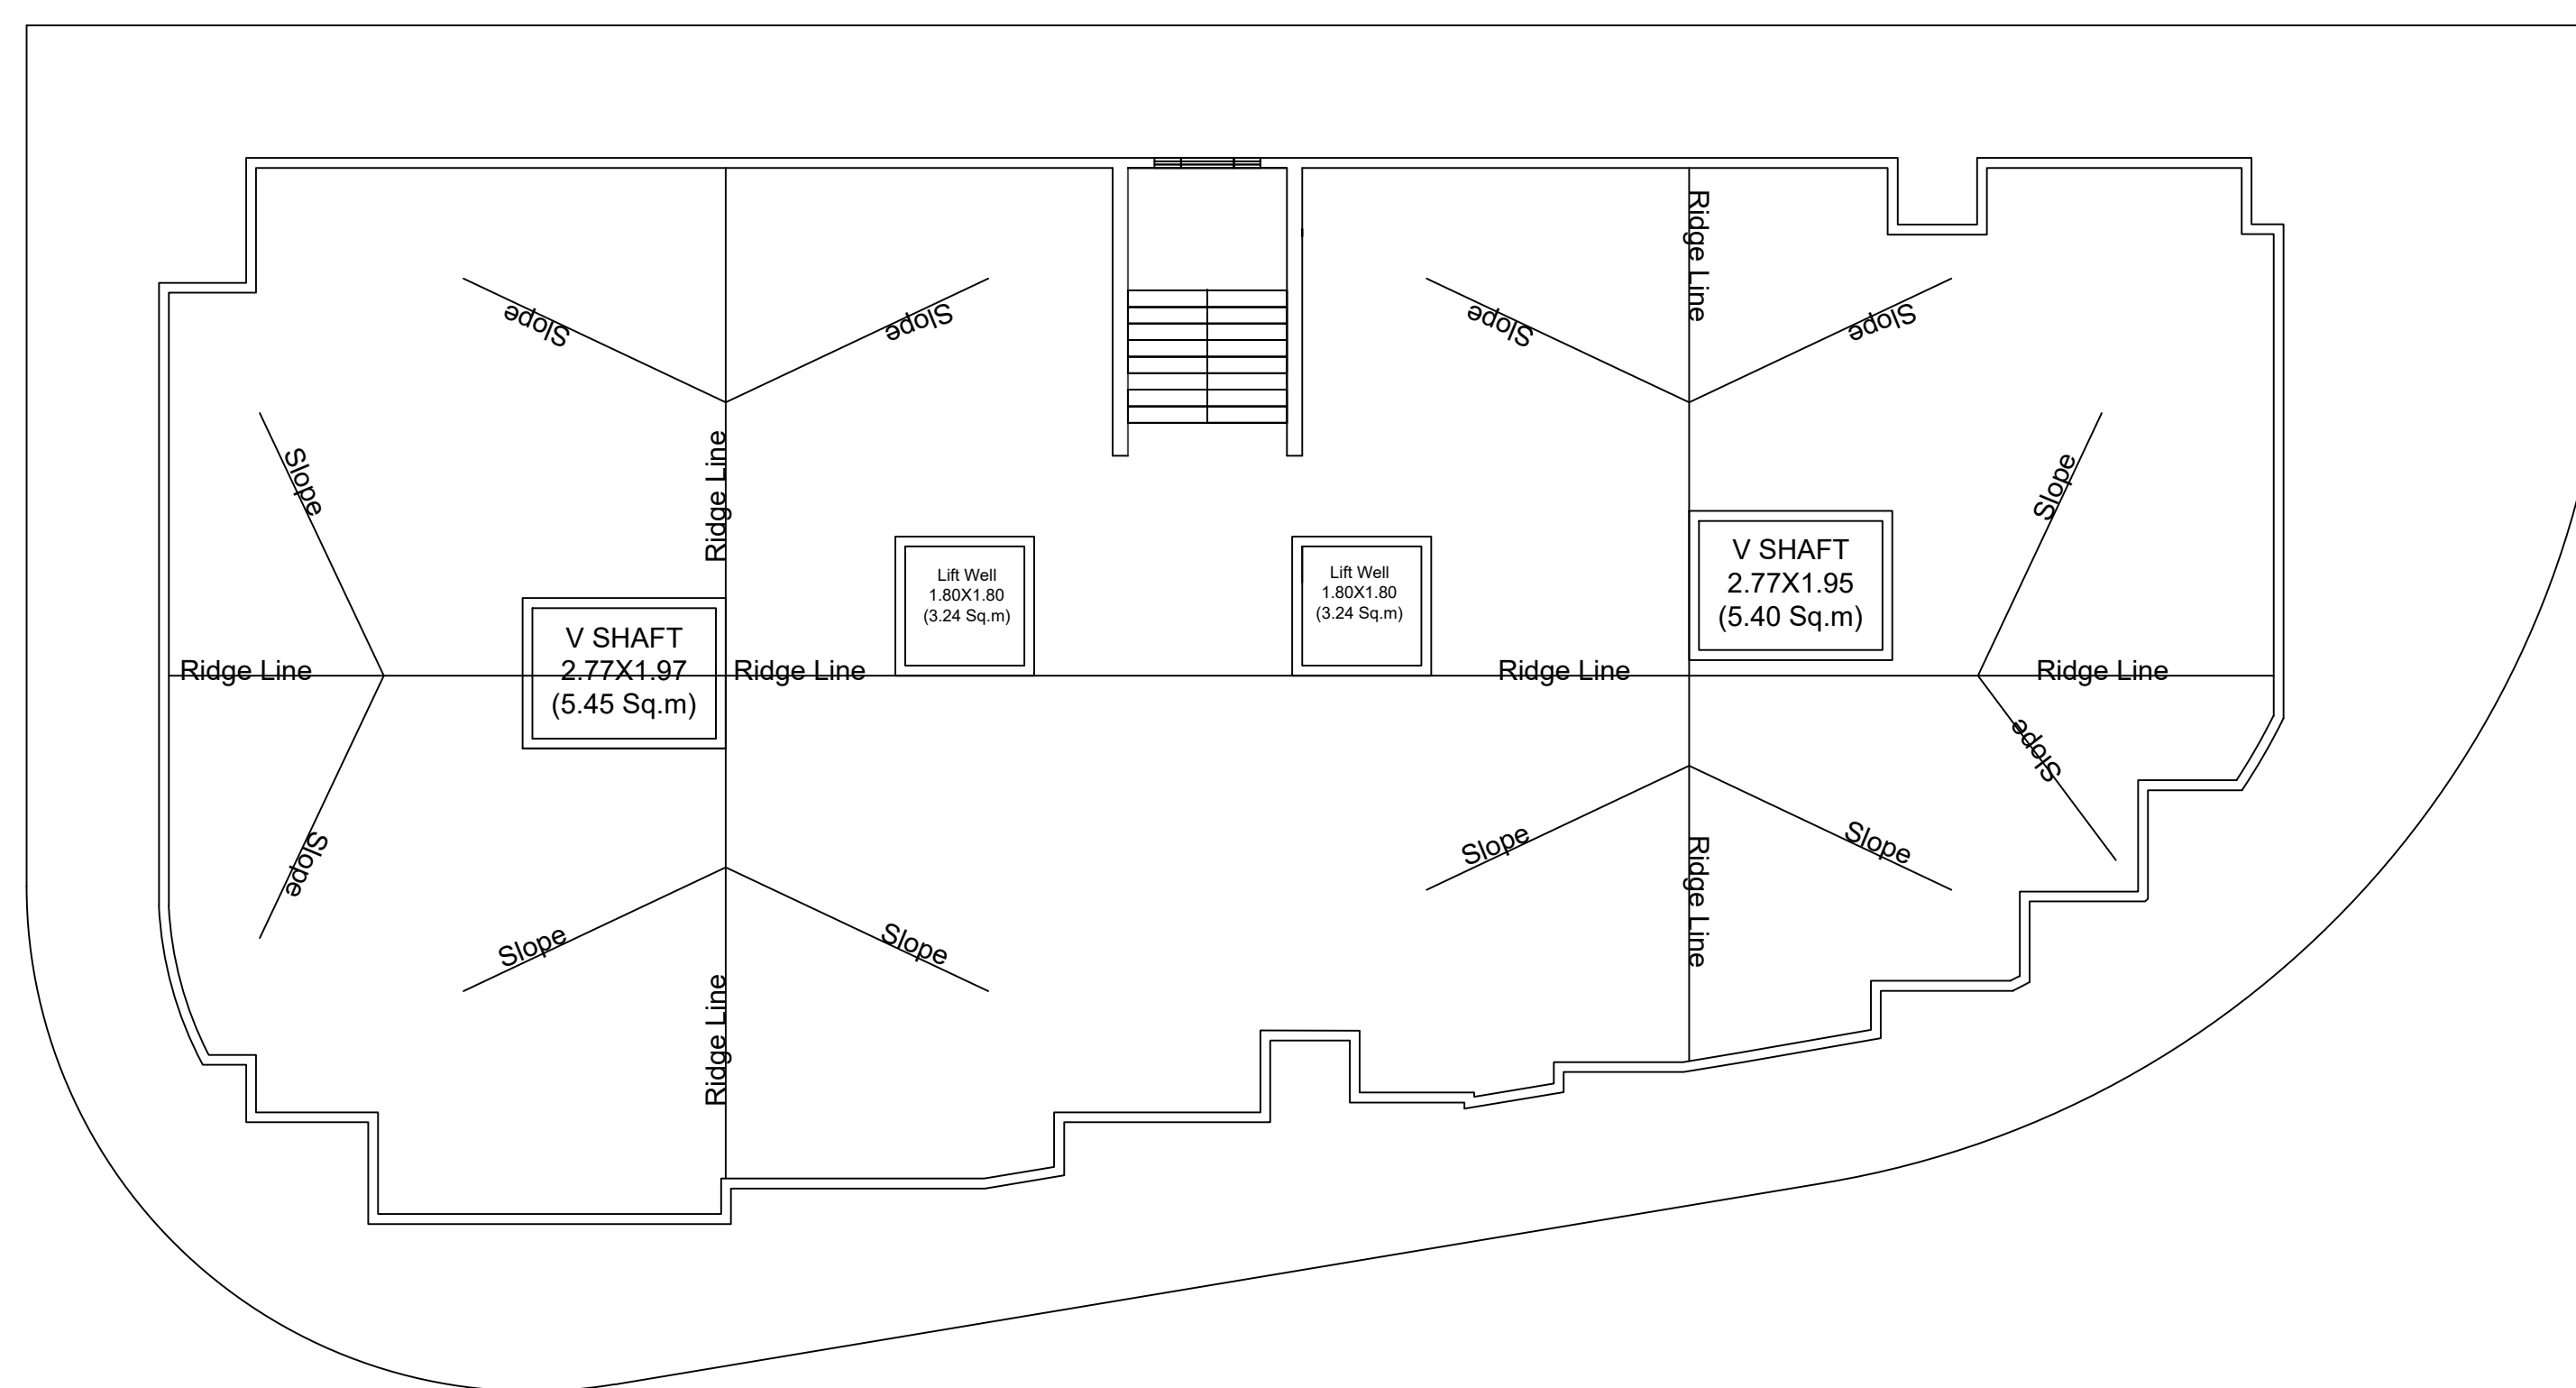

TERRACE FLOOR PLAN

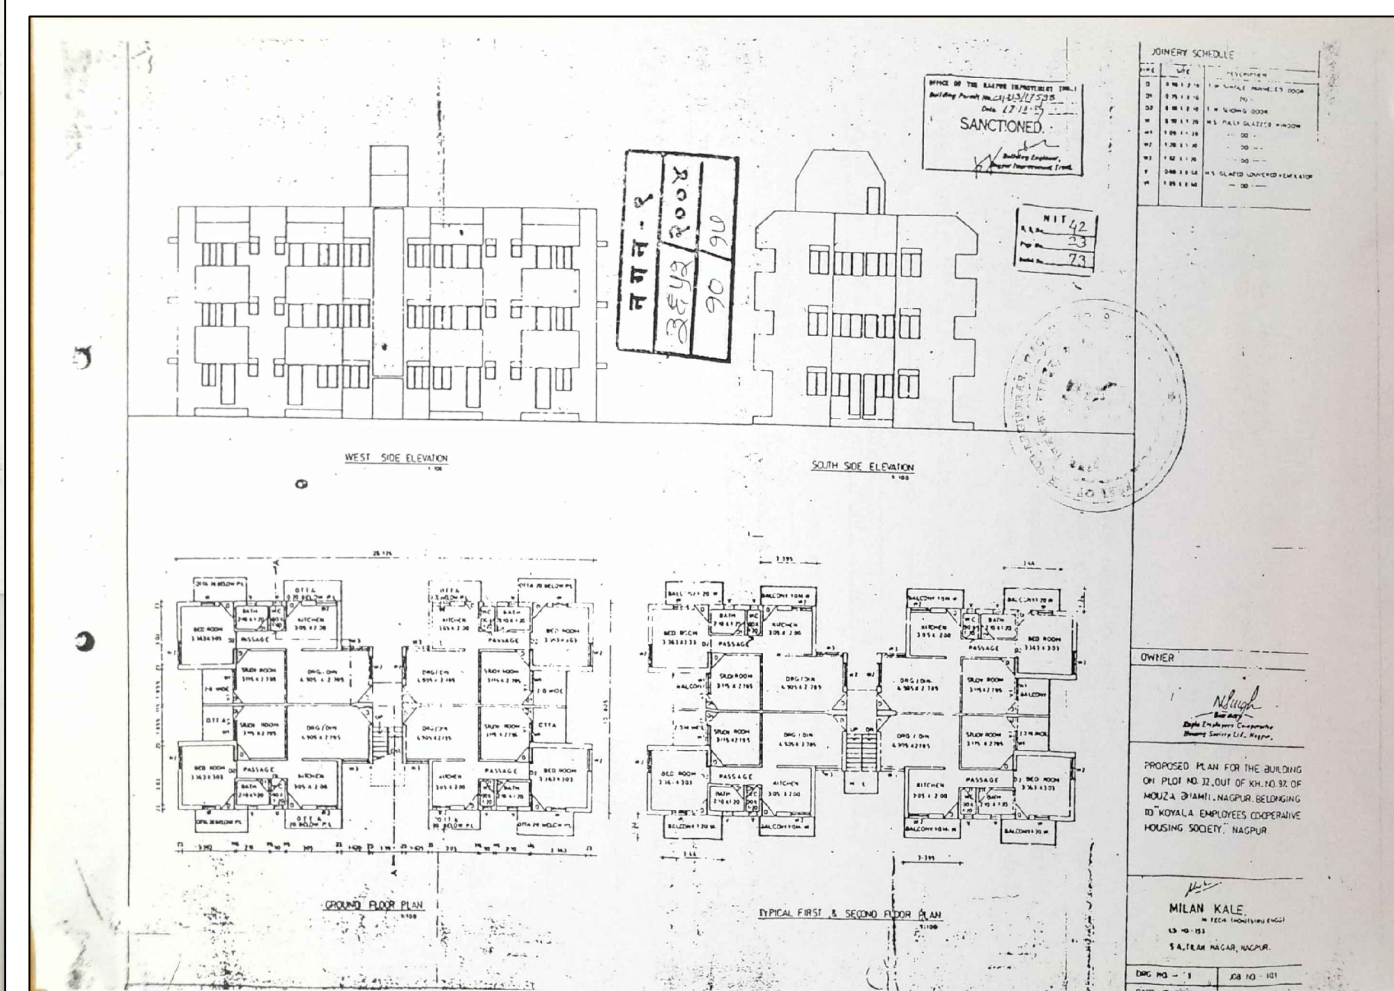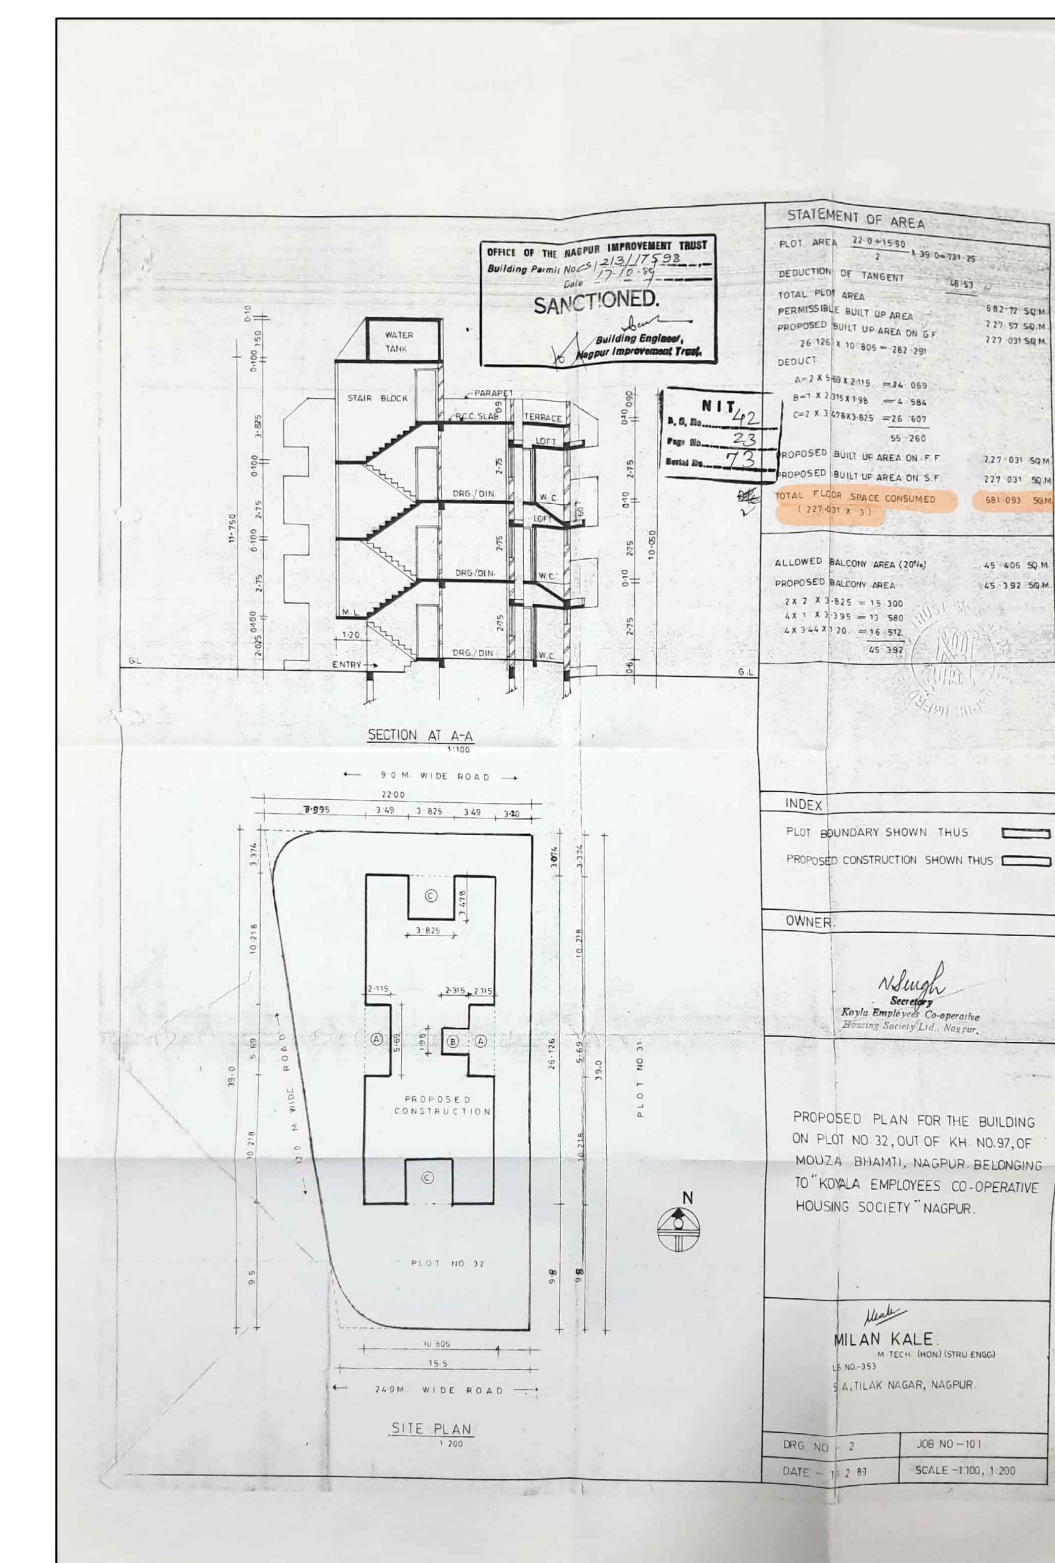

OLD BUILDING SANCTION PLAN

PLANWISE SAPPHIRE													

FLOOR DETAILS									




BUILD-UP AREA CALCULATION GROUND FLOOR PLANWISE SAPPHIRE									

BUILT-UP AREA CALCULATION GROUND FLOOR PLANWISE SAPPHIRE

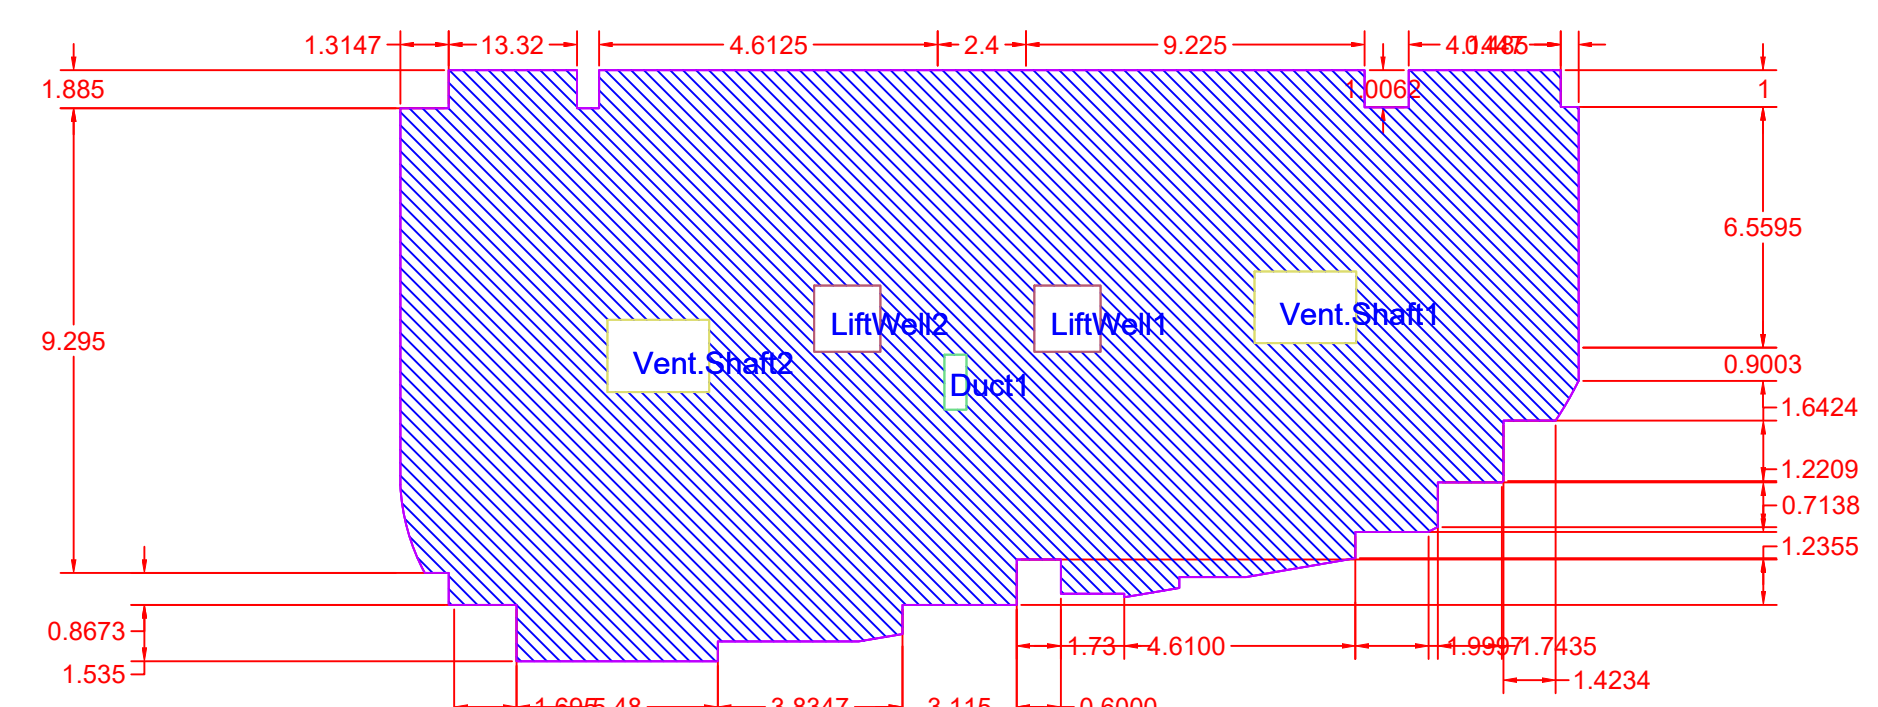

BUILT-UP AREA CALCULATION TYPICAL FIRST TO FOURTH FLOOR PLANWISE SAPPHIRE

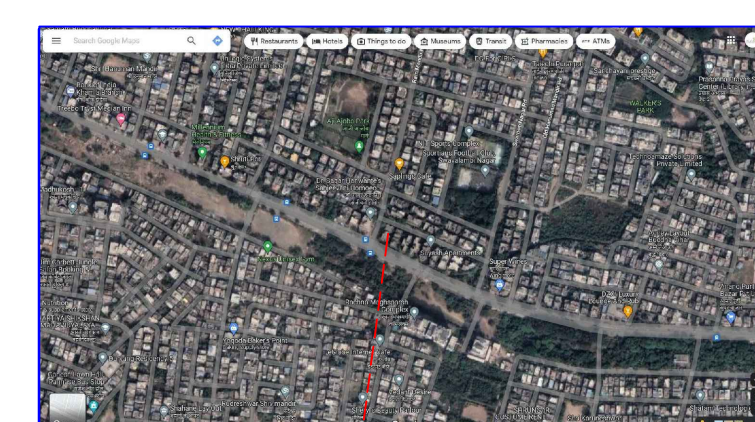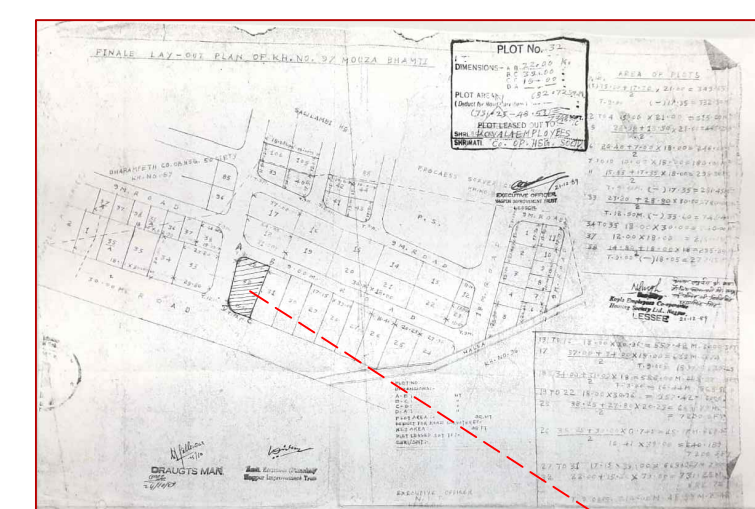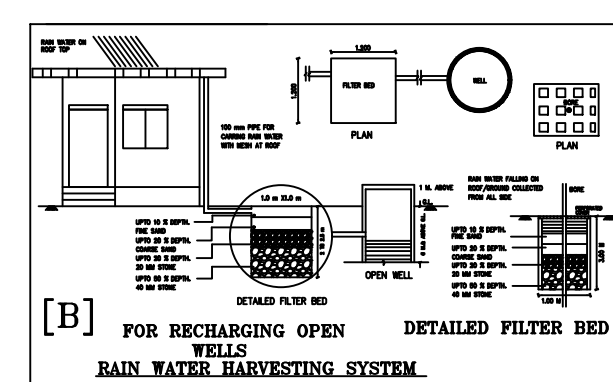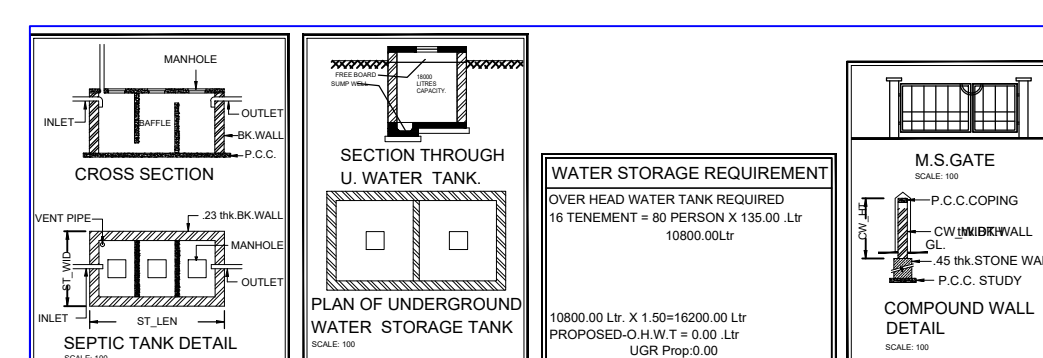

PLOT NO 32

