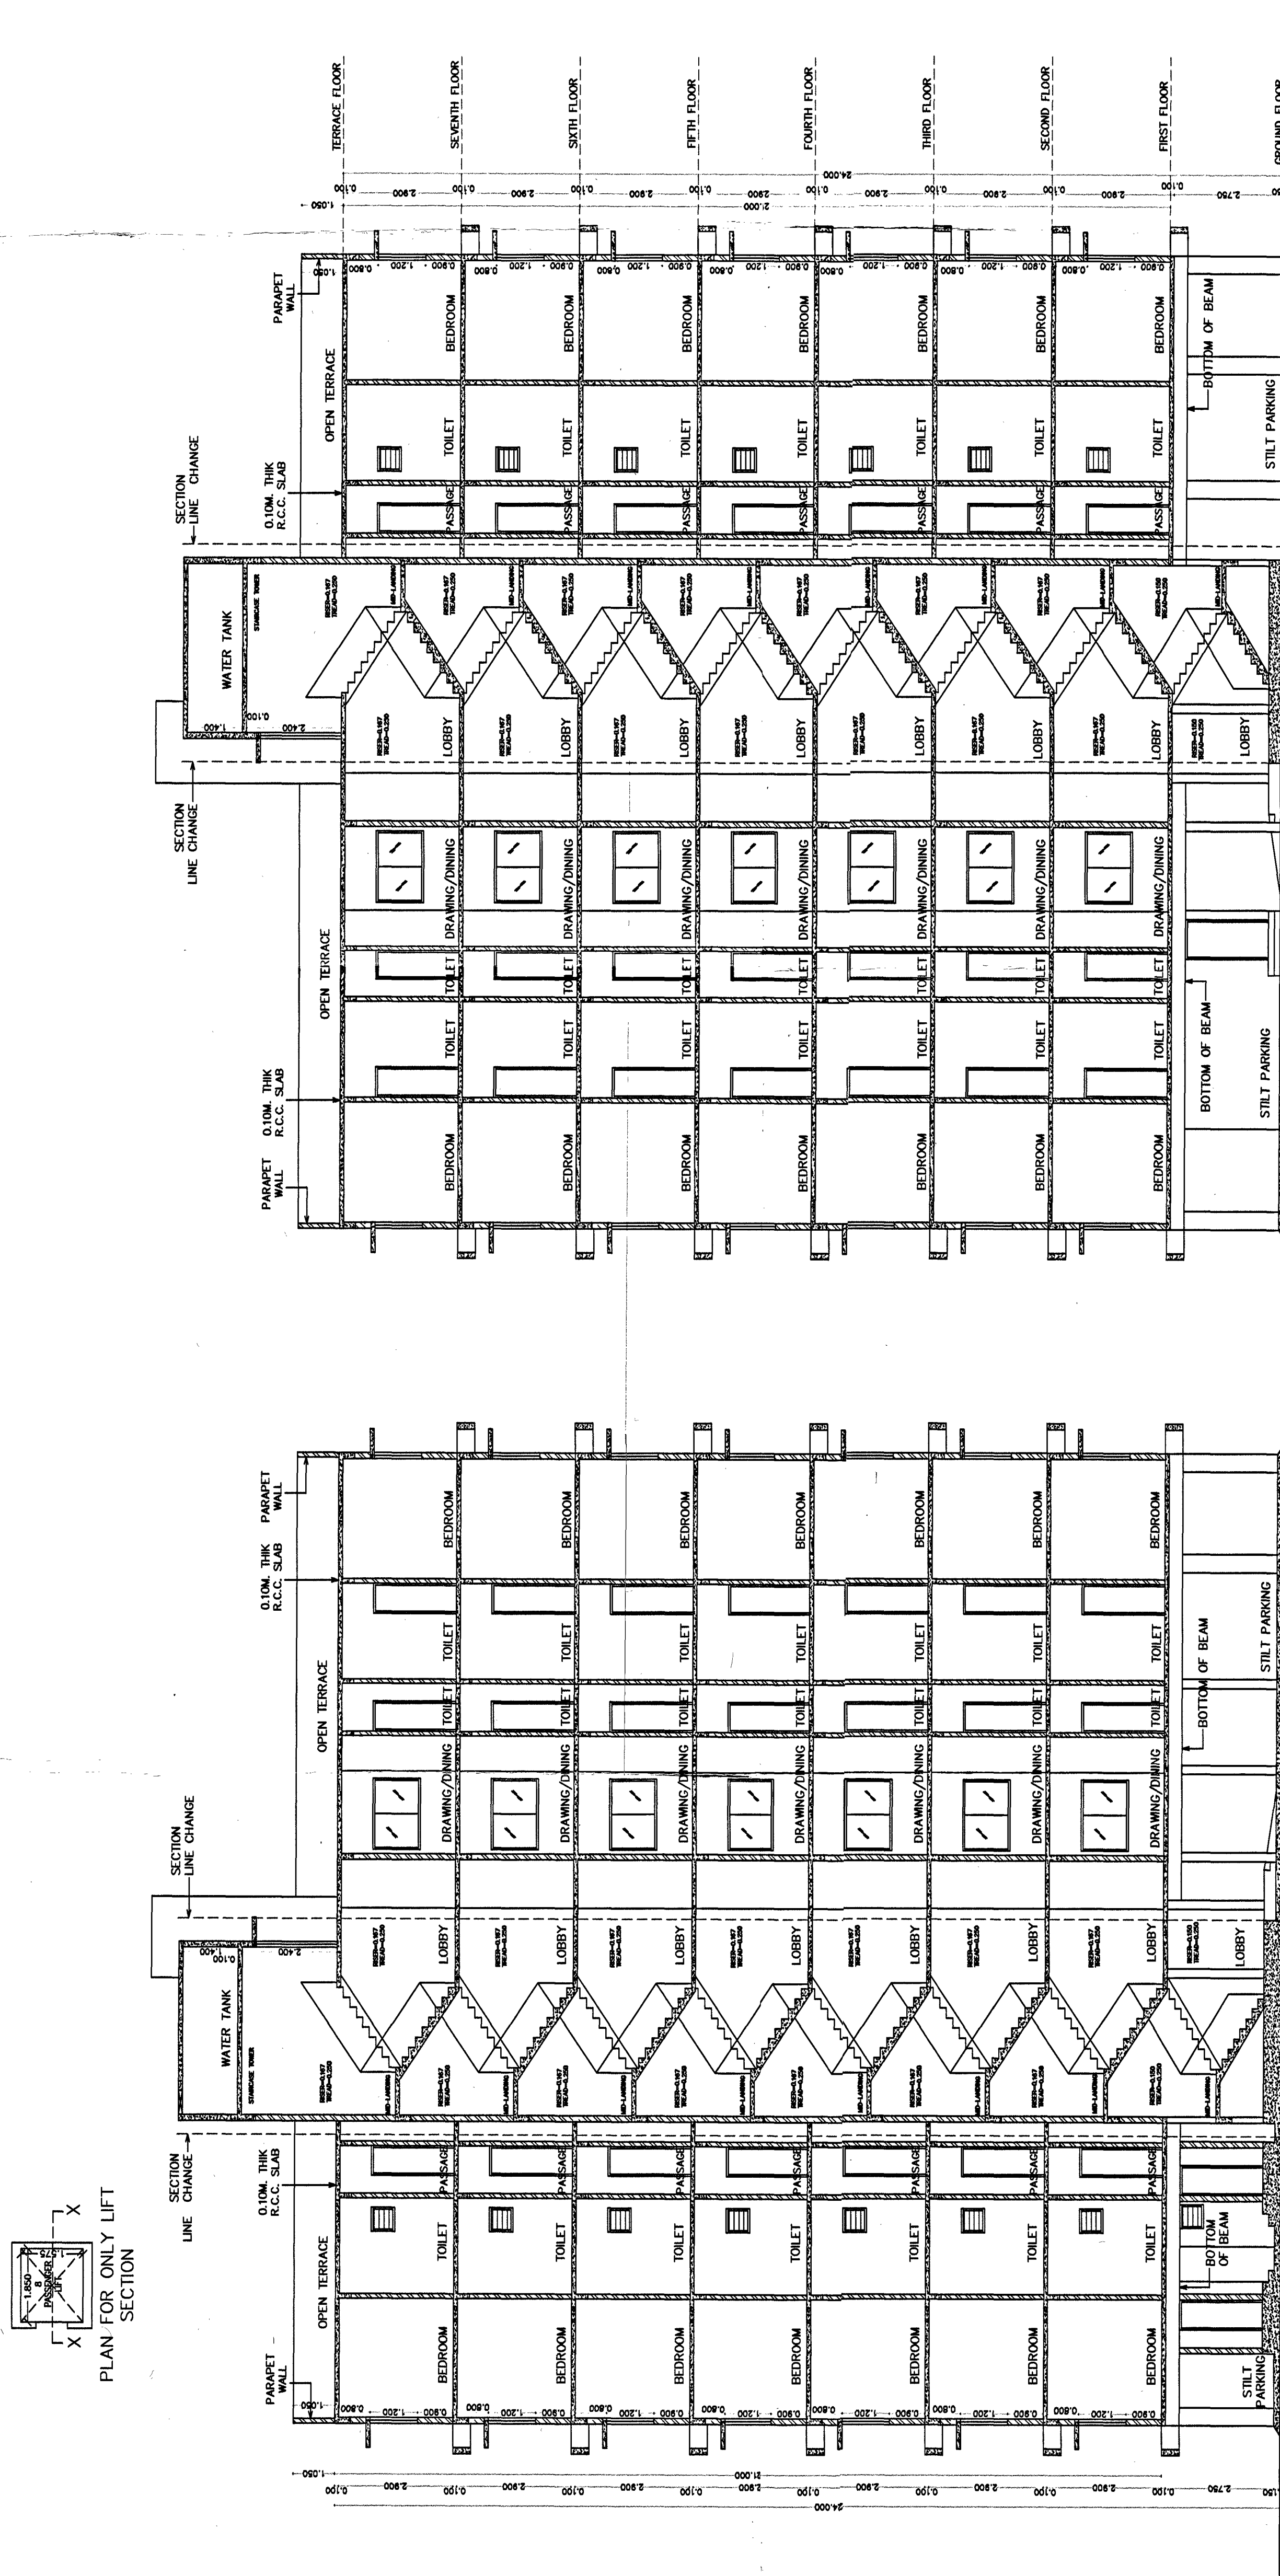
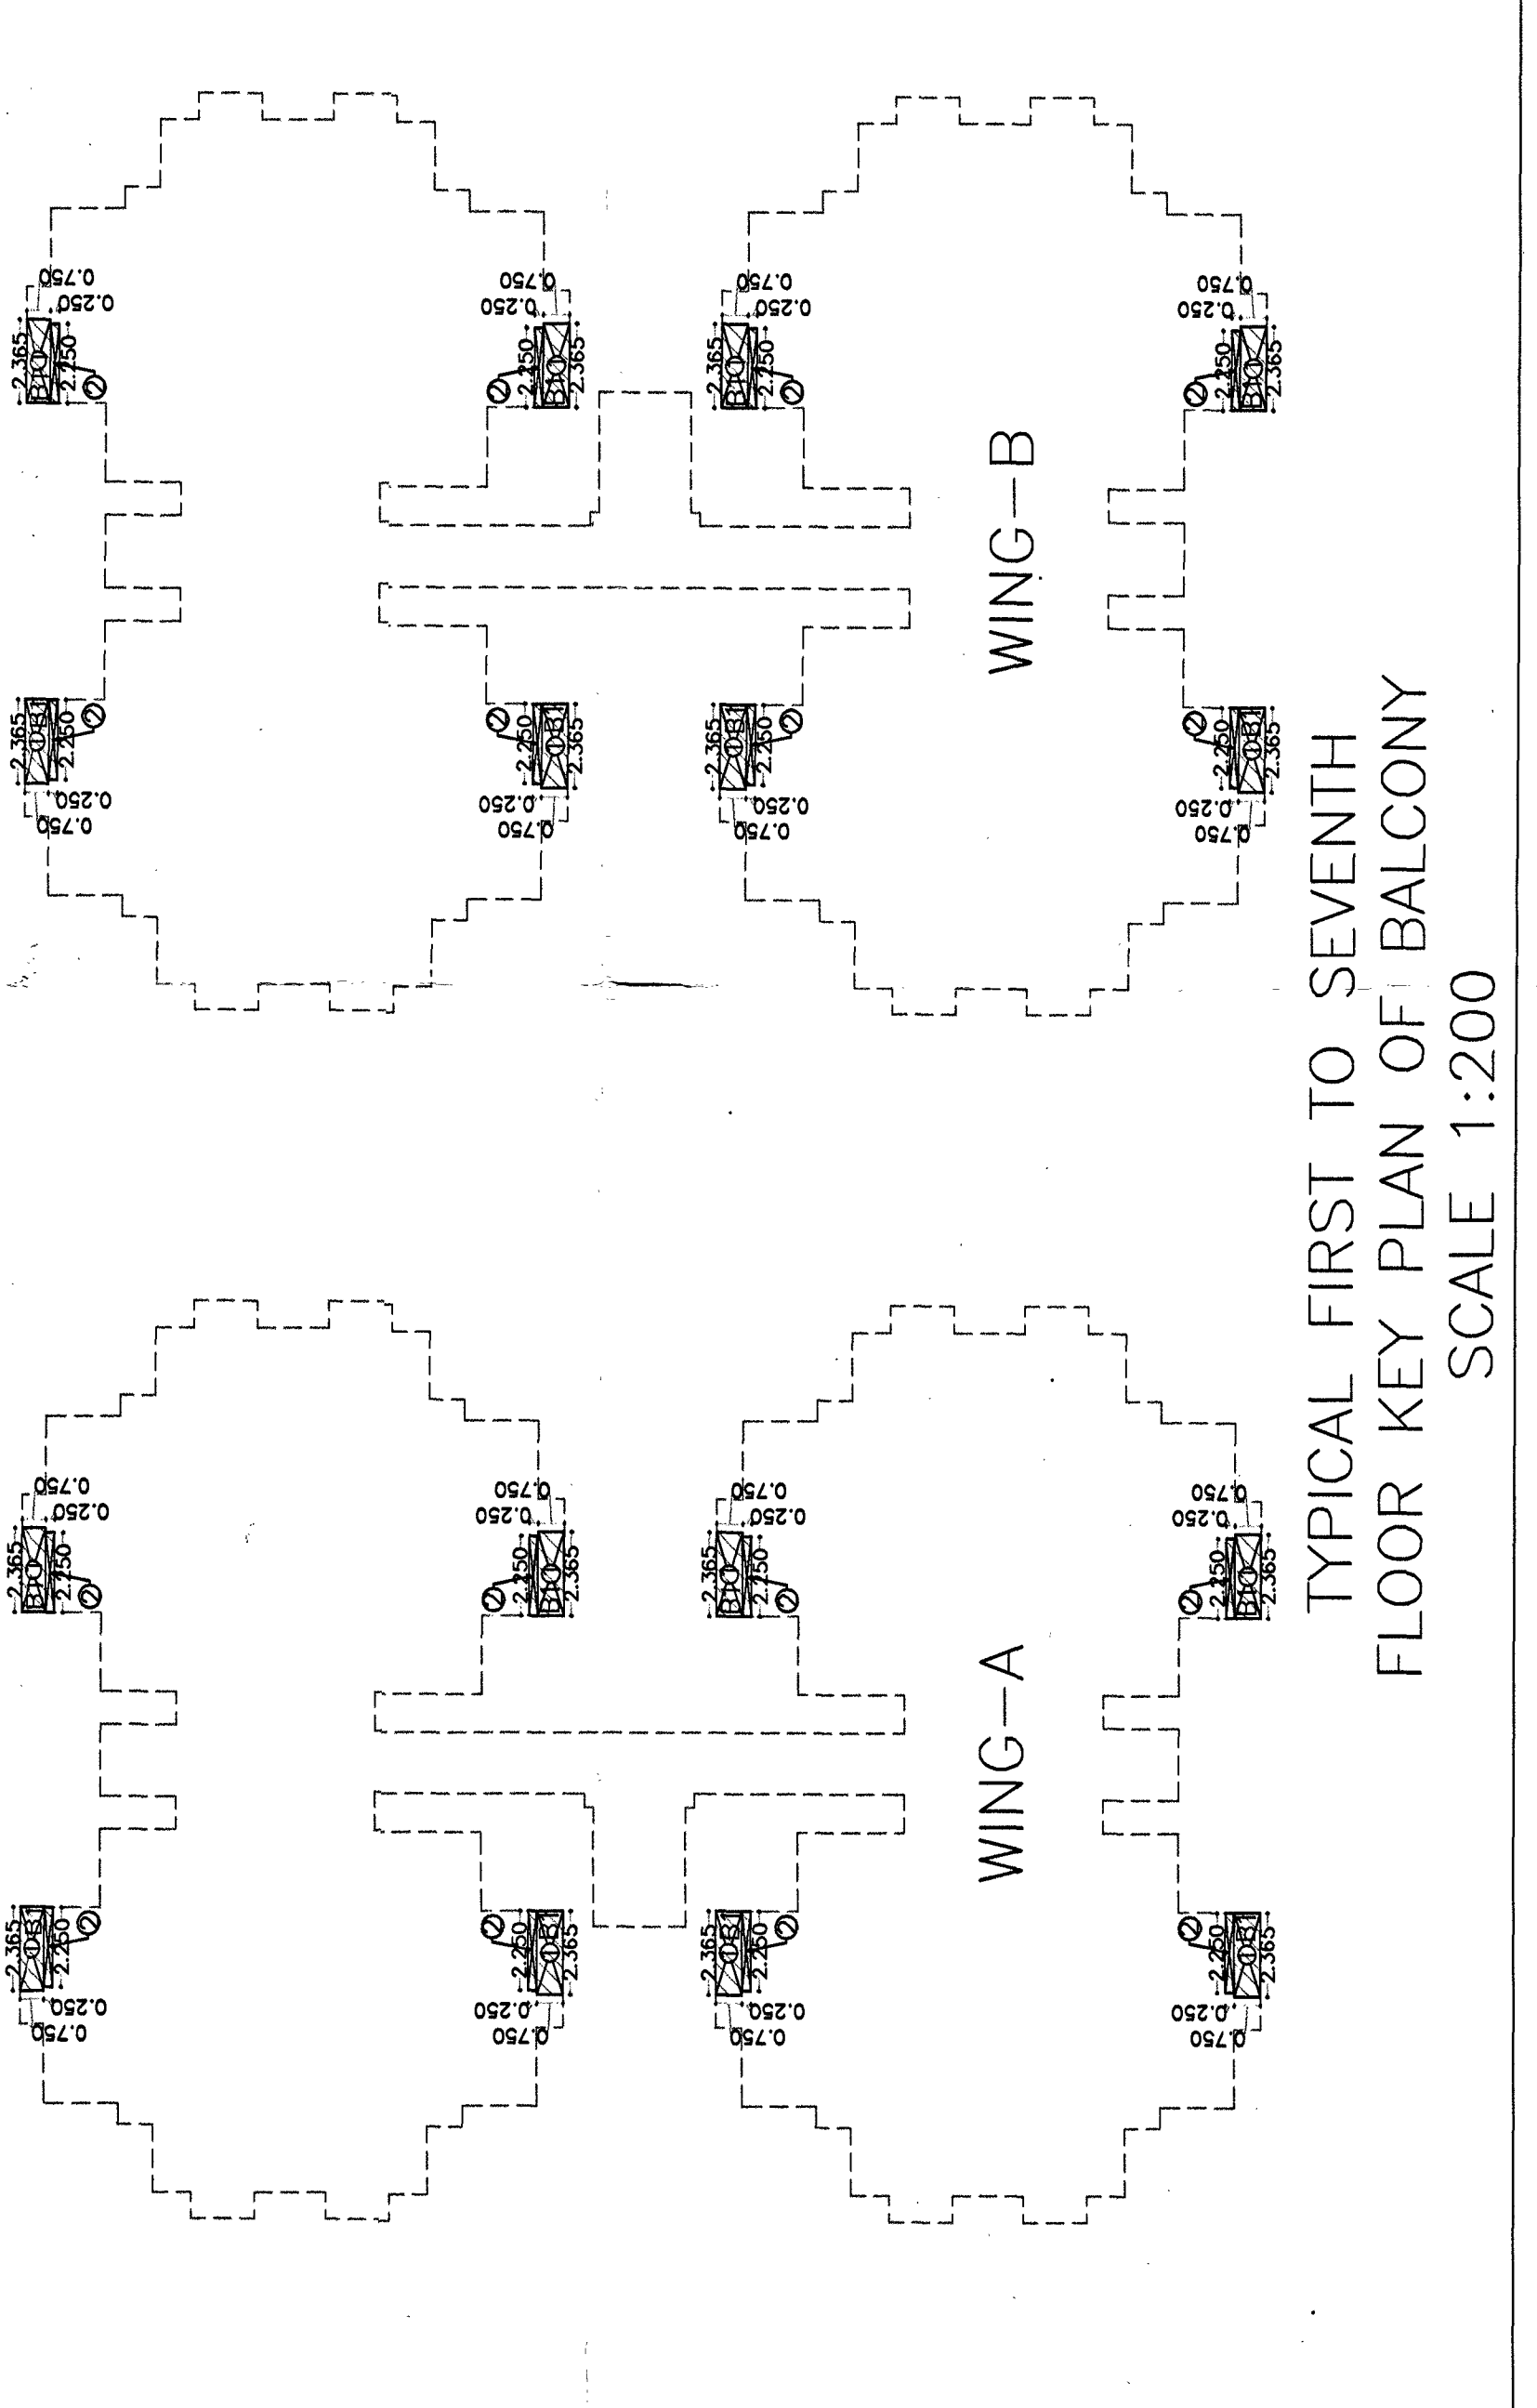


[illegible]

FORM OF STATEMENT-3	
AREA DETAILS OF APARTMENT-(WING-A, WING-B)	

BUILDING NO.	FLOOR NO.	APARTMENT NO.	CURRENT AREA (SQ.M)	AREA OF BALCONY ATTACHED TO FLAT (SQ.M)	AREA OF COMMON AREA ATTACHED TO FLAT (SQ.M)	TOTAL AREA (SQ.M)
WING-A	FIRST FLOOR	101	49.817	2.336	-	-
		102	49.817	2.336	-	-
		103	49.817	2.336	-	-
		104	49.817	2.336	-	-
		105	49.817	2.336	-	-
	SECOND FLOOR	106	49.817	2.336	-	-
		107	49.817	2.336	-	-
		108	49.817	2.336	-	-
		109	49.817	2.336	-	-
		110	49.817	2.336	-	-
WING-B	FIRST FLOOR	201	49.817	2.336	-	-
		202	49.817	2.336	-	-
		203	49.817	2.336	-	-
		204	49.817	2.336	-	-
		205	49.817	2.336	-	-
	SECOND FLOOR	206	49.817	2.336	-	-
		207	49.817	2.336	-	-
		208	49.817	2.336	-	-
		209	49.817	2.336	-	-
		210	49.817	2.336	-	-

[illegible]

STAMPS OF APPROVAL OF PLANS	
Owner's Declaration -	I/We undersigned hereby confirm that I/We would abide by plans approved by Authority / Collector. I/We would execute the structure as per approved plans. Also I/We would execute the work under supervision of proper technical person so as to ensure the quality and safety at the work site.

Owner(s) name and signature

Ar. KISHOR V. CHIDDARWAR
B.Arch., M.C.A., M.Tech (I)
ARCHITECT & INTERIOR DESIGNER
Reg. No.: CA/66/10400
LIC No. NHCR/6/2018/APL/00231
NCT Lic No. 274.

INDEX

1) PLOT BOUNDARY SHOWN IN [REDACTED]

2) PROPOSED CONSTRUCTION SHOWN IN [REDACTED]

AR. KISHOR CHIDDARWAR
BARCH; M.TECH [I]
ARCHITECT AND INTERIOR DESIGNER
"Himalaya Enclave"
Mezzanine Floor, 1, N. A. Road
Opp. L. A. D. College
Shivaji Nagar, Nagpur - 10
PH.NO. (C) 2249739, 6536016
(H) 0927601001
(MO) 9827601001