

ELEVATION

03a

APPROVAL STAMP

APPROVED
Subject to Conditions Mentioned
in the Approval / No. / 227-R3 / 5178
Date: / / 2022
Signature
Asstt. Architect
Maharashtra Airport Development Co. Ltd.

Checked & Found in Order
Signature
Asstt. Architect

DESCRIPTOPN OF PROPOSAL

PROPOSED DEVELOPMENT
OF TOWNSHIP

NOTIFIED AREA OF MIHAN AT
MOUZA KHAPRI (RLY), NAGPUR
ON PLOT NO. 2, SECTOR - 21.

NAME OF THE OWNER

MAHARASHTRA AIRPORT DEVELOPMENT CO. LTD.
(M .A .D .C.)
8 TH FLOOR, WORLD TRADE CENTRE,
CUFFEE PARADE, MUMBAI -400 005

NAME OF THE DEVELOPER


Nagpur Integrated Township Pvt Ltd. (NITPL)
Address: H.No 3-71/NR, Plot no 71,
Kavuri Hills- II, Madhapur, Hyderabad-500033.

SCALE: 1:100

SIGN (DEVELOPER)



NORTH

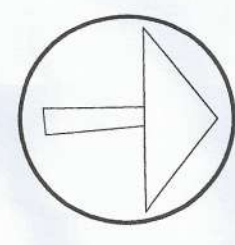

SIGN (ARCHITECT)



ARCHITECT

MR. MAHESH KHANOLKAR


ASSOCIATED ARCHITECTS

501, RAUNAQA APARTMENTS, 14TH ROAD,

CHEMBUR, MUMBAI -400 071

TEL: 022-25210265, 25215269, 25211402

E-MAIL: aarch501@yahoo.com

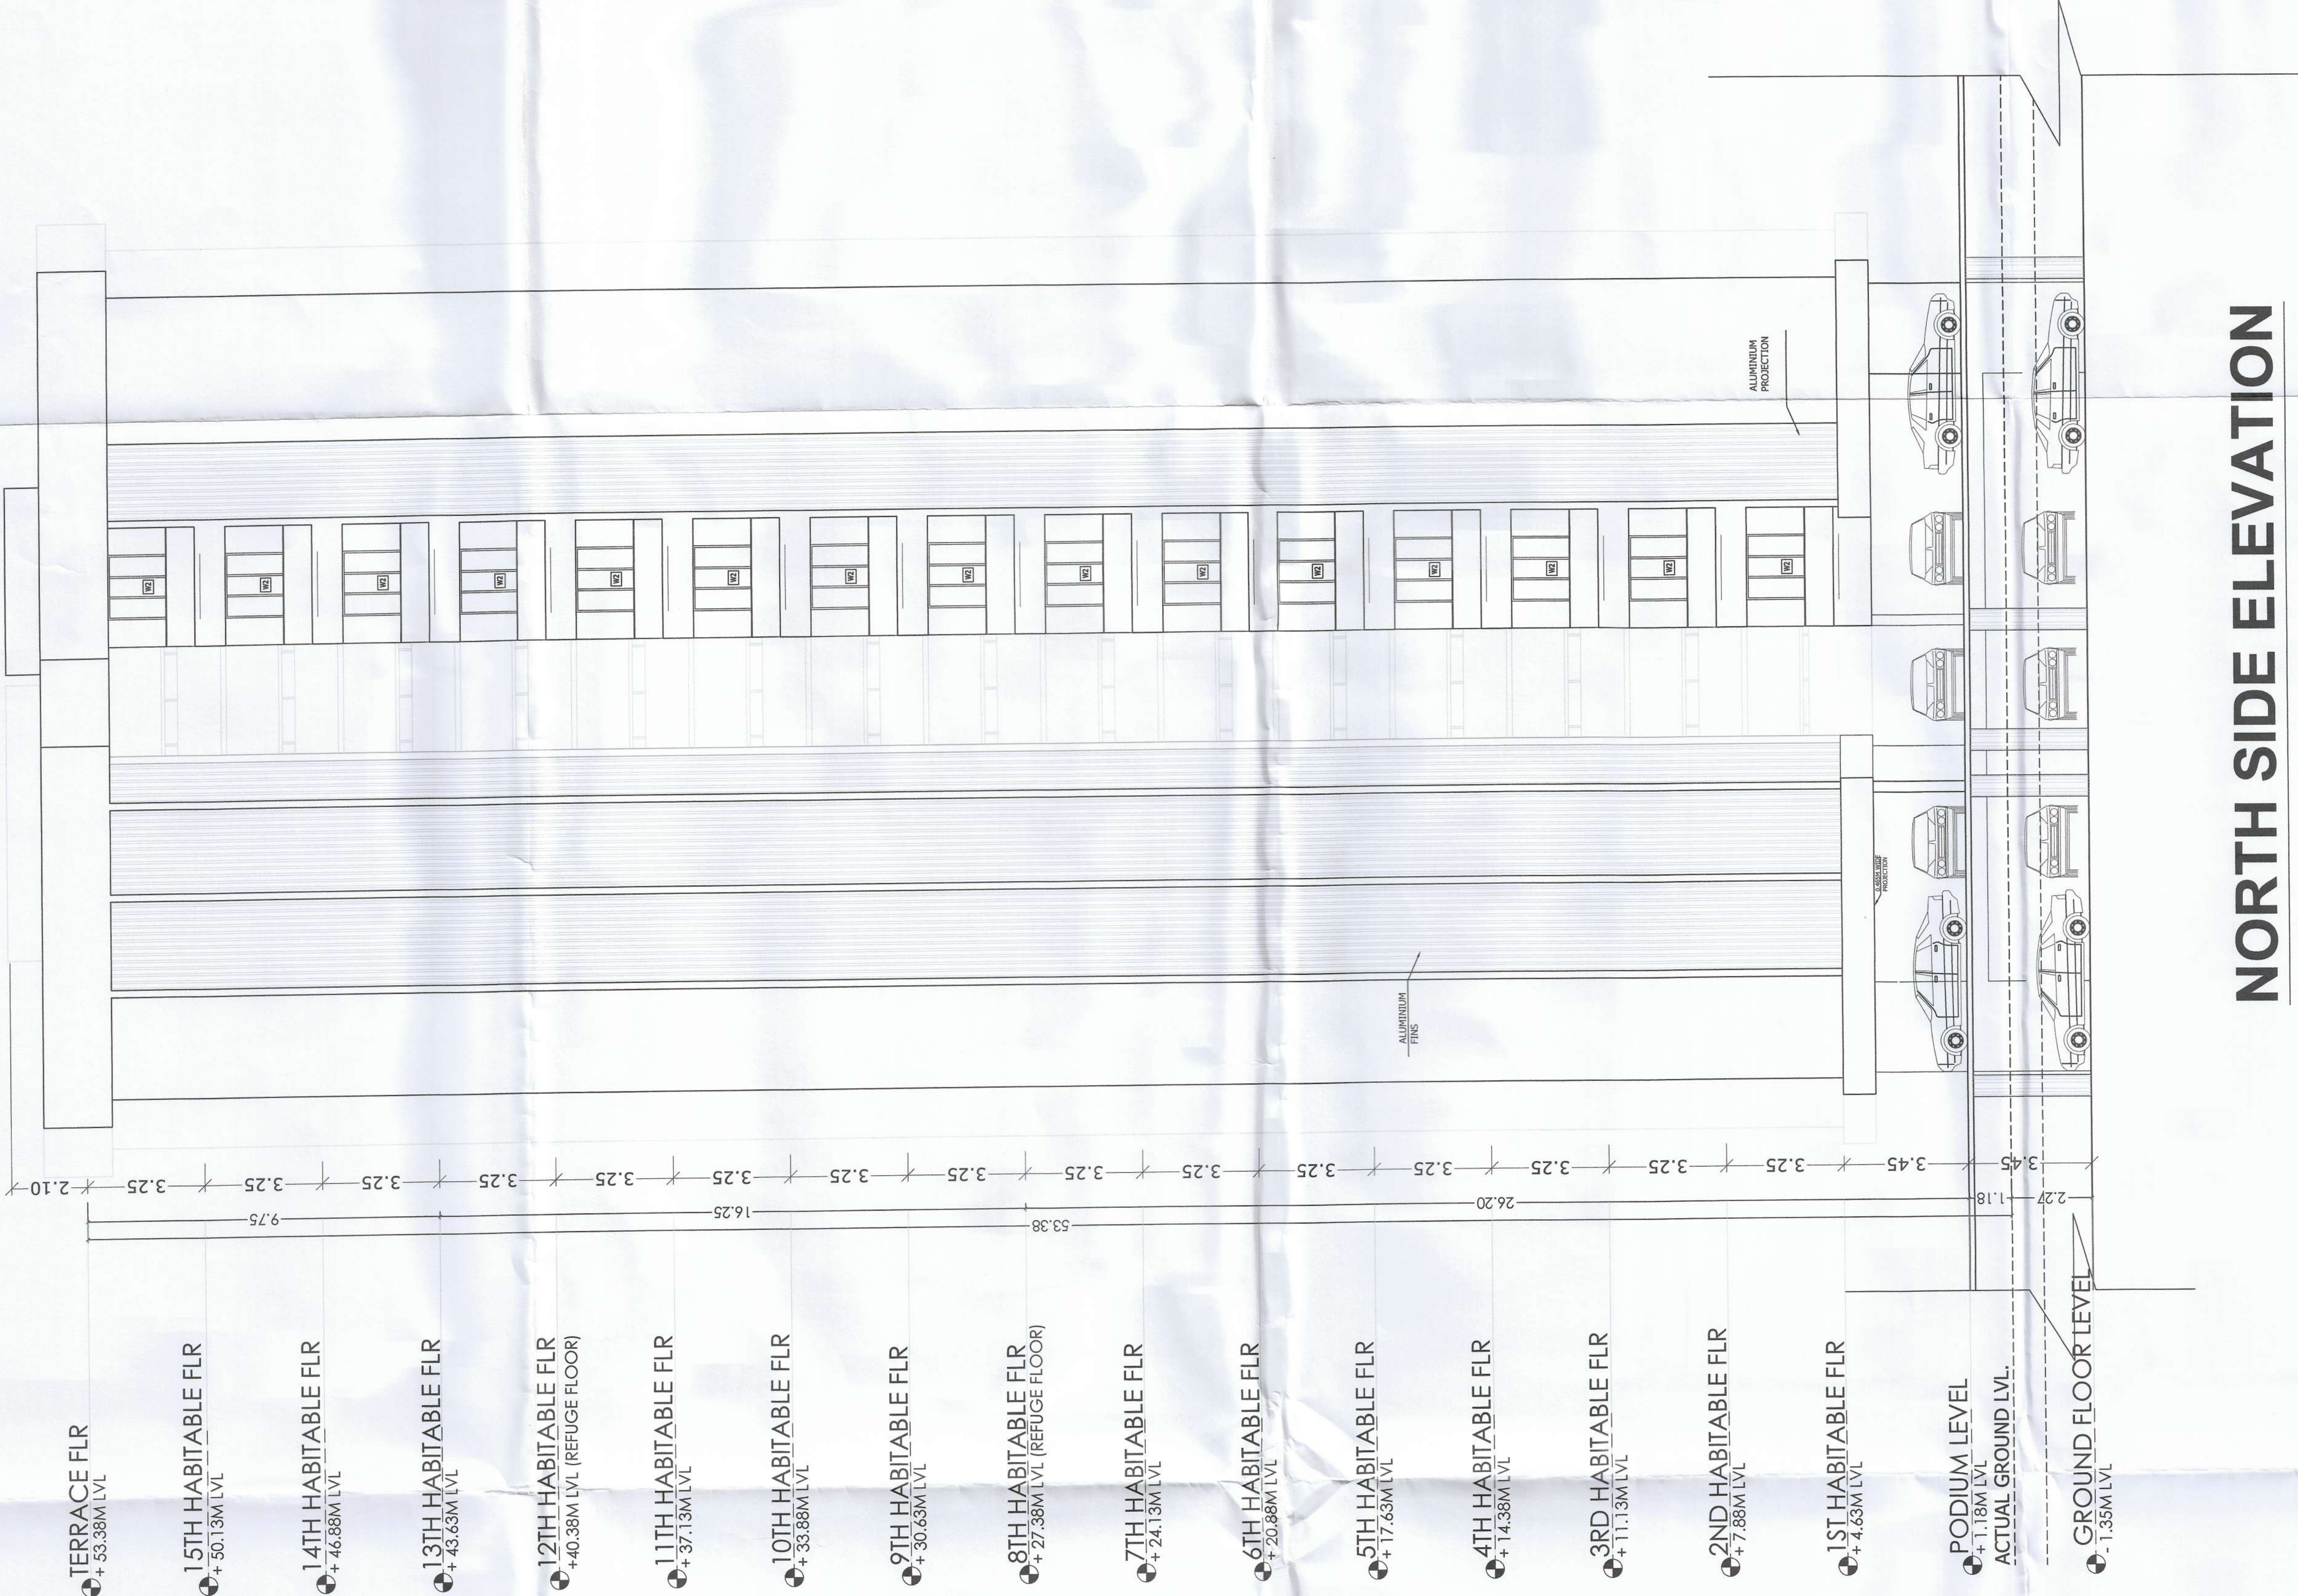

NORTH SIDE ELEVATION



SOUTH SIDE ELEVATION