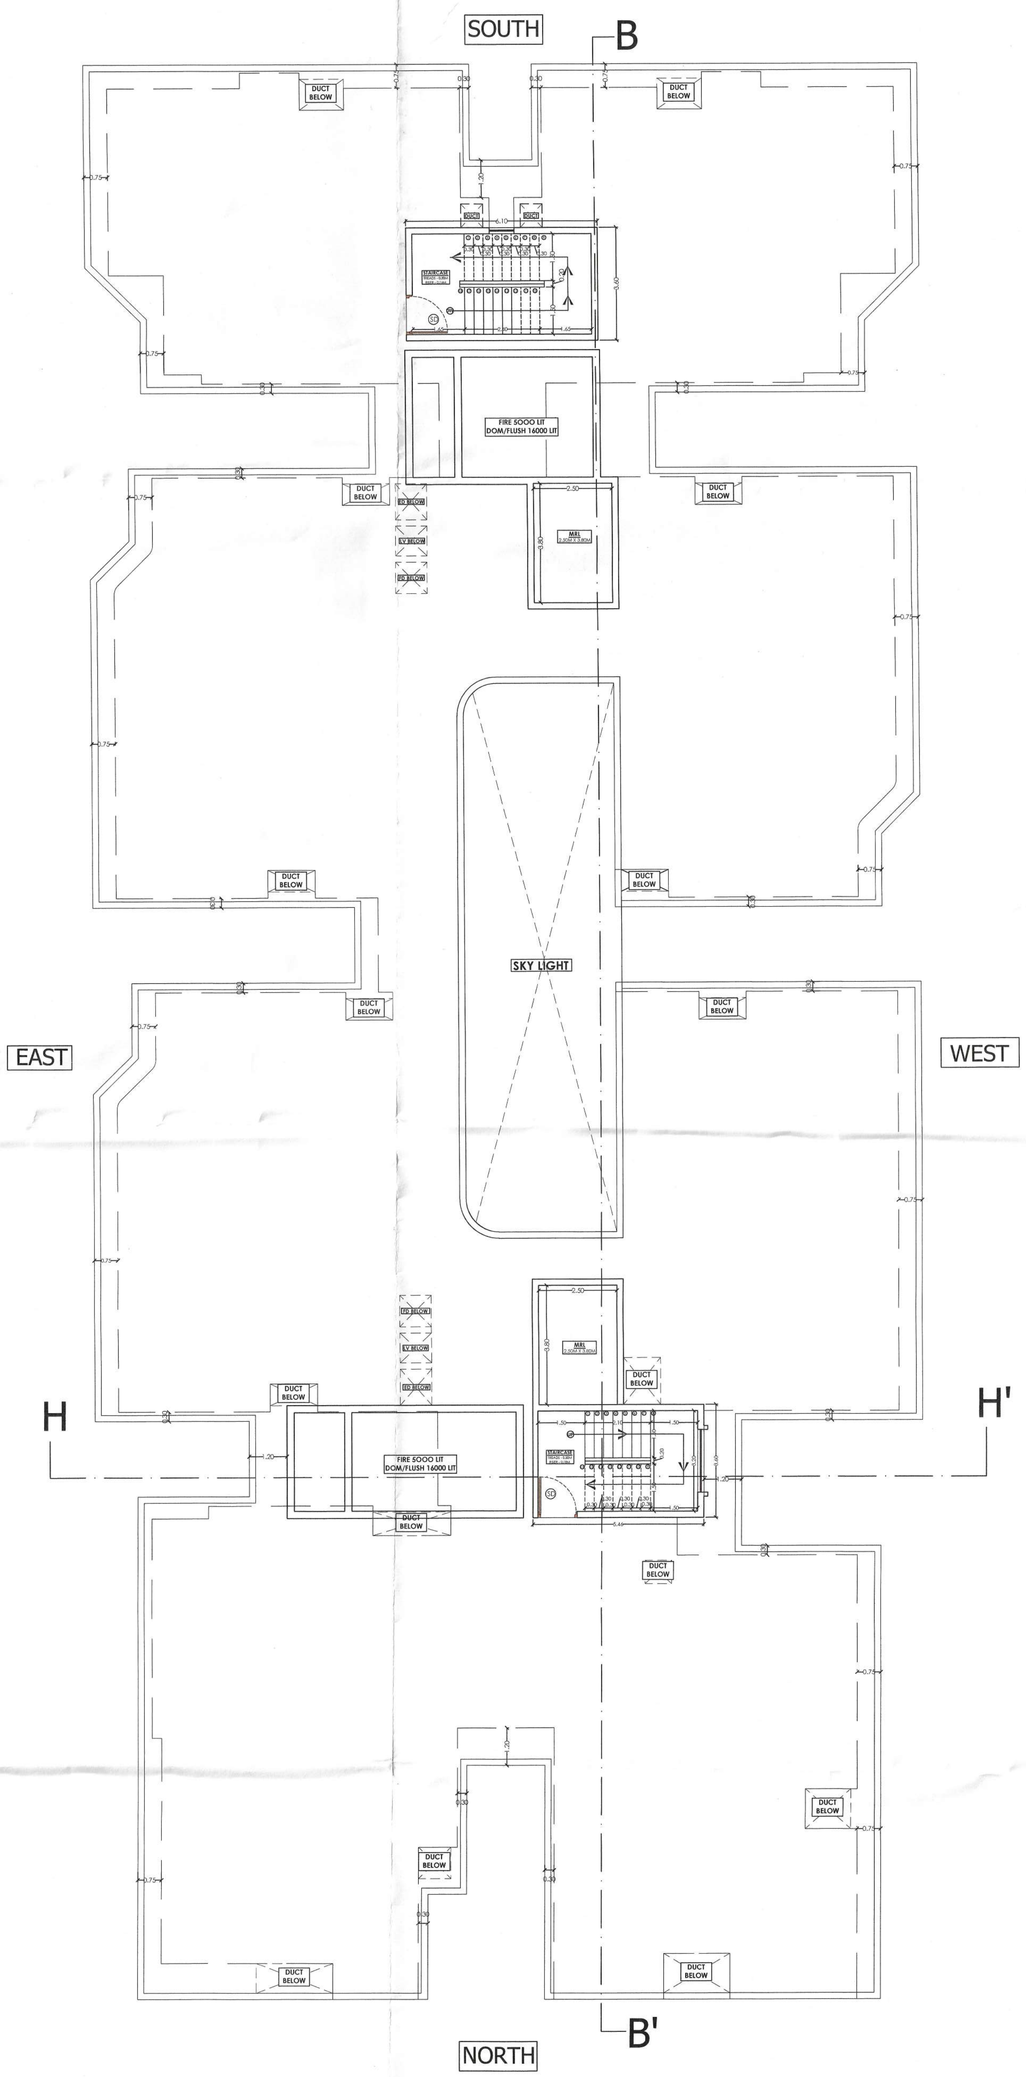


TERRACE FLOOR PLAN
HARMONY 1 TO 5

WATER SUPPLY REQUIREMENT (IN LITERS)		
SR.NO.	TYPE	WATER CAPACITY IN LITERS
1	UGT	900000
2	OHT	60000

AREA CALCULATION HARMONY 1-5

NET BUILT AREA CALCULATION FOR TERRACE FLOOR

S.no.	Discription	Number	Dimension		Answer IN SQ.M.
			Length	Breadth	
Addition					
1	**ST1**	1	6.100	3.600	21.960
2	**ST2**	1	5.460	3.600	19.656
				Total ADD. AREA	**41.616**

TERRACE PLAN 02e

APPROVAL STAMP

APPROVED
Subject to Conditions Mentioned
In This Office Letter No.
MADC / MIHAN / BP / 227-83/5478
Dated 30/11/2022
Add. Chief Architect / T.P.O.
Maharashtra Airport Development Co. Ltd.

Checked & Found in Order
Babkul Kaur
Asstt. Architect

DESCRIPTIOPN OF PROPOSAL

PROPOSED DEVELOPMENT OF TOWNSHIP

NOTIFIED AREA OF MIHAN AT MOUZA KHAPRI (RLY) , NAGPUR ON PLOT NO. 2, SECTOR - 21.

NAME OF THE OWNER

MAHARASHTRA AIRPORT DEVELOPMENT CO. LTD.
(M .A .D .C.)
8 TH FLOOR,WORLD TRADE CENTRE,
CUFFE PARADE , MUMBAI -400 005

NAME OF THE DEVELOPER

Nagpur Integrated Township Pvt Ltd.(NITPL)
Address: H.No 3-71/NR,Plot no 71,
Kavuri Hills- II, Madhapur,Hyderabad-500033.

SCALE- 1:100

SIGN (DEVELOPER)

NORTH

SIGN (ARCHITECT)

ARCHITECT

MR. MAHESH KHANOLKAR
ASSOCIATED ARCHITECTS
501,RAUNAQ APARTMENTS,14TH ROAD,
CHEMBUR,MUMBAI-400 071
TEL:022-25210265,25215269,25211402
E-MAIL:aarch501@yahoo.com