

DEMARCATED LAYOUT PLAN FOR, KH NO.127/1, MOUZA. KHOKARLA, TAH & DISTT. BHANDARA.

**BELONGING TO
MRS. ANITA PANDURANGJI WAKDE
& OTHERS**

AREA STATEMENT

**TOTAL AREA UNDER LAYOUT
AS PER 7/12 ABSTRACT = 1.32 Hect
= 13200.00 Sq.Mt**

S.N	DESCRIPTION	AREA IN (Ha)	AREA IN (%)
1.	PLOTABLE AREA	0.905	68.56%
2.	OPEN SPACE	0.136	10.30%
3.	ROAD	0.279	21.14%
	TOTAL-	1.32	100%

ARIENG SIGN

ER. RAJESH S. RAJANKAR
CHARTERED ENGR. REG. NO. M-13245/5
NIT L.S. No. - 2887
NMC L.S. No. - L-588

OWNER'S SIGN


1) P. Wakde (Mrs Anita P. Wakde)
2) P. Wakde (P.B. WAKDE)



DATE-	25/08/2014
OPTION NO.-	D1a
DRAWN BY-	SWATI S. UPASANI
CHECKED BY-	
SCALE-	1:500, 1:200

allay project management
consultant (P) Ltd.

Phone : +91-712-2292855 Fax : +91-712-2292864
allaypmc@gmail.com, info@allaypmc.com www.allaypmc.com

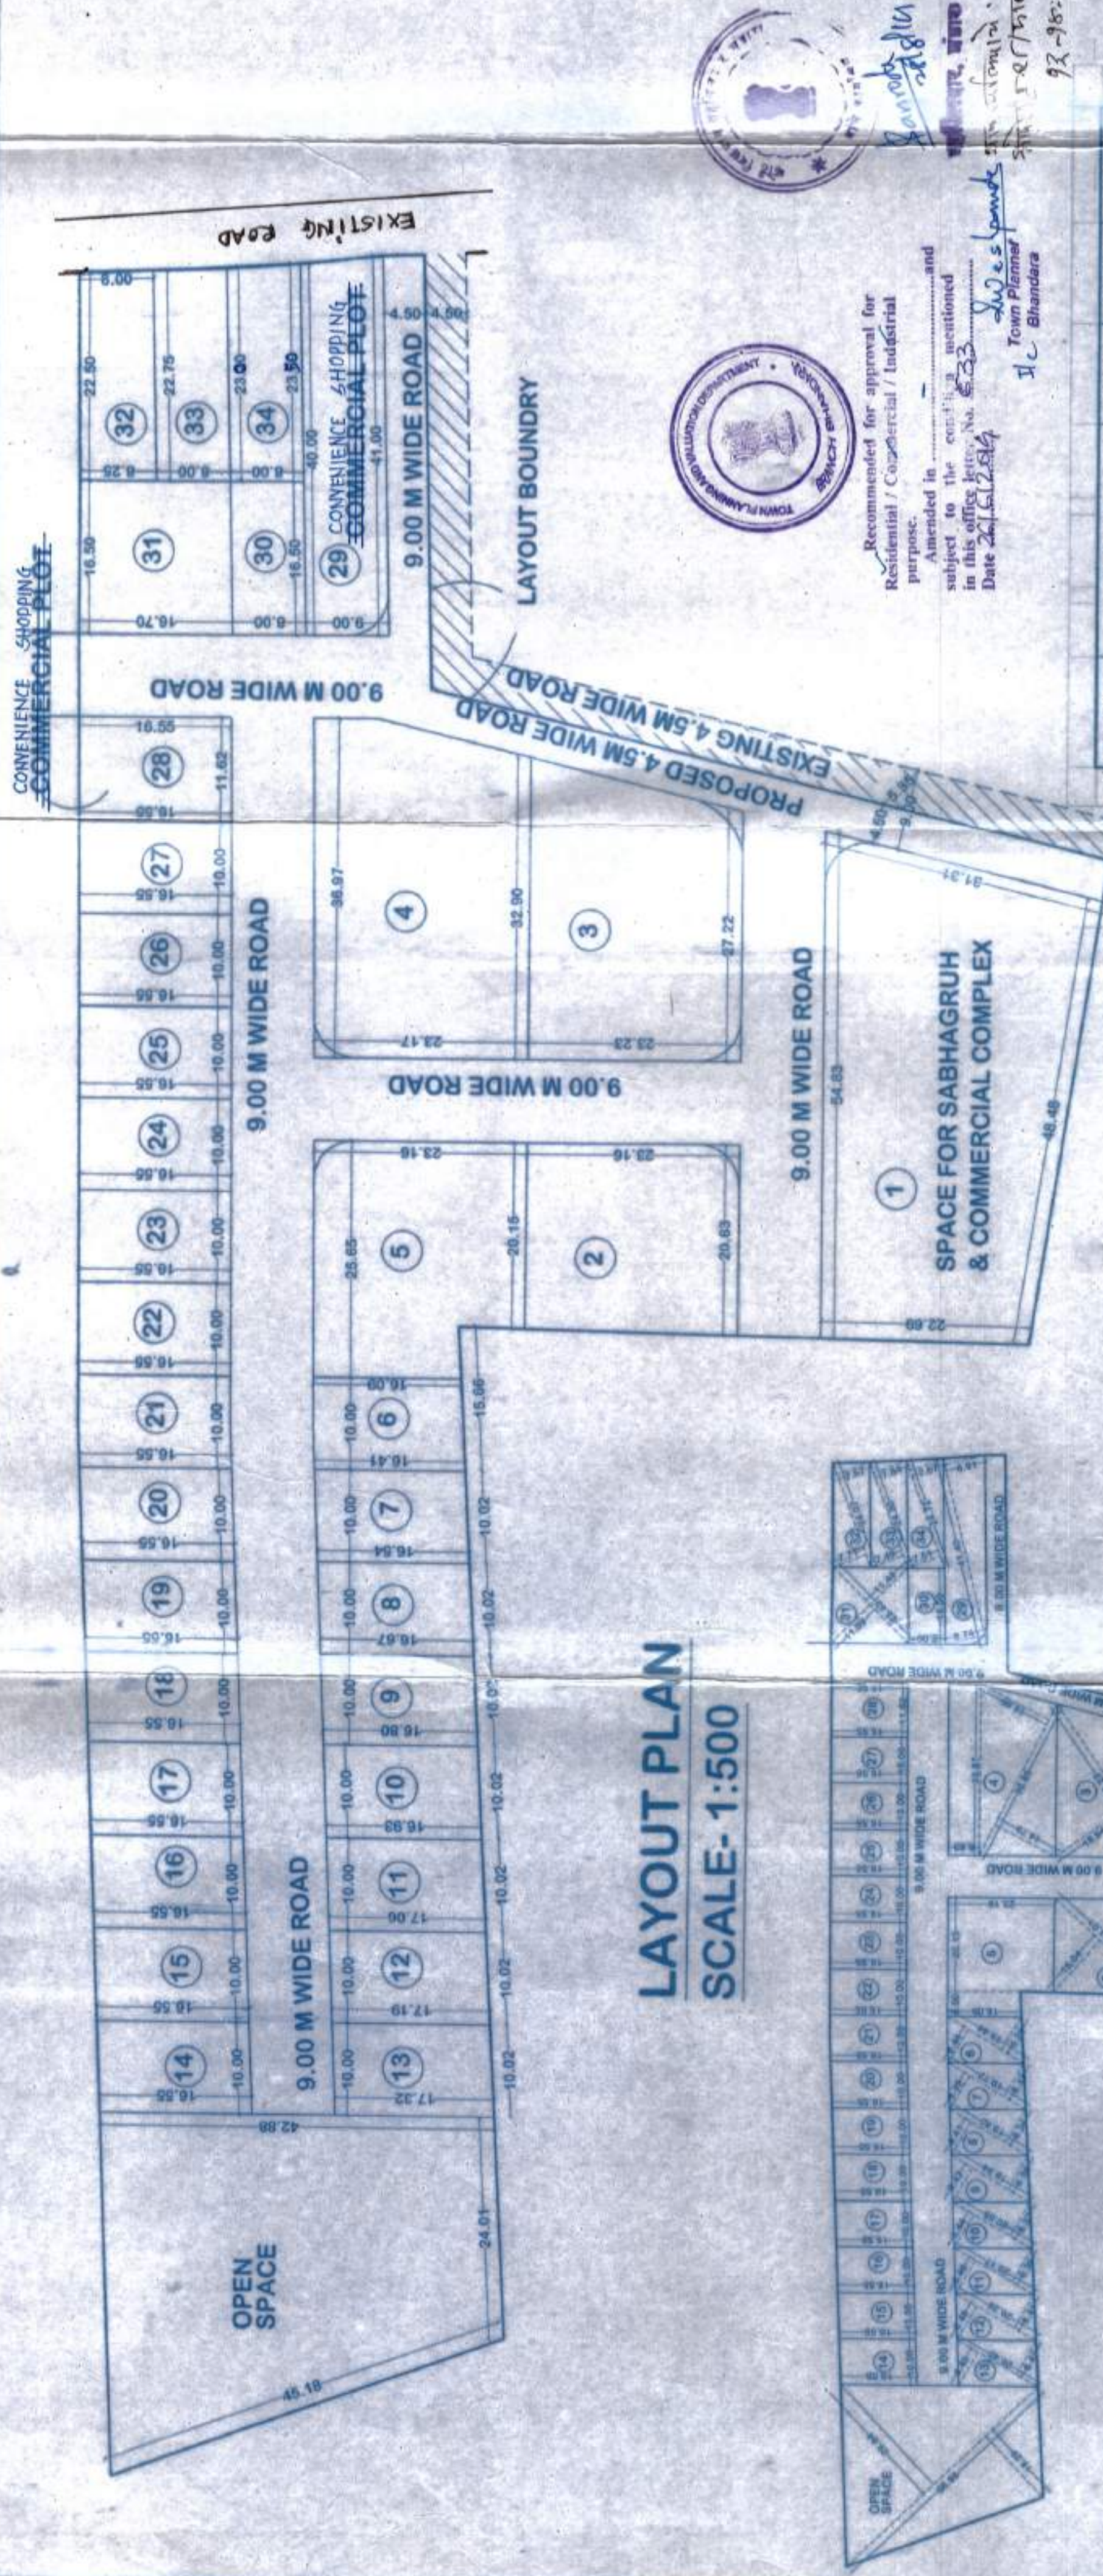

Recommended for approval for
Residential / Commercial / Industrial
purpose.
Amended in accordance with the
provisions mentioned in the
in this office letter No. 533
Date 24/01/2014
J.L. Bhandara
93-186

PLOT NO.	PLOT SIZE	AREA (Sq.Mt)	TANGENT (Sq.Mt)	NET AREA (Sq.Mt)
9	0.5 x 19.94 x 8.36	83.35		83.35
	0.5 x 19.94 x 8.42	83.55		83.55
	Total	166.90	0.00	166.90
10	0.5 x 20.05 x 8.44	84.61		84.61
	0.5 x 20.05 x 8.37	83.91		83.91
	Total	168.52	0.00	168.52
11	0.5 x 20.17 x 8.33	84.61		84.61
	0.5 x 20.17 x 8.46	85.32		85.32
	Total	169.93	0.00	169.93
12	0.5 x 20.28 x 8.48	85.99		85.99
	0.5 x 20.28 x 8.41	85.28		85.28
	Total	171.26	0.00	171.26
13	0.5 x 20.40 x 8.49	86.60		86.60
	0.5 x 20.40 x 8.43	85.99		85.99
	Total	172.58	0.00	172.58
14 to 27	14 x 10.00 x 16.55	2317.00	0.00	2317.00
28	1 x 11.62 x 16.55	192.31	4.35	187.96
29	1 x 40.50 x 9.00	364.50	4.35	360.15
30	1 x 16.50 x 8.00	132.00	0.00	132.00
31	1 x 16.50 x 16.89	278.69	0.00	278.69
32	1 x 22.63 x 8.13	183.83	0.00	183.83
33	1 x 22.88 x 8.00	183.00	0.00	183.00
34	1 x 23.25 x 8.00	186.00	0.00	186.00
	TOTAL-	9054.81	4.35	9050.46

PLOT NO.	PLOT SIZE	AREA (Sq.Mt)	TANGENT (Sq.Mt)	NET AREA (Sq.Mt)
1	0.5 x 59.77 x 20.81	621.91		621.91
	0.5 x 59.77 x 25.09	749.81		749.81
	Total	1371.72	4.35	1367.37
2	0.5 x 31.01 x 15.40	238.78		238.78
	0.5 x 31.01 x 15.04	233.20		233.20
	Total	471.97	4.35	467.62
3	0.5 x 40.23 x 15.67	312.20		312.20
	0.5 x 40.23 x 18.64	374.94		374.94
	Total	687.15	8.70	681.45
4	0.5 x 36.85 x 16.66	306.96		306.96
	0.5 x 36.85 x 14.79	272.51		272.51
	1 x 6.63 x 36.97	245.11		245.11
	Total	824.58	8.70	815.88
5	1 x 20.15 x 23.16	466.67		466.67
	1 x 5.50 x 16.09	88.50		88.50
	Total	555.17	4.35	550.82
6	0.5 x 19.44 x 8.44	82.04		82.04
	0.5 x 19.44 x 8.28	80.48		80.48
	Total	162.52	0.00	162.52
7	0.5 x 19.72 x 8.33	82.13		82.13
	0.5 x 19.72 x 8.59	82.73		82.73
	Total	164.86	0.00	164.86
8	0.5 x 19.83 x 8.41	83.29		83.29
	0.5 x 19.83 x 8.34	82.69		82.69
	Total	165.98	0.00	165.98
	TOTAL-	4378.59	17.15	4361.44