

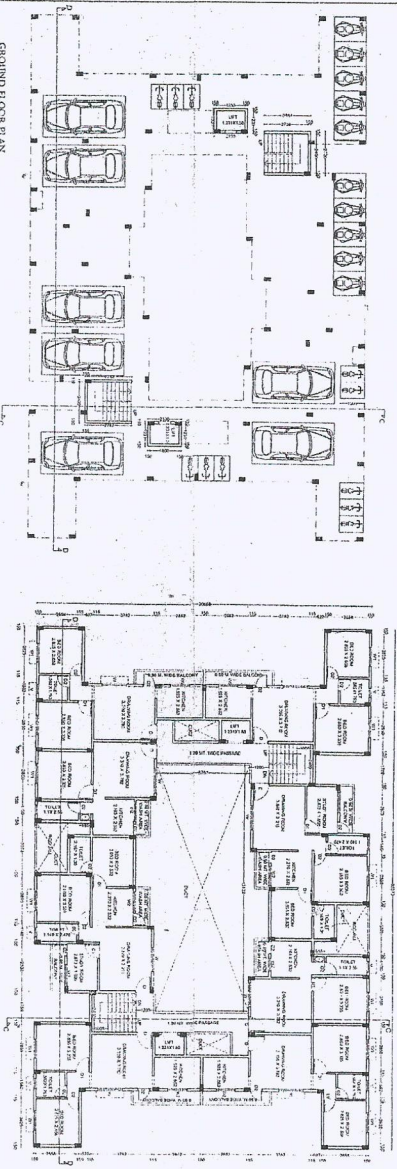
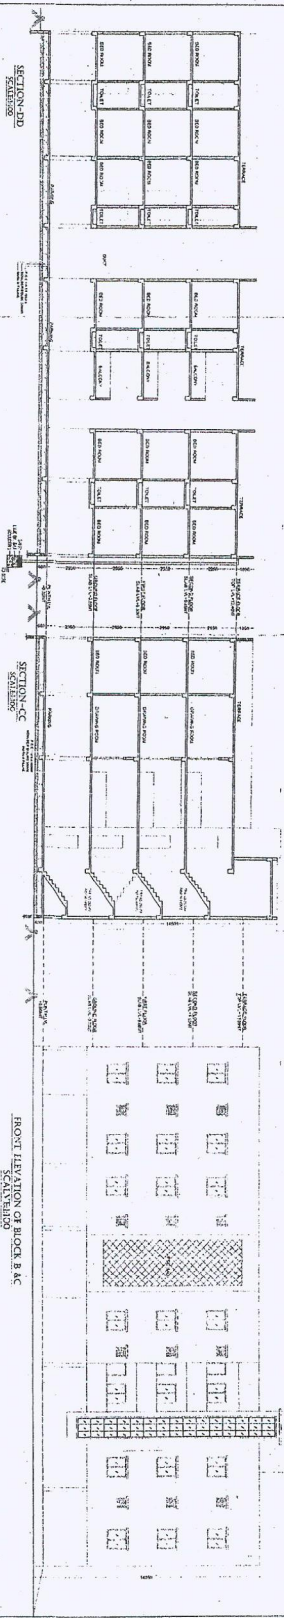


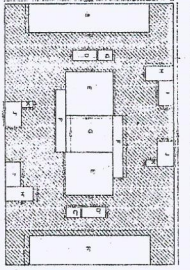


PROPOSED CONSTRUCTION OF FLAT SCHEME VAIBHAVI HEIGHTS  
 CHANDRAPUR - 293/1A, MOUZA - DATA, TAH & DIST.

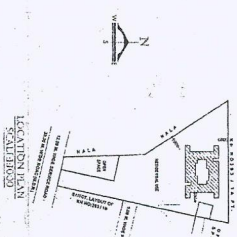



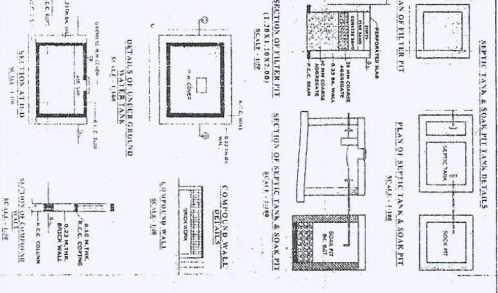


APPLICANT:

ARCHITECT:

SCALE USED: 1:100

DATE: 10/10/2023

PROJECT: PROPOSED CONSTRUCTION OF FLAT SCHEME VAIBHAVI HEIGHTS

LOCATION: CHANDRAPUR - 293/1A, MOUZA - DATA, TAH & DIST.