
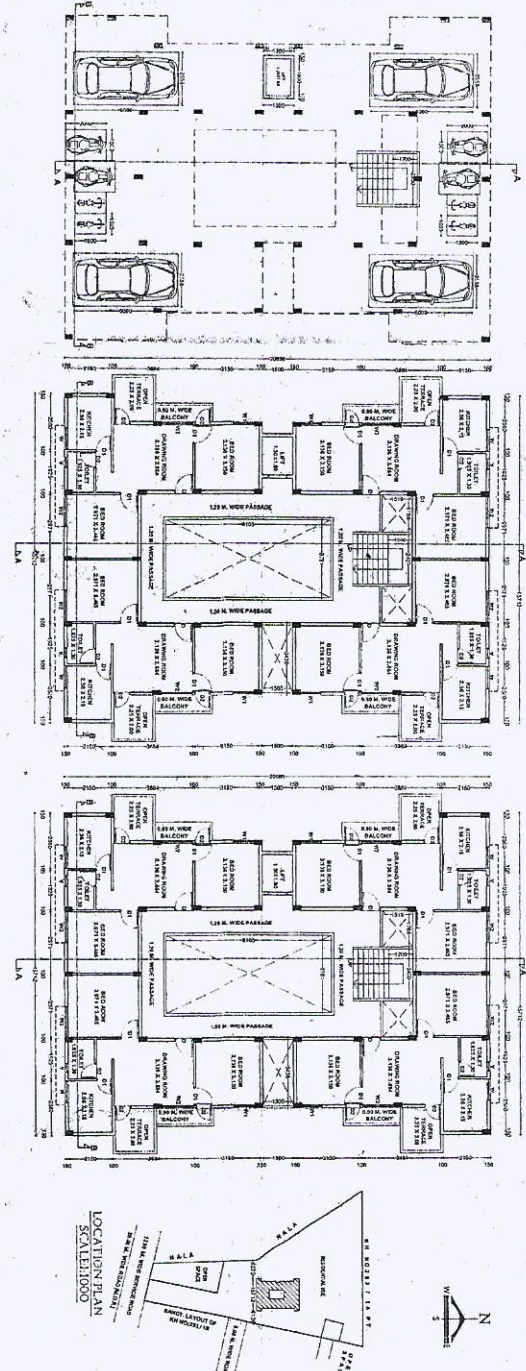
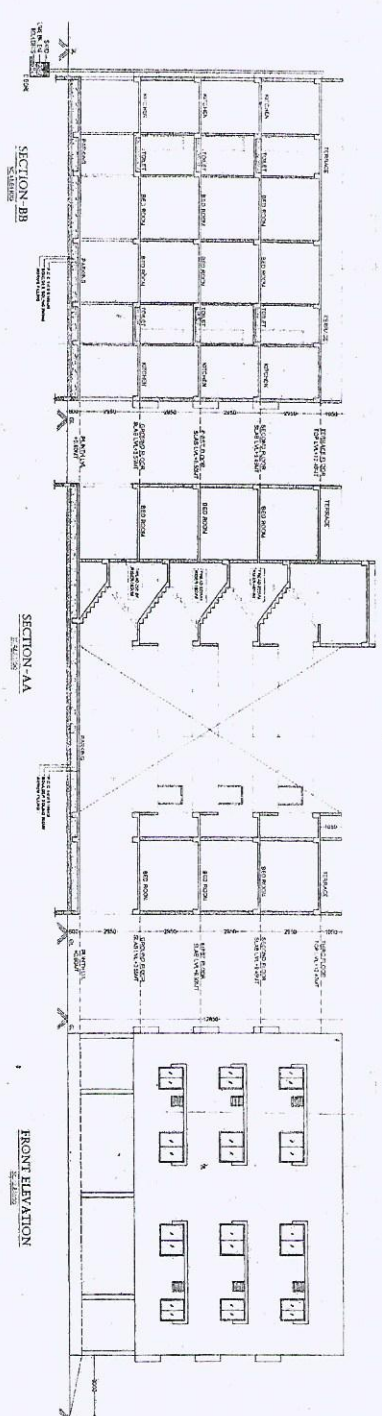


PROPOSED CONSTRUCTION OF FLAT SCHEME
VAIBHAVI HEIGHTS NO. - 293/1A,
MOUZA - DATA LA, TAH. & CHANDRAPUR

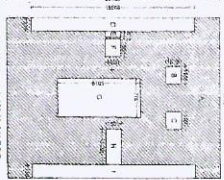

TYPICAL BLOCK PLAN FOR FIRST, SECOND & THIRD FLOOR OF BLOCK A

STATISTICAL DATA FOR BLOCK A
TOTAL BUILT UP AREA - 2518.59 Sq.m.


