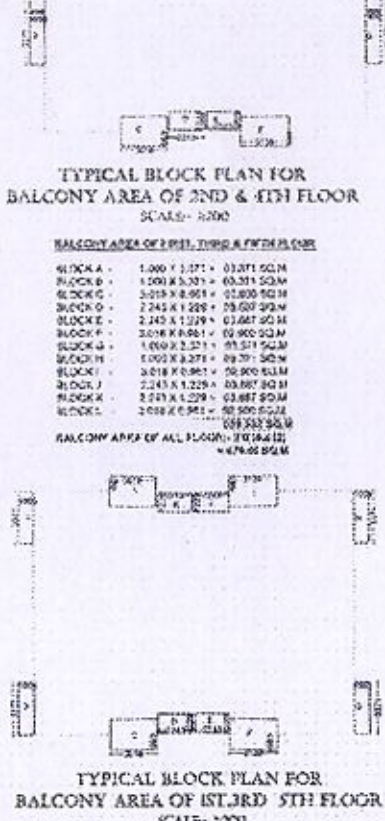
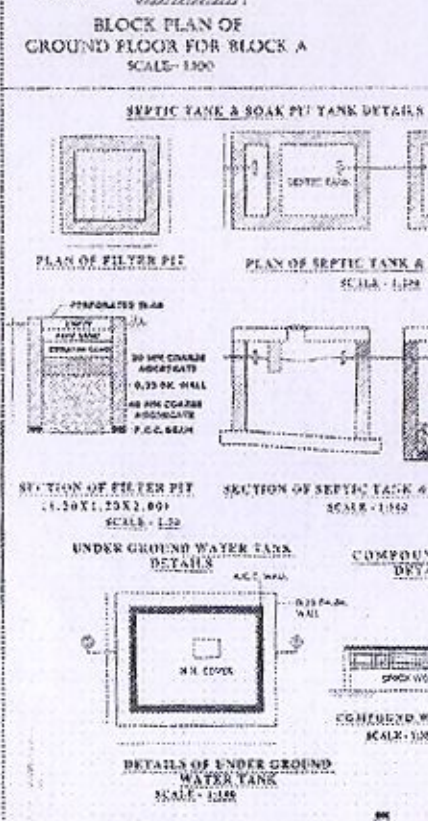
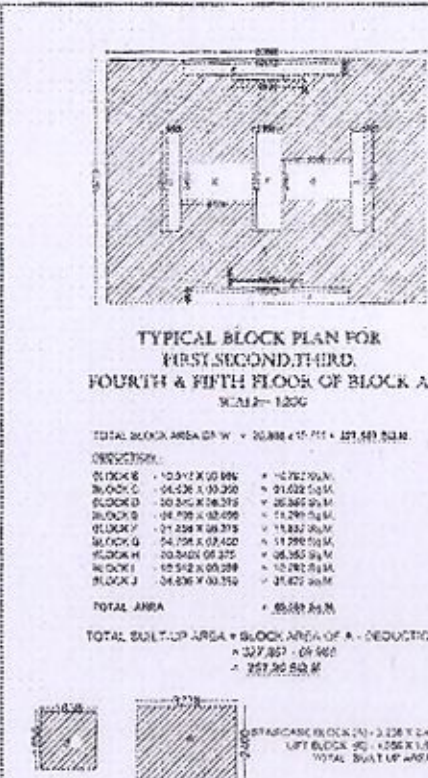
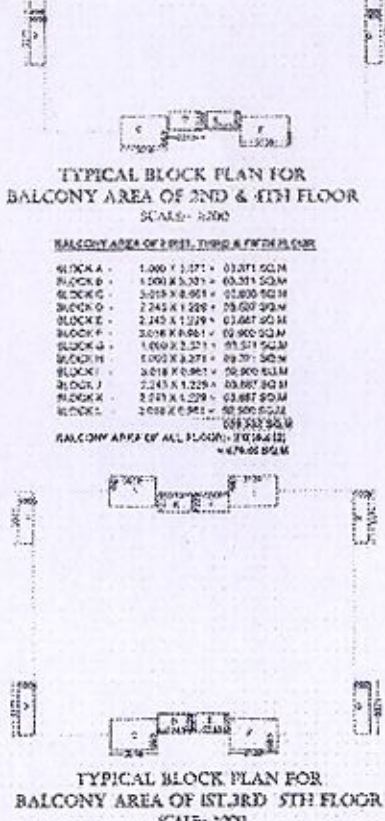
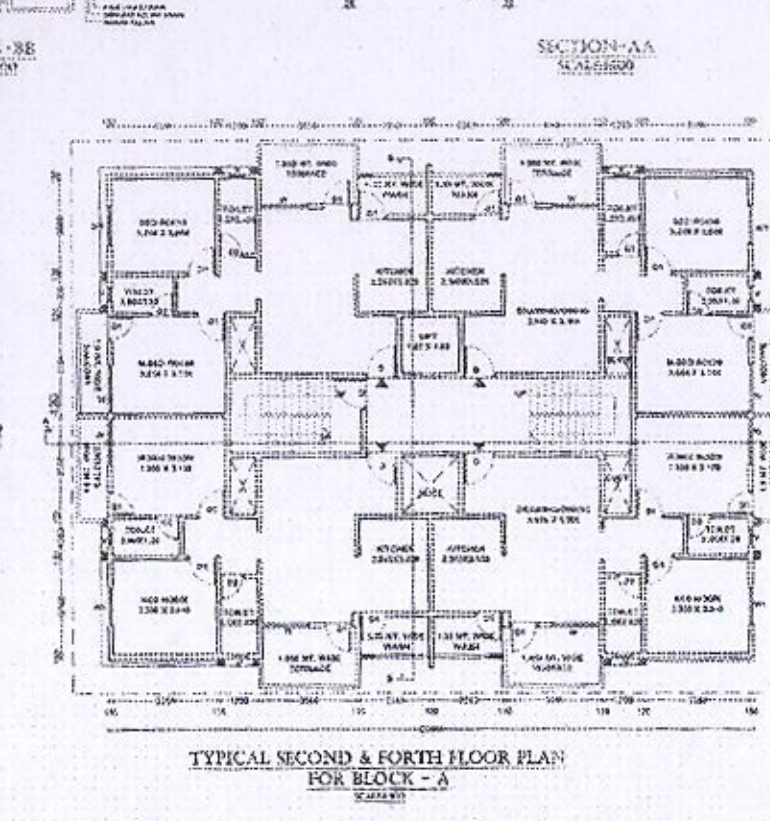
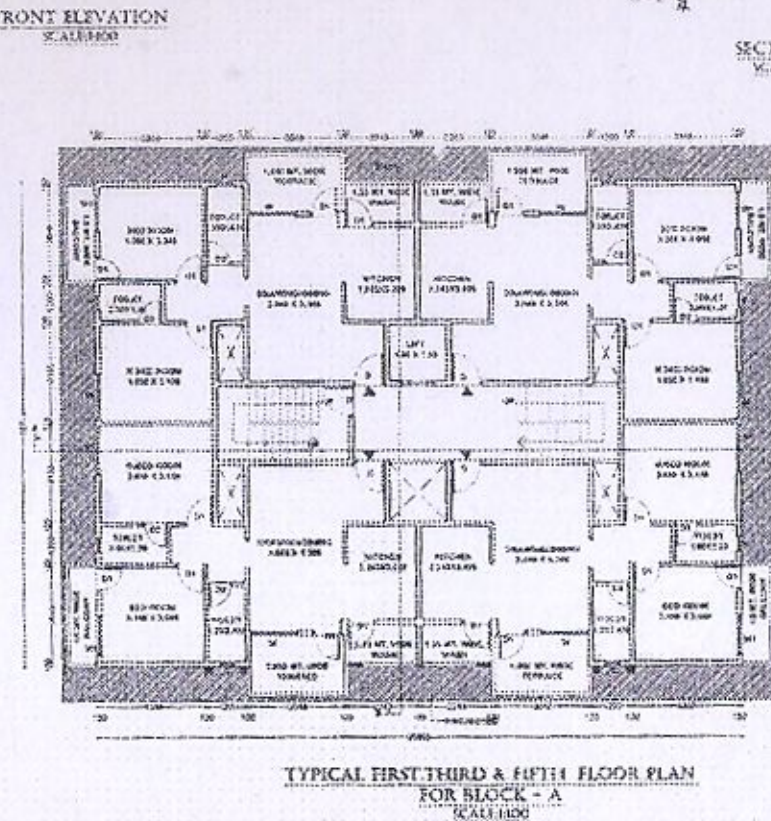
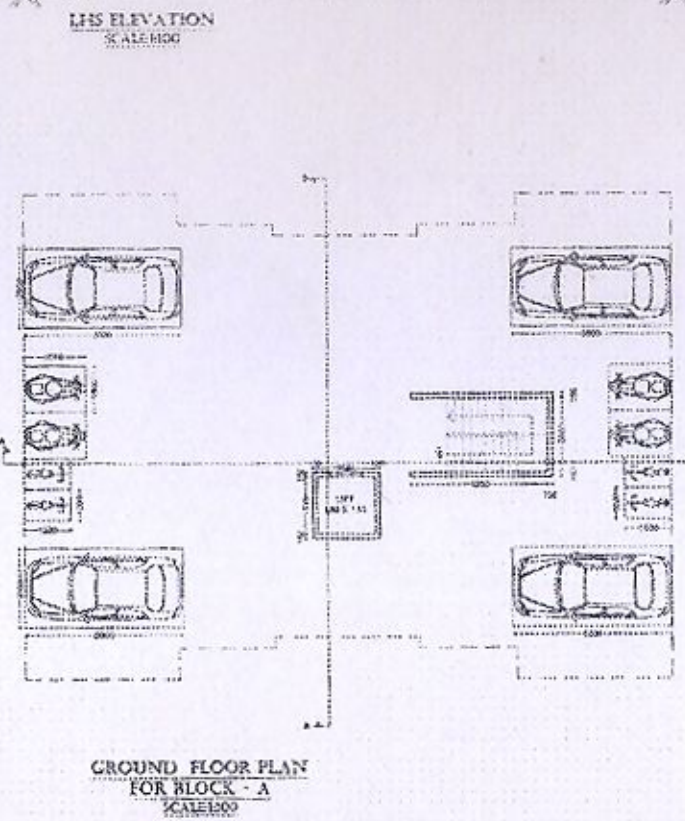
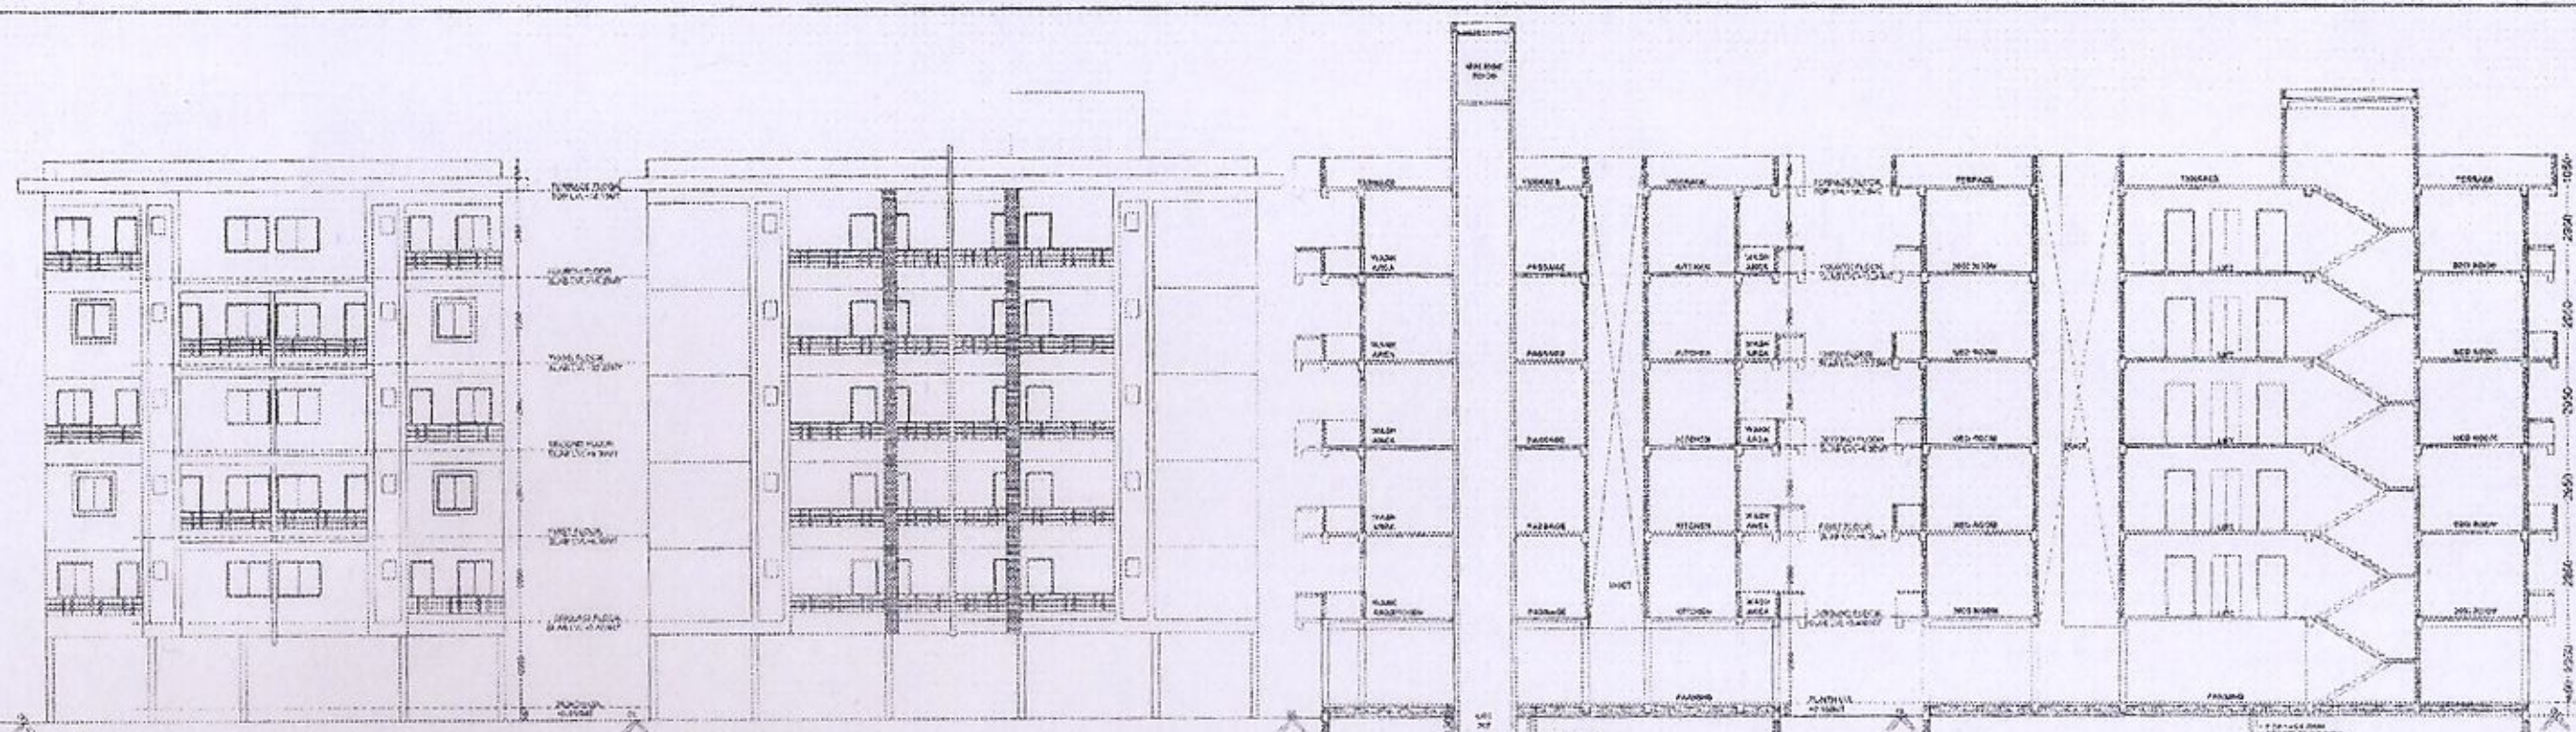


AREA STATEMENT (BLOCK-A)	
TOTAL PLOT AREA	3336.08 Sq.m.
PERM. BUILT AREA (1.5%)	500.40 Sq.m.
BUILT AREA FOR BLOCK-A	
BUILT AREA OF GROUND FLOOR	311.552 Sq.m.
BUILT AREA OF FIRST FLOOR	257.500 Sq.m.
BUILT AREA OF SECOND FLOOR	257.500 Sq.m.
BUILT AREA OF THIRD FLOOR	257.500 Sq.m.
BUILT AREA OF FOURTH FLOOR	257.500 Sq.m.
BUILT AREA OF FIFTH FLOOR	257.500 Sq.m.
TOTAL BUILT AREA	1289.500 Sq.m.



APPLICANT: *[Signature]*

ARCHITECT: *[Signature]*

PROPOSED CONSTRUCTION OF FLAT SCHEME VAIBHAVI HEIGHTS
 ON SURVEY NO. - 293/1A, MOUZA - DATALA, TAH. & DIST. -
 CHANDRAPUR