• DEMARKETED RESI. LAYOUT IN SR.NO.20/1/2 OF MZ. PIMPALGAON, TQ/DIST. YAVATMAL •

• LAND OWNER • SMT. SUSHILABAI FULCHANDJI AGRAWAL •

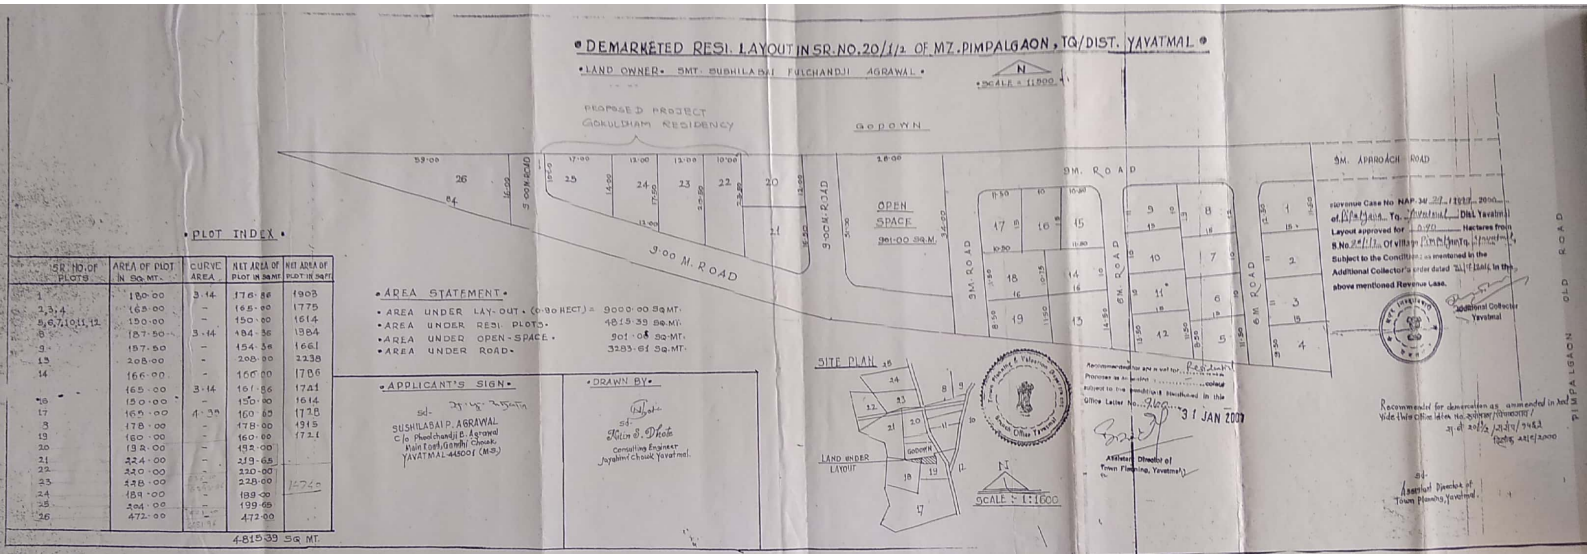

• PLOT INDEX •

SR. NO. OF PLOTS	AREA OF PLOT IN SQ.MT.	CURVE AREA	NET AREA OF PLOT IN SQ.MT.	NET AREA OF PLOT IN SQ.MT.
1	180·00	3·14	176·86	1903
3,3,4	168·00	–	168·00	1775
5,6,7,10,11,12	150·00	–	150·00	1614
8	187·50	3·14	184·36	1984
9	157·50	–	154·36	1661
13	208·00	–	208·00	2238
14	166·00	–	166·00	1786
15	165·00	3·14	161·86	1741
16	150·00	–	150·00	1614
17	165·00	4·39	160·61	1728
3	178·00	–	178·00	1915
19	160·00	–	160·00	1721
20	192·00	–	192·00	
21	224·00	–	219·65	
22	220·00	–	220·00	
23	228·00	–	228·00	14760
24	189·00	–	189·00	
25	204·00	–	199·65	
26	472·00	–	472·00	
			4-81539 SQ.MT.	

• AREA STATEMENT •

• AREA UNDER LAY-OUT • (10·90 HECT.) =	9000·00 SQ.MT.
• AREA UNDER RESI. PLOTS •	4819·39 SQ.MT.
• AREA UNDER OPEN-SPACE •	901·08 SQ.MT.
• AREA UNDER ROAD •	3283·61 SQ.MT.

• APPLICANT'S SIGN •

Sd/-
SUSHILABAI P. AGRAWAL
C/o Phoolchandji B. Agrawal
Main Road, Gandhi Chowk,
YAVATMAL-445001 (M.S.)

• DRAWN BY •

Sd/-
Kalim S. Dhots
Consulting Engineer
Jayshree Chowk Yavatmal.

Revenue Case No. NAP-34/ 27 /1818/ 2000
of Dist Yavatmal To. Yavatmal Dist. Yavatmal
Layout approved for 1·090 Hectares from
S.No. 20/1/2 Of village Pimpalgaon To. Yavatmal
Subject to the Conditions as mentioned in the
Additional Collector's order dated 31/1/2001 in the
above mentioned Revenue Case.

Additional Collector
Yavatmal

Recommended for demarcation as ammended in And
Vide this office letter No. NAP/34/ /Revenue/
31 dt. 30/5/2000 30/5/2000/7482
Typing 31/5/2000

Sd/-
Assistant Director of
Town Planning, Yavatmal.

Recommended for and is subject to
Provisions as to be strictly
subject to the conditions mentioned in this
Office Letter No. Nap/34/ /Revenue/ dated 31 JAN 2001

Sd/-
Assistant Director of
Town Planning, Yavatmal.