


Approved for layout
Subject to conditions & approval
of the Government
of Maharashtra
F.R. 100/1970


नगर स्थापना
नगर विकास विभाग
नांदेड

Approved under part I
of S.O. 100/1970
F.R. 100/1970

प्रमाणित
नगर विकास विभाग
नांदेड

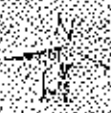

SCALE 1:1000

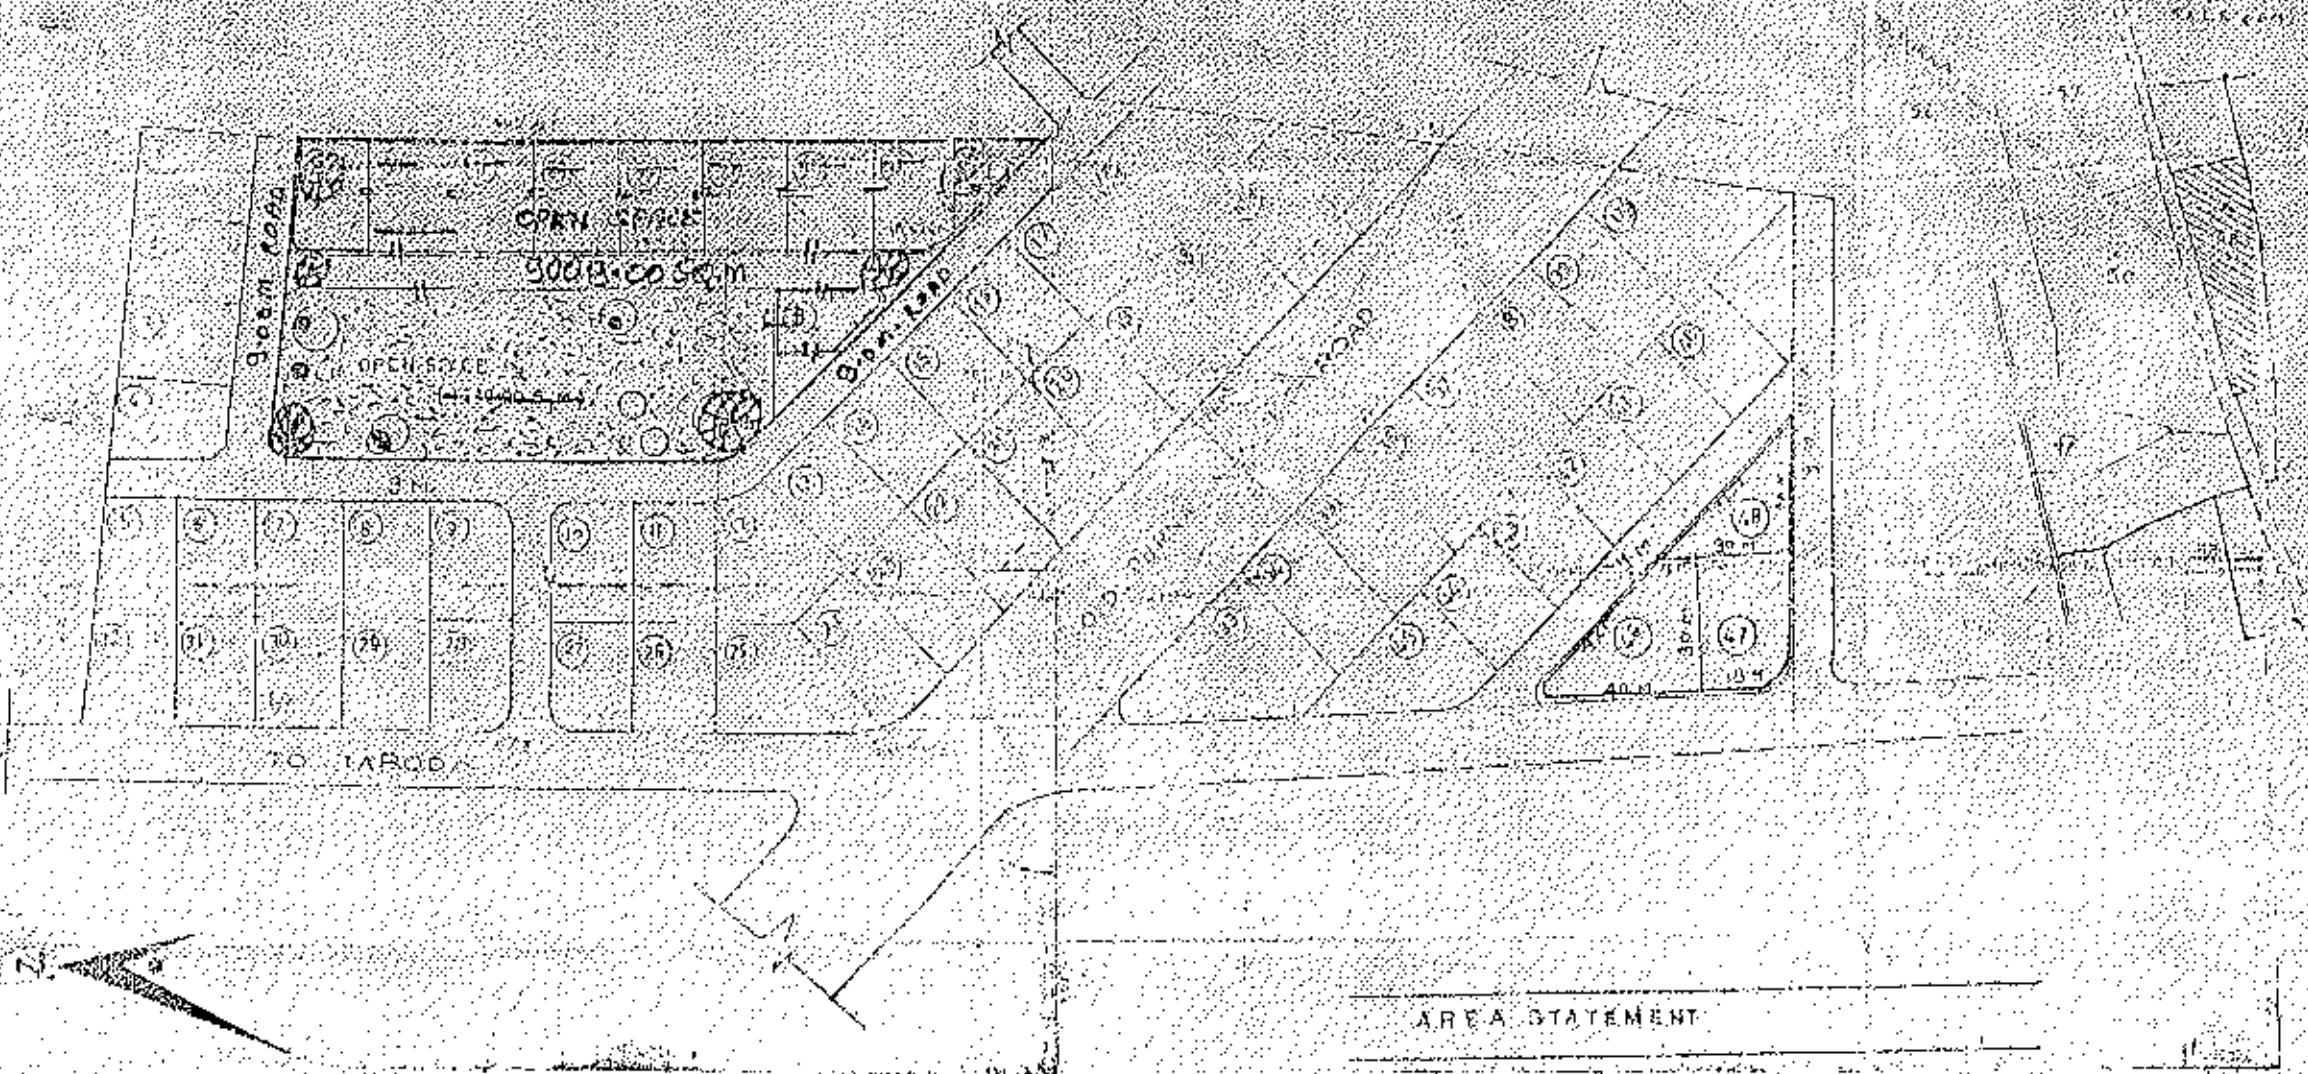

AREA STATEMENT

TOTAL AREA UNDER LAY OUT	44205.00	Sqm
AREA UNDER PLOT	20,431.00	Sqm
OPEN SPACE	30013.00	Sqm
ROAD	5655.00	Sqm


REVISED LAY-OUT OF
TILAK NAGAR CO-OPERATIVE HOUSING SOCIETY
S.NO. 38, ASSADULLABAD NANDED.

TOTAL AREA UNDER LAY OUT 44205.00 Sqm
REVISED PLOT (3) PNO 48 TO 48
SIZE 18x84m
EXT PLOT (45) NOS (60x80)

SCALE
1:1000

dt. 20-7-86

म. शिवाजी १३२
म. शिवाजी १३२
(५) म. शिवाजी

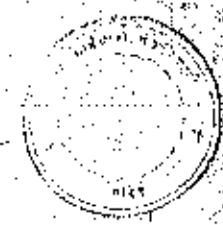

M. D. Deshpande
R.E. 11702
Licensed Engineer,
N.M.C. NANDED.