

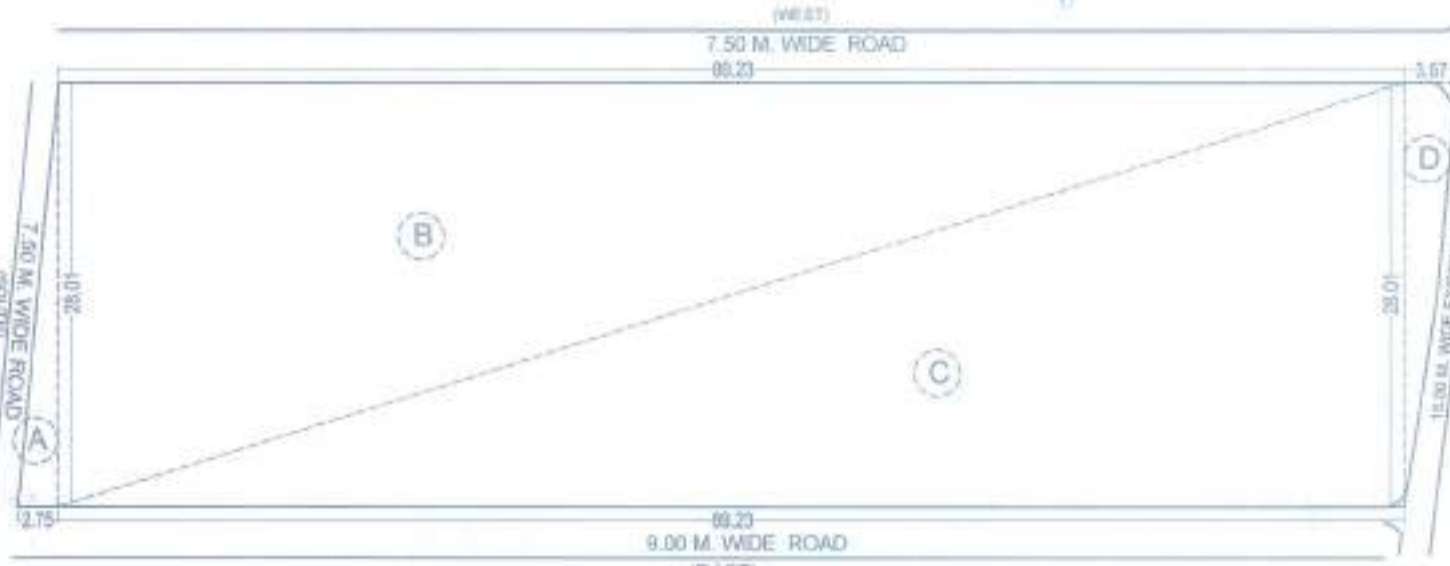


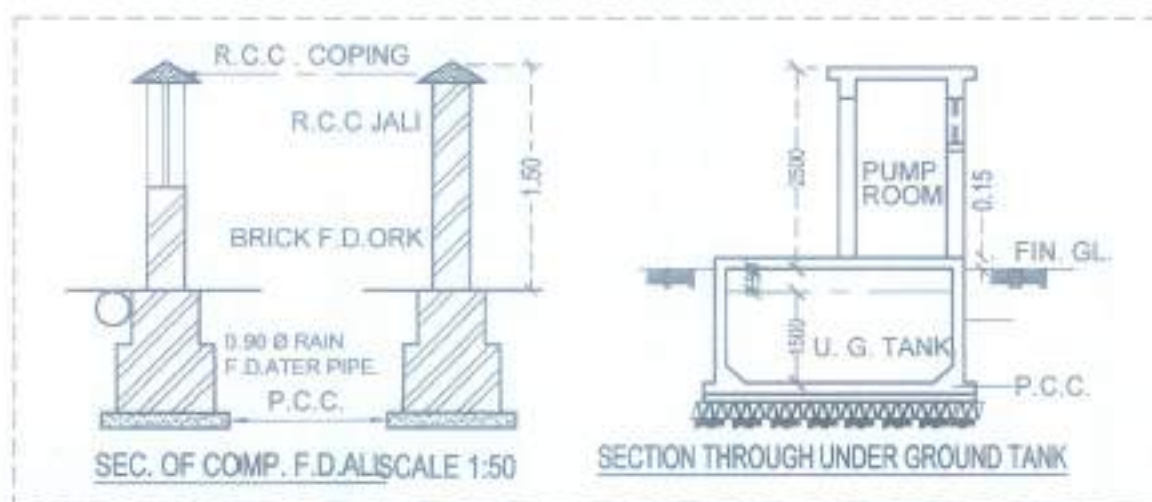




FORM OF STATEMENT 2 (To be printed on plain paper)						
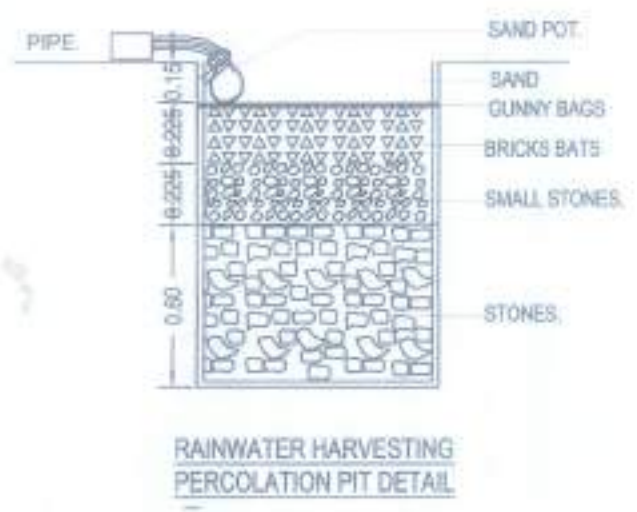

PROFORMA 1
PROPOSED PLAN OF RESIDENTIAL ROW HOUSE
BUILDING ON PLOT NO. 35, 36, 37, 38, 39, 40, 41, 42, 43, 44, 45, 46, 47, 48, 49,
50, 51, 52 IN GUT NO. 87(P) & 90(P) AT TARODA (KD)
TQ& DIST. NANDIED.

STAMP OF APPROVAL OF PLANS

Stamp and signature of the approving authority.

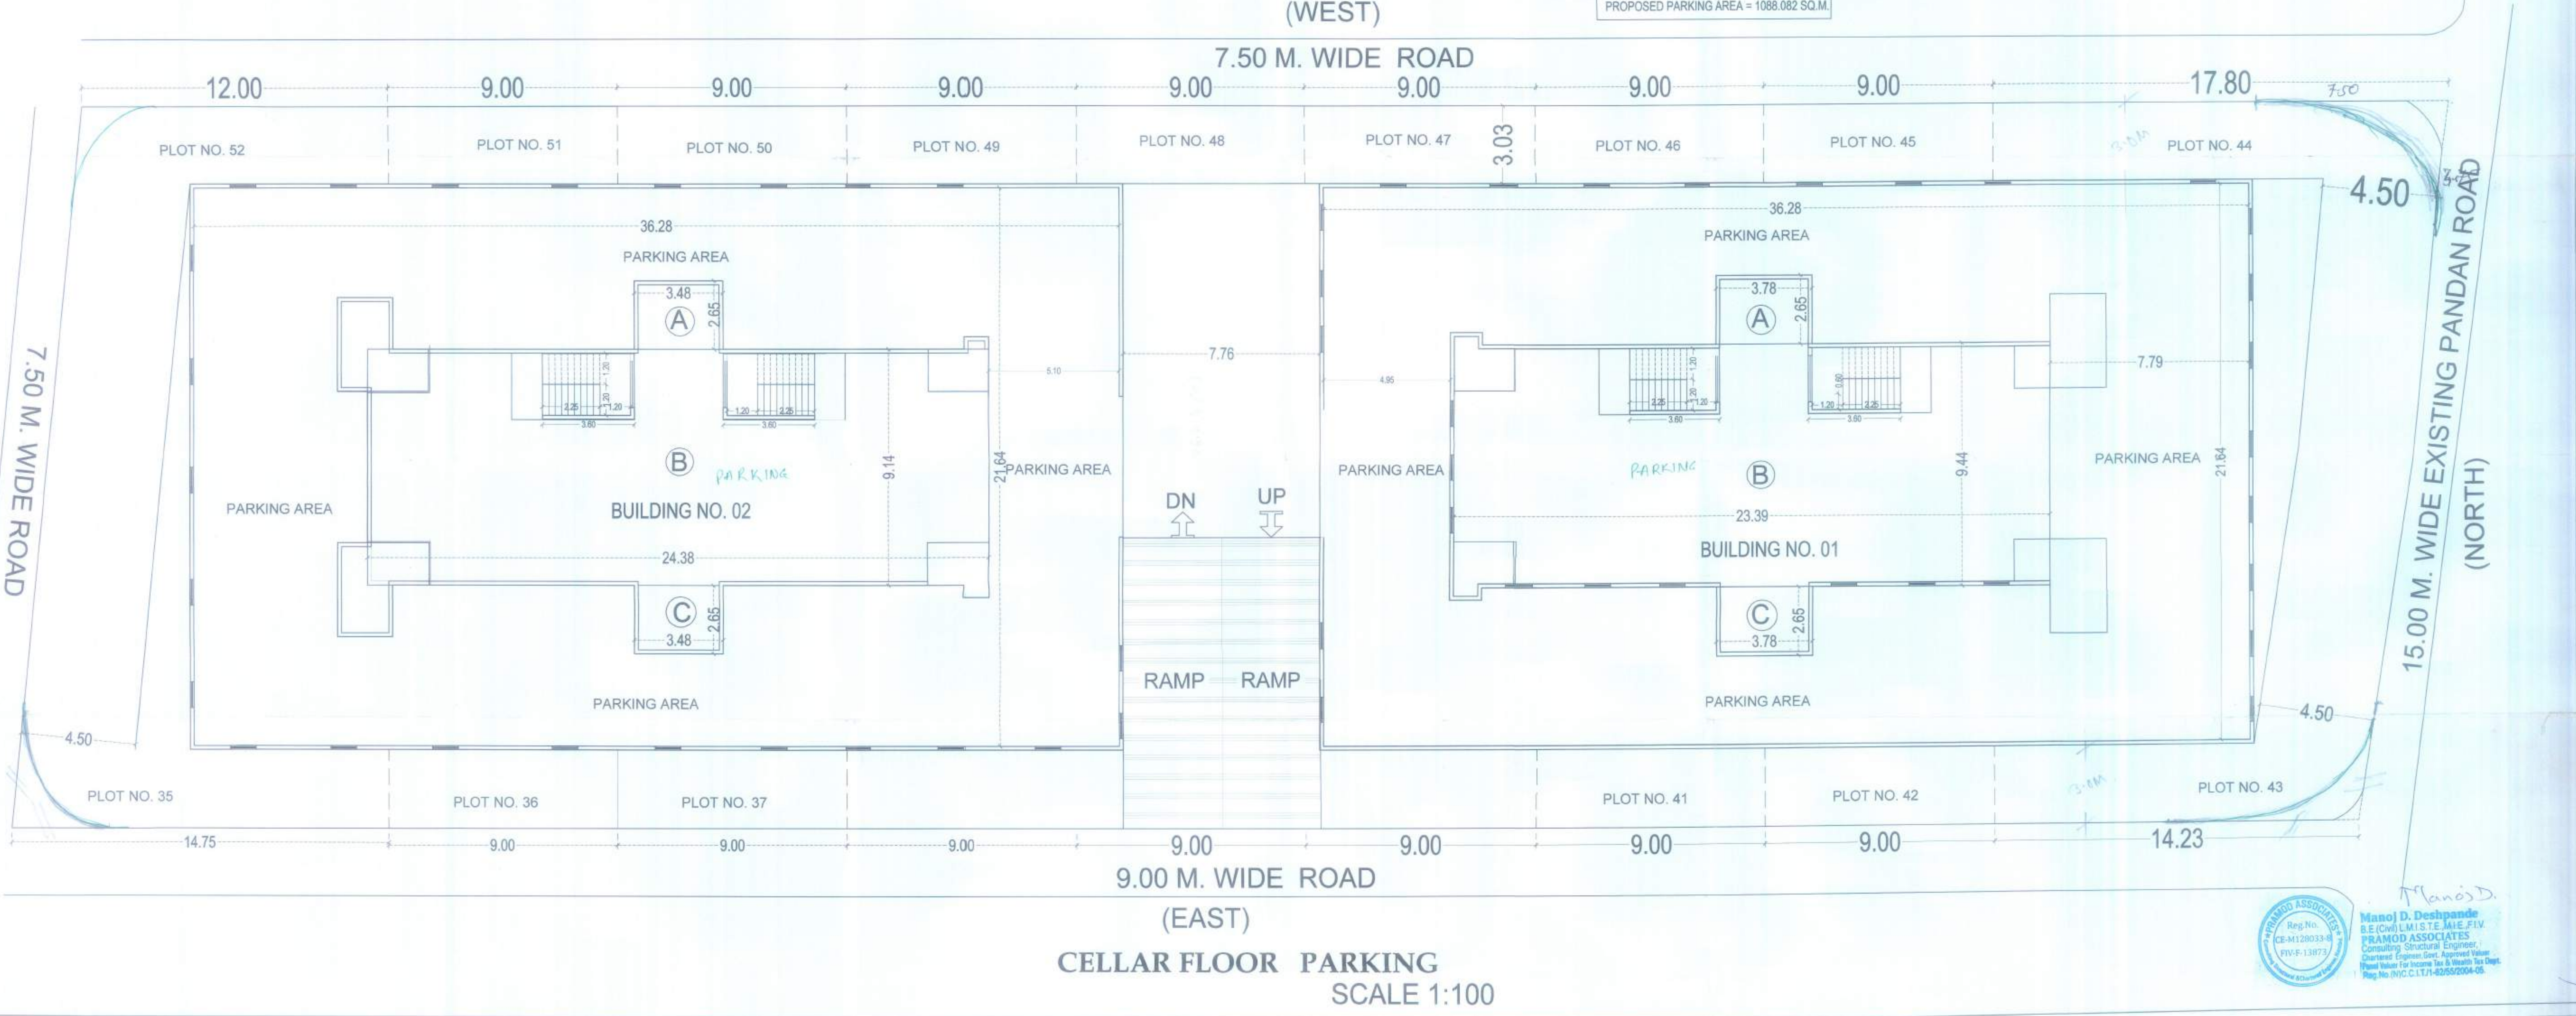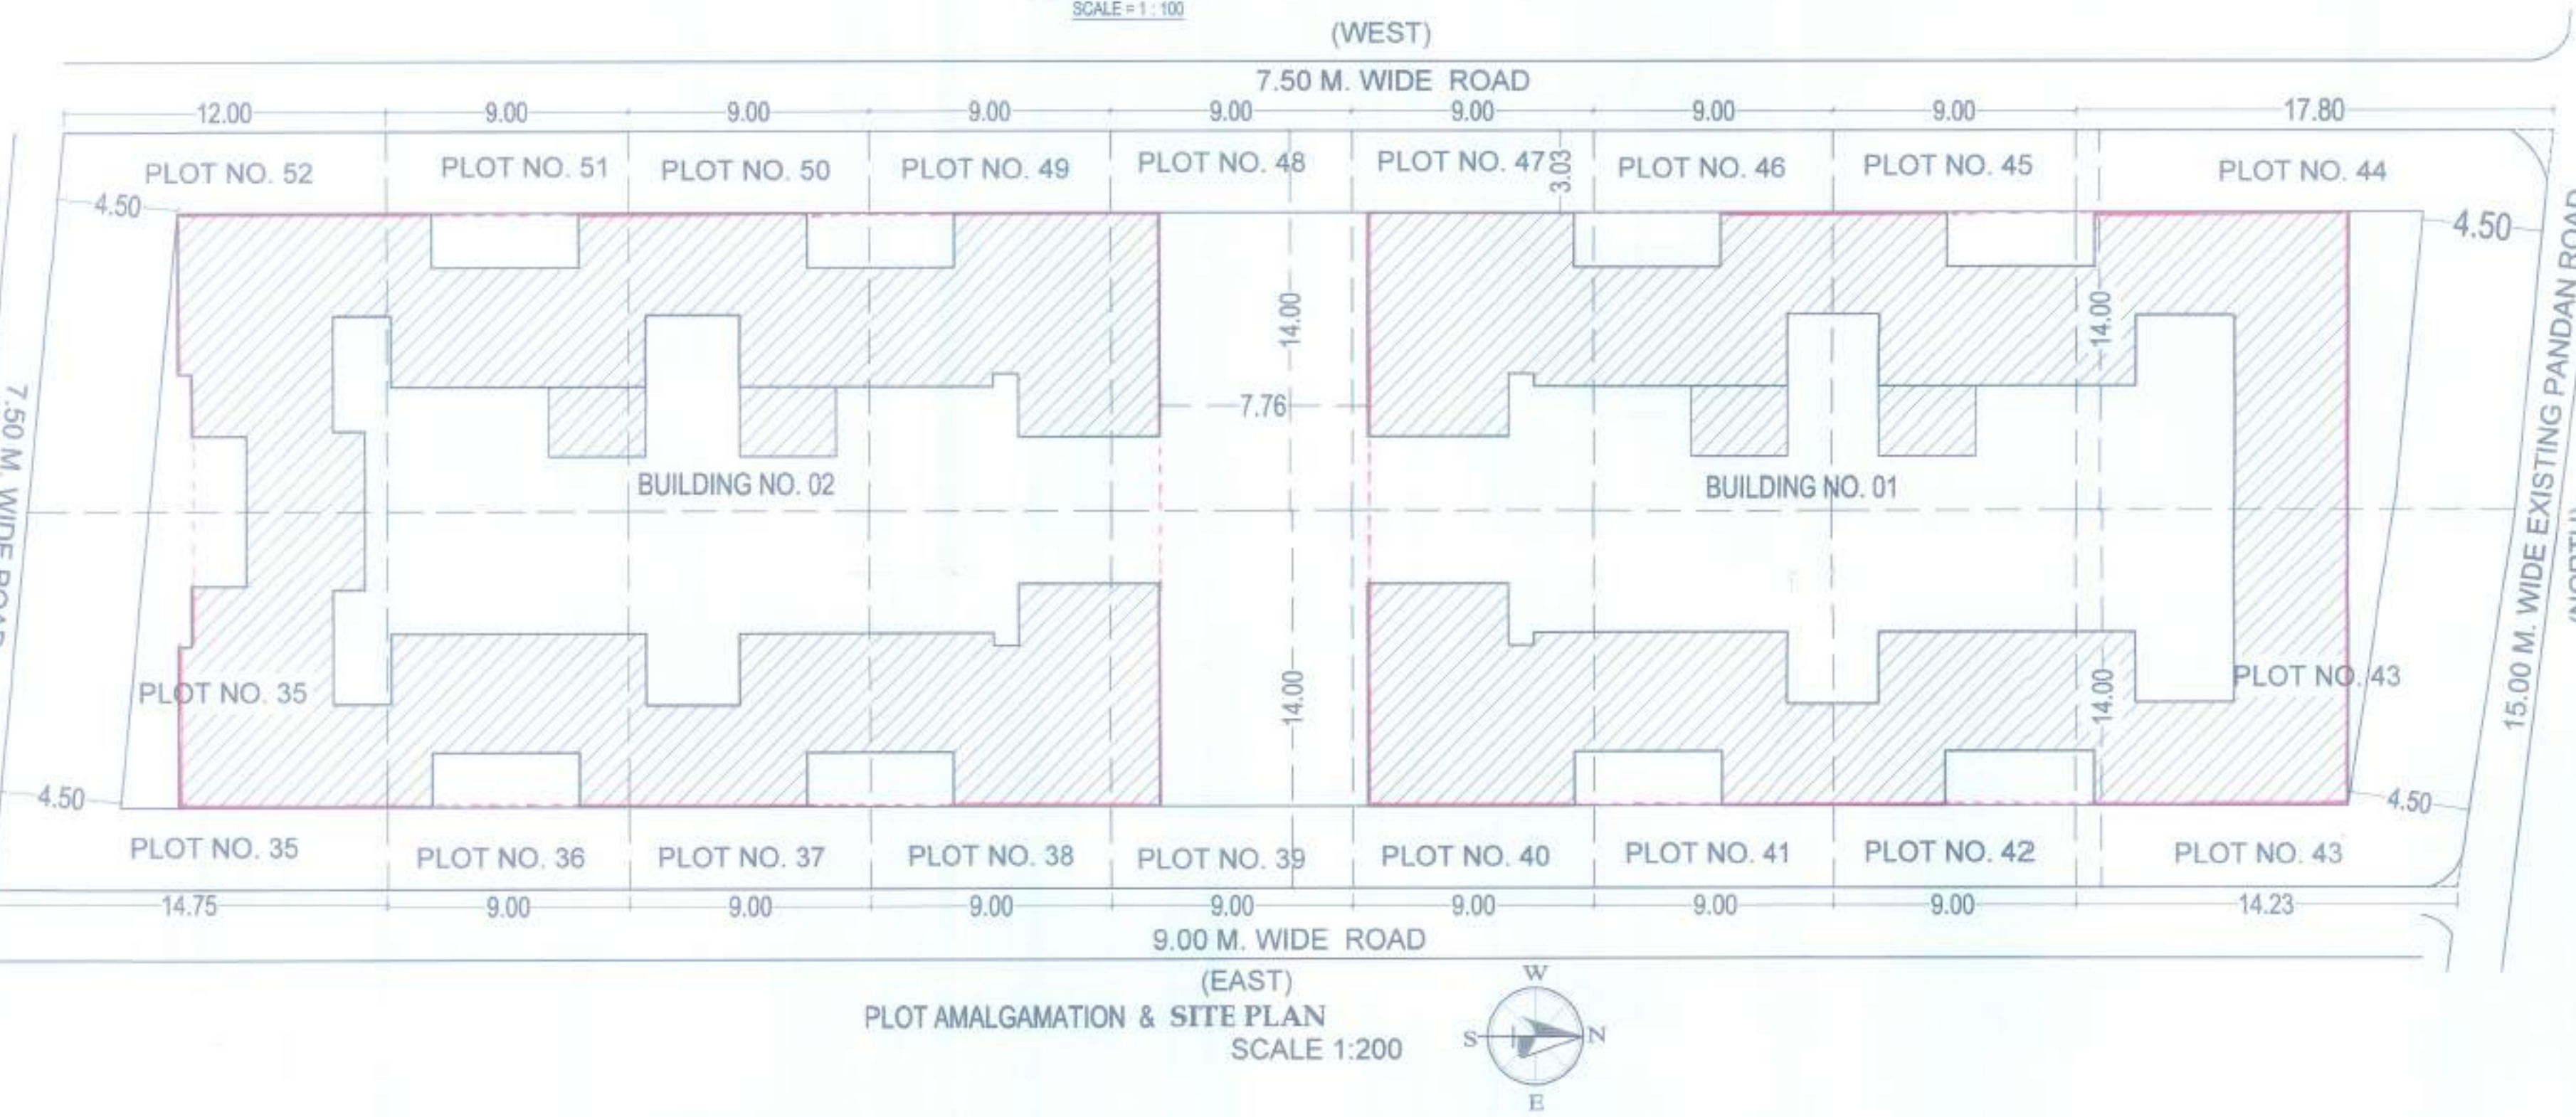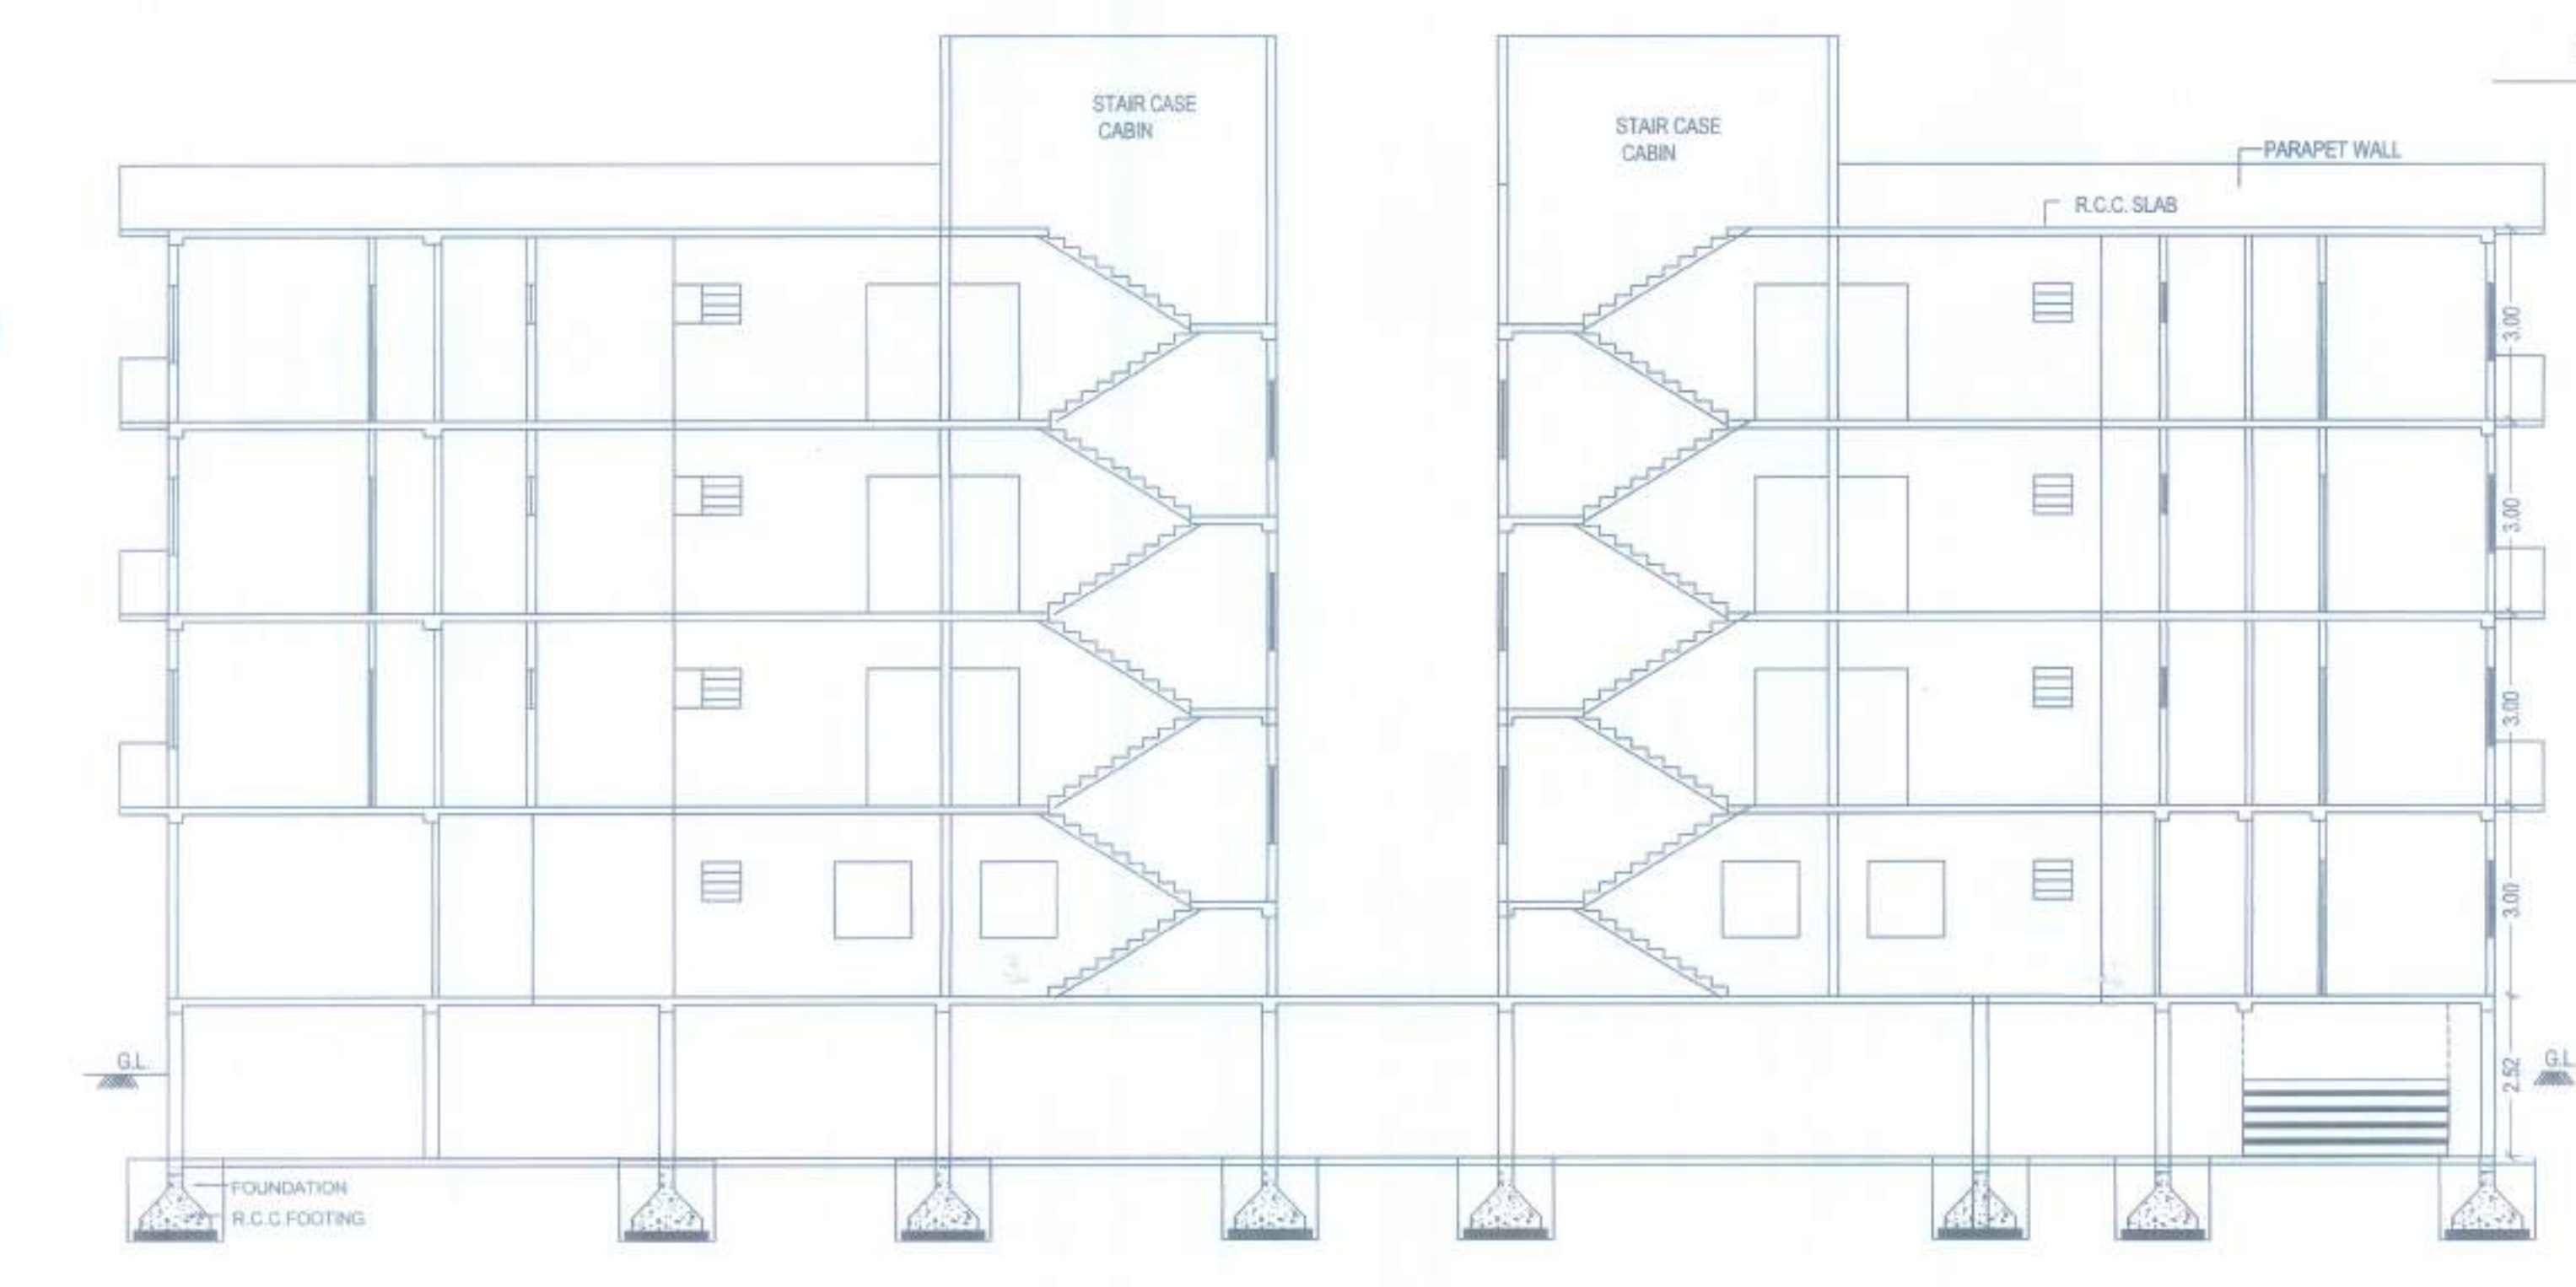

BUILDING NO. 02		BUILDING NO. 01	
FLAT NO.	CARPET AREA	FLAT NO.	CARPET AREA
001	20.87	001	20.80

FLOOR	BUILT UP AREA	PERMISSIBLE BAL. AREA	PROPOSED BAL. AREA	EXCESS BAL. AREA	TERRACE AREA	CONV. GAR. AREA	TERRACE AREA
GR	443.02	456.38	900.20	135.03	131.52	—	—
1ST	462.08	462.08	924.16	138.62	131.52	—	—
2ND	462.08	462.08	924.16	138.62	131.52	—	—
3RD	420.38	420.38	840.76	126.11	131.52	—	—
TOTAL	1788.46	1800.82	3589.28	526.08	545.07	—	—

TOTAL PLOT AREA = 2991.96 SQ.M.
BASIC FSI PLOT AREA X 1.10 = 259.196 SQ.M.
ADDITIONAL FSI AREA = 777.588 SQ.M.
PERMISSIBLE AREA = 3628.74 SQ.M.

OWNER'S DECLARATION
I, the undersigned hereby confirm that I/we would abide by plans sanctioned by the Municipal Corporation. We would execute the structure as per sanctioned plans. Also I/we would execute the work under supervision of proper technical person so as to ensure the quality and safety of the work site.

OWNER'S NAME AND SIGNATURE
OWNER : S. S. BALBHAI S/O. VISHVANTHARAO
RENAIPURKAR & OTHER 4 (FOUR)

Architect/Engineer/Supervisor name and signature