




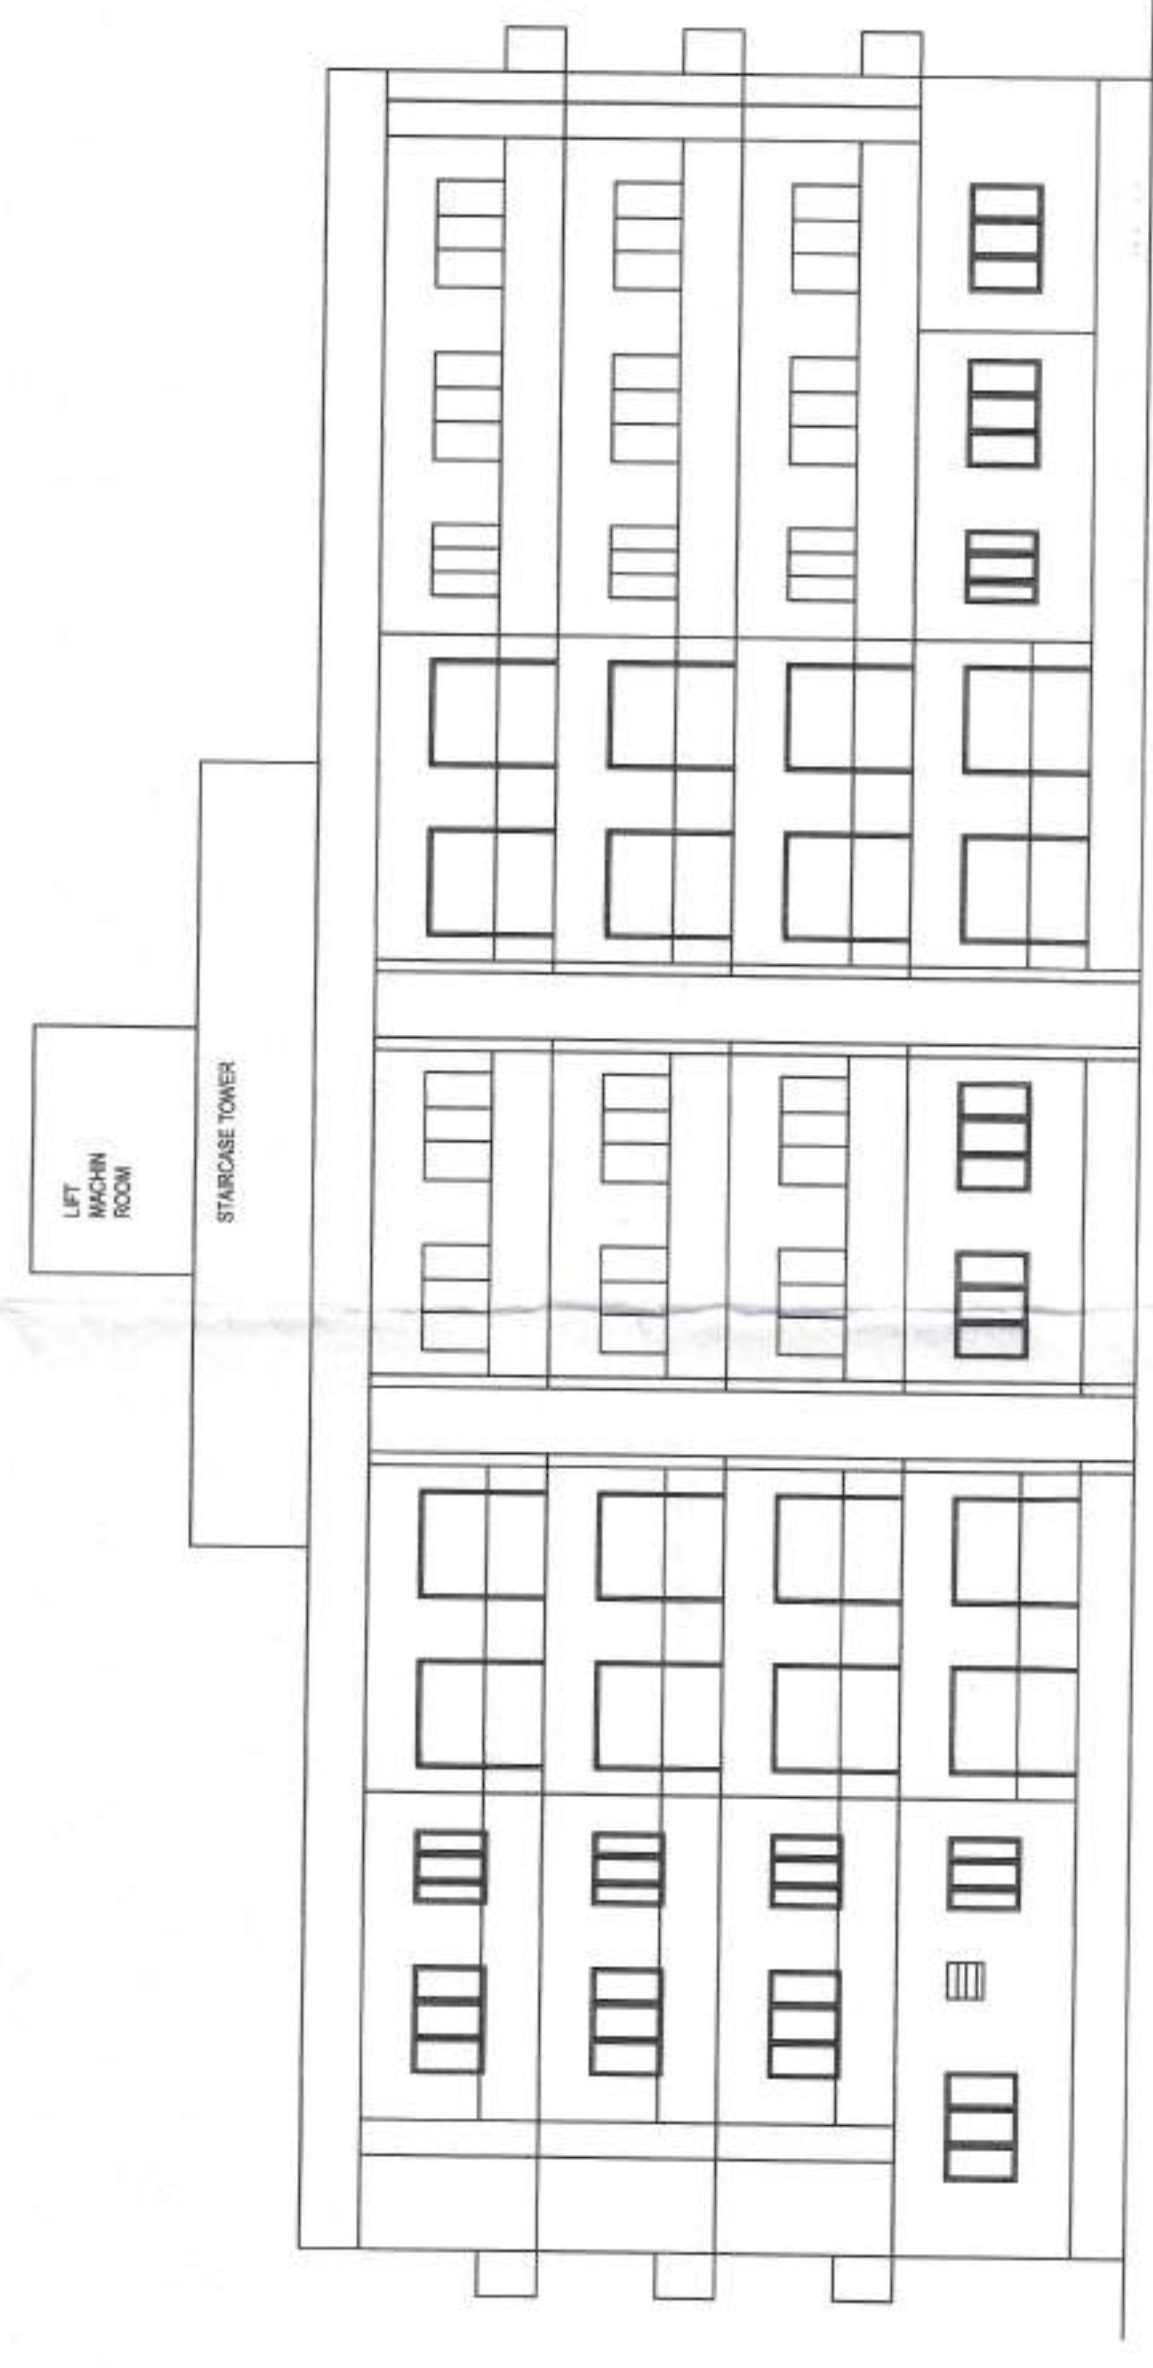


ELEVATION
BUILDING NO. 2
SCALE = 1:100

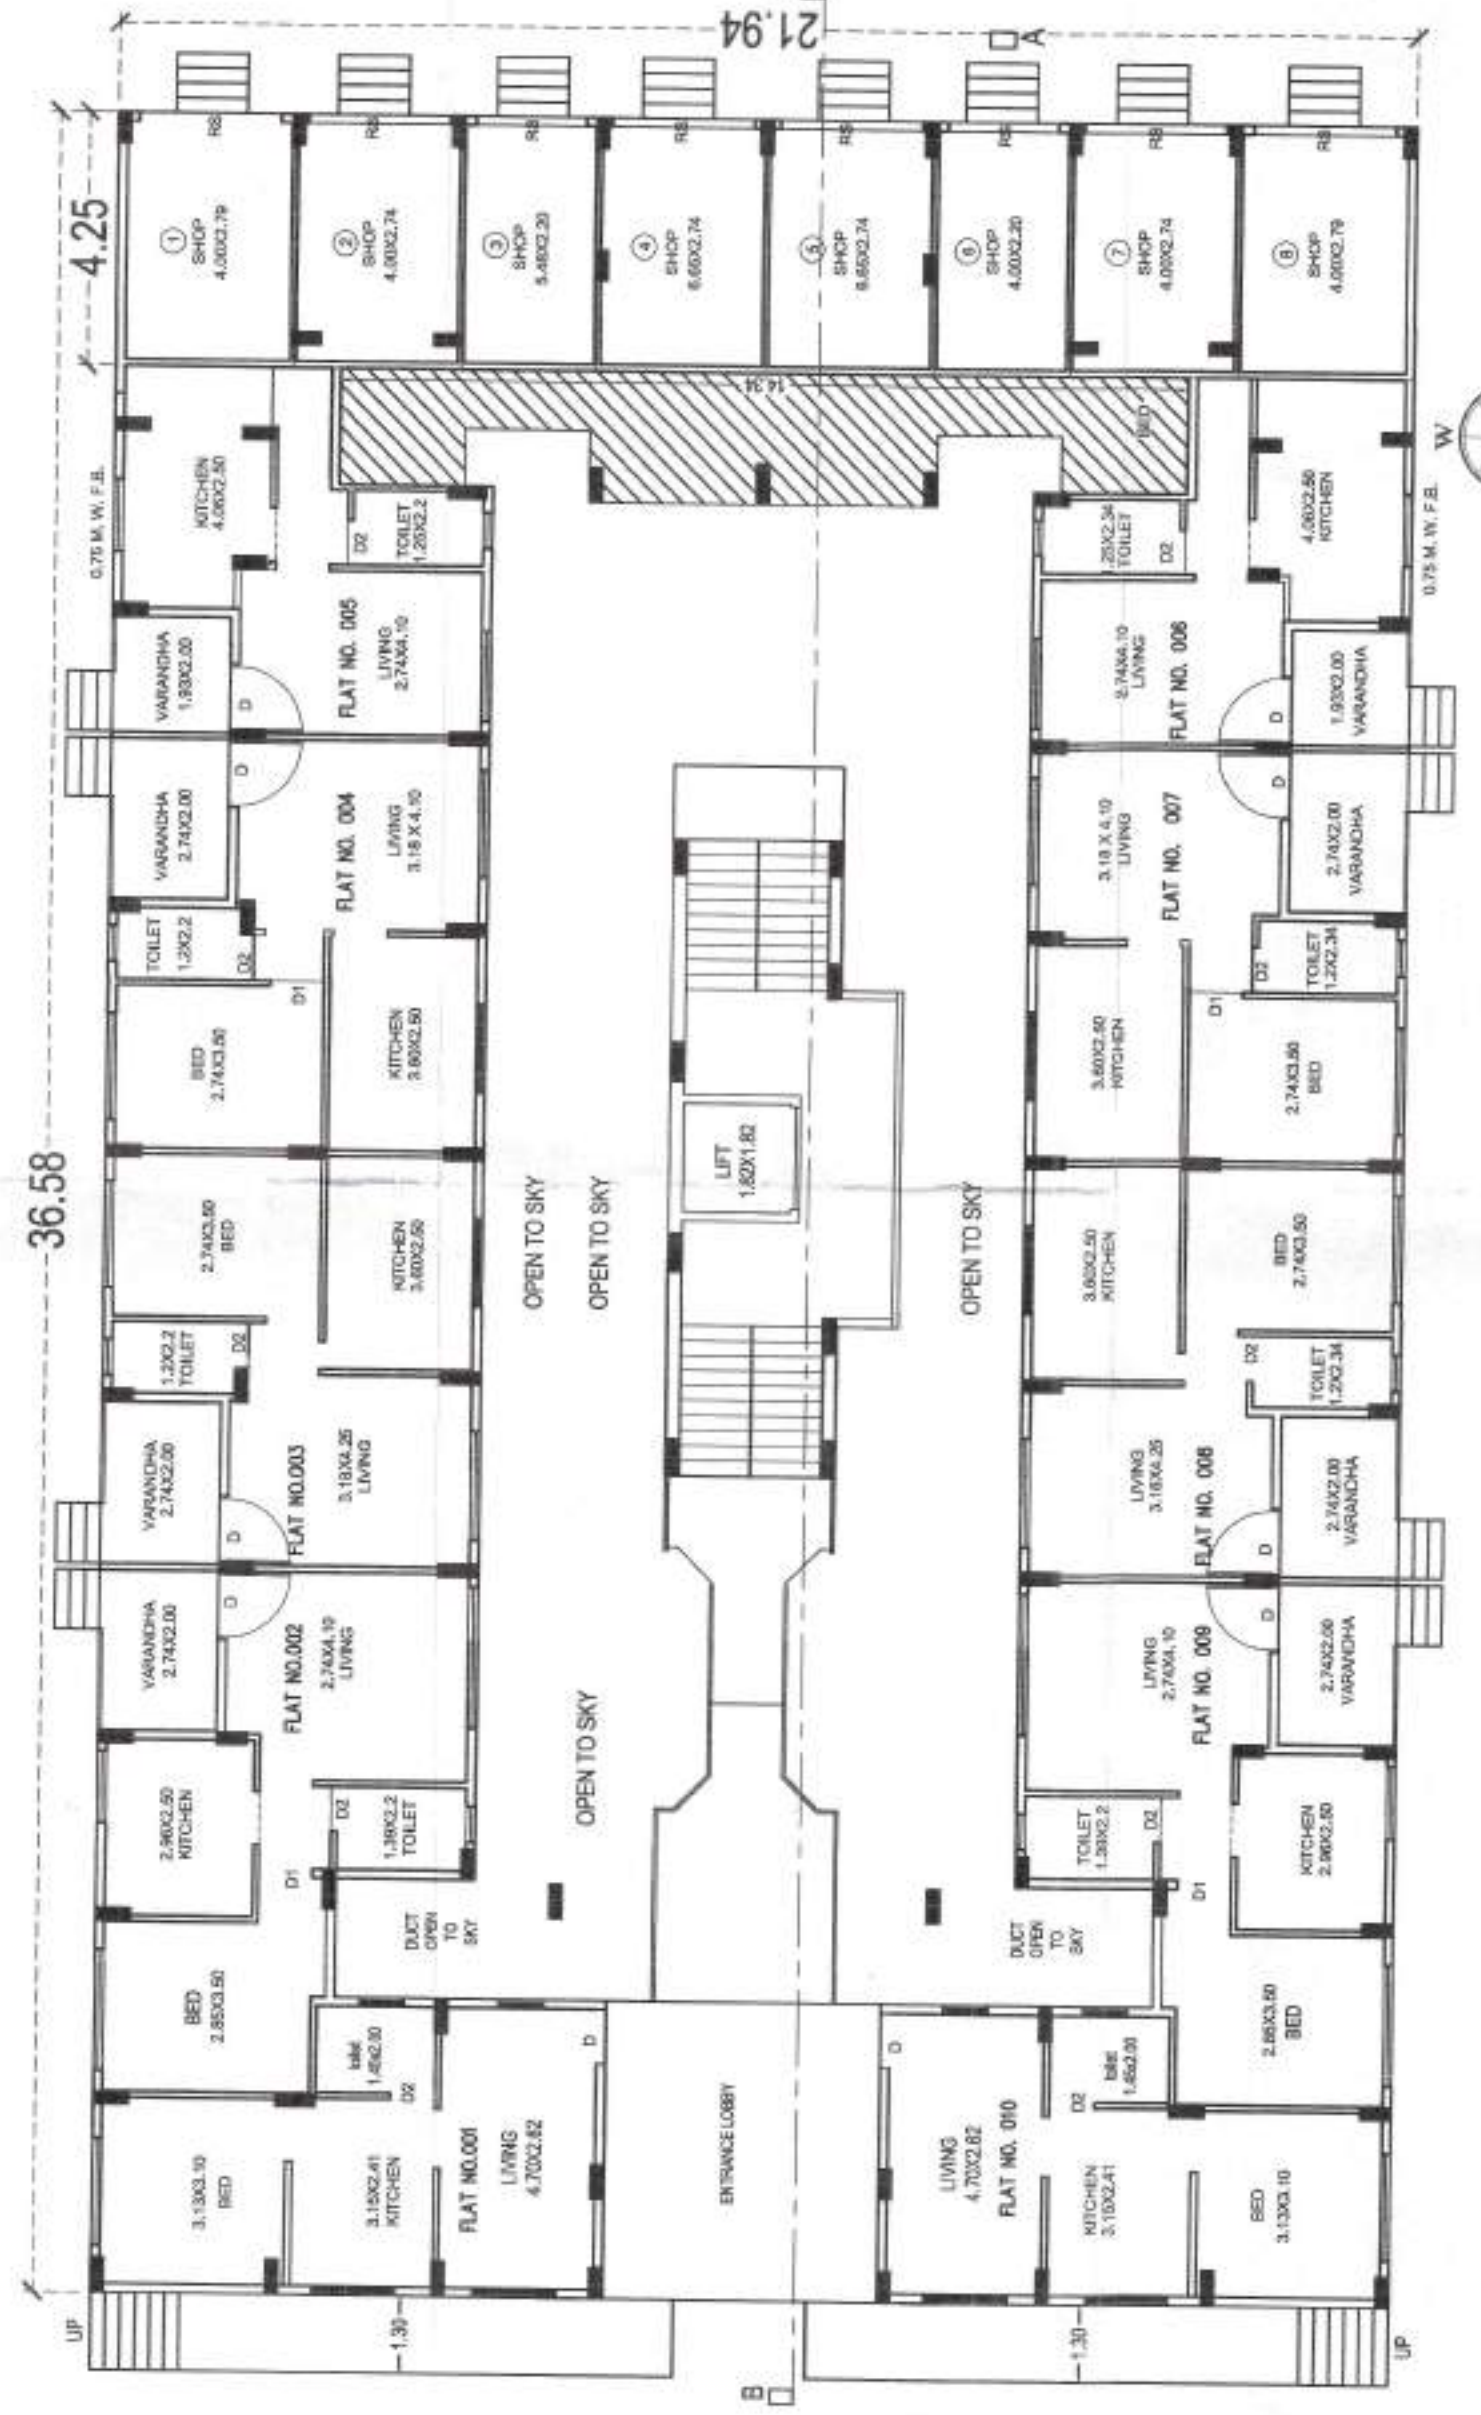


GROUND FLOOR PLAN
BUILDING NO. 1
SCALE = 1:100

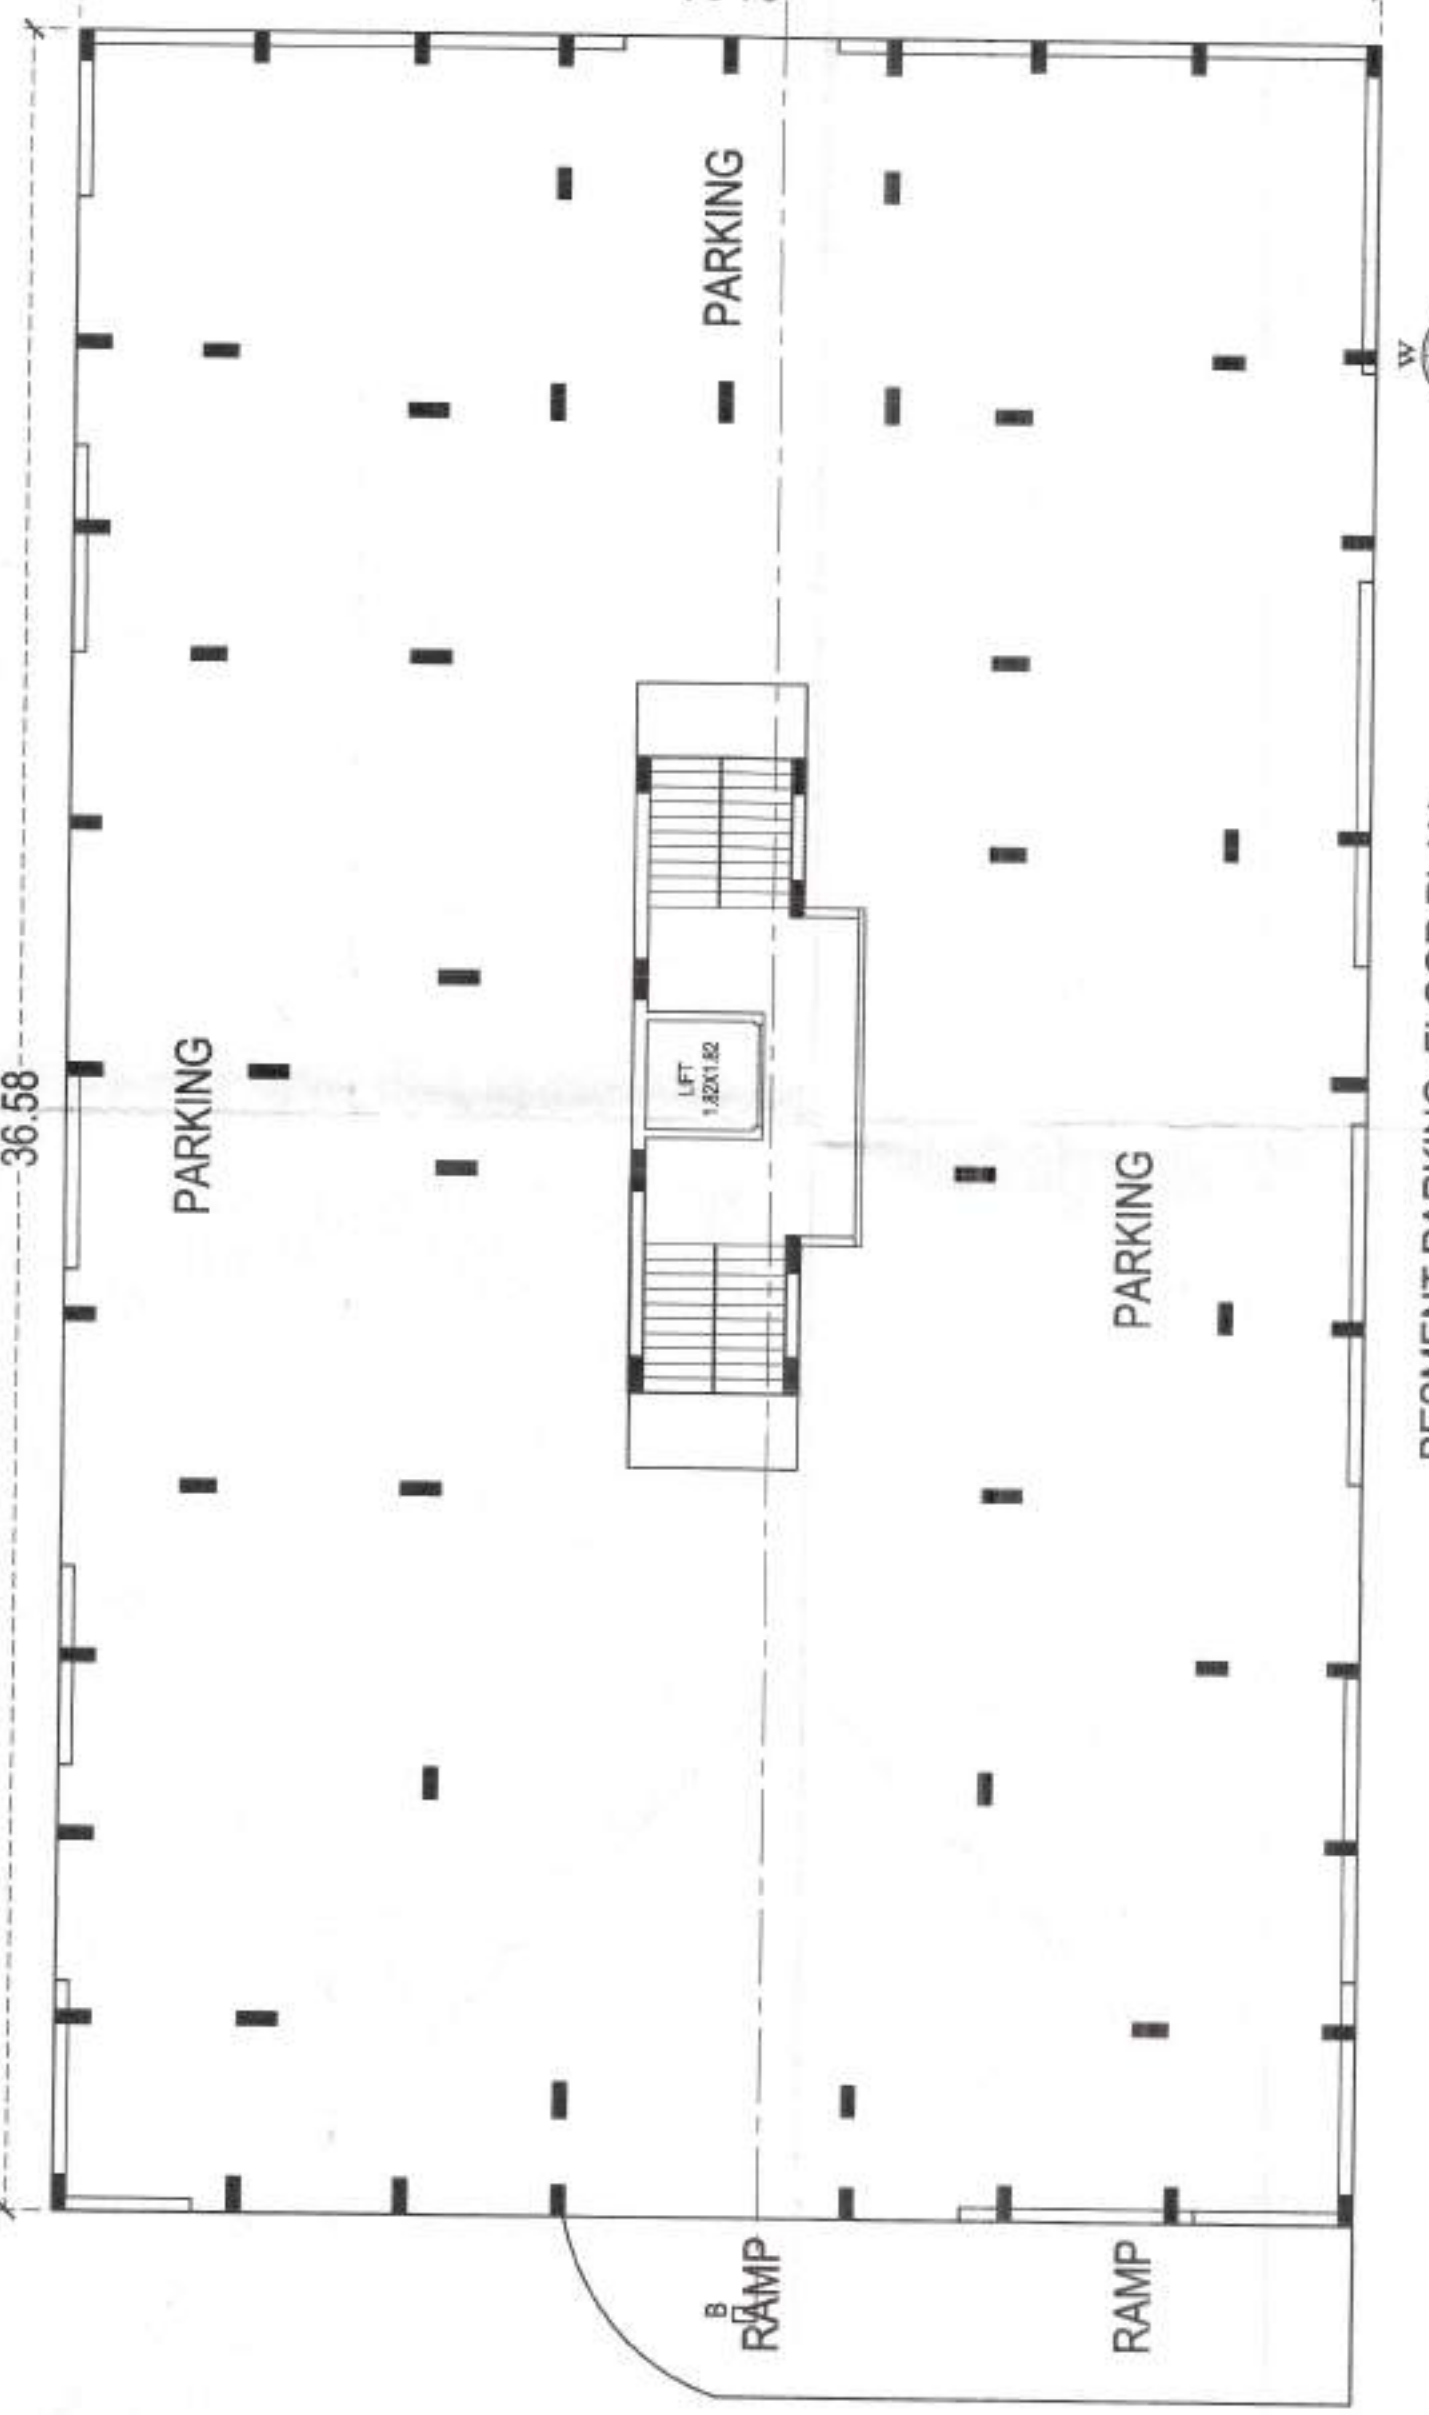


BASMENT PARKING FLOOR PLAN
BUILDING NO. 1
SCALE = 1:100

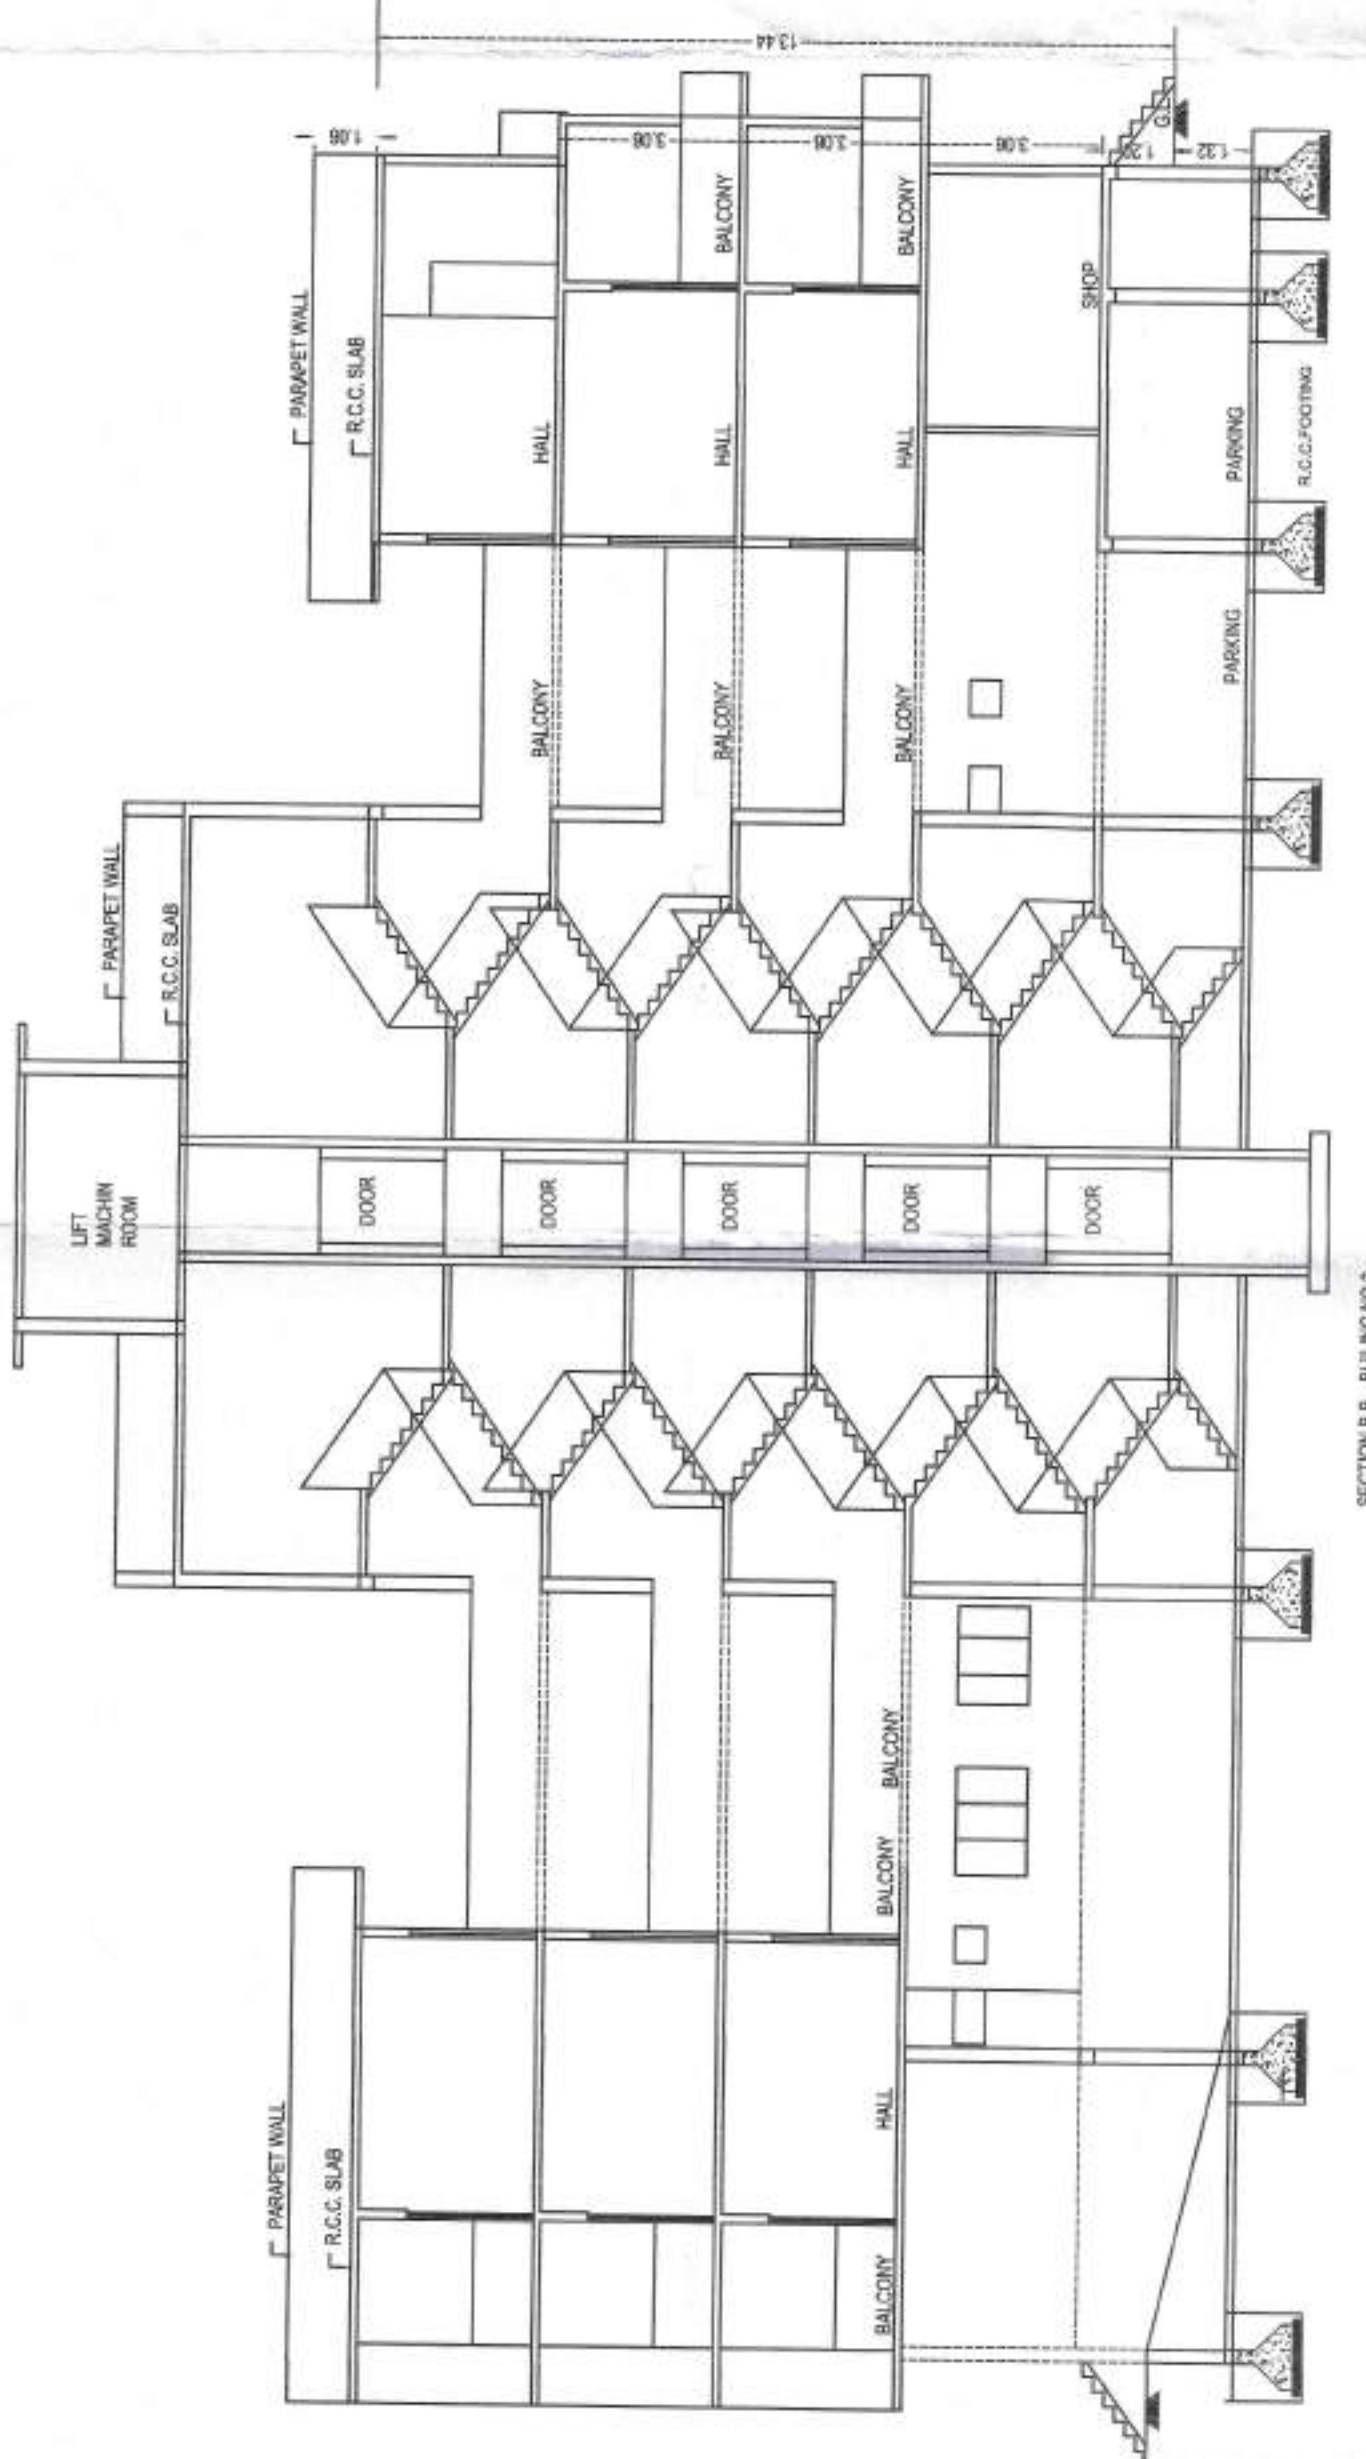


SECTION-B-B
SCALE = 1:100

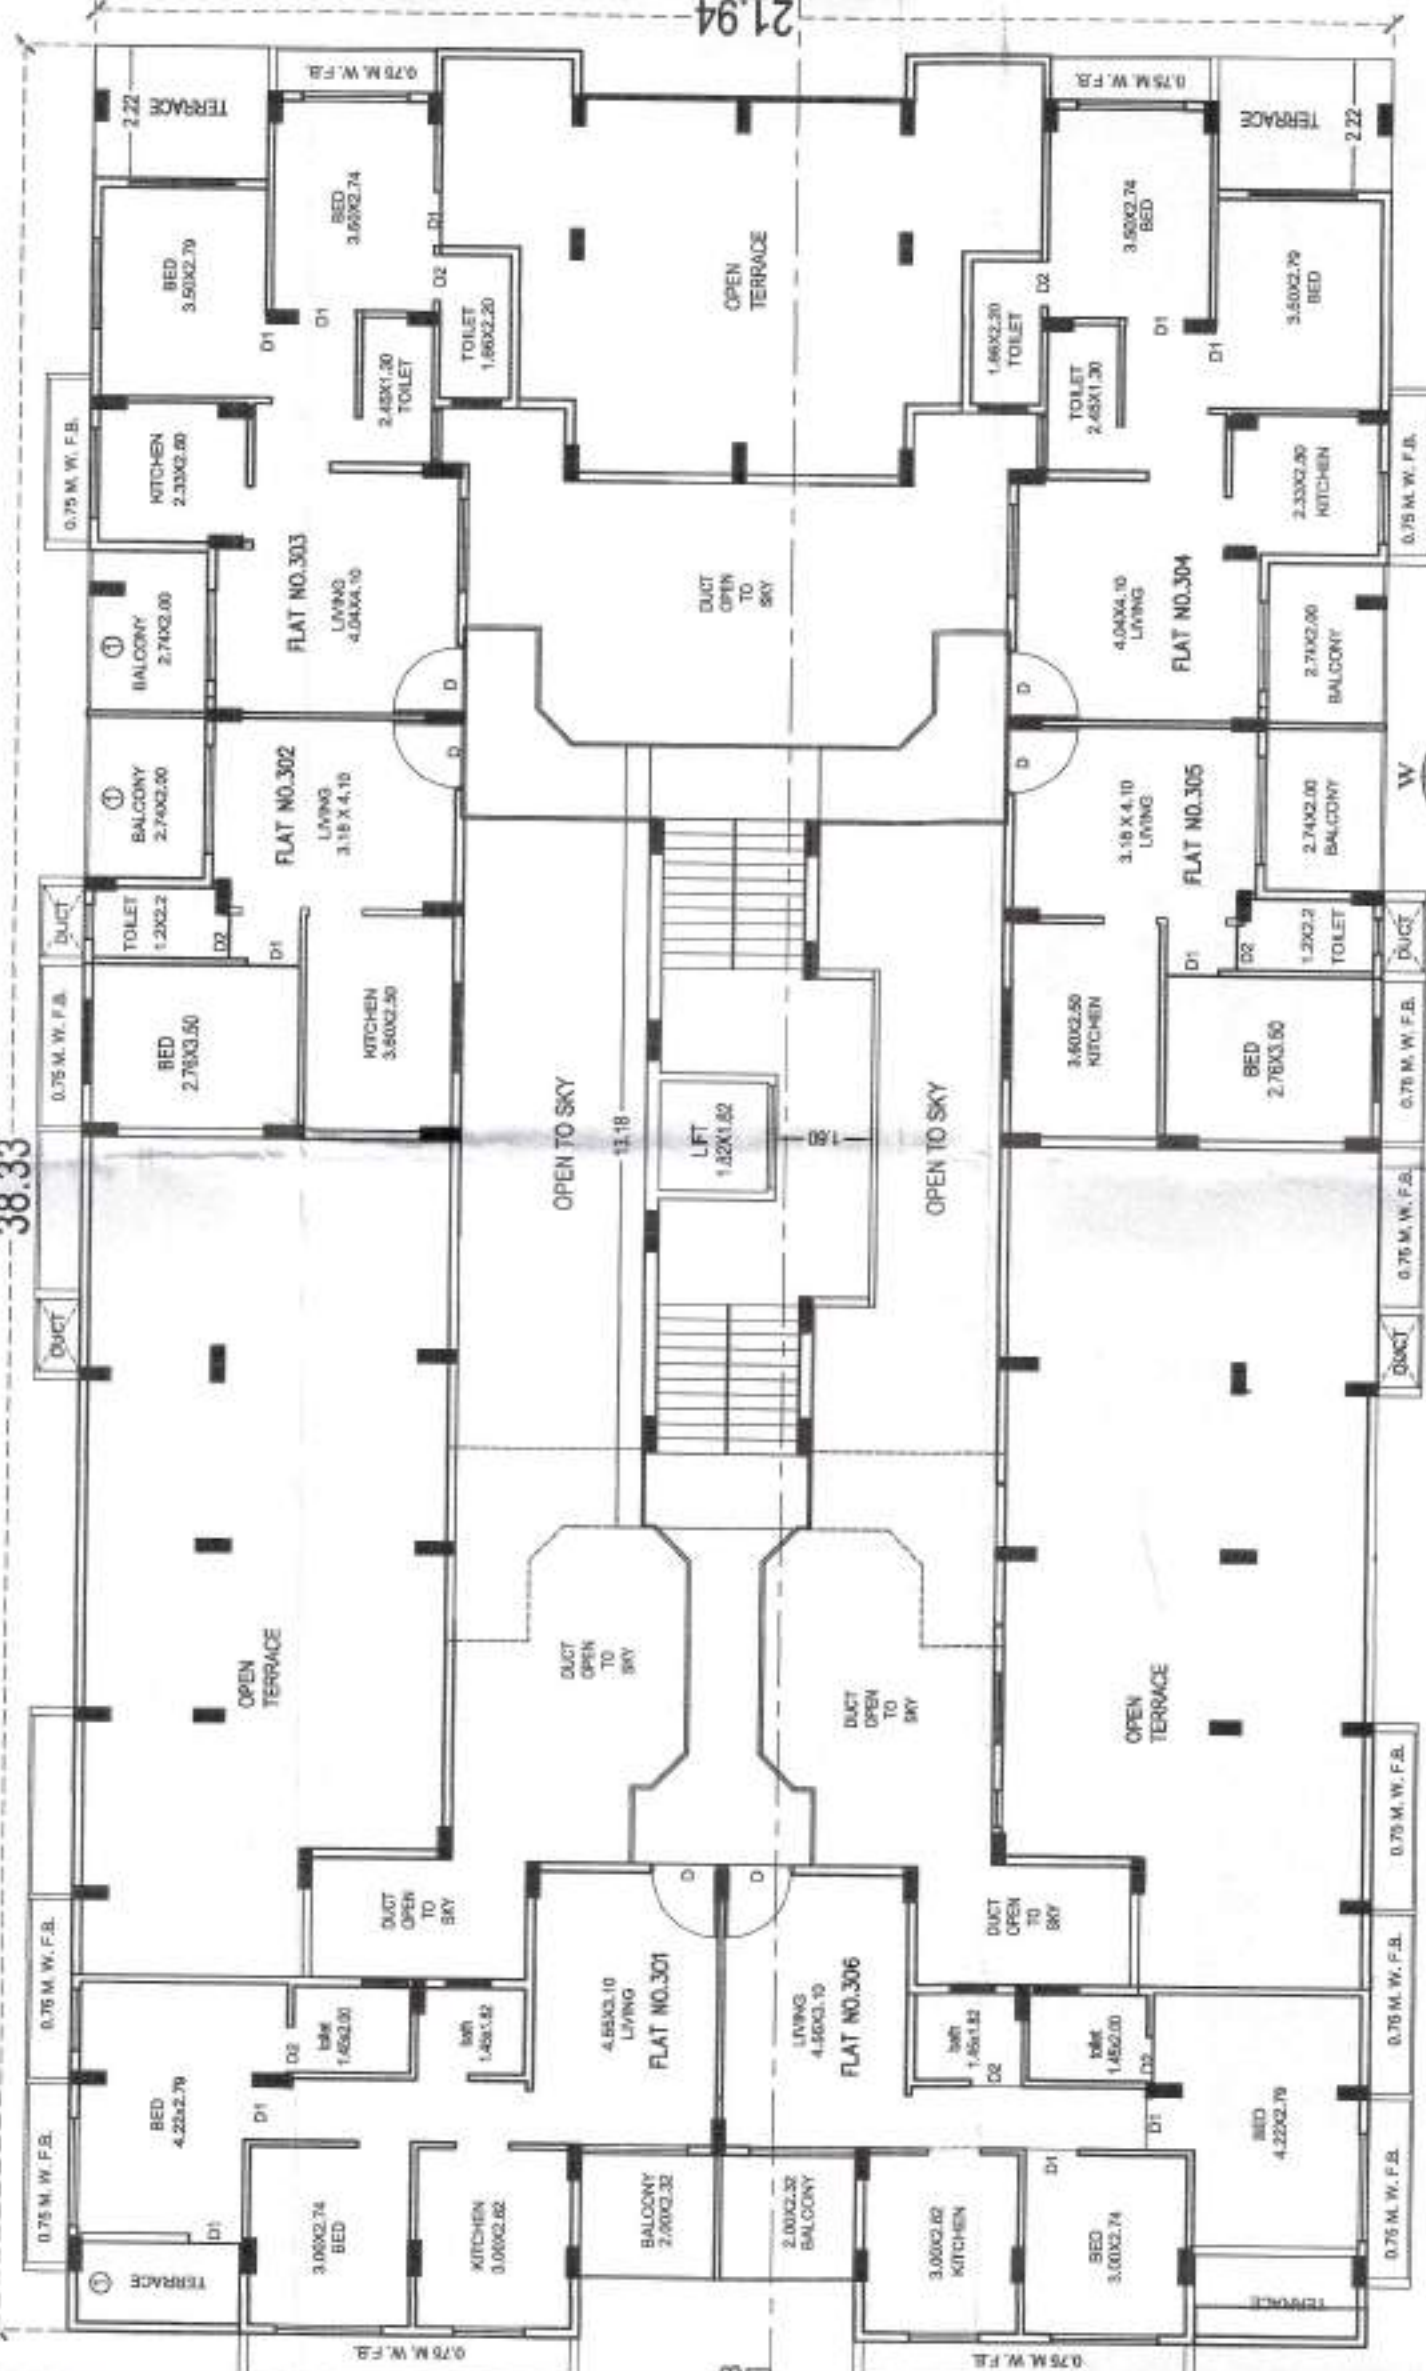

THIRD FLOOR PLAN
BUILDING NO. 1
SCALE = 1:100

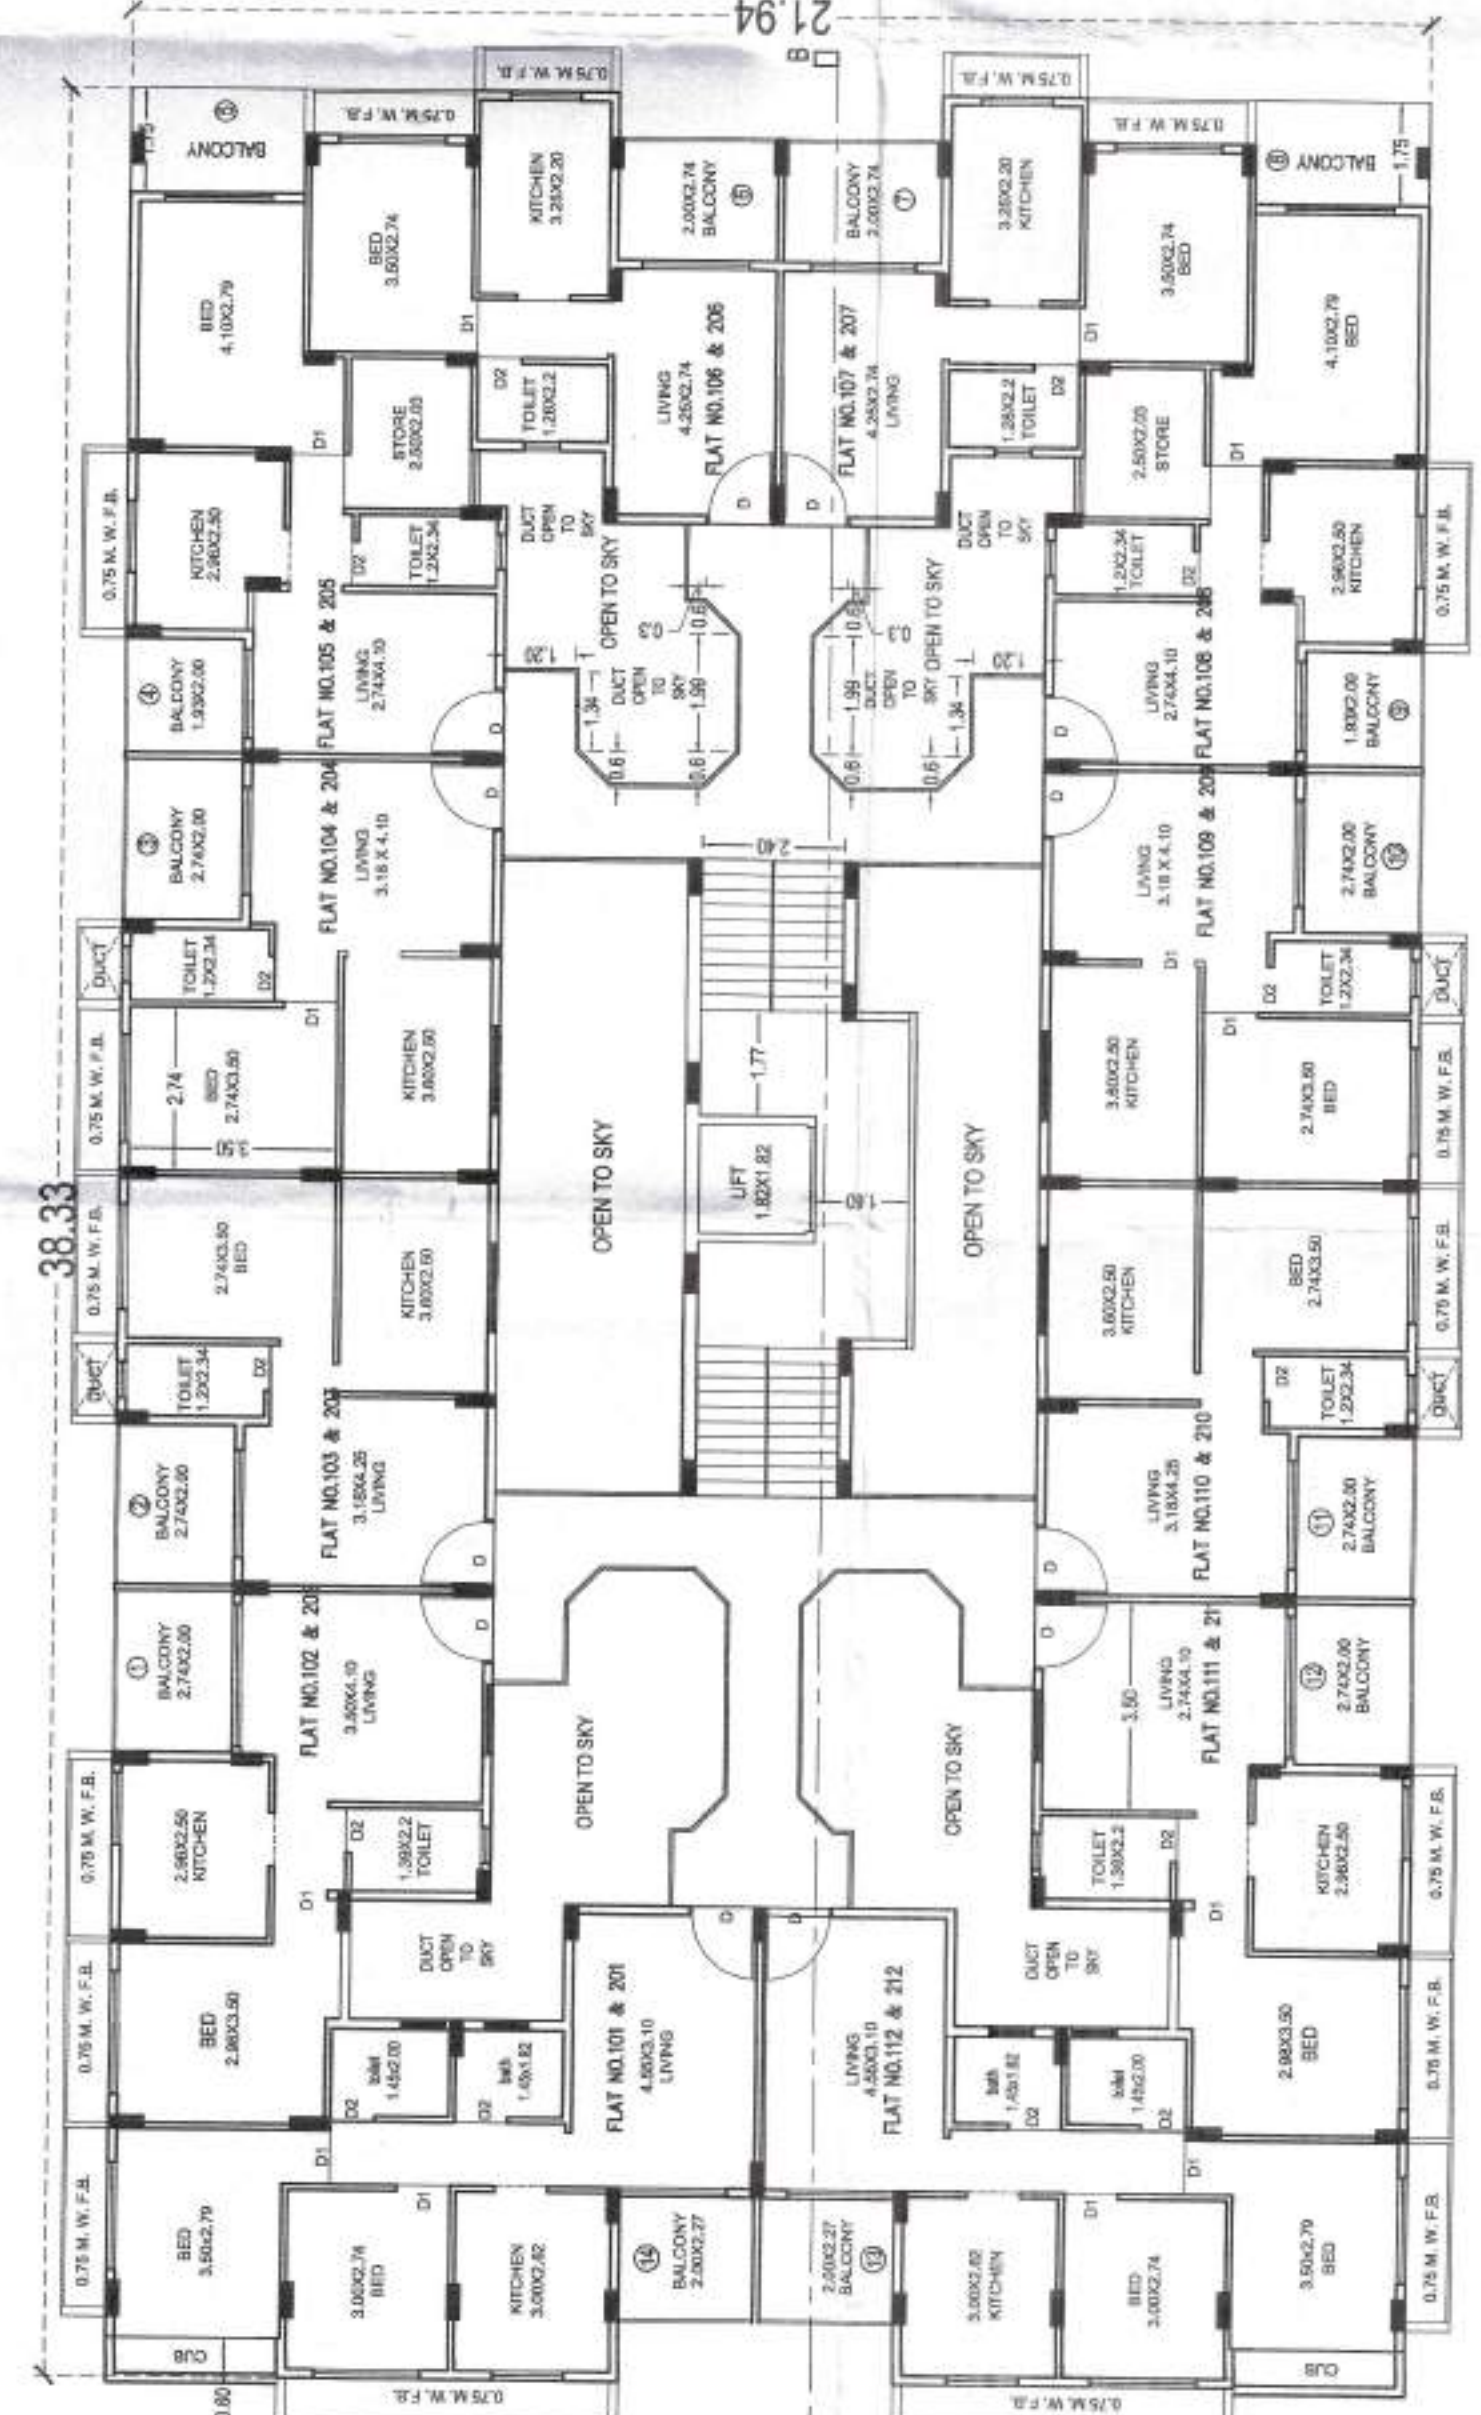

TYPICAL FIRST & SECOND FLOOR PLAN
BUILDING NO. 1
SCALE = 1:100

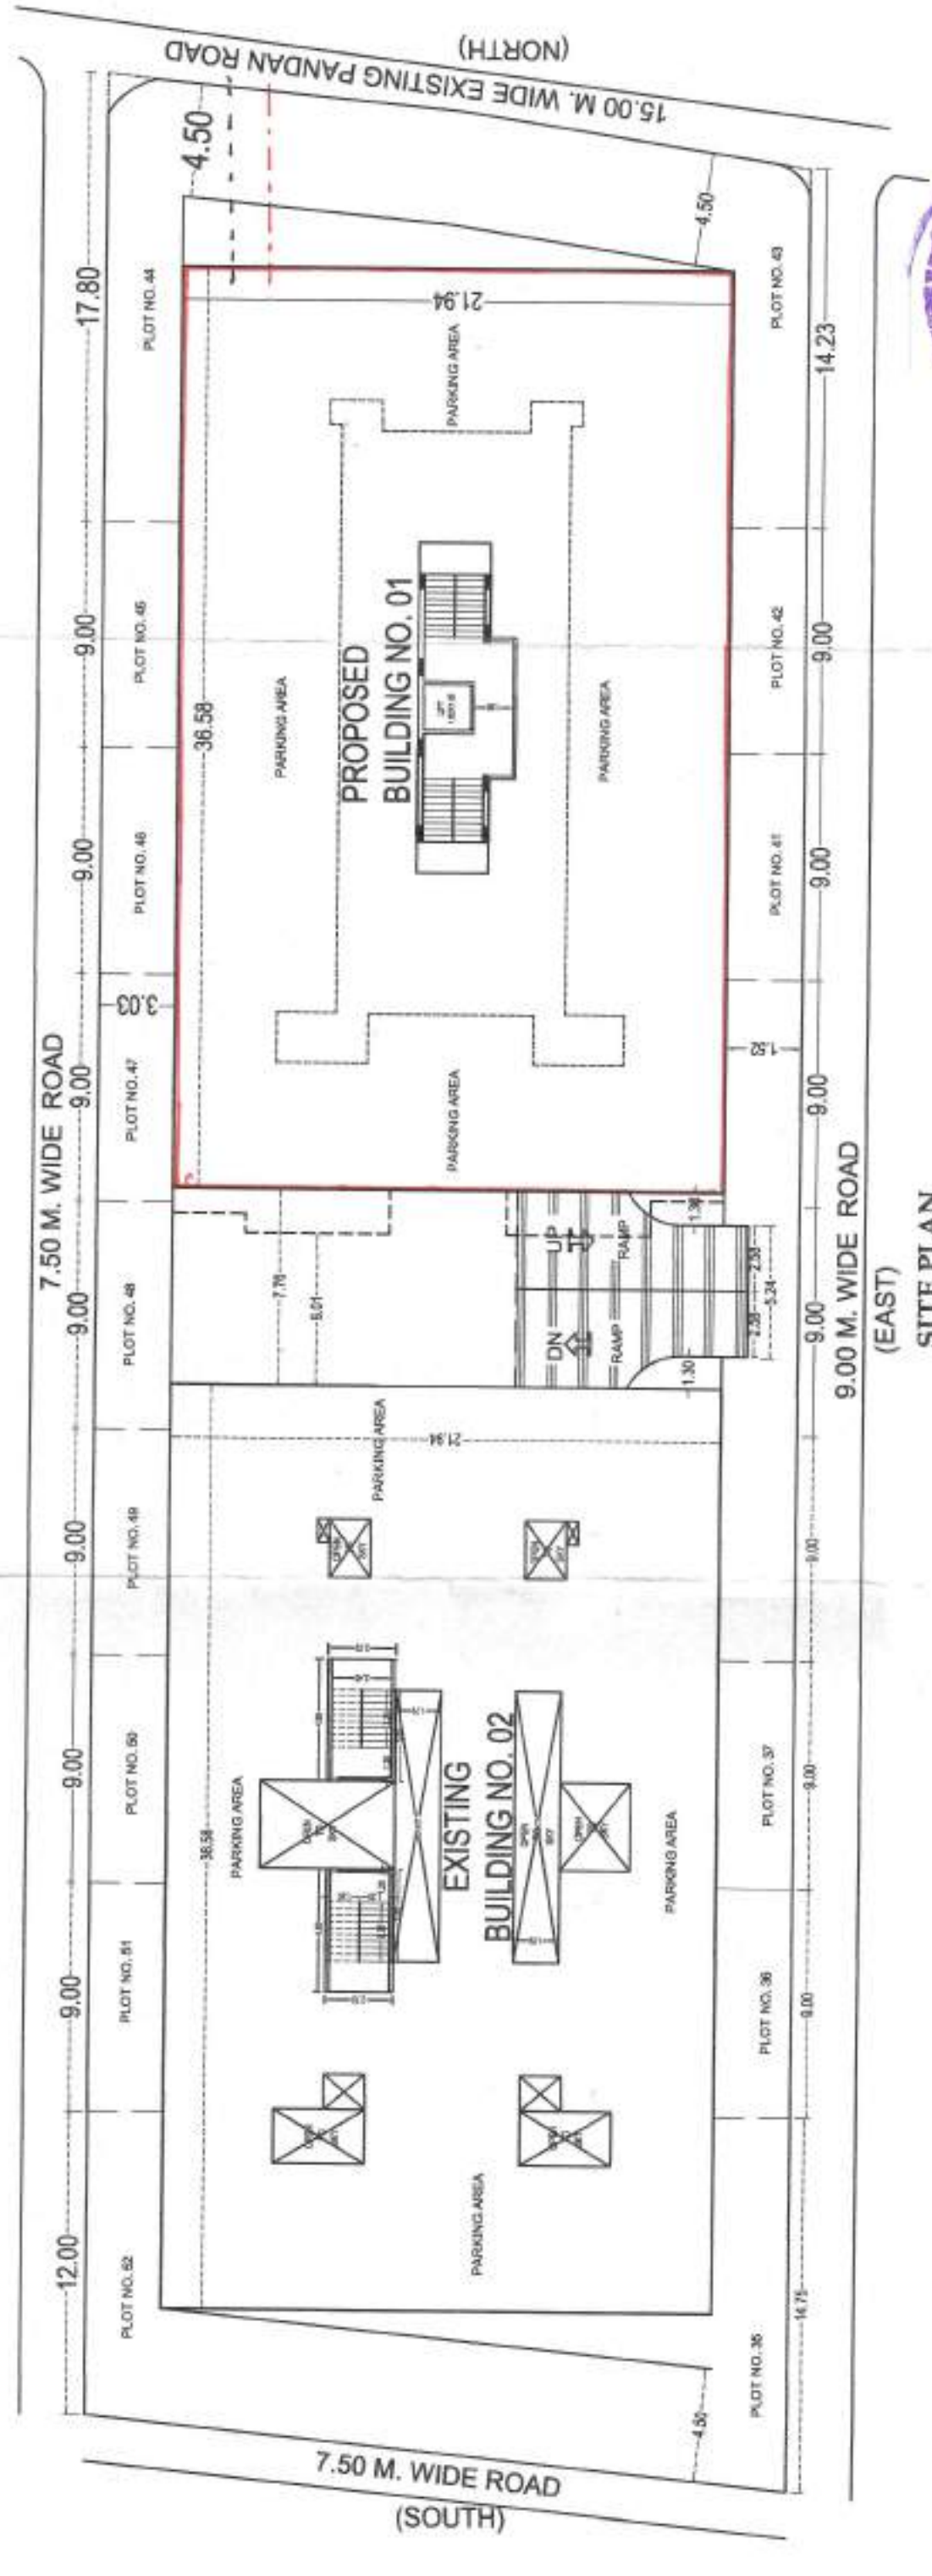

SITE PLAN
SCALE = 1:200



LOCATION PLAN
SCALE = 1:200

