

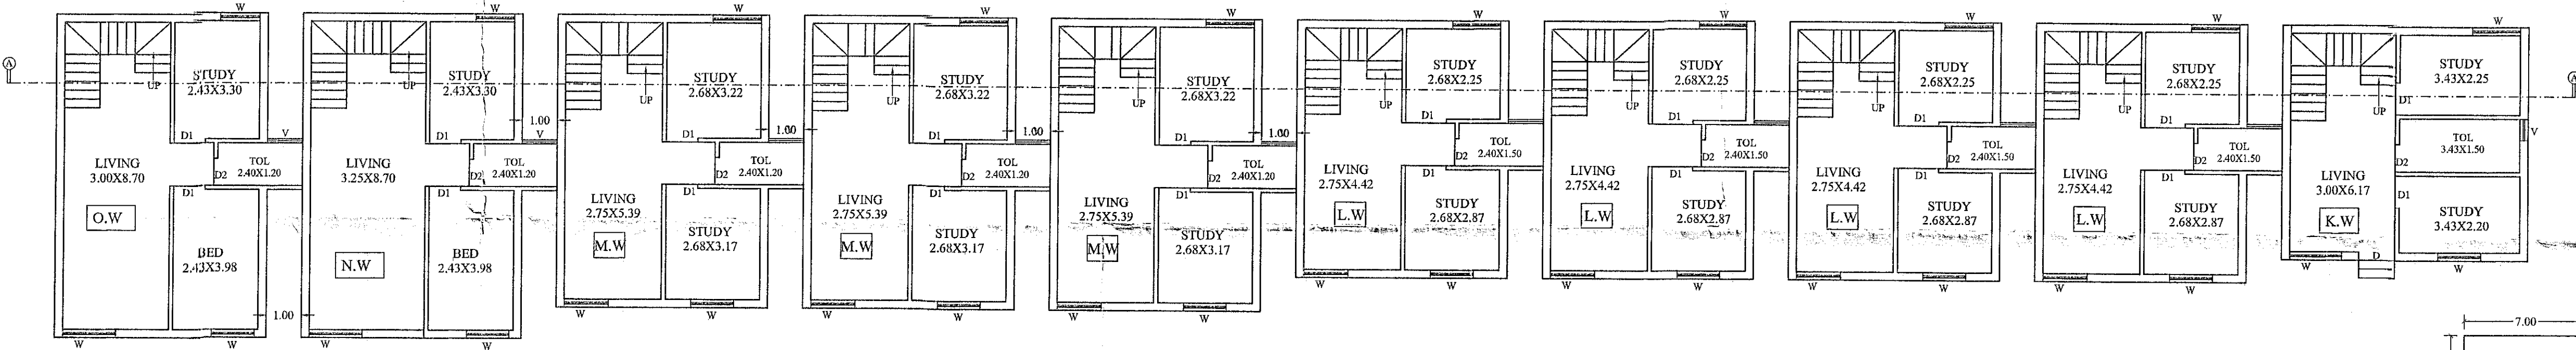


Assistant Director of Town Planning
Nanded Municipal Corporation, Nanded

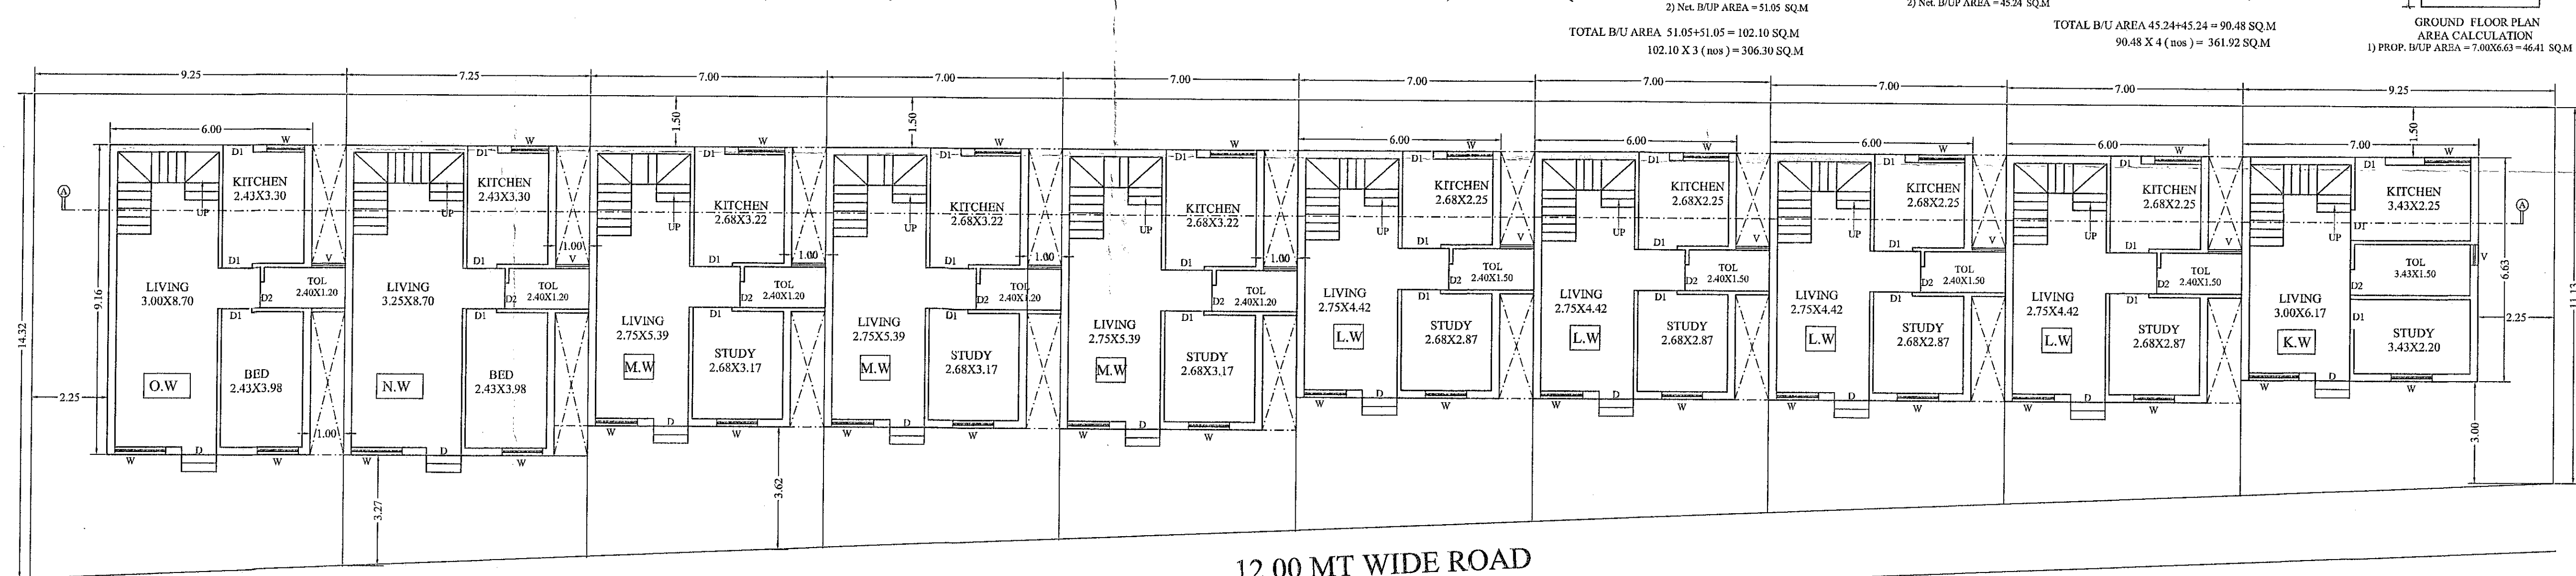

FIRST FLOOR PLAN

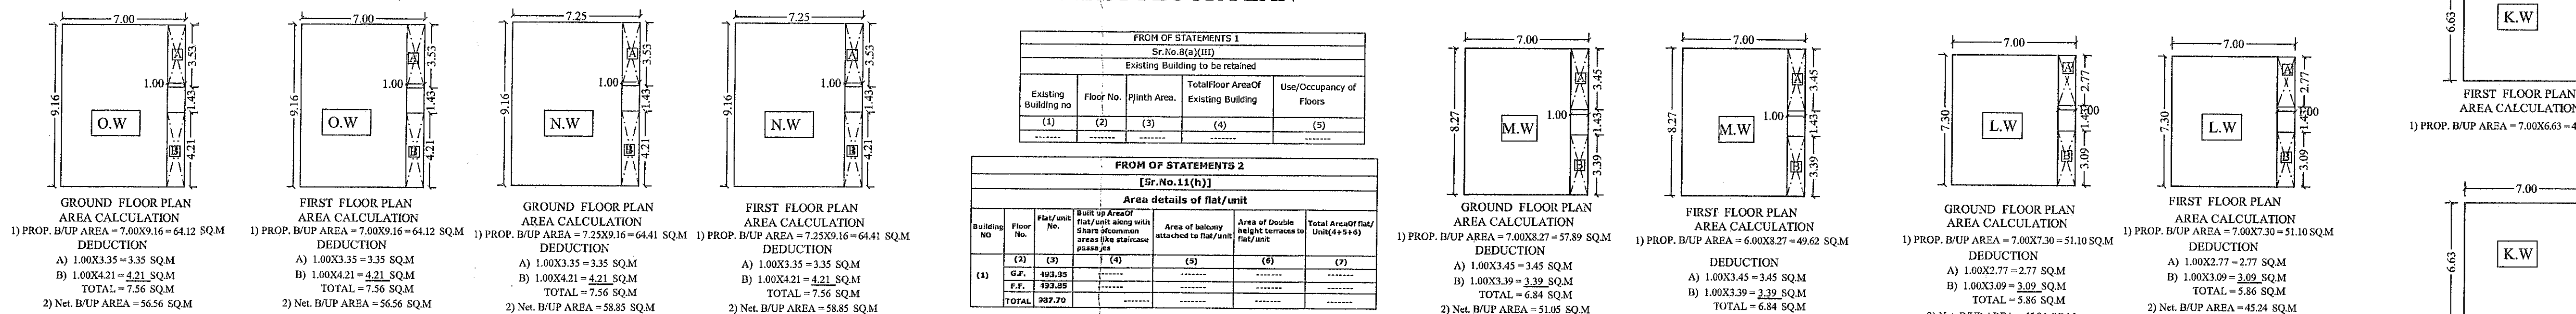

GROUND FLOOR PLAN

RAJENDRA G. BIRLA
M. Tech. Structures,
B.E. Civil (Hons.),
D.C.E. (M.I.E., M.A.C.I. (U.S.A.),
M.I.C.I., L.M.I.S.T.E.
Consulting Structural Engineers