


Work done plan area
accepted for occupancy
by Municipal Corporation
on 26/05/2019
Date 26/05/2019

BY ENGINEER
Town Planning
Municipal Corporation
Aurangabad
O.C. Signed by A.D.T.P.

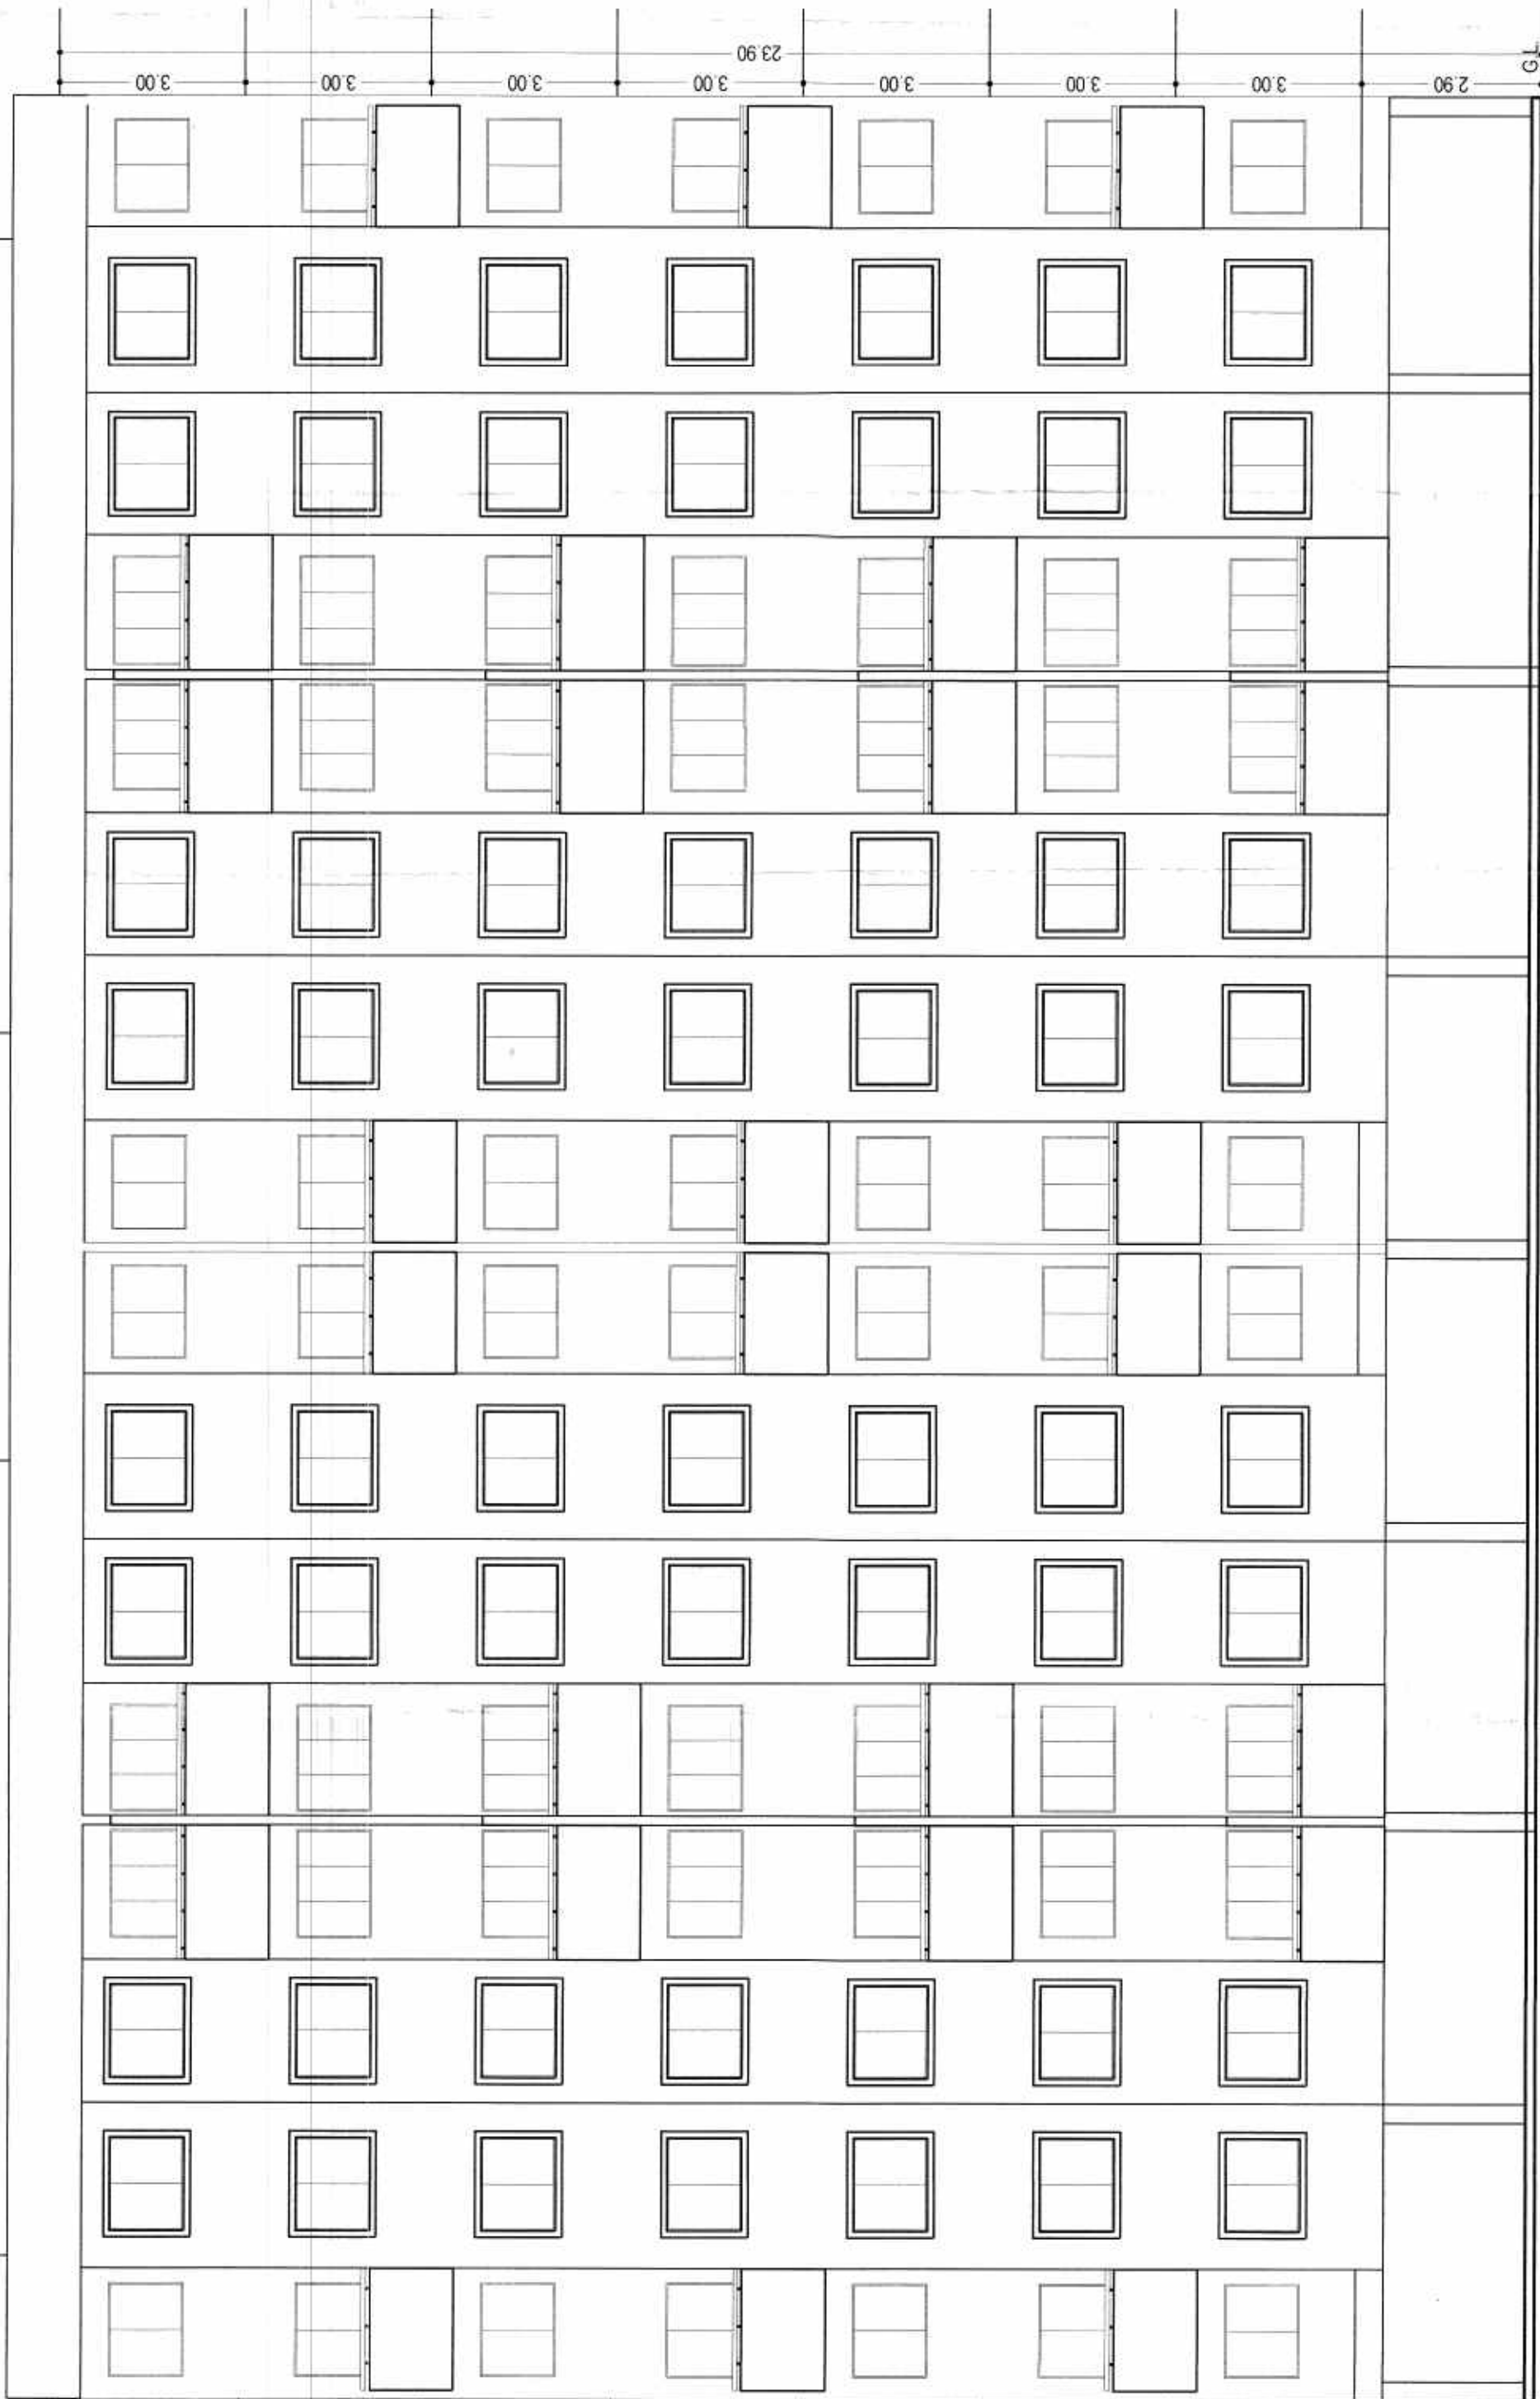

FRONT ELEVATION

PARKING AREA STATEMENT (Case No. 25)									
Sr. No.	One parking space for every	No. of Units			Required Parking			Provided Parking	
		1	2	3	4	5	6	7	8


BUILT UP AND BALCONY AREA STATEMENT (C.I. & C.II) - TYPE BUILDING RESIDENTIAL									
FLOOR	BUILT UP AREA	PROVIDED BALCONY AREA	EXCESS BALCONY AREA 15%	PROVIDED PERMISSIBLE BALCONY AREA	EXCESS BALCONY AREA	ALT. TERRACE AREA	ALT. TERRACE AREA	ALT. TERRACE AREA	ALT. TERRACE AREA
BASMENT	0.00	0.00	0.00	0.00	0.00	0.00	0.00	0.00	0.00
PARKING	0.00	0.00	0.00	0.00	0.00	0.00	0.00	0.00	0.00
FIRST	398.53	47.52	59.98	0.00	35.19	76.98	0.00	398.53	0.00
SECOND	425.37	22.08	63.81	0.00	36.33	85.07	0.00	425.37	0.00
THIRD	425.37	22.08	63.81	0.00	36.33	85.07	0.00	425.37	0.00
FOURTH	425.37	22.08	63.81	0.00	36.33	85.07	0.00	425.37	0.00
FIFTH	425.37	22.08	63.81	0.00	36.33	85.07	0.00	425.37	0.00
SIXTH	425.37	22.08	63.81	0.00	36.33	85.07	0.00	425.37	0.00
SEVENTH	425.37	22.08	63.81	0.00	36.33	85.07	0.00	425.37	0.00
TOTAL	2567.15	161.80	442.82	0.00	261.54	598.43	0.00	2567.15	0.00

BUILT UP & CARPET AREA STATEMENT (BUILDING TYPE C-I & C-II)




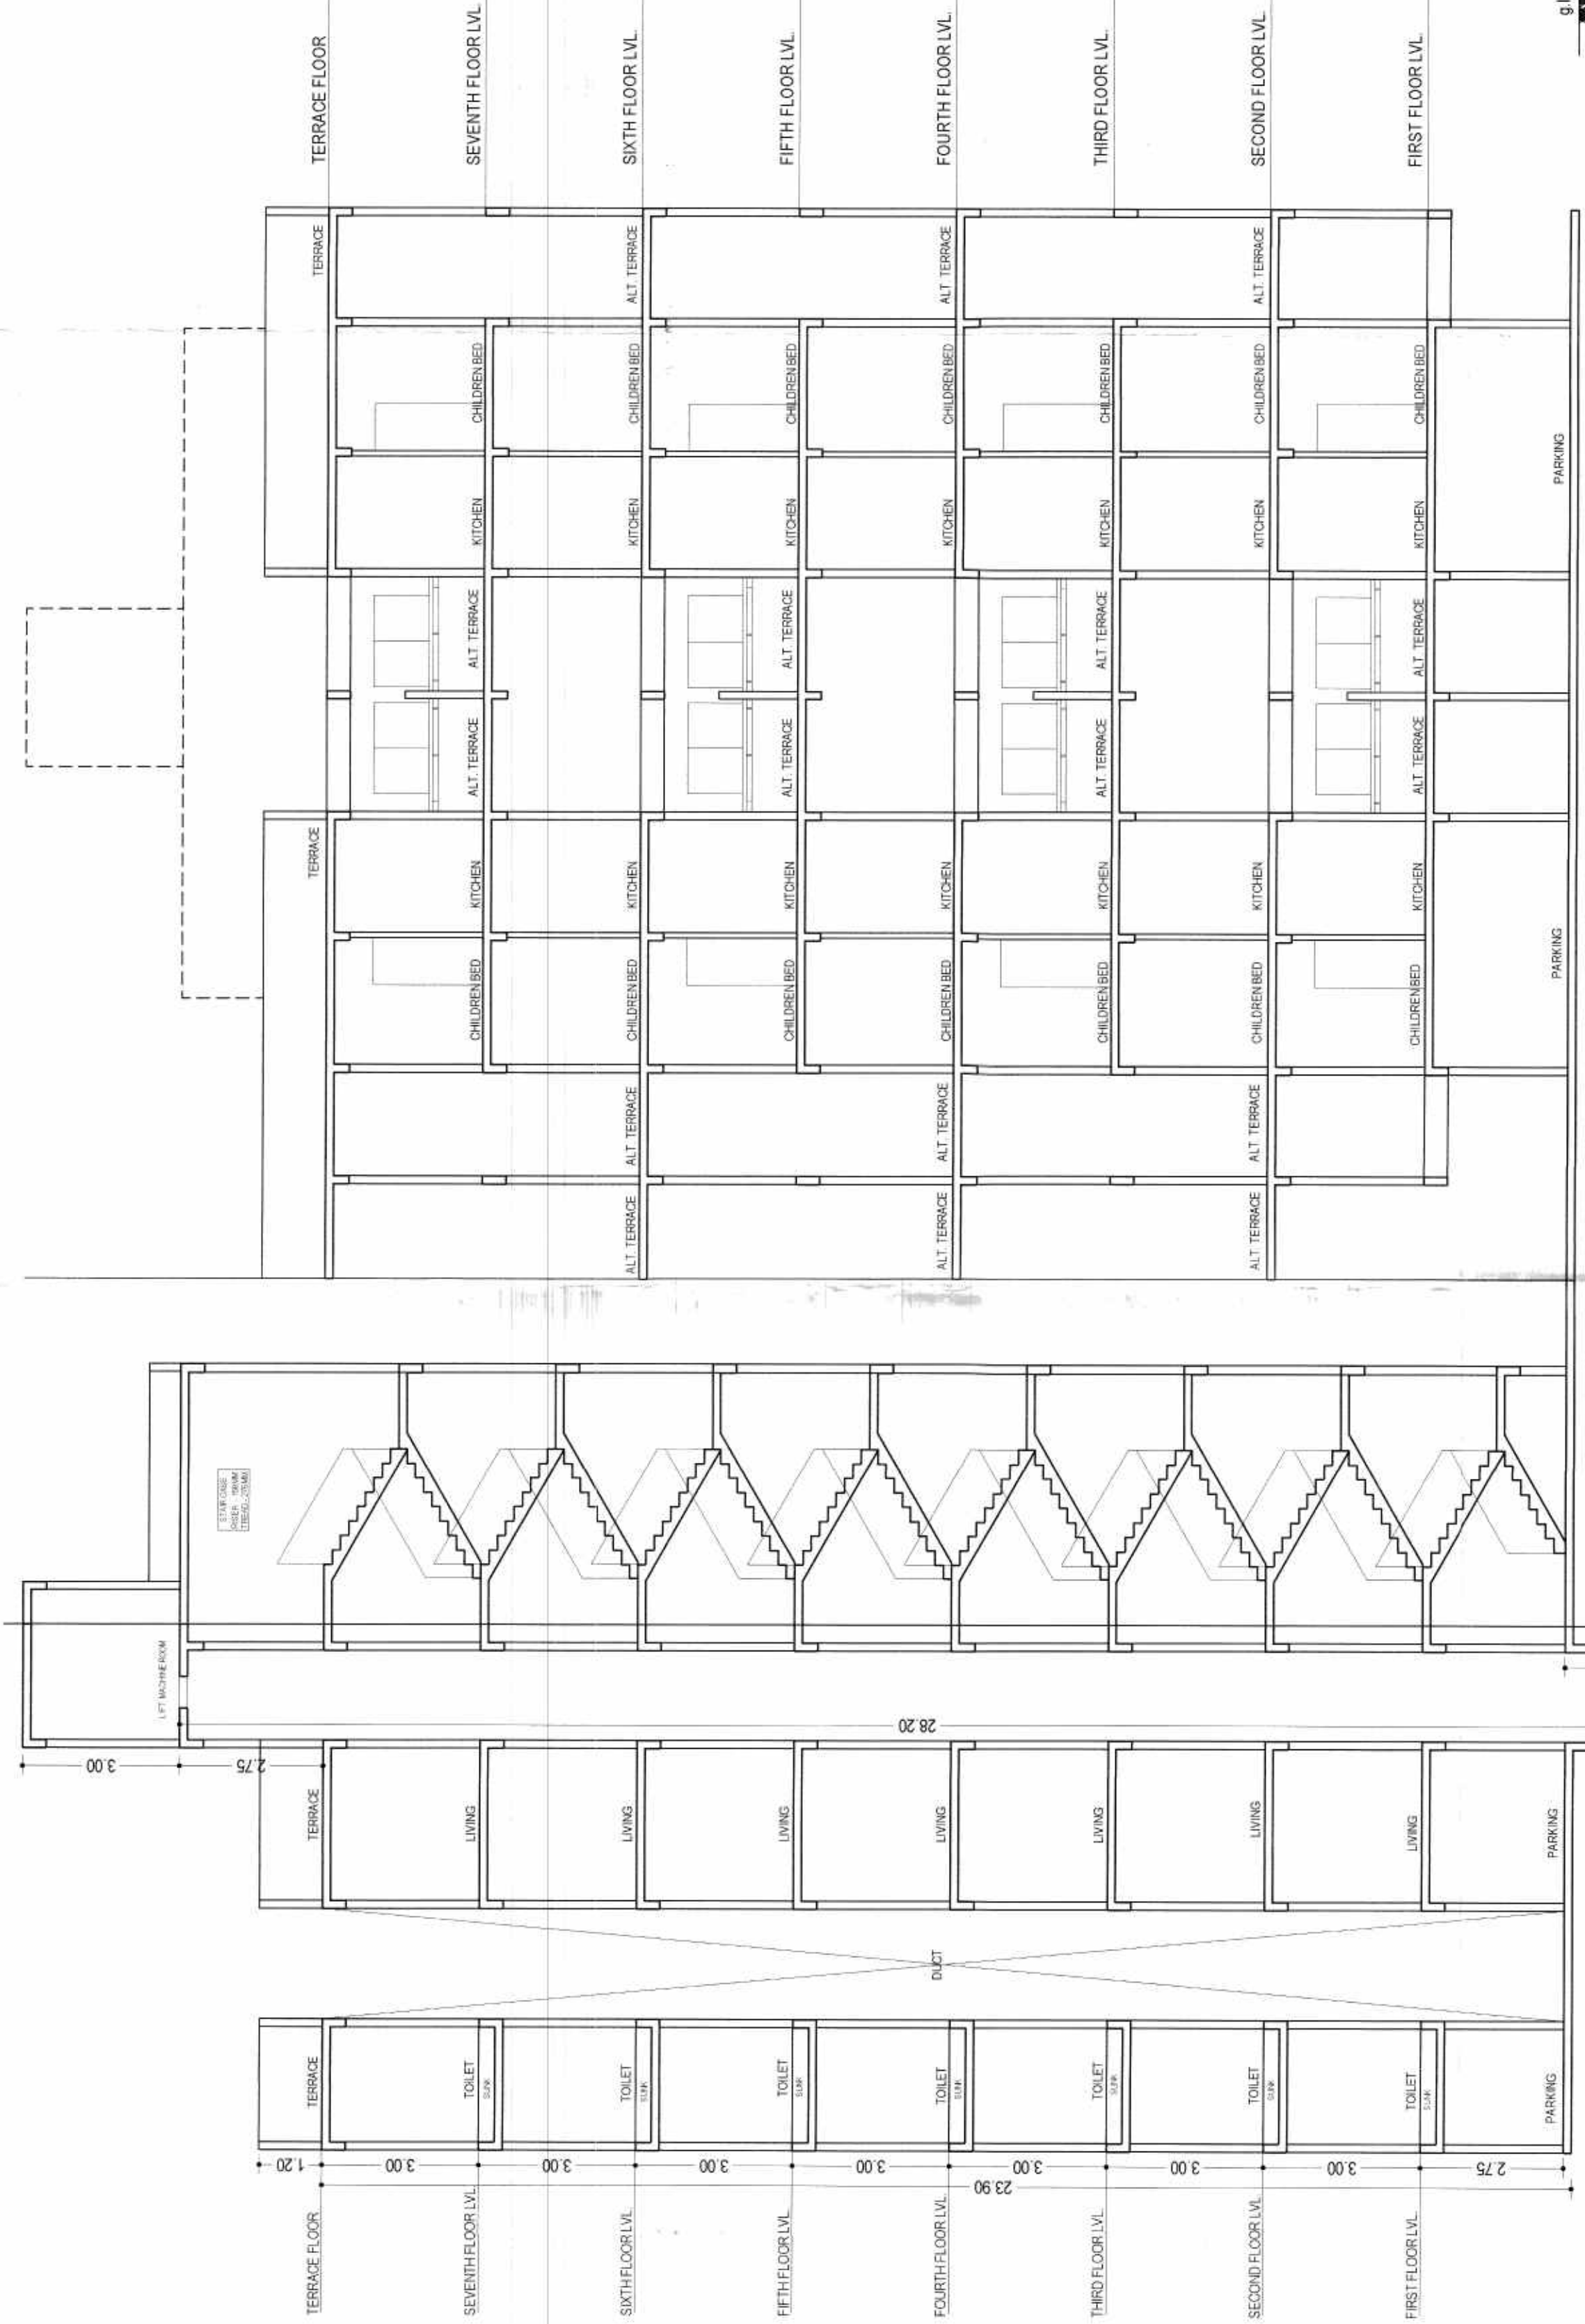

SECTION @ A-A

AREA STATEMENT 25.1 TO 7TH FLOOR						
SR.NO.	LENGTH	WIDTH	NOS.	AREA	UNIT	
DEDUCTIONS	DEDUCTIONS	DEDUCTIONS	DEDUCTIONS	DEDUCTIONS	DEDUCTIONS	
D1	2.10	3.40	4.00	28.56	SQ. M.	
D2	2.30	1.20	6.00	20.08	SQ. M.	
D3	4.95	1.20	6.00	7.35	SQ. M.	
D4	4.05	3.40	2.00	27.54	SQ. M.	
D5	2.30	2.85	2.00	13.11	SQ. M.	
D6	2.30	2.85	2.00	13.11	SQ. M.	
D7	0.95	1.00	4.00	3.80	SQ. M.	
D8	0.95	1.00	4.00	3.80	SQ. M.	
D9	4.10	1.00	2.00	8.20	SQ. M.	
D10	4.10	1.00	2.00	8.20	SQ. M.	
D11	2.10	1.15	2.00	5.02	SQ. M.	
D12	2.10	1.15	2.00	5.02	SQ. M.	
D13	4.05	2.85	1.00	13.82	SQ. M.	
D14	4.05	2.85	1.00	13.82	SQ. M.	
D15	6.90	1.00	2.00	13.80	SQ. M.	
D16	3.15	1.20	2.00	7.56	SQ. M.	
D17	3.15	1.20	2.00	7.56	SQ. M.	
D18	3.15	1.20	2.00	7.56	SQ. M.	
D19	4.95	3.40	2.00	33.84	SQ. M.	
D20	4.95	3.40	2.00	33.84	SQ. M.	
