




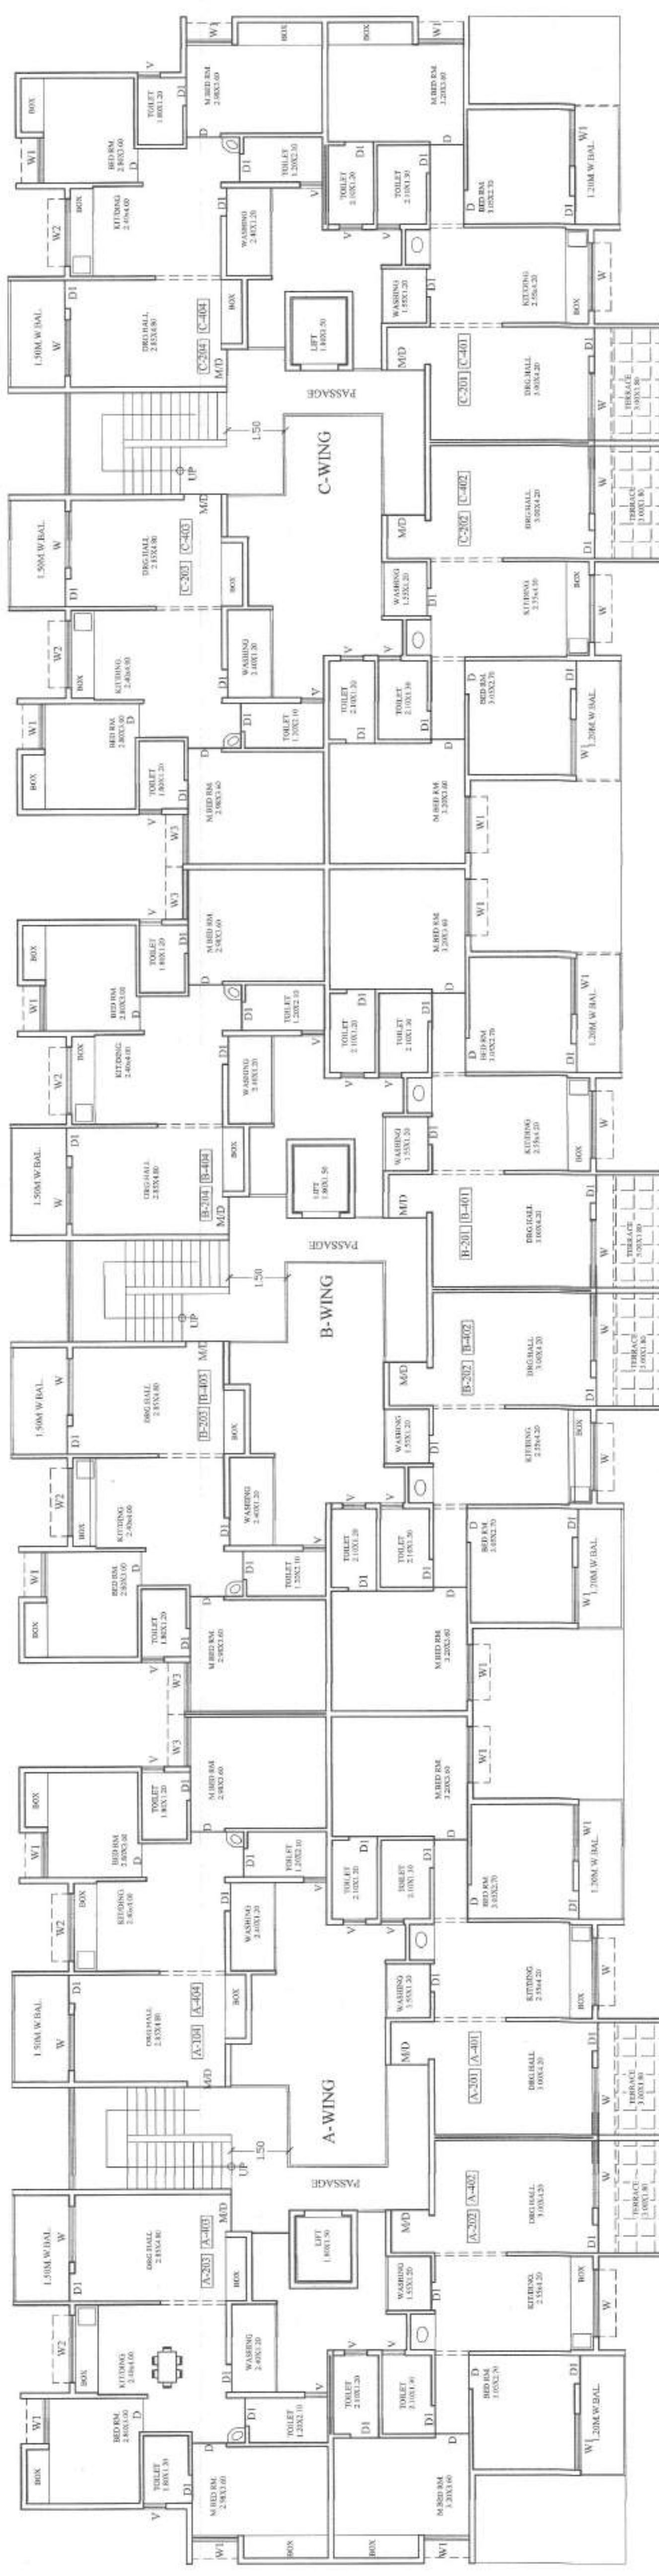

TYPICAL 2nd & 4th FLOOR PLAN
(SCALE=1:100)

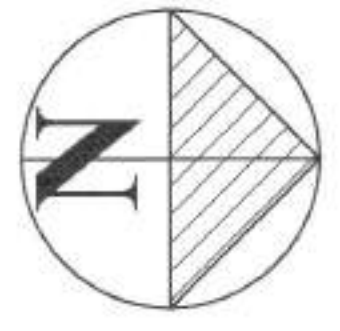

TYPICAL 1st, 3rd & 5th FLOOR PLAN
(SCALE=1:100)

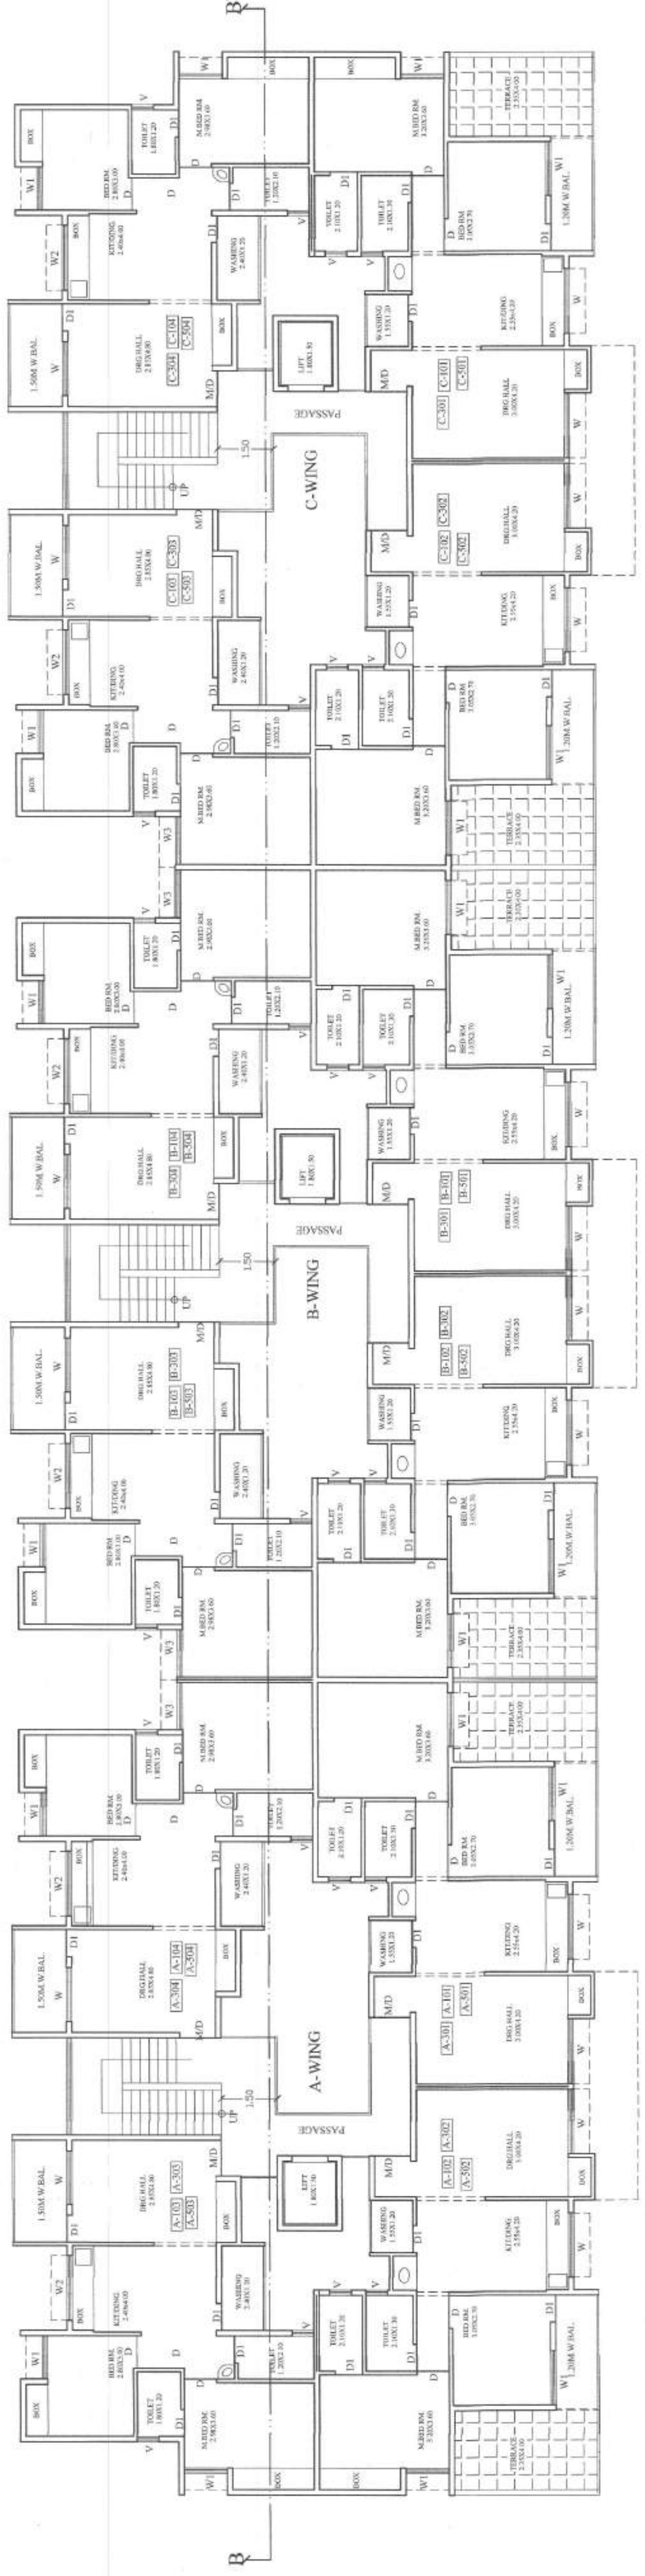

STILT FLOOR PLAN
(SCALE=1:100)

LEGEND

PLOT BOUNDARY SHOWN IN
PROPOSED CONST. SHOWN IN
DRAINAGE LINE SHOWN IN
WATER LINE SHOWN IN

SCHEDULE OF OPENINGS

M/D	WINDOWS	
	W	W
1.0X2.10	W	1.80X1.20
0.90X2.10	W1	1.50X1.20
0.90X2.10	W2	1.20X1.20
0.60X0.75	W3	1.00X0.75
0.60X0.75	W4	1.00X0.75

NOTES

- 1) EXTERNAL WALL -- 0.15
- 2) INTERNAL WALL -- 0.10
- 3) R.C.C. FRAME STRUCTURAL

PROPOSED RESIDENTIAL BUILDING
ON PLOT NO- 27, 28, 29 & 30, ON
GUT NO- 70(P), AT VILLAGE-
SATARA PARISAR,
TQ.&DIST.-AURANGABAD.
FOR
SHRI- JI DULIP MADANLAL PATEL
GPA HOLDER'S
1) SWAPNIL M. KULKARNI.
2) DHANANJAY B. DOIFODE.

OWNER'S SIGNATURE :-

1)

2)

ARCHITECT'S

ARCHITECT
Mr. Dhananjay B. Doifode
B. Arch.
CA / 2013 / 1984
Flat No. B9, Shivajinagar Complex,
Chhatrapati Nagar, Aurangabad.