


[illegible]

भारत नाथकाम साहित्य
व माती म.न.पा. व्या
म.न.पा. व्या

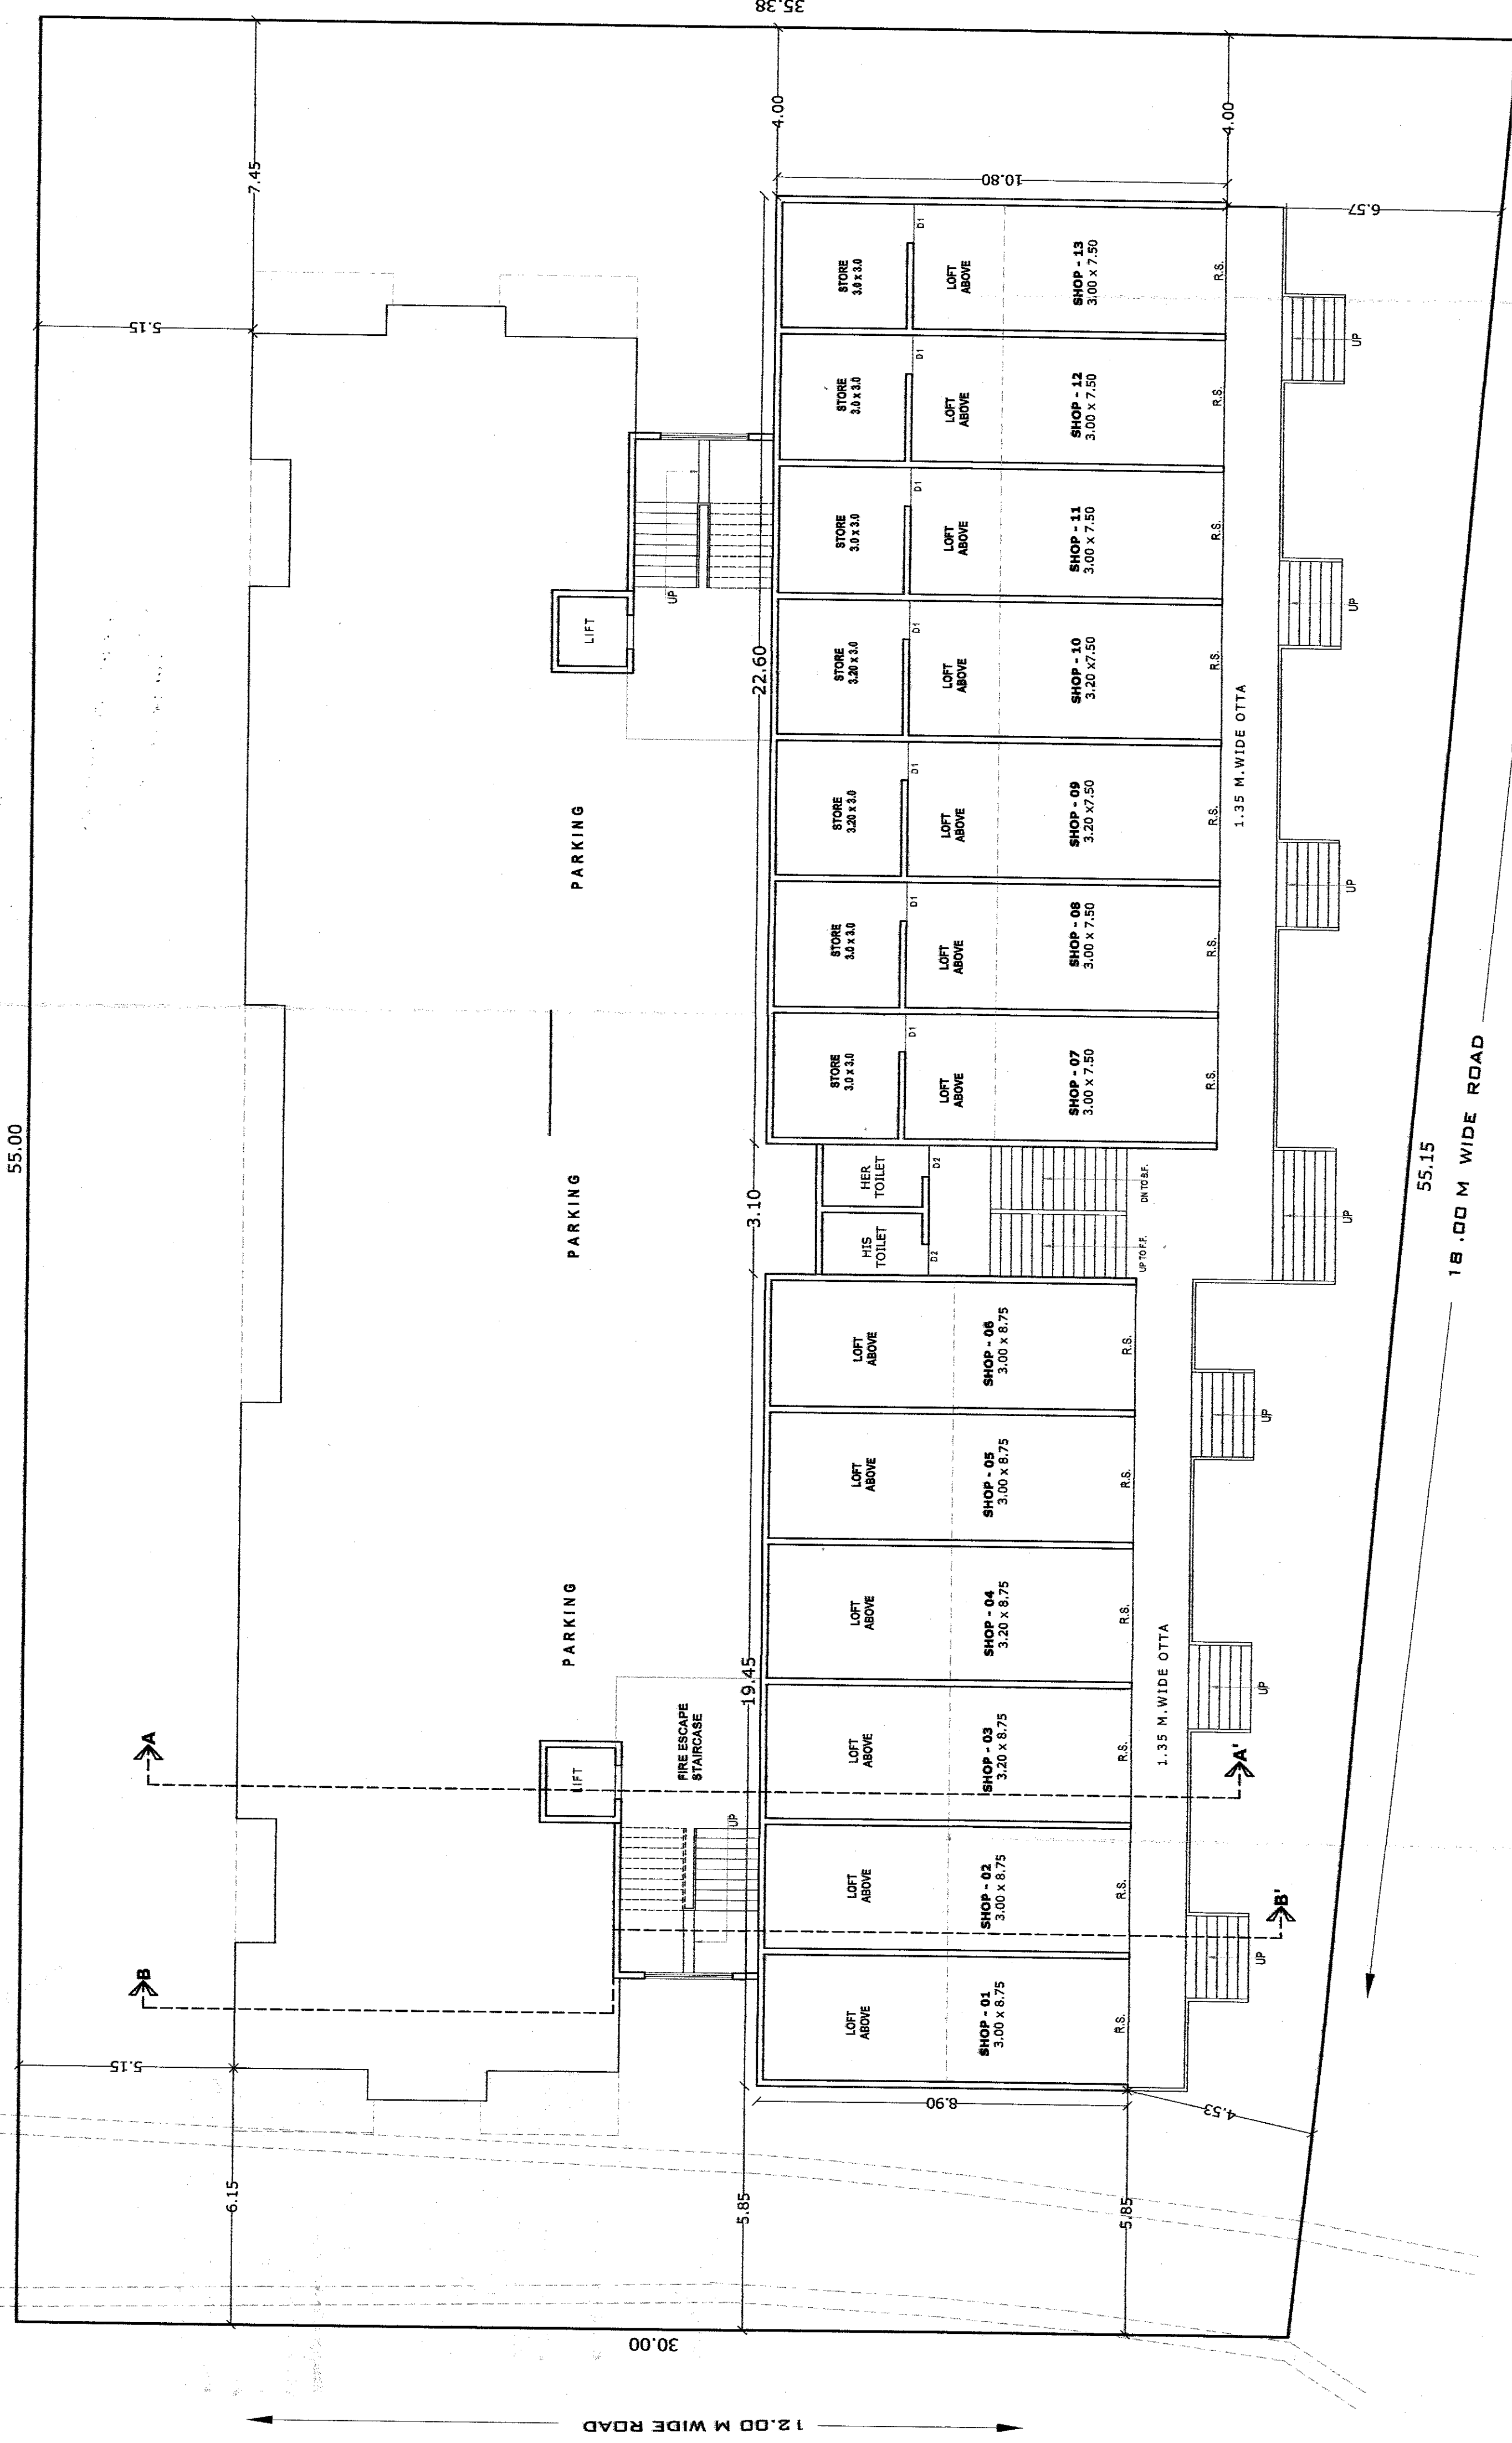

SCHEDULE OF OPENING		
NAME	LENGTH	HEIGHT
V	0.6	0.9
W1	1.80	1.50
W2	1.50	1.50
S.F.D	2.50	2.40
M.D	1.05	2.40
D1	0.92	2.40
D2	0.75	2.40
R.S	3.00	3.60


AREA STATEMENT :-	
1) AREA OF PLOT (AS PER P.R. CARD & LAYOUT)	=1806.93 Sq. M.
2) ADD AREA OF 18.0 M. D.P. ROAD WIDENING	= 146.50 Sq. M.
3) ADD AREA OF T.D.R.(40% of 1)	= 722.77 Sq.M.
4) TOTAL PERMISSIBLE B/U/P. AREA (1+2+3)	= 2676.20 Sq.M.
5) BUILT UP AREA OF GROUND FLOOR	= 423.18 Sq. M.
6) BUILT UP AREA OF STILL FLOOR	=262.83 Sq. M.
7) BUILT UP AREA OF FIRST FLOOR	= 603.20 Sq. M.
8) BUILT UP AREA OF SECOND FLOOR	= 527.01 Sq. M.
9) BUILT UP AREA OF THIRD FLOOR	= 505.12 Sq. M.
10) BUILT UP AREA OF FOURTH FLOOR	= 281.46 Sq. M.
11) TOTAL B/U/P. AREA(5+6+7+8+9+10)	= 2602.79 Sq. M.
12) ADD EXCESS BALCONY AREA IN BUILT UP	= 18.06 Sq. M.
13) NET TOTAL B/U/P. AREA(11+12)	=2620.85 Sq.M.

BUILDING	FSI AREA		BALCONY		STAIR	LIFT	PASSAGE LIFT M/C TENE.	TOTAL FSI/AREA
	COMM.	RESI.	SPECIAL	DOUBLE				
A-1 (Bldg)	423.18	2179.61	0.00	0.00	390.42	408.48	95.01	0.00
Total	423.18	2179.61	0.00	0.00	390.42	408.48	95.01	2602.79 + 95.01

A (BLDG)															
BUILDING		FLOORS				FSI AREA		BALCONY			STAIR		PASSAGE/LIFT M/C ROOM		TOTAL
		COMM.	RESI.	IND.	SPECIAL	DOUBLE HT PERM.	PROP.	EXCESS	PAID	PAID	PAID	PAID	PAID	TENE.	FSI AREA
A (BLDG)	TERRACE FLOOR	0.00	0.00	0.00	0.00	0.00	0.00	-	0.00	0.00	0.00	0.00	0.00	-NA-	0.00
A (BLDG)	FOURTH FLOOR	0.00	281.46	0.00	0.00	42.22	66.97	-	27.00	0.00	0.00	104.31	-	4	281.46
A (BLDG)	THIRD FLOOR	0.00	505.12	0.00	0.00	0.00	75.77	128.84	-	27.00	0.00	104.11	-	8	505.12
A (BLDG)	SECOND FLOOR	0.00	527.01	0.00	0.00	0.00	79.05	96.25	-	27.00	0.00	104.11	-	8	527.01
A (BLDG)	FIRST FLOOR	0.00	603.20	0.00	0.00	0.00	90.48	87.98	-	27.00	0.00	191.70	-	10	603.20
A (BLDG)	STILL FLOOR	0.00	262.83	0.00	0.00	0.00	39.42	28.45	-	25.87	0.00	94.26	-	4	262.83
A (BLDG)	GROUND FLOOR	423.18	0.00	0.00	0.00	0.00	63.48	0.00	-	15.50	0.00	0.00	-	1	423.18
A (BLDG)	PARKING FLOOR	0.00	0.00	0.00	0.00	0.00	0.00	0.00	-	13.50	0.00	0.00	-	0	0.00
A (BLDG)	BASEMENT FLOOR	0.00	0.00	0.00	0.00	0.00	0.00	0.00	-	0.00	0.00	0.00	-	0	0.00
A (BLDG)	Total	423.18	2179.61	0.00	0.00	0.00	390.42	408.48	18.06	162.87	0.00	598.48	0.00	-NA-	2602.79

SCHEDULE OF OPENING:			
NAME	LENGTH	HEIGHT	NOS.
PS	19.15	2.10	1
PS	22.08	2.10	1

SCHEDULE OF OPENING:			
NAME	LENGTH	HEIGHT	NOS.
V	1.20	0.60	2
V	1.25	0.60	14
V	1.30	0.60	2
V	1.35	0.60	12
V	1.60	0.60	1
V	2.40	0.60	1
V	2.45	0.60	2
V	3.10	0.60	2

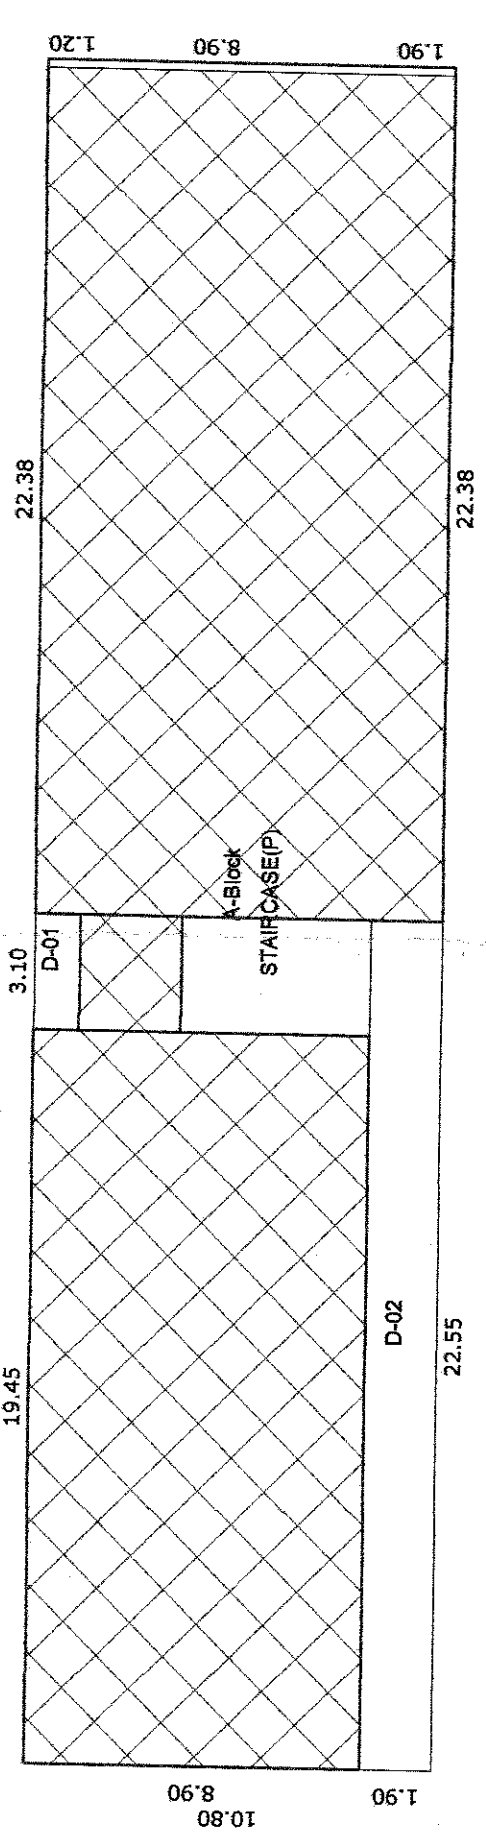

Polygon	LENGTH	WIDTH	Area
A-Block	44.93	10.80	485.24
D-01	3.10	1.20	3.72
D-02	22.55	1.90	42.85
STAIRCASE(P)	5.00	3.10	15.50
Total -->	-->	-->	423.18