



[illegible]

STILT SECOND FOURTH FLOOR PLAN

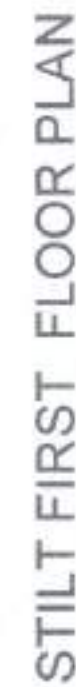

STILT THIRD & FIFTH
FLOOR PLAN

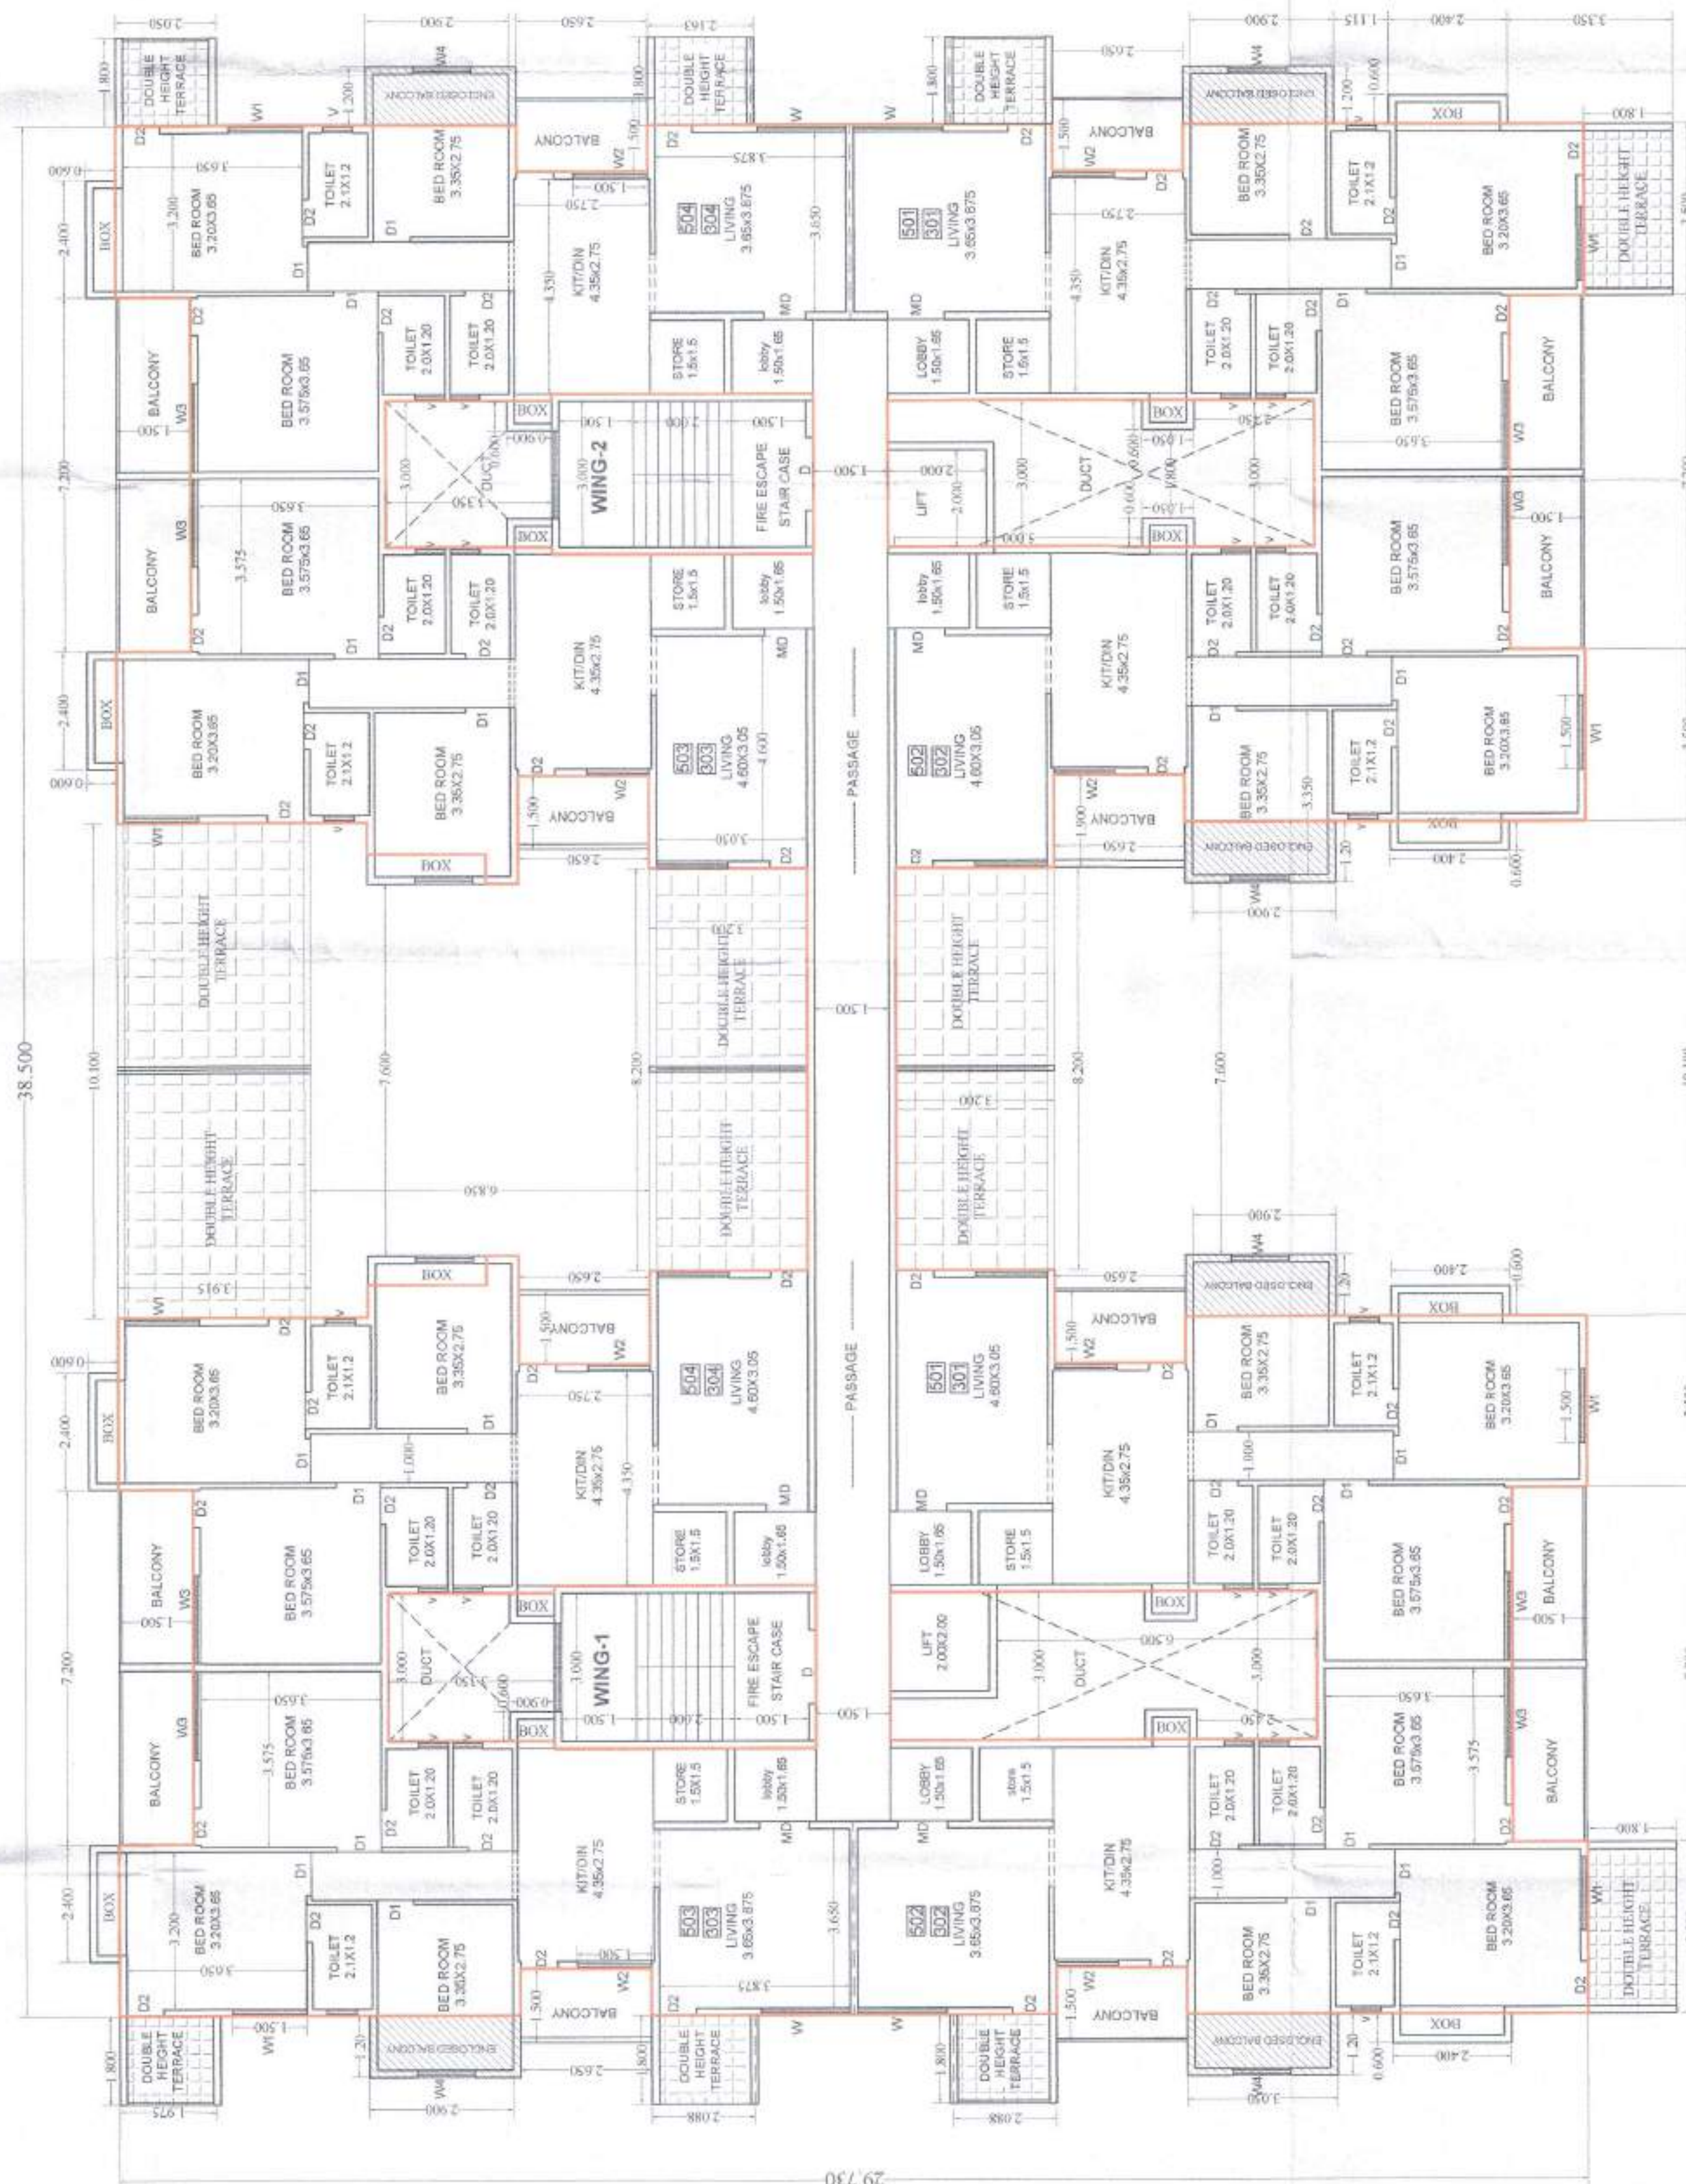

PARKING /STILT FLOOR PLAN

AREA STATEMENT	
PROPOSED BUMP AREA (A TYPE BLDG)	
STILT FIRST FLOOR	= 634 520 SQM
STILT SECOND FLOOR	= 634 520 SQM
STILT THIRD FLOOR	= 634 520 SQM
STILT FOURTH FLOOR	= 634 520 SQM
STILT FIFTH FLOOR	= 634 520 SQM
TOTAL BUMP AREA	= 3172.60 SQM.

SCHEDULE OF OPENING	
MD -1, 000S-2, 100	TEAK WOOD FRAME
D1 -0, 900S-2, 100	TEAK WOOD FRAME
D2 -0, 750S-2, 100	TEAK WOOD FRAME
W -1, 800S-1, 500	ALU WINDOWS
W1 -1, 500S-1, 200	ALU WINDOWS
W2 -1, 500S-900	ALU WINDOWS
W3 -1, 800S-1, 200	ALU WINDOWS
W4 -1, 200S-1, 200	ALU WINDOWS
V -0, 600S-0, 750	M/S GLAZED VENTIL.

REVISED 'A' TYPE BUILDING ON
PLOT NO. 2, GUT NO - 701,
AT CHIKALTHANA, AURANGABAD.

FOR
MR. RAJESH PARSWAM & OTHER'S
THROUGH G.P.A.
M/S SARA BUILDERS & DEVELOPERS

AMOL KSHIRSAGAR
FLAT NO 5, 7TH BUILDING
R.B. HILLS GARCHEDA,
AURANGABAD.
MOBILE NO. 9960699221