

अनुमति याची प्रत
Approved as amended
in Column
Subject to the conditions mentioned in
this office Building permit No. 237/2019-20
Date 20-02-2020
DY. ENGINEER
Town Planning
Municipal Corporation
AURANGABAD.
O. C. Signed by A.D. P.P.

अटी व नियम
न बांधकाम परवानगीनुसार बांधकाम करून घ्यावे. जमीनपाटी (Plinth Level) चे बांधकाम पूर्ण झाल्यावर दारूचक्रियत / व्यवसायीक अभियंता/ सुपचार्यद्वारे, यांचे मार्फत उपाययोजना पूर्णत्वाचे प्रमाणपत्र ह्या कार्यालयात ह्या अटी करून घेऊन नंतरच कोल बांधकाम सुरू करावे अन्यथा आपण या मुळे केले बांधकाम अनधिकृत समजून घ्यावे. यात त्रुटी झाली तर द्यावी
मारुळ बांधकाम समिती
व माती म. न. पा. खा.
रस्त्यावर ठेवू नये

SCHEDULE OF OPENINGS :

TYPE	DOORS	TYPE	WINDOWS
DM	1.20 X 2.10	W	2.00 X 1.20
D-1	0.90 X 2.10	W1	2.10 X 1.20
D-2	0.75 X 2.10	W2	0.90 X 1.20
S/D	2.10 X 2.10	W3	0.45 X 1.20
SFD	3.30 X 2.10	V-	0.60 X 0.75

REFERENCE

NORTH

Plot Boundary Shown Thus

Builtup Line Shown Thus

TITLE

REVISED PLAN OF RESIDENTIAL BUILDING ON
PLOT NO. 1 & 2 GUT NO. 736, AT VILLAGE
CHIKALTHANA,
TQ. & DIST. AURANGABAD .
FOR

1. Mrs. Sangita Parmanad Shejule & Other
Through there Developers & G.P.A. Holders
M/s. Pride Ventures (I) Pvt. Ltd.
Through its Partner
Ar. Nitin Venuprasad Bagadia

OWNERS DECLARATION:-
I/We undersigned hereby confirm that I/We would abide by plans sanctioned by AURANGABAD Municipal Corporation. I/We would execute the structure as per sanctioned plans. Also I/We would execute the work under supervision of proper technical person so as to ensure the quality and safety at the work site.

OWNER (S) NAME AND SIGNATURE
FOR, Mrs. Sangita P. Shejule
G.P.A. Holder - M/S. PRIDE VENTURE (I) Pvt. Ltd Through its Partner
Ar. Nitin V. Bagadia

CERTIFICATE OF AREA:
Certified that the plot under reference was surveyed by me on 15/6/2012 and the dimensions of sides etc. of plot stated on plan are as measured on site and the area so worked out tallies with the Area stated in document of Ownership/ T.P. Scheme Records/ Land Records department/ City Survey Records.

ARCHITECT'S SIGN.

G.P.A. HOLDER SIGN.

Ar. NITIN V. BAGADIA
B Arch.
Reg No. CA/2009/26895
Aurangabad.

ARCHITECTS

Ar. NITIN V. BAGADIA, B.Arch., A.I.A., M.C.A., P.V.A.L.I.V.
NITIN BAGADIA & ASSOCIATES.


Registered Architects, Valuers & Interior Designers.
101, 102, 103 Sai Trade Center, Station, Aurangabad.
Telefax : (0240)2345016
E-mail: abdpdgroup@yahoo.com

SCALE	DATE	DRG. NO.	JOB NO.	DRAWN BY
1:100, 1:200	13 / 09 / 17			GANESH

REVISED SUBMISSION DRAWING (D TYPE BUILDING)



SIDE ELEVATION

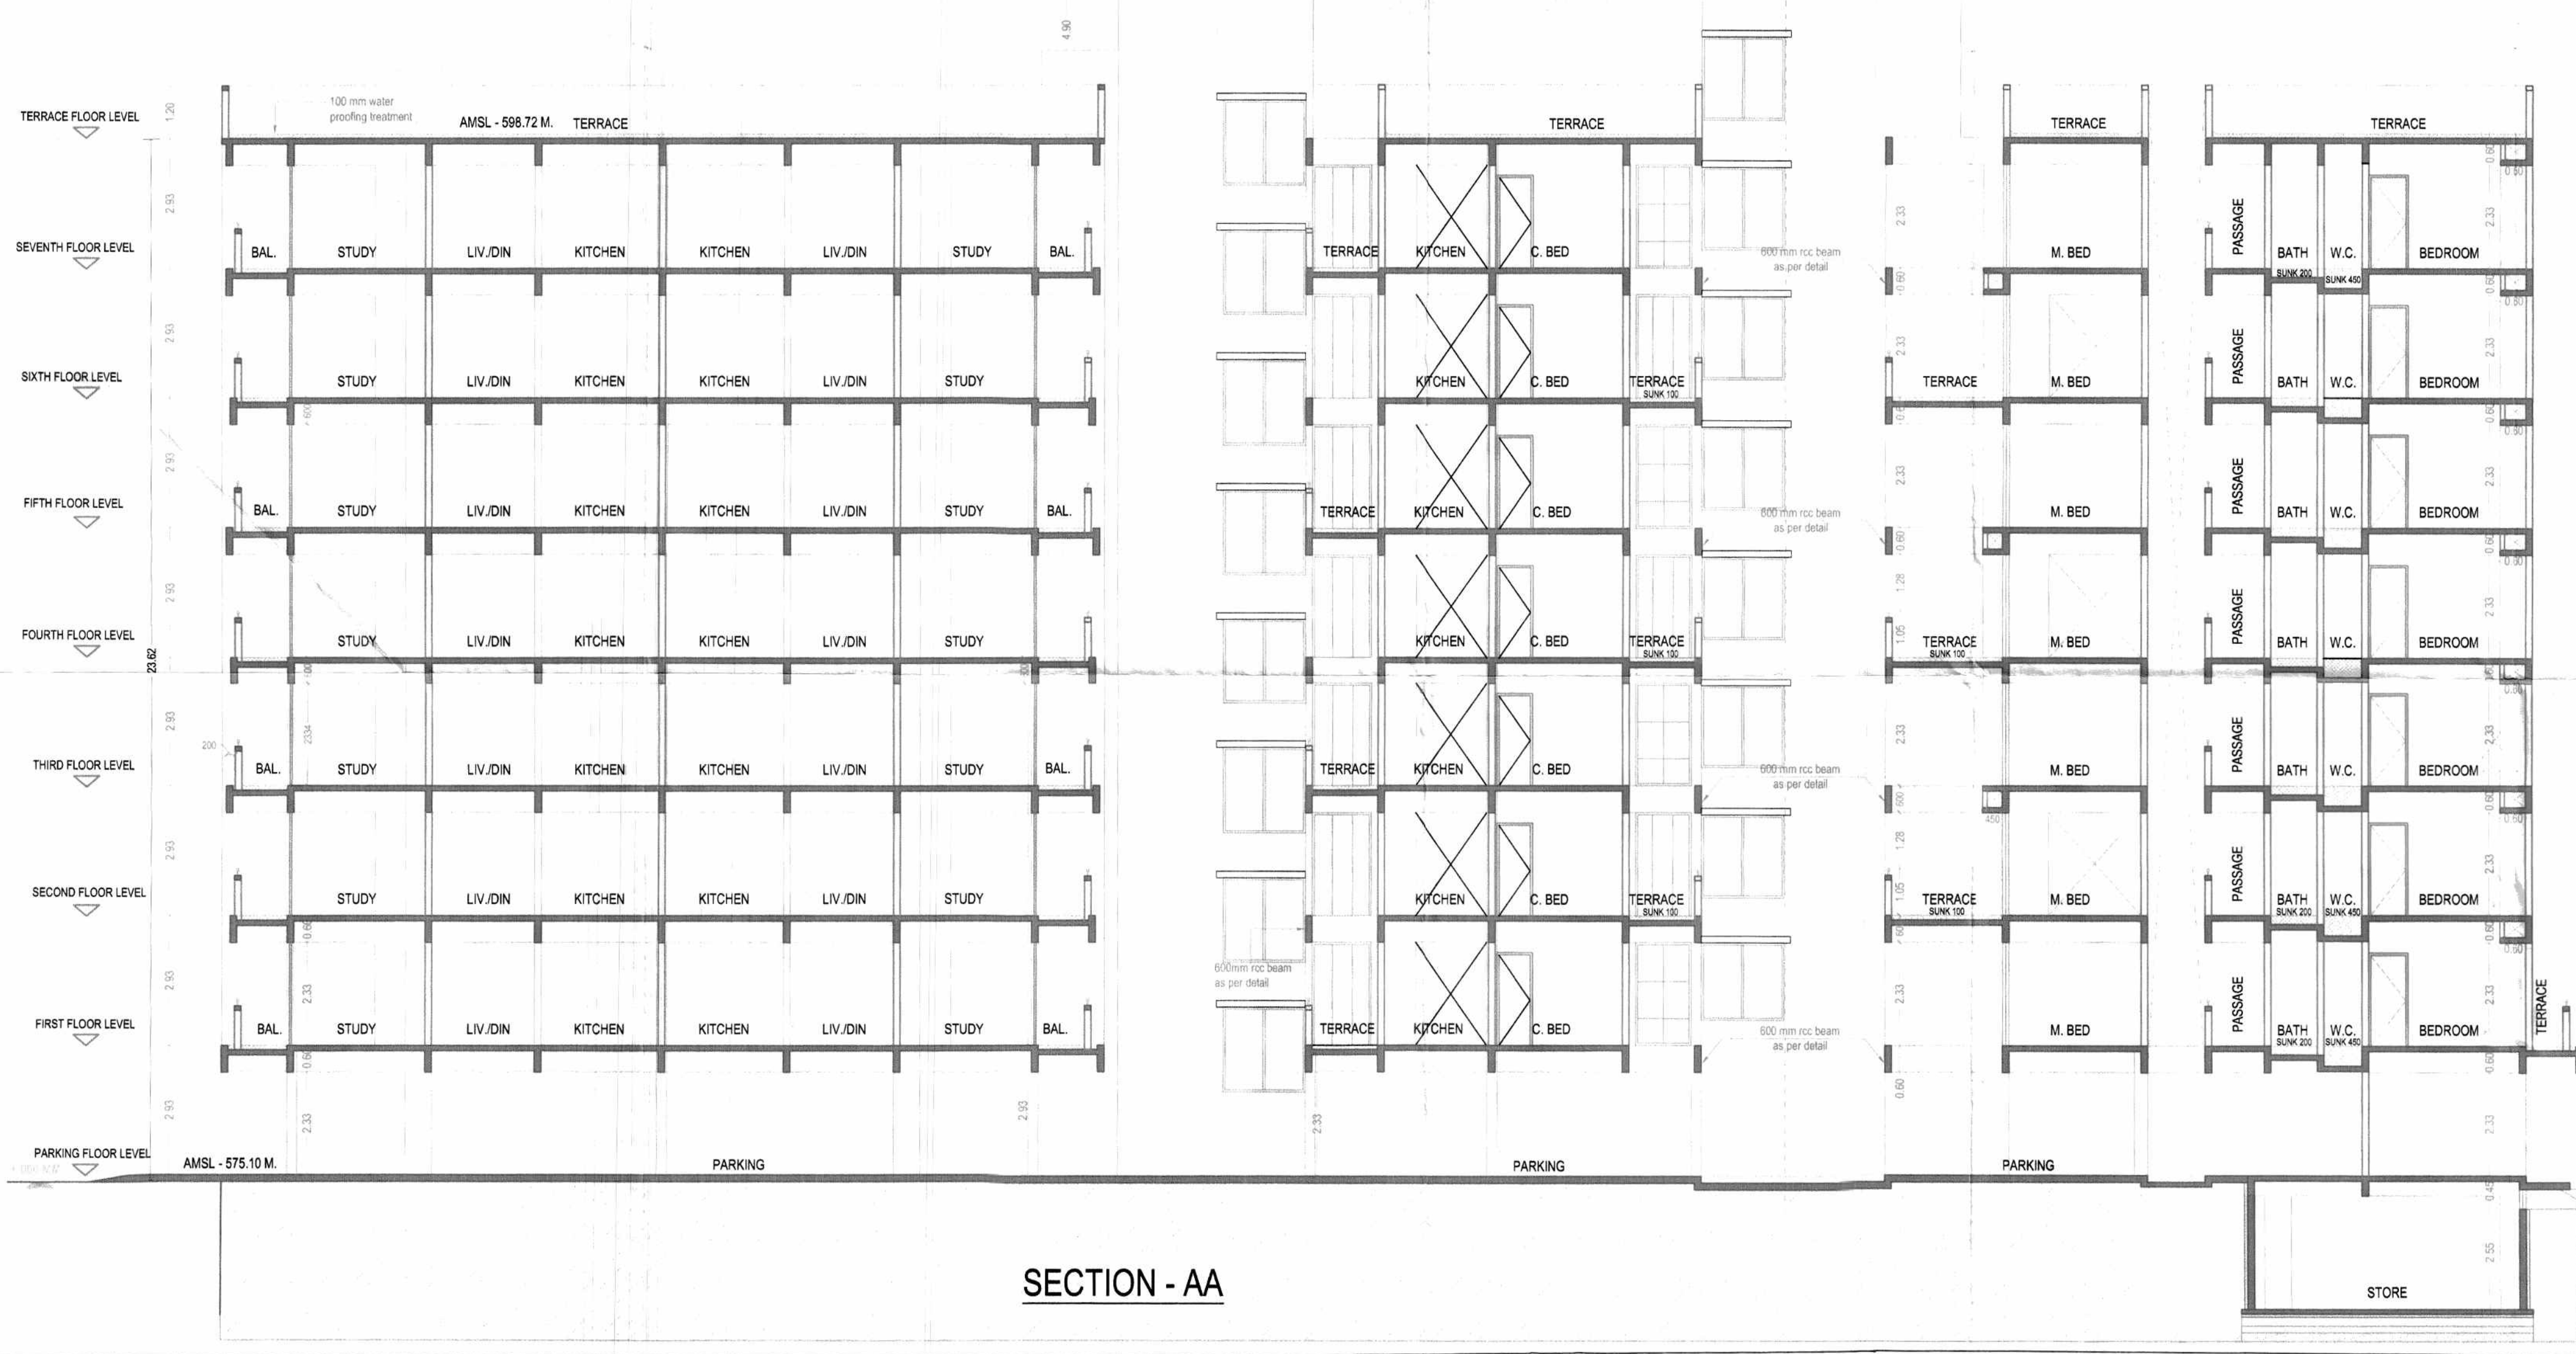

SECTION - AA