



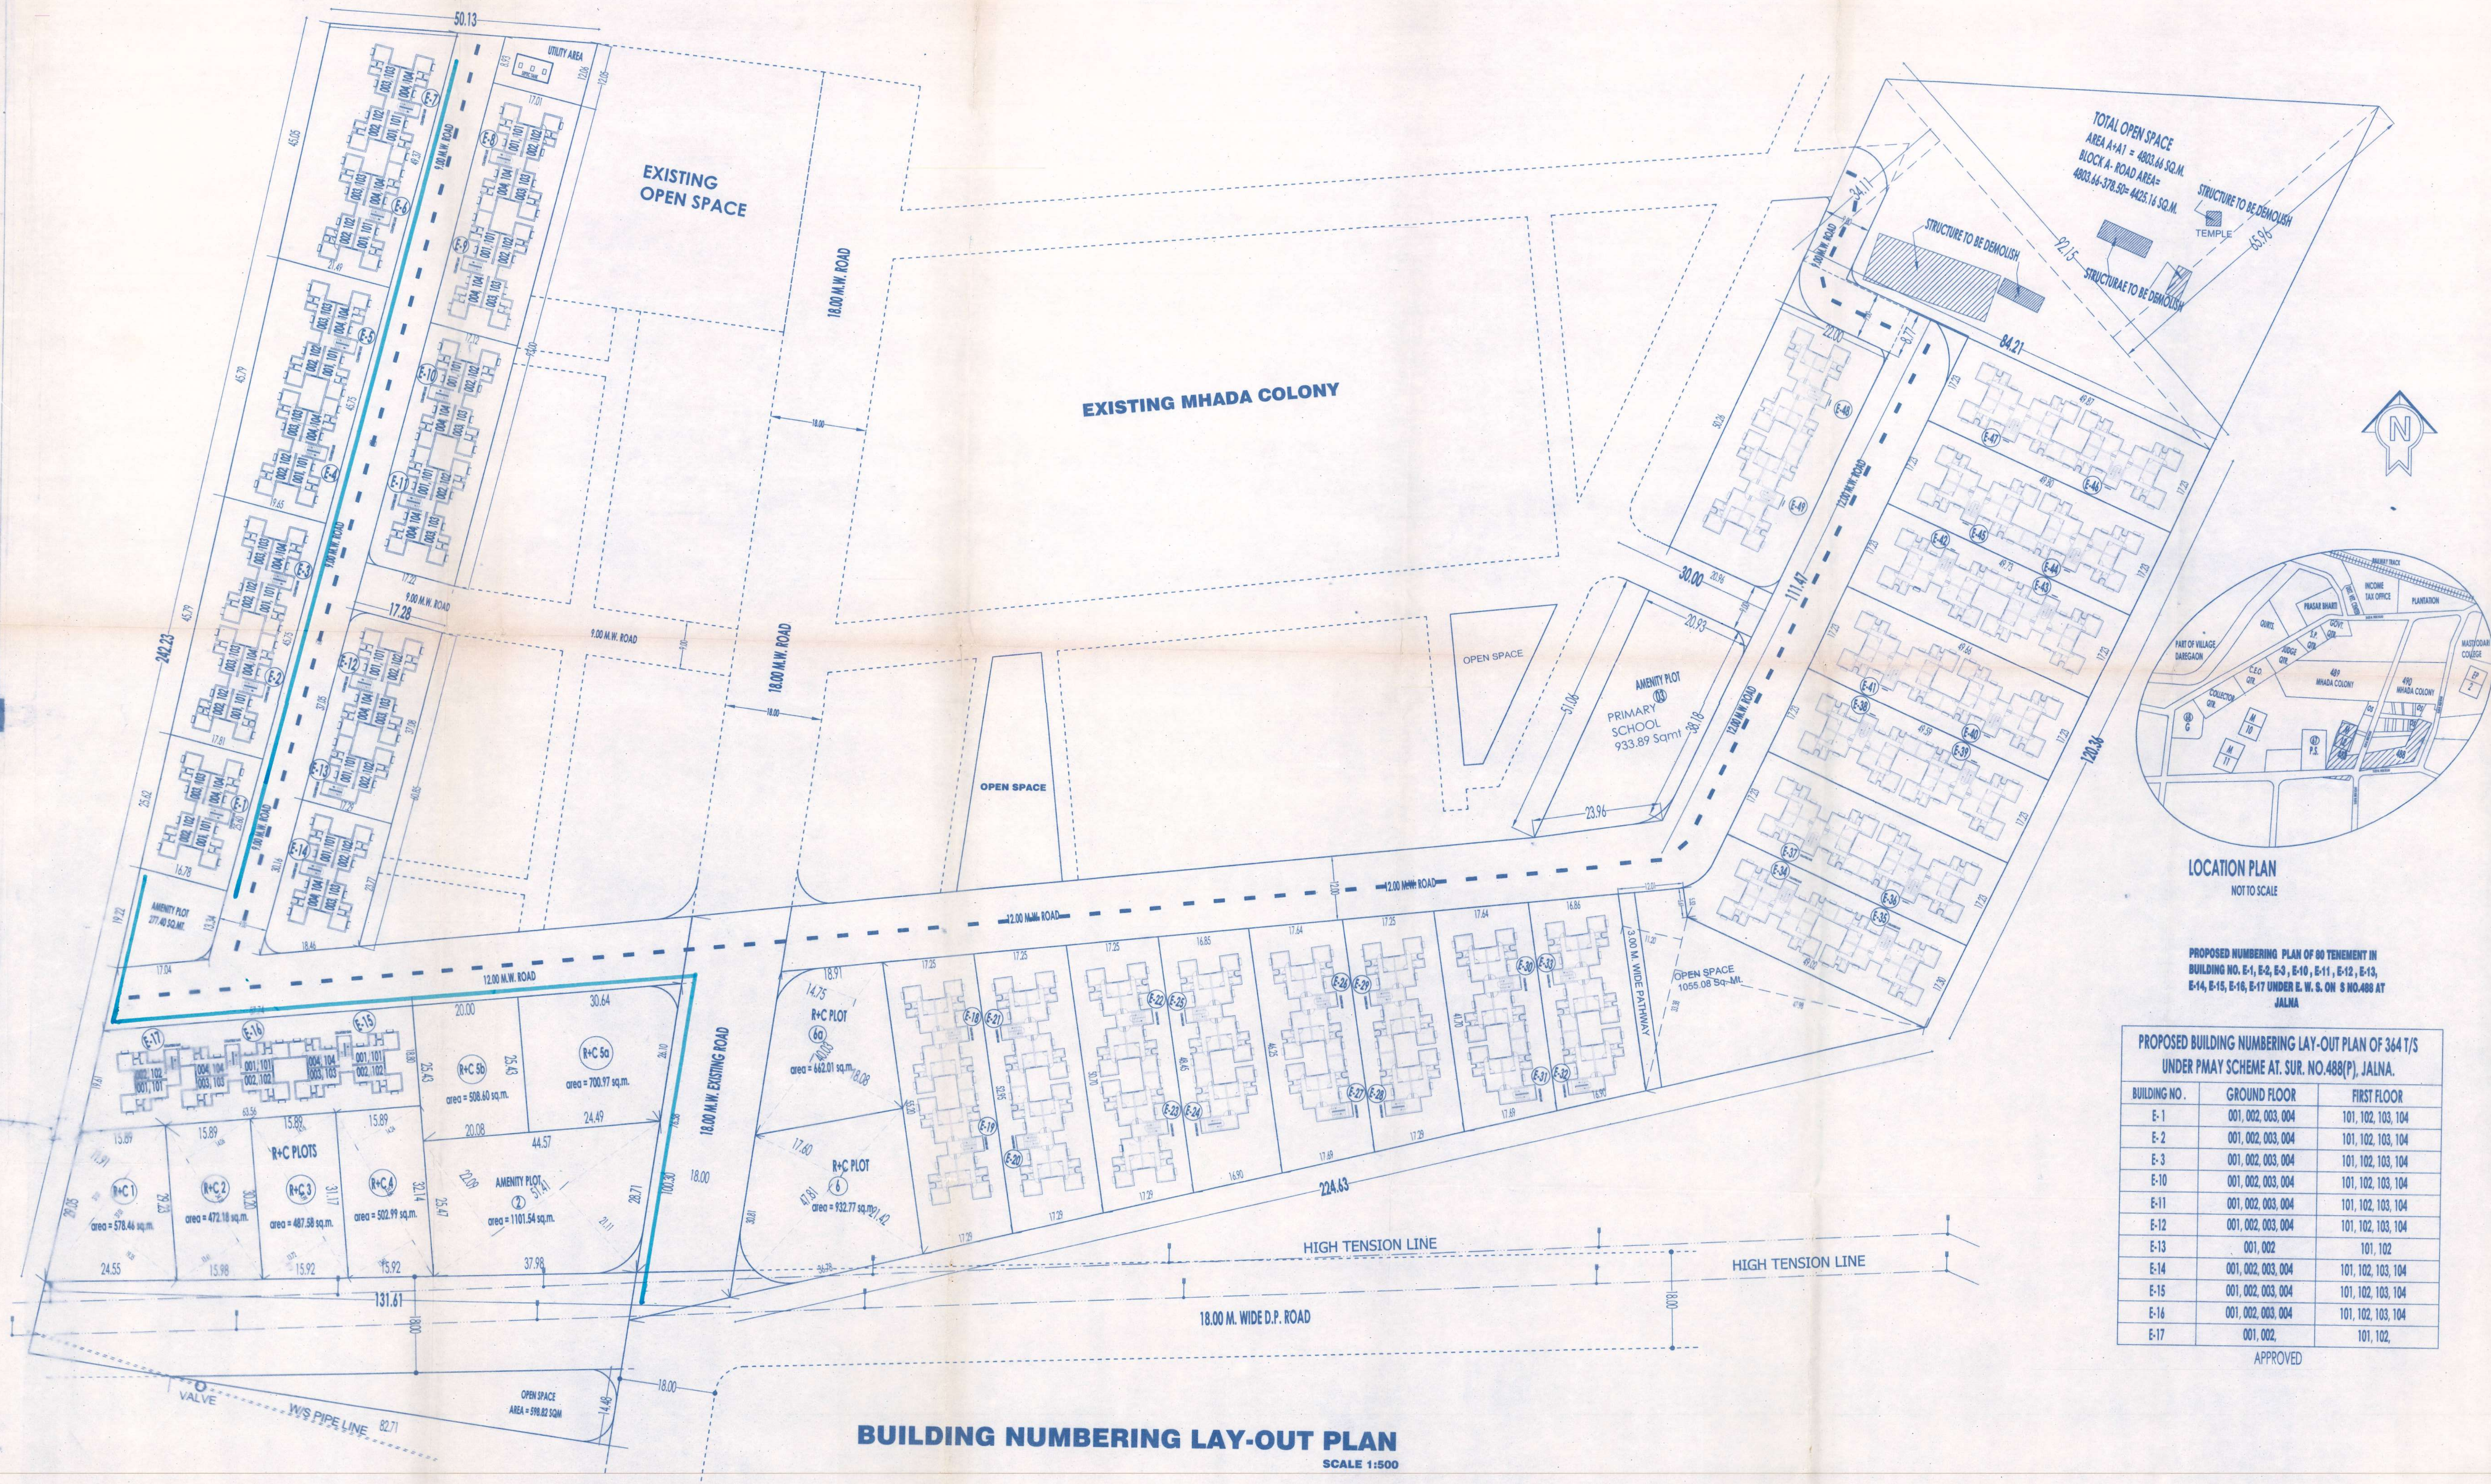

BUILDING NUMBERING LAY-OUT PLAN
SCALE 1:500

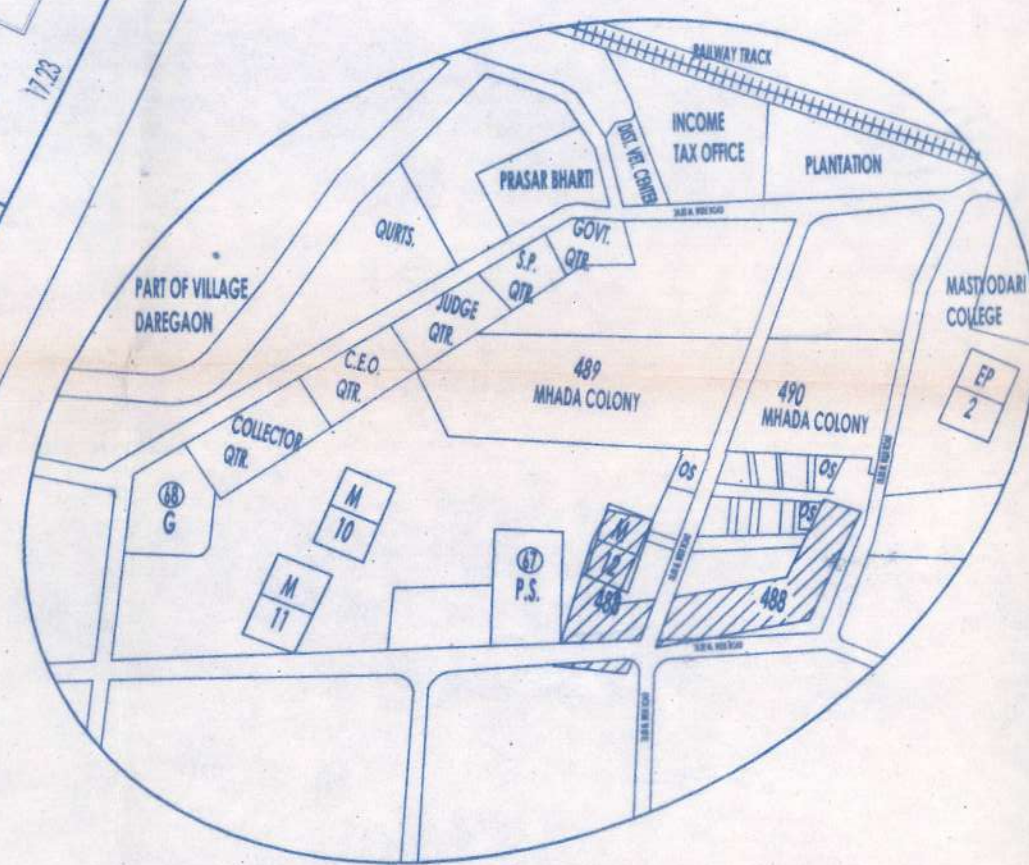

LOCATION PLAN
NOT TO SCALE

PROPOSED NUMBERING PLAN OF 80 TENEMENT IN
BUILDING NO. E-1, E-2, E-3, E-4, E-5, E-6, E-7, E-8, E-9, E-10, E-11, E-12, E-13,
E-14, E-15, E-16, E-17 UNDER E.W. S. ON S. NO. 488 AT
JALNA

PROPOSED BUILDING NUMBERING LAY-OUT PLAN OF 364 T/S
UNDER PMAY SCHEME AT SUR. NO. 488(P), JALNA.

BUILDING NO.	GROUND FLOOR	FIRST FLOOR
E-1	001, 002, 003, 004	101, 102, 103, 104
E-2	001, 002, 003, 004	101, 102, 103, 104
E-3	001, 002, 003, 004	101, 102, 103, 104
E-10	001, 002, 003, 004	101, 102, 103, 104
E-11	001, 002, 003, 004	101, 102, 103, 104
E-12	001, 002, 003, 004	101, 102, 103, 104
E-13	001, 002	101, 102
E-14	001, 002, 003, 004	101, 102, 103, 104
E-15	001, 002, 003, 004	101, 102, 103, 104
E-16	001, 002, 003, 004	101, 102, 103, 104
E-17	001, 002	101, 102

APPROVED

SPACE FOR APPROVAL		
SHEET No. 01		
AREA CALCULATIONS		
TOTAL AREA OF LAND	= 41,900.00 SQ.MT. X	
EXL. AFFECTED AREA UNDER 18.00 M WIDE ROAD	= 1356.35 SQ.M. Y	
NET UNDER LAY OUT X-Y	= 40543.65 SQ.M.	
REQUIRED OPEN SPACE AREA	= 4054.36 SQ.M.	= 10.00 %
PROVIDED OPEN SPACE AREA	= 5911.77 SQ.M. A	= 14.70 %
AMENITY REQUIRED ARE	= 2027.18 SQ.M.	= 5.00 %
AMENITY PROVIDED AREA	= 2491.25 SQ.M. B	= 6.14 %
AREA UNDER INTERNAL ROADS	= 6660.36 SQ.M.	
TOTAL AREA RESH+ COMM. PLOTS	= 4846.56 SQ.M.	
AREA UNDER EWS HOUSES PLOTS		
PLOT NO. 1 TO 25	= 20584.71 SQ.M. C	
EWS PLOT AREA CALCULATION		
PERMISSIBLE FSI UNDER SECTION 24.4 OF BUILDING BY LAWS - 2.5		
EWS PLOT NO.	TOTAL AREA	PERMISSIBLE F.S.I. AREA (AT 2.5)
EWS PLOT NO 01	= 1088.77 SQ.M.	= 2646.925 SQ.M.
EWS PLOT NO 02	= 941.04 SQ.M.	= 2352.60 SQ.M.
EWS PLOT NO 03	= 856.89 SQ.M.	= 2142.20 SQ.M.
EWS PLOT NO 04	= 842.75 SQ.M.	= 2106.875 SQ.M.
EWS PLOT NO 05	= 1137.87 SQ.M.	= 2844.675 SQ.M.
EWS PLOT NO 06	= 931.73 SQ.M.	= 2329.325 SQ.M.
EWS PLOT NO 07	= 892.76 SQ.M.	= 2232.40 SQ.M.
EWS PLOT NO 08	= 854.18 SQ.M.	= 2135.45 SQ.M.
EWS PLOT NO 09	= 797.14 SQ.M.	= 1992.85 SQ.M.
EWS PLOT NO 10	= 794.89 SQ.M.	= 1987.225 SQ.M.
EWS PLOT NO 11	= 737.85 SQ.M.	= 1844.625 SQ.M.
EWS PLOT NO 12	= 714.60 SQ.M.	= 1786.50 SQ.M.
EWS PLOT NO 13	= 644.93 SQ.M.	= 1612.325 SQ.M.
EWS PLOT NO 14	= 865.20 SQ.M.	= 2163.00 SQ.M.
EWS PLOT NO 15	= 852.84 SQ.M.	= 2132.10 SQ.M.
EWS PLOT NO 16	= 853.92 SQ.M.	= 2134.80 SQ.M.
EWS PLOT NO 17	= 855.10 SQ.M.	= 2137.75 SQ.M.
EWS PLOT NO 18	= 856.28 SQ.M.	= 2140.70 SQ.M.
EWS PLOT NO 19	= 857.46 SQ.M.	= 2143.65 SQ.M.
EWS PLOT NO 20	= 858.65 SQ.M.	= 2146.625 SQ.M.
EWS PLOT NO 21	= 859.83 SQ.M.	= 2149.575 SQ.M.
EWS PLOT NO 22	= 861.01 SQ.M.	= 2152.525 SQ.M.
EWS PLOT NO 23	= 862.20 SQ.M.	= 2155.50 SQ.M.
EWS PLOT NO 24	= 863.38 SQ.M.	= 2158.475 SQ.M.
EWS PLOT NO 25	= 864.56 SQ.M.	= 2161.425 SQ.M.
TOTAL AREA	= 20584.71 SQ.M.	= 51461.77 SQ.M.
LEGENDS		
LAND BOUNDARY SHOWN AS		
OPEN SPACE SHOWN AS		
AMENITY AREA SHOWN AS		
D.P. AFFECTED AREA SHOWN AS		
BUILDING LINE SHOWN AS		
WATER SUPPLY LINE SHOWN AS		
DRAINAGE LINE SHOWN AS		
SUBMISSION - DRAWING.		
PROP. BUILDING NUMBERING LAYOUT PLAN IN SUR. NO. 488 (P) JALNA FOR RESI. PURPOSE FOR MHADA AURANGABAD UNDER PMAY SCHEME		
APPROVED		
DRA. MAN	DY. ENGINEER	
ASST. ARCHITECT	EXECUTIVE ENGINEER	
CHIEF OFFICER AHADB, MHADA		
NORTH	SCALE 1:500	AURANGABAD HOUSING AND AREA DEVELOPMENT BOARD (A UNIT OF MHADA)
GIRDHAR-SHAH & ASSOCIATES ARCHITECTS / INTERIOR DESIGNERS OFF - 201 BLDG. NO. 2, JALNA ROAD, JALNA JALNA ROAD, JALNA TEL. FAX 048-225846		
ARCHITECT MR. VINAY D. GIRDHARI JALNA, K.A. B.C.A. CAP/1759		