PLAN

SCALE:- 1:300




SECTION OF COMPOUND WALL

SCALE 1:100




WATER TANK SECTION

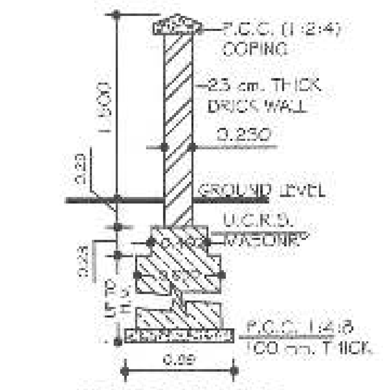


WATER TANK PLAN

SCALE 1:100

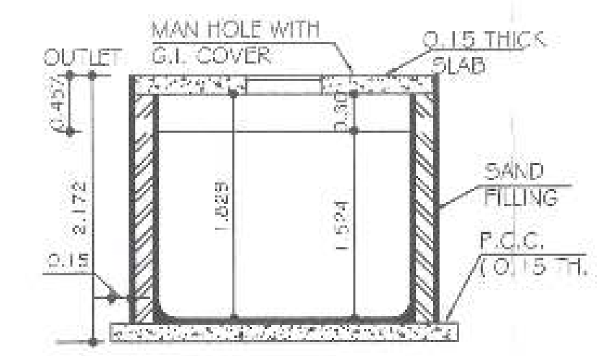LOCATION PLAN

SCALE: 1:10000

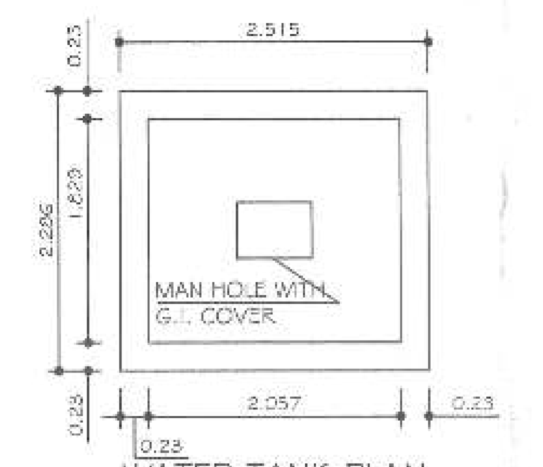


SITE PLAN

SCALE:- 1:1500

| AREA CALCULATION | | | | |
|---|---|---|---|---|
| SR.NO. | BLOCK NO | NO OF BLOCK | B/UP AREA OF | TOTAL B/UP AREA |
| 1 | C | 1 | 1007.56 | 1007.56 |
| 2 | D | 1 | 91.32 | 91.32 |
| 3 | E | 4 | 95.83 | 383.32 |
| 4 | F | 1 | 37.99 | 37.99 |
| 5 | G | 1 | 26.97 | 26.97 |
| 6 | J | 2 | 69.05 | 138.10 |
| 7 | K | 48 | 33.95 | 1629.60 |
| | TOTAL | 58 | 1365.57 | 3318.26 |

FOR OFFICE USE

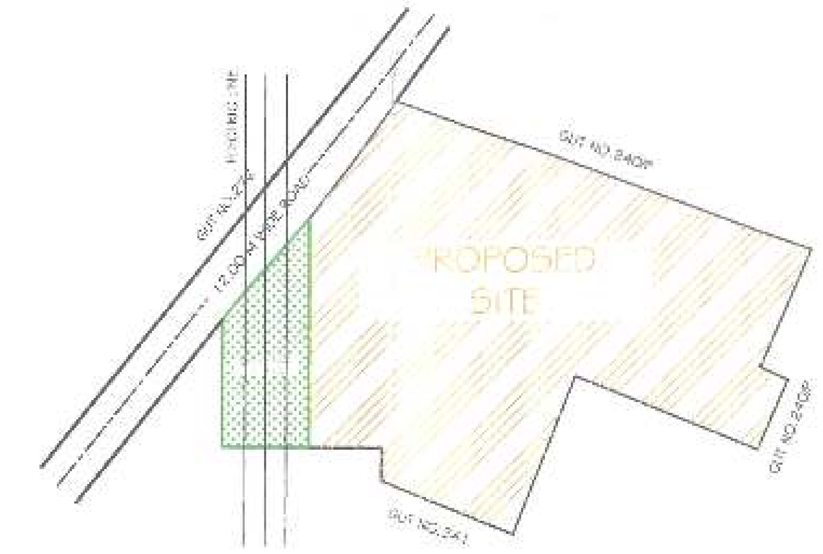Recommened for approval as ammended in ........ subject to conditions mentioned in this office Letter No. 528 dated ........ 23/10/18

Assistant Director of Town Planning Aurangabad

Town Planning and Valuation Department, Branch Office, Aurangabad

| AREA STATEMENT | | |
|---|---|---|
| TOTAL PLOT AREA | 9100.0000 | SQ.M. |
| NET PLOT AREA | 8273.8700 | SQ.M. |
| TOTAL B/UP AREA | 3313.4600 | SQ.M. |
| F.S.I.ALLOUD | 0.7500 | SQ.M. |
| F.S.I.CONSUMED | 0.4005 | |

REFERENCE

- BOUNDRY OF THE PLOT SHOWN IN THICK BLACK.
- PROPOSED BUILT UP AREA SHOWN IN RED.
- ELECTRIC LINE SHOWN IN BLUE
- DRAINAGE LINE SHOWN IN DOTT RED

PROPOSED RESIDENTIAL PLAN FOR GROUP HOUSING ON GUT. NO. 240/PART, SITUATED AT VILLAGE AAPATGAON TQ. DIST. AURANGABAD.

| SR. | OWNER'S NAME | SIGNATURE |
|---|---|---|
| 1 | SHREE.MANIK DNYANDEV DESHMUKH | [signature] |
| 2 | SHREE. ANANTRAO KAMBHAU GHADAMODE | Anantrao |
| 3 | SHREE. SAMBHAJI NAGORAO RACHURE | [signature] |

| | |
|---|---|
| NAME OF WORK | GROUP HOUSING |
| CLIENT | SHREE.MANIK DNYANDEV DESHMUKH |
| SITE | AT VILLAGE AAPATGAON, TQ. DIST. AURANGABAD. |
| JOB NO / DRN BY / CHK BY | DATE 25 November 2015 / REVISION NO 0 / PRINT DATE |
| | FILE PATH: ... A12.dwg |
| REMARKS | |

ENGINEERS SIGN

Er. PRASHANT PARDESHI

PRASHANT PARDESHI B.E. CIVIL
B-4, SURYA APPT., KOKANWADI,
PADAMPURA, AURANGABAD 431005
TEL. (0240) 235 31 60
MO. 94227 28137
e-mail: pardeshi.prashant@gmail.com

PRASHANT PARDESHI ENGINEER AURANGABAD REGD. NO AMC/TPS /E/420