

FOR OFFICE USE

Recommended for
approval as submitted
in subject to
conditions mentioned
in this office letter No.
dated.....



Assistant Director of Town Planning
Aurangabad

AREA STATEMENT	
TOTAL PLOT AREA	9200.00 SQ.M.
NET PLOT AREA	8273.8700 SQ.M.
TOTAL BUIP AREA	4444.4800 SQ.M.
F.S.I. ALLOWED	0.7500
F.S.I. CONSUMED	0.5372

REFERENCE

- BOUNDARY OF THE PLOT SHOWN IN THICK BLACK
- PROPOSED BUILT UP AREA SHOWN IN RED
- ELECTRIC LINE SHOWN IN BLUE
- DRAINAGE LINE SHOWN IN DOTT RED

PROPOSED RESIDENTIAL PLAN FOR GROUP
HOUSING ON GUT. NO. 240/PART, SITUATED AT
VILLAGE AAPATGAON TQ. DIST. AURANGABAD.

SR.	OWNERS NAME	SIGNATURE
1	SHREE PADMAKAR DEVIDASKAR KADAM	
2	SHREE KISHOR GANGABHAN AGRAWAL	
3	SHREE RAMESH GOPIKAN LAHOTI	

NAME OF WORK	GROUP HOUSING
CLIENT	SHREE ANAND KOTAKAR & SONS
LOCATION	K. VALDE APPOKOT, DIST. AURANGABAD
DATE BY	28/08/2018
DATE BY	28/08/2018
DATE BY	28/08/2018

ENGINEER'S SIGN


PRASHANT PARDESHI
B.E. CIVIL, APT. KOTAKAR
KOTAKAR, AURANGABAD, 431005
MO. 9422725137
e-mail: prashant.pardehi@gmail.com



PLAN
SCALE:- 1:300




SITE PLAN
SCALE:- 1:2000

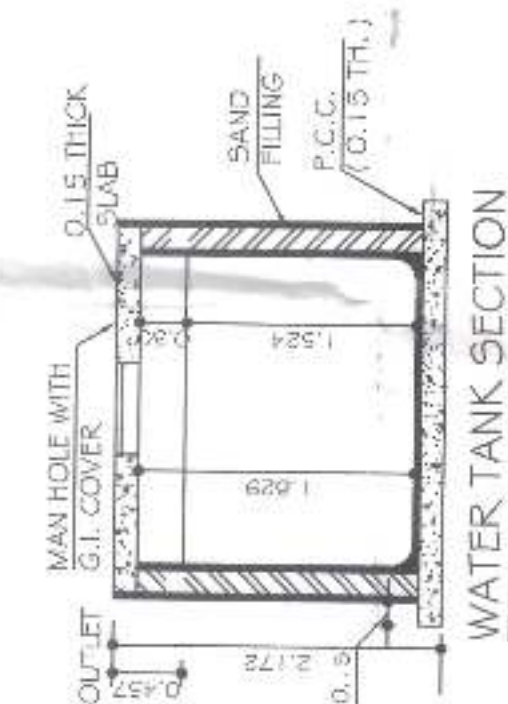

SECTION OF
COMPOUND WALL
SCALE 1:100

AREA CALCULATION			
SR. NO.	BLOCK NO. OF	BUIP AREA TOTAL BUIP AREA	
1	A	943.32	943.32
2	B	945.34	945.34
3	E	95.03	181.66
4	F	1004.72	1004.72
5	I	235.56	235.56
6	K	33.99	233.20
TOTAL	43	3139.35	4444.46

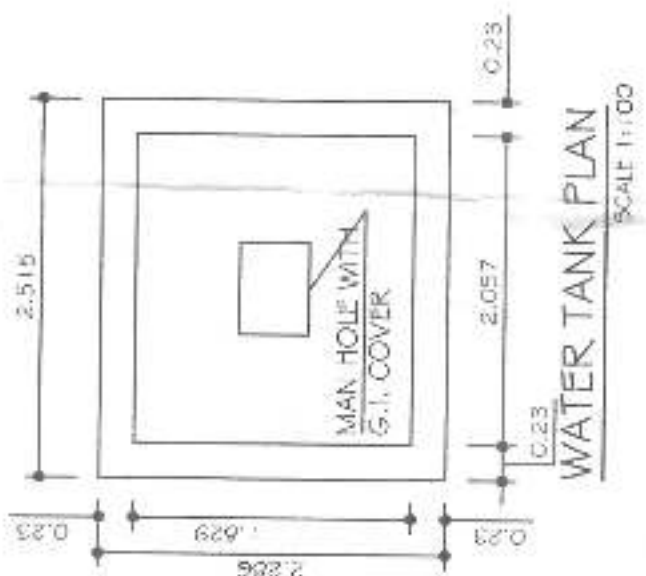

WATER TANK PLAN
SCALE 1:100