


Approved as amended
In accordance with the conditions mentioned in
this office Building permit No. 25/2011-12
Date: 04/12/2012


BY ENGINEER
Town Planning
Municipal Corporation
AURANGABAD
O. C. Signed by A.D.T.P.

का बांधकाम प्रस्तावनातून बांधकाम करू
आवणारे अर्जावरून (Plan Level) हे
बांधकाम पूर्ण झालेवर बांधकाम /
अवकाशिक अभियंता/ कुलकर्णी, यांचे
मार्फत अर्जावर पूर्ण झाले. बांधकाम हा
बांधकामावरून बांधकाम घेऊन घेऊन
पूर्वी बांधकाम घेऊन घेऊन बांधकाम
या पूर्वी बांधकाम अर्जावरून बांधकाम
कार्याची कार्यवाही पूर्ण झाली आहे.


कार्यवाही बांधकाम
व माती म.न.वा.का.
प्रस्तावना देऊ न.

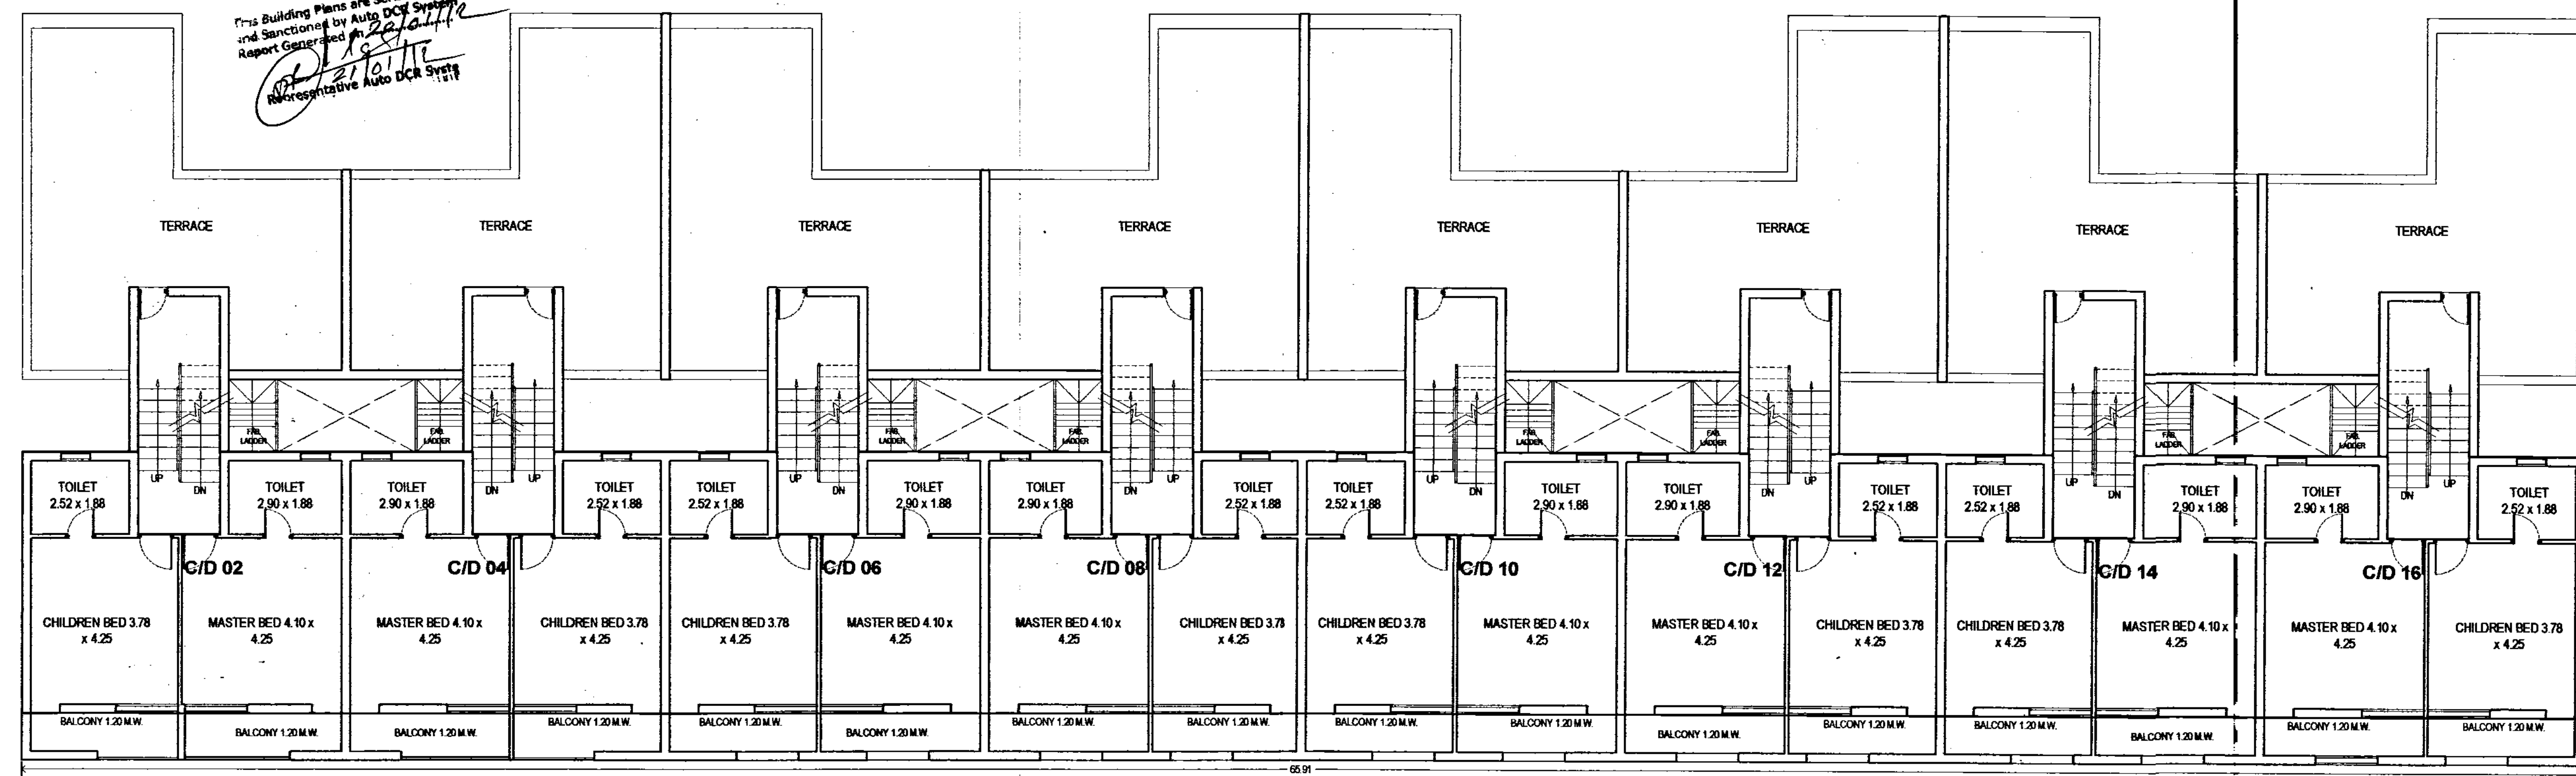


THIRD FLOOR (C & D)

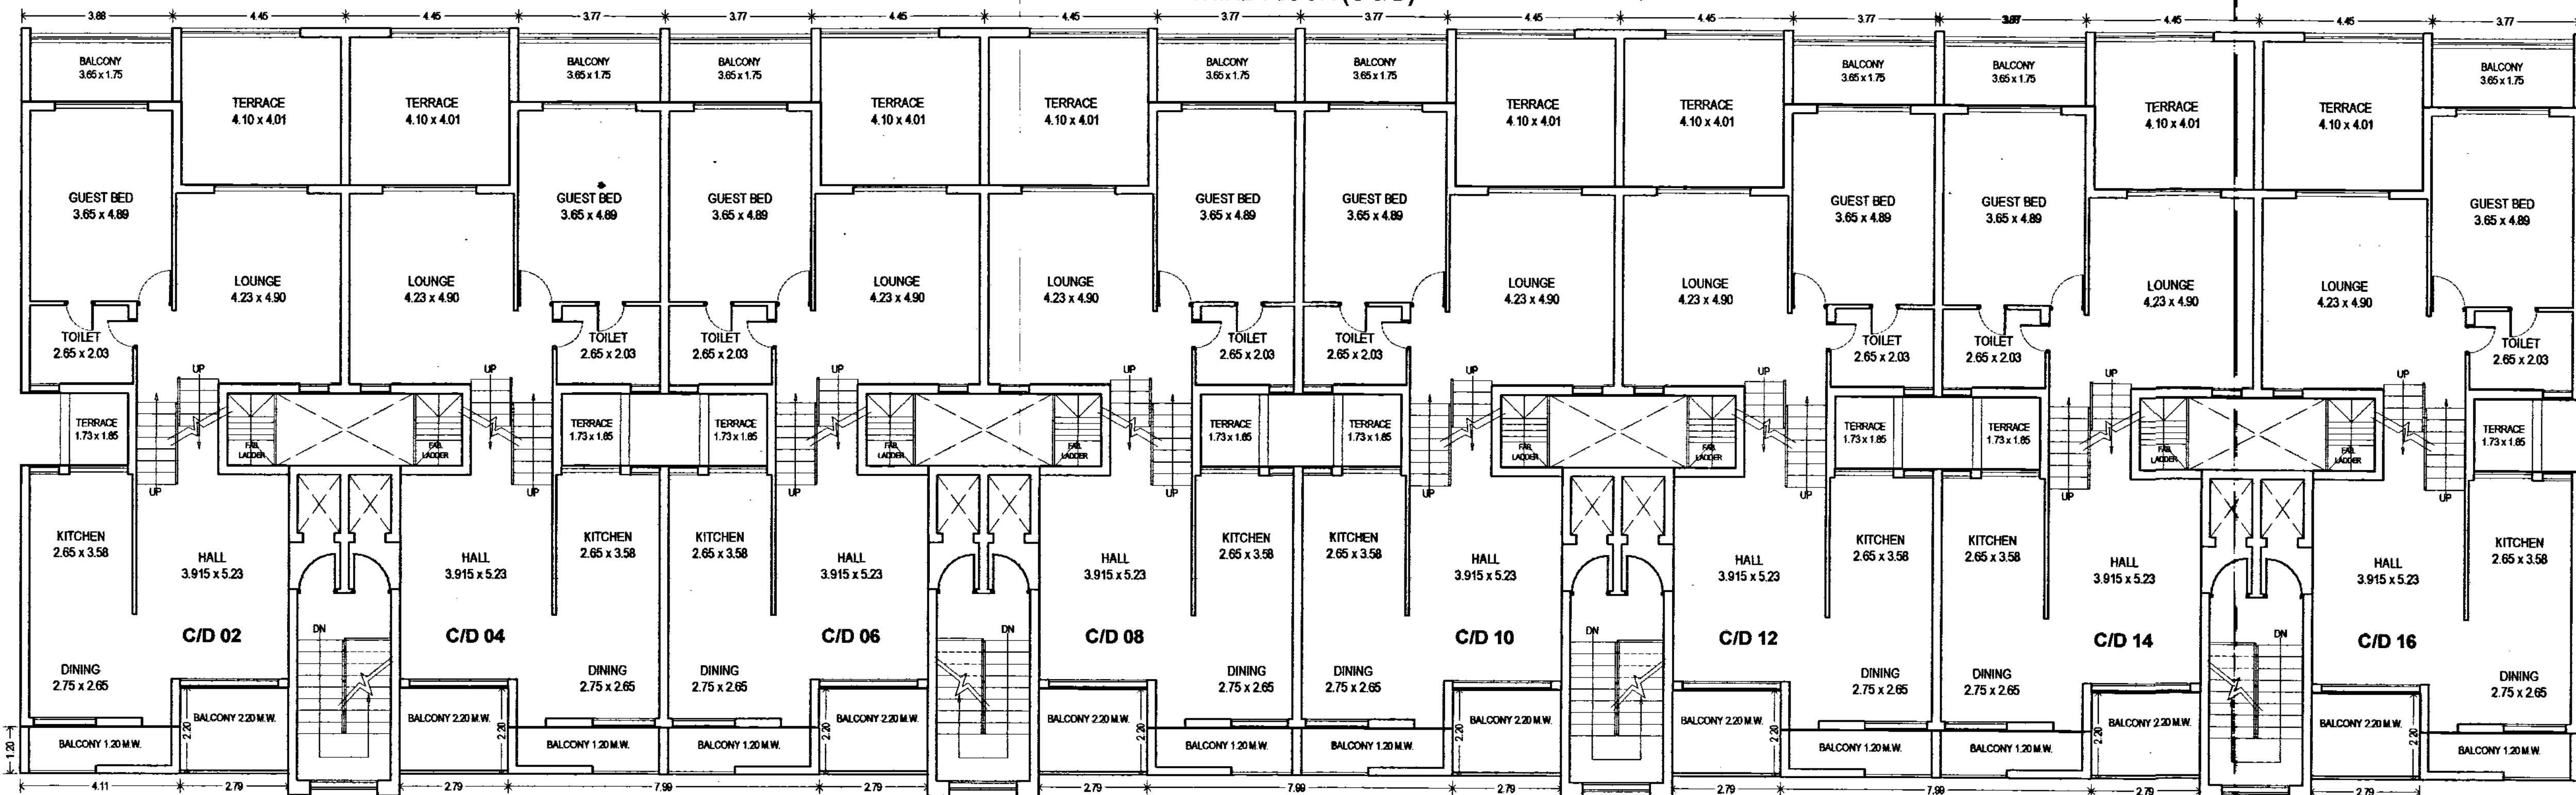

SECOND FLOOR (C & D)

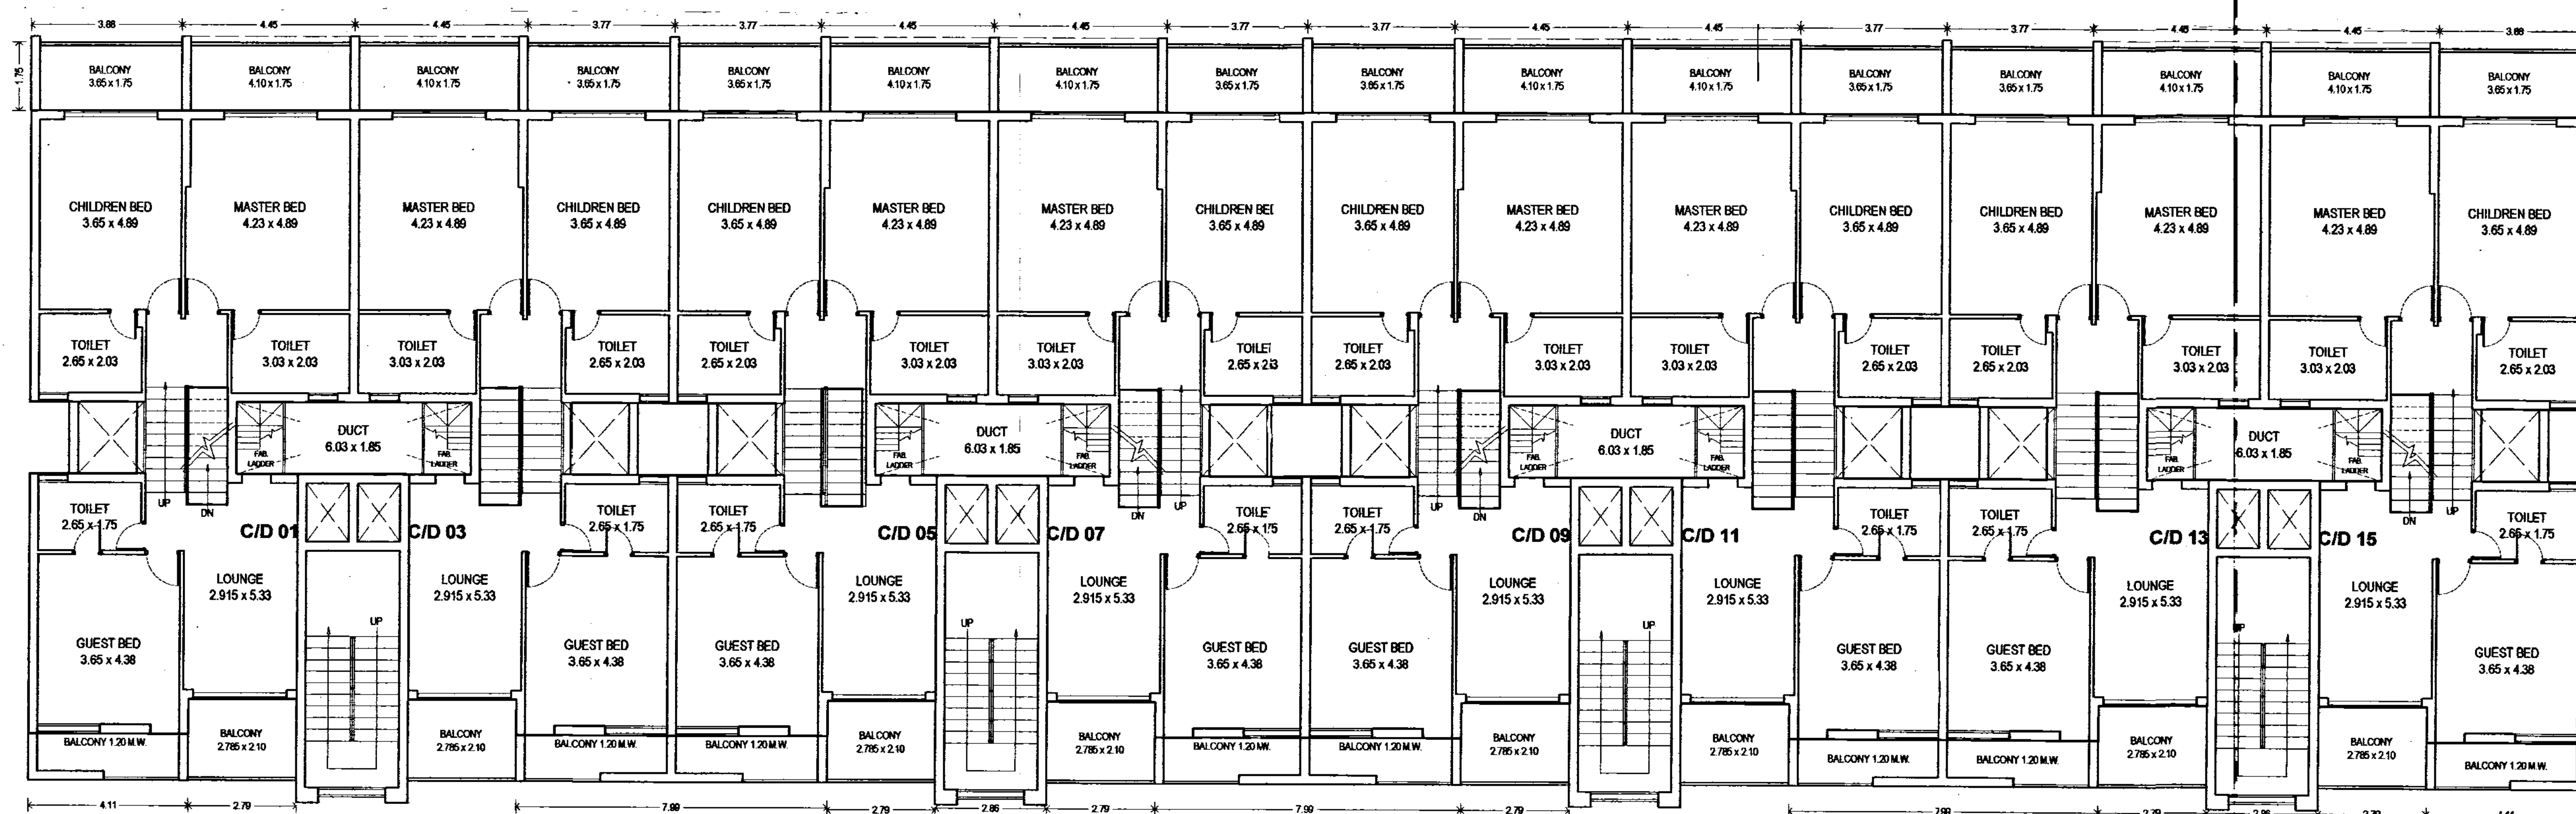

FIRST FLOOR (C & D)

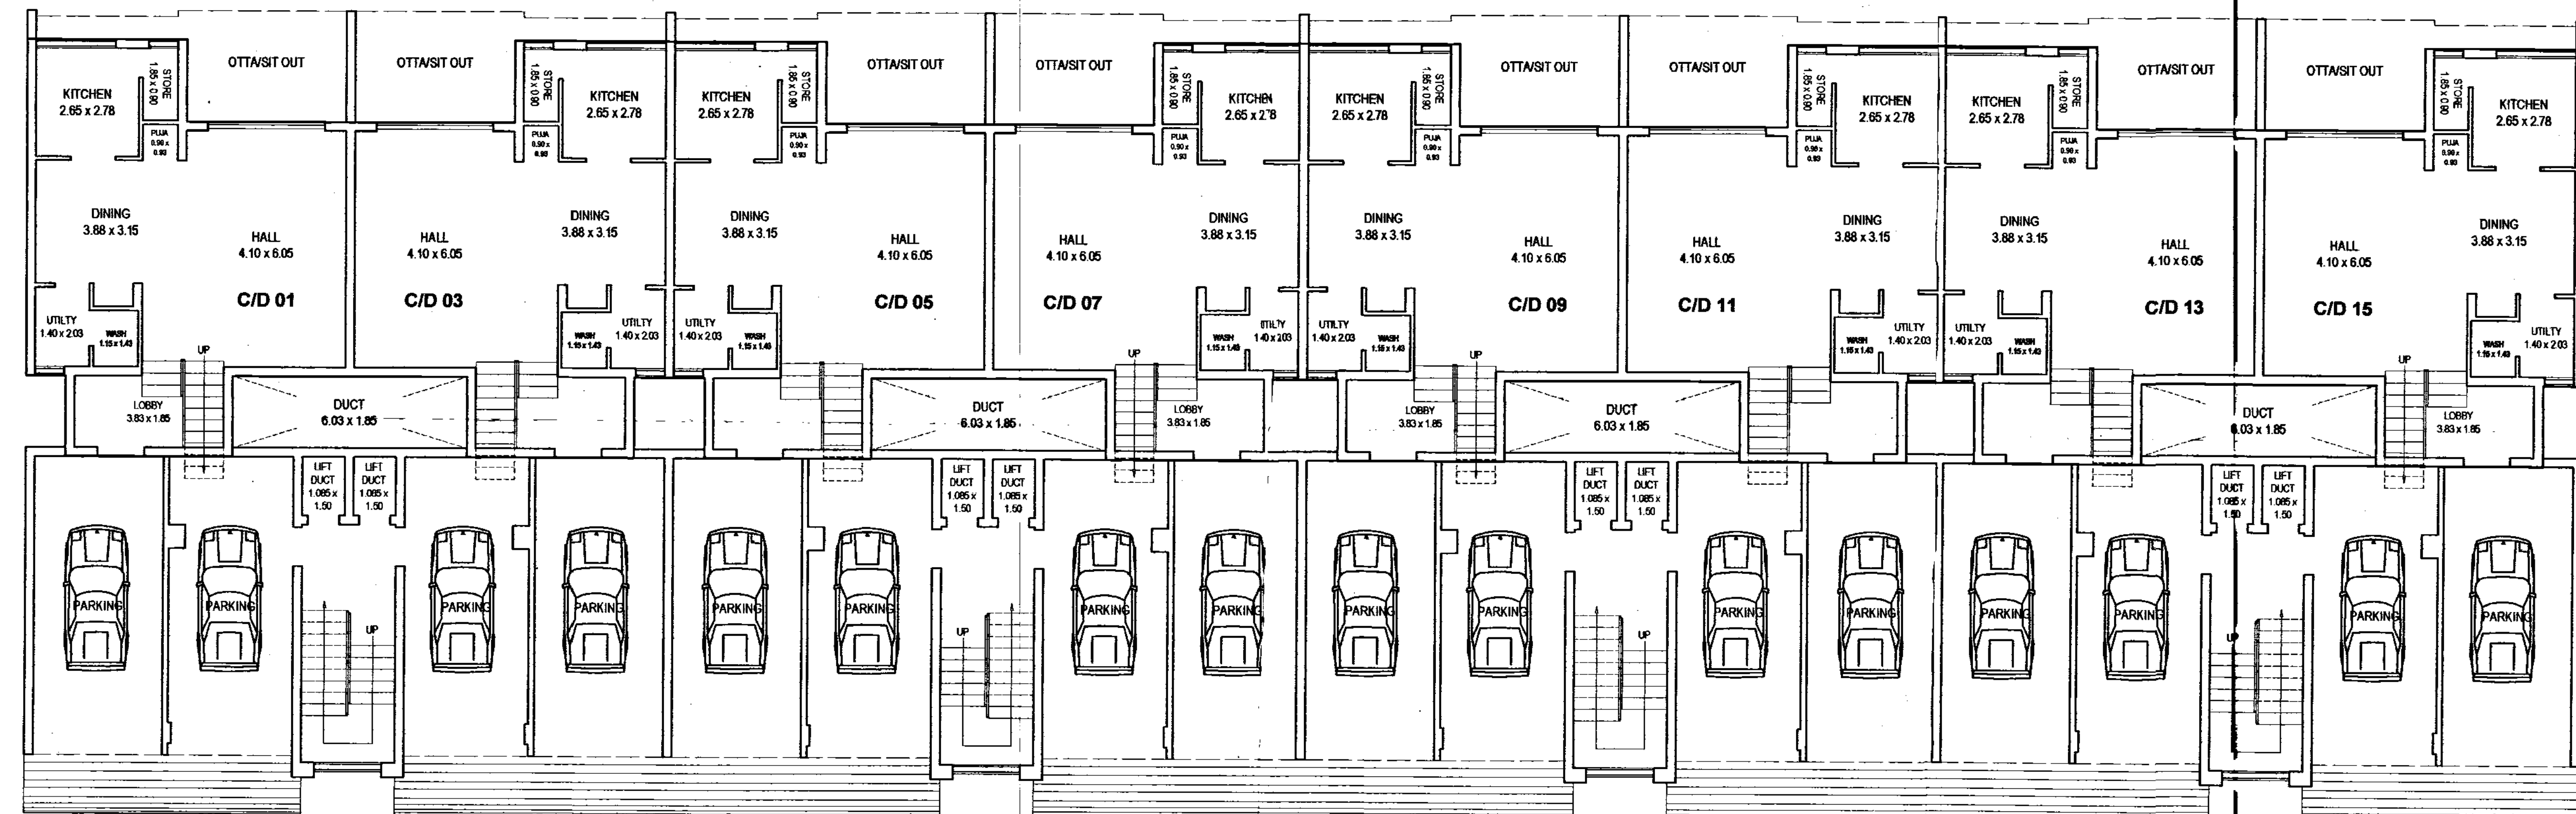

GROUND FLOOR (C & D)

AREA STATEMENT :

- 1) Ground Floor Area = 571.34 Sqm.
- 2) First Floor Area = 850.05
- 3) Second Floor = 801.50
- 4) Third Floor = 405.61
- 5) Total Area = 2628.49
- 6) Excess Balcony = 28.19
- 7) Net B/Up Area (5+6) = 2656.68
- 8) Total No. Units = 2 Nos.
- 9) Total Area (7x8) = 5313.36 Sq.m
- 11) Enclosed balcony area = 205.36 Sq.m.
- 12) Total Enclosed balcony area (8x11) = 410.72 Sq.m.
- 13) no. of enclosed balcony = 40 X 2 = 80

NOTES :

1. DO NOT SCALE THE DRAWING.
2. INTERNAL B.M. SHALL BE 100 MM THK AND EXTERNAL SHALL BE 150 MM THK
3. INTERNAL PLASTER SHALL BE NEERU FINISH AND EXTERNAL SHALL BE SAND FACED FINISH.
4. INTERNAL COLOUR SHALL BE ODD AND EXTERNAL SHALL BE CEMENT PAINT.
5. STAIRS TREAD SHALL BE NON-SLIPPERY.
6. ALL THE HT DIMENSIONS SHALL BE MEASURED FROM FFL.

SCHEDULE OF OPENINGS :

DOORS	WINDOWS
D 1.0 X 2.10	W-2 1.50 X 0.90
D-1 0.90 X 2.10	W-3 1.20 X 0.90
D-2 0.75 X 2.10	W-4 0.90 X 1.50
D/W 1.50 X 2.10	V-1 0.60 X 1.50
W-1 1.50 X 1.20	V-2 0.60 X 0.75
W-1 1.50 X 1.20	


LEGEND :

PLOT BOUNDARY SHOWN AS (BLACK)
PROPOSED LINE SHOWN AS (RED)
DRAINAGE LINE SHOWN AS (YELLOW)
WATER LINE SHOWN AS (GREEN)

Proposed Group Housing Scheme at Ghat No. 106(p), Nakshatrawadi, Palhan Road, Aurangabad For Shri Kundalwal & Sons Through
1. Balkrishna D. Bhakre (G.P.A. Holder of Rajendra B. Kundalwal & Sanjay B. Kundalwal)
2. Sanjay B. Kundalwal (G.P.A. Holder of Suhans L. Vaidya, Sunita S. Vaidya, Vishnuadas H. Bajaj & Kamalishor K. Bajaj)
3. Mrs. Sunita Suhans Vaidya

SUBMISSION DRAWING

JOB NO. -	C & D
DATE - 24 JUL 2011	
SCALE - 1:100, 1:200	
DEALT BY - ANO	
CHECKED BY - MMW	

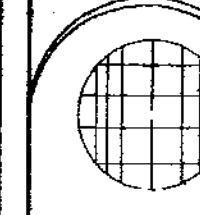

SAMIL ARCHITECTS
NISHIGANDHI-2, DISHA SRUSHTI RANA NAGAR
JALNA ROAD AURANGABAD- PIN 431005
PH- 0240 2451616
URL - WWW.SAMIL.CO.IN EMAIL - samil@live.in

OWNER'S SIGN

Ar. Sameer N. Ausekar
Regd. No. CA - 95 / 19301
MILIND M. WADEKAR
REGD. NO. 152 / 92

Architects

Ar. Sameer N. Ausekar
Regd. No. CA - 95 / 19301
MILIND M. WADEKAR
REGD. NO. 152 / 92