

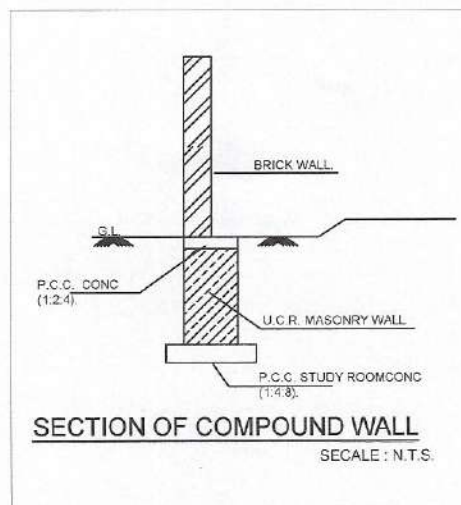
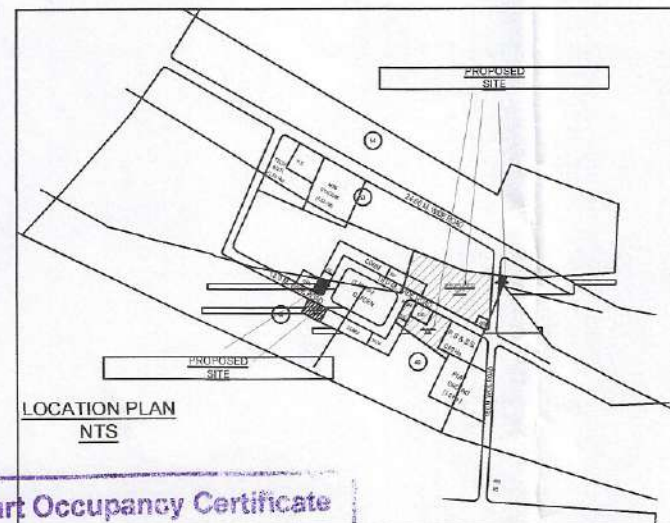
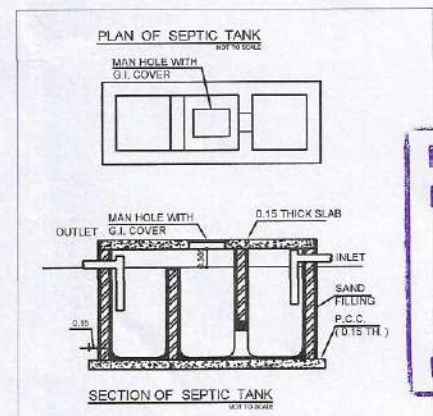


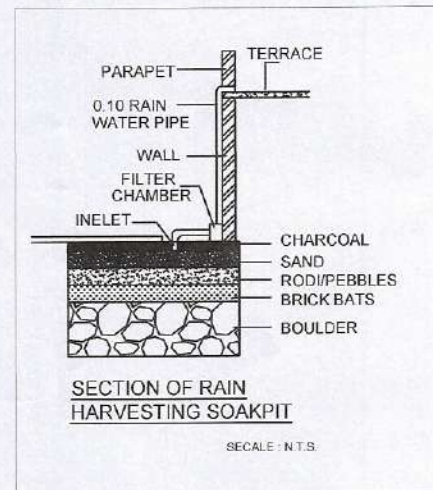

Enclosure to Part Occupancy Certificate  
No./CIDCO/A.T.P.O./AUR/NO. .... / Sec. .... / 200  
09/02/2021  
Additional Town Planning Officer  
CIDCO New Aurangabad  
Date

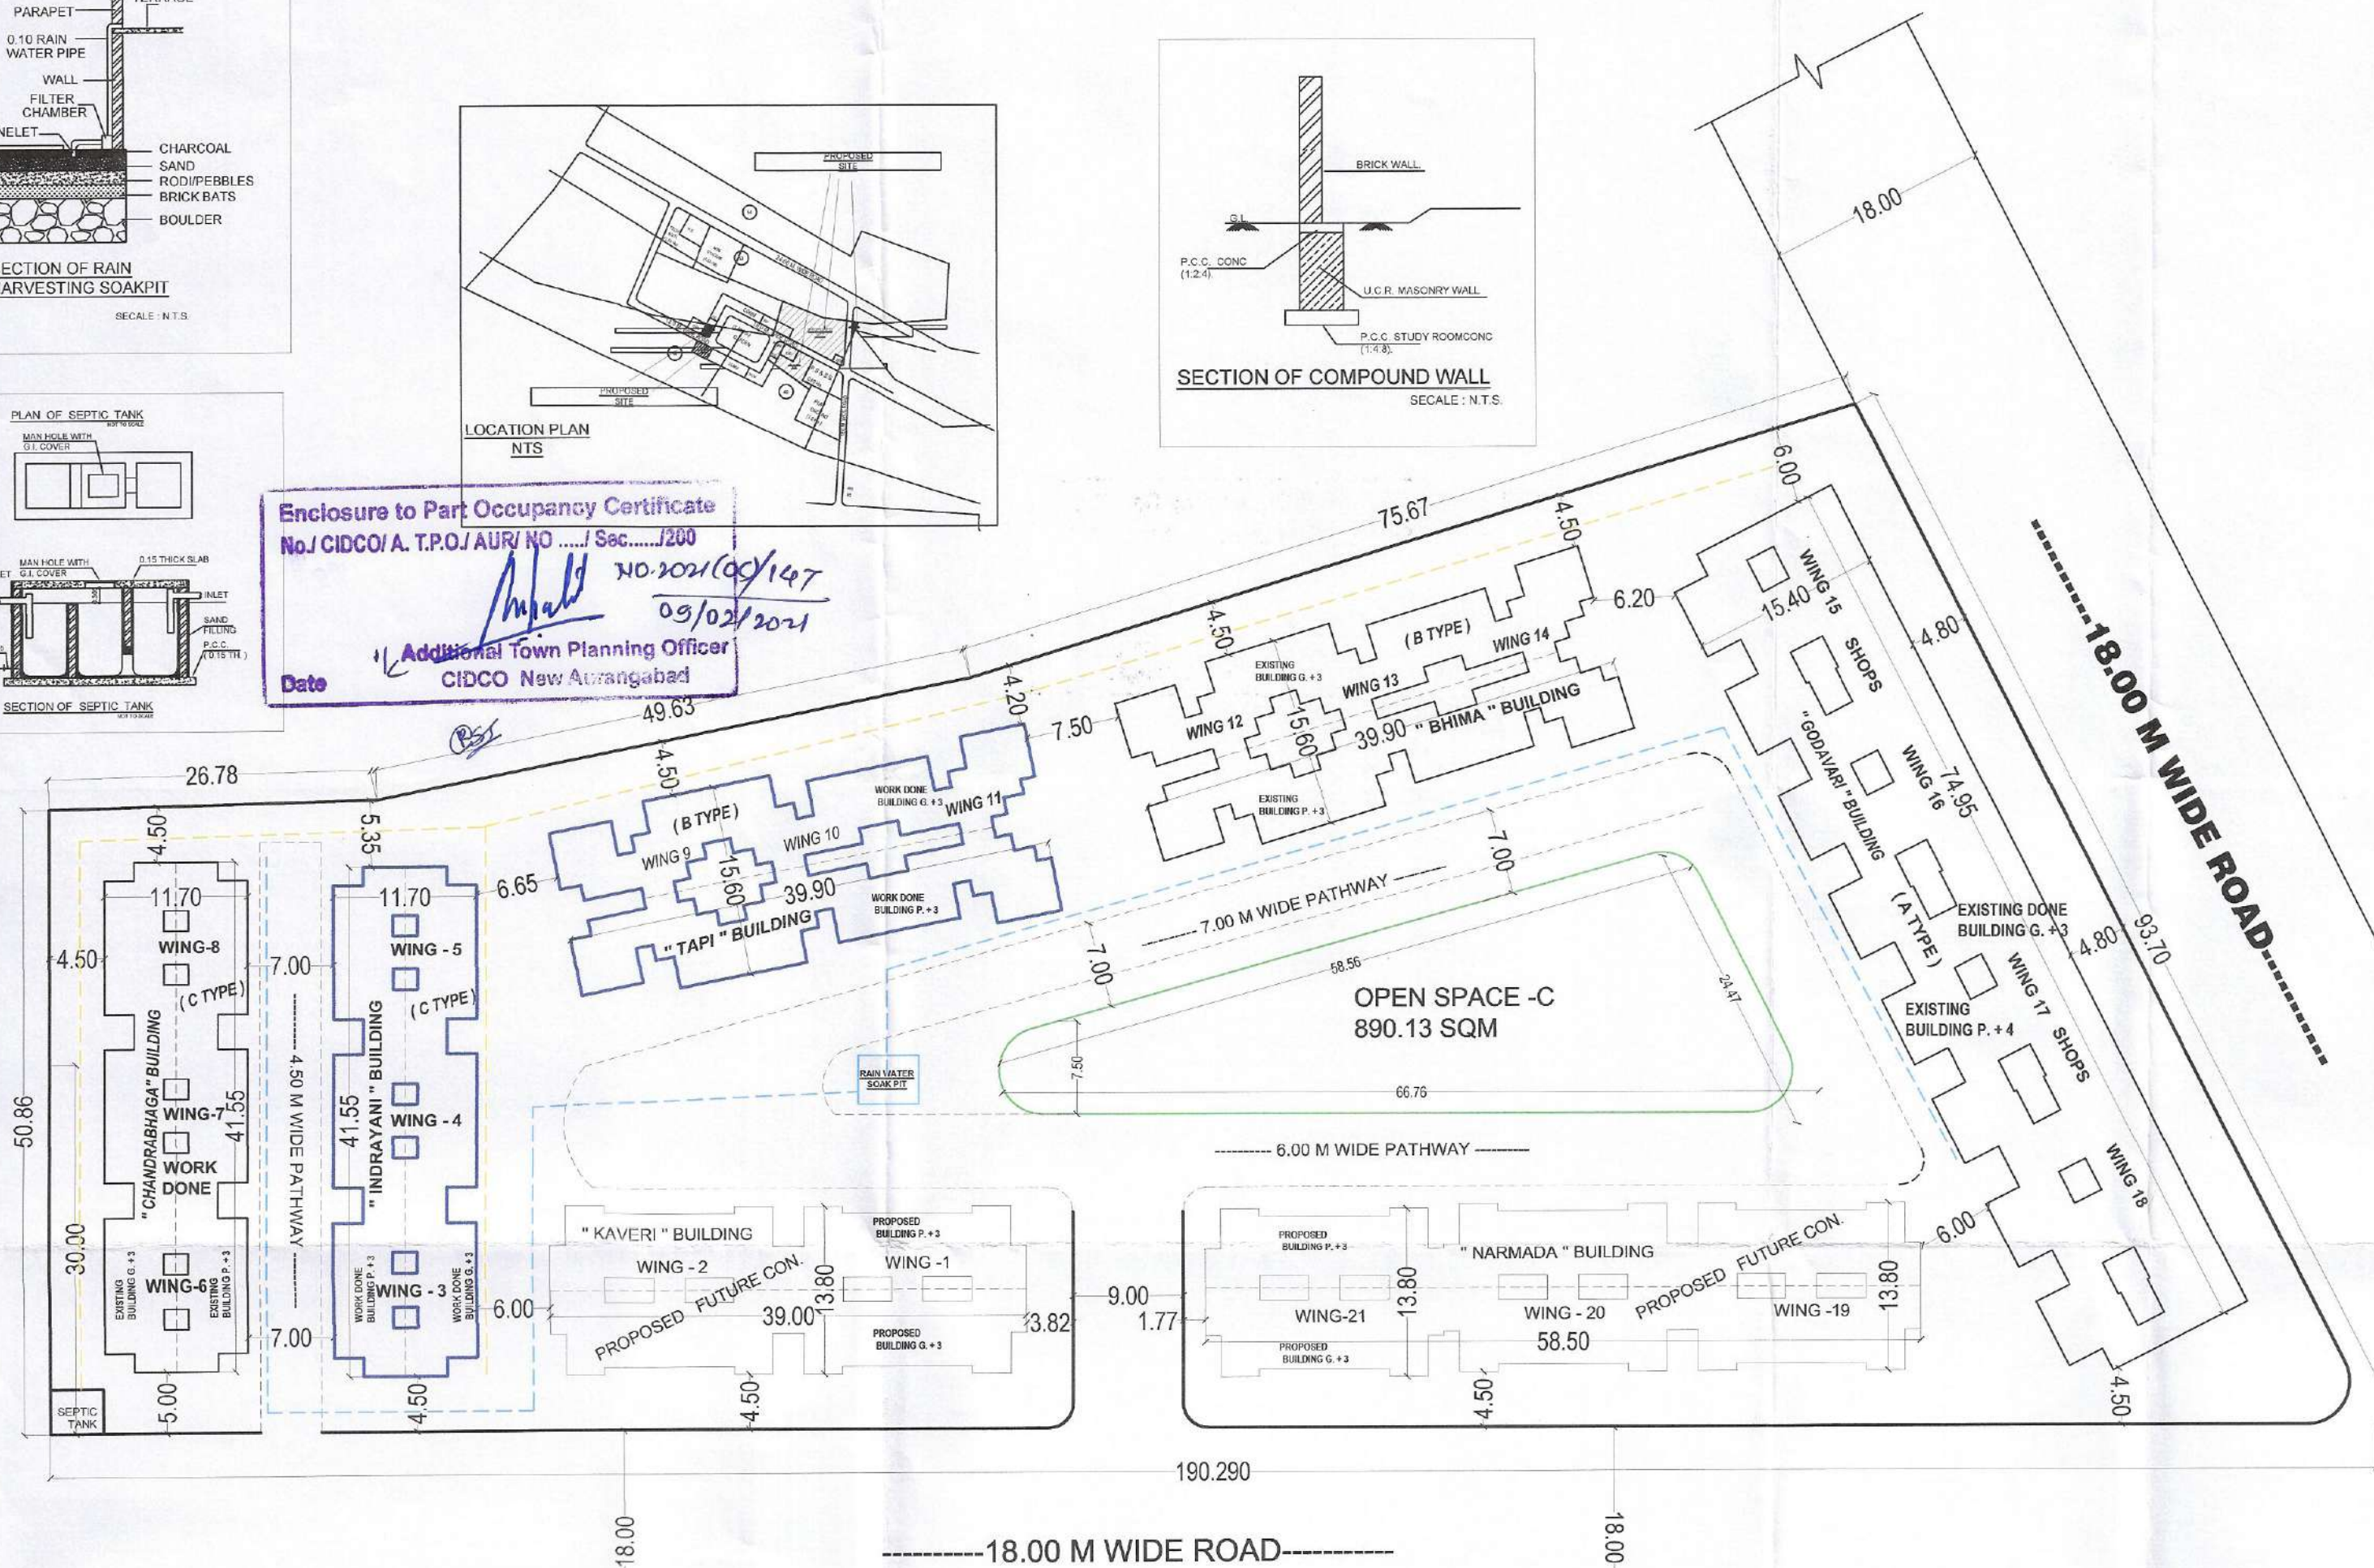

LAY-OUT PLAN

Scale :-1: 1500

TOTAL AREA OF LAND = 10036.3 SQM

PERMISSIBLE BUILT UP AREA = 10036.3 SQM

EXISTING B/UP AREA

BHIMA BUILDING ( B TYPE) = 1527.974X1 = 1527.974 SQM

CHANDRABHAGA ( C TYPE) = 1485.196X1 = 1485.196 SQM

GODAWARI BUILDING ( A TYPE) = 3455.210 SQM

TOTAL EXISTING B/UP AREA = 6468.380 SQM

WORK DONE B/UP AREA

TAPI BUILDING ( B TYPE) = 1527.974X1 = 1527.974 SQM

INDRAYANI ( C TYPE) = 1485.196X1 = 1485.196 SQM

PART WORK DONE B/UP AREA = 3013.170 SQM

TOTAL WORK DONE B/UP AREA = 9481.55 SQM

BALANCE B/UP AREA = 554.75 SQM  
(10036.3 - 9481.550)

FSI CONSUMED = 0.944

PROPOSED CONSTRUCTION  
WORK DONE B/UP AREA  
PLOT BOUNDARY & EXISTING AREA SHOWN IN  
AREA UNDER OPEN SPACE SHOWN IN  
DRAINAGE LINE SHOWN IN  
RAIN WATER LINE SHOWN IN

PART WORK DONE LAY OUT PLAN PLOT NO. 2,  
AT GUT NO. 49(P), AT WADGAON (K), NAGAR - I CIDCO WALUJ  
MAHANAGAR, AURANGABAD.

FOR

M/S JAGRUT SARA ASSOCIATES

Drawn by :- MAYUR

Scale :-1: 500

AMOL KSHIRSAGAR

FLAT NO 4, "J" BUILDING R.B. HILLS  
GARKHEDA,  
AURANGABAD,  
MOBIL NO. 9960669921

