

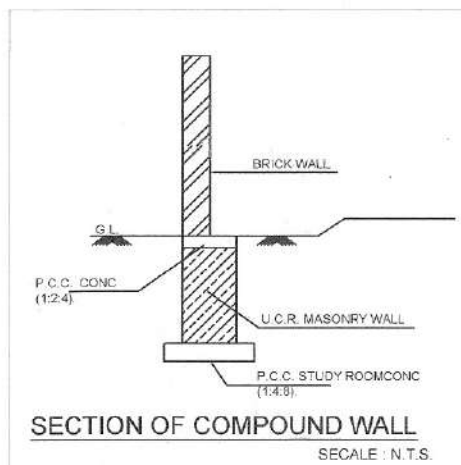
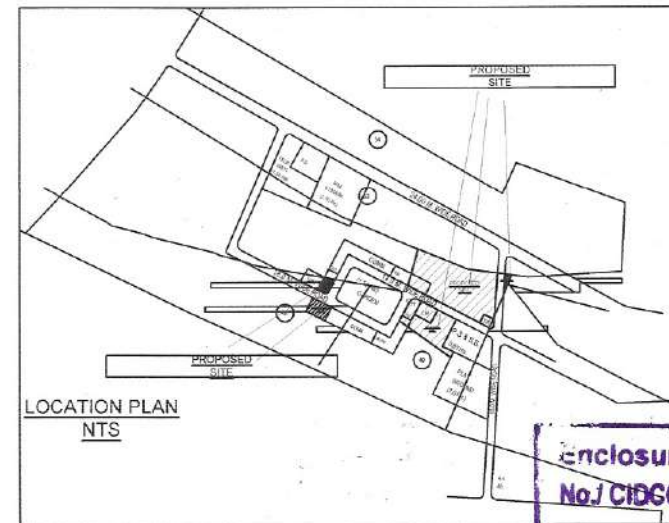
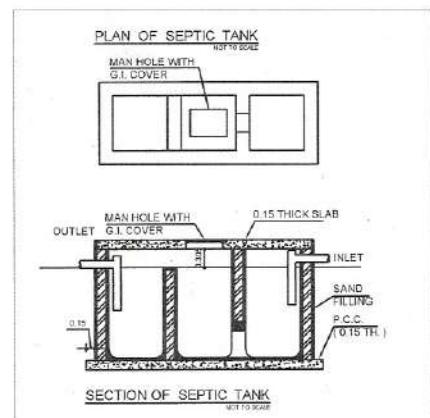


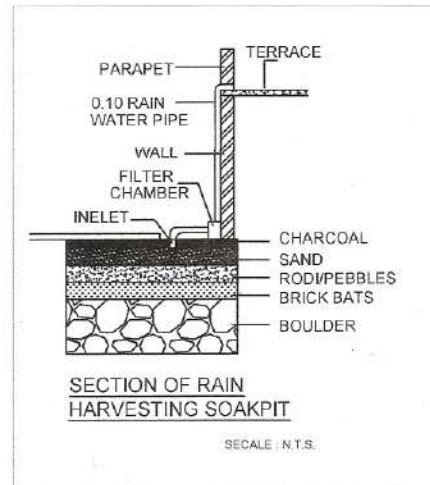

Enclosure to Part Occupancy Certificate
No. CIDCO/A.T.P.O./AUR/NO. 2000 Sec. 2000

Additional Town Planning Officer
CIDCO New Aurangabad

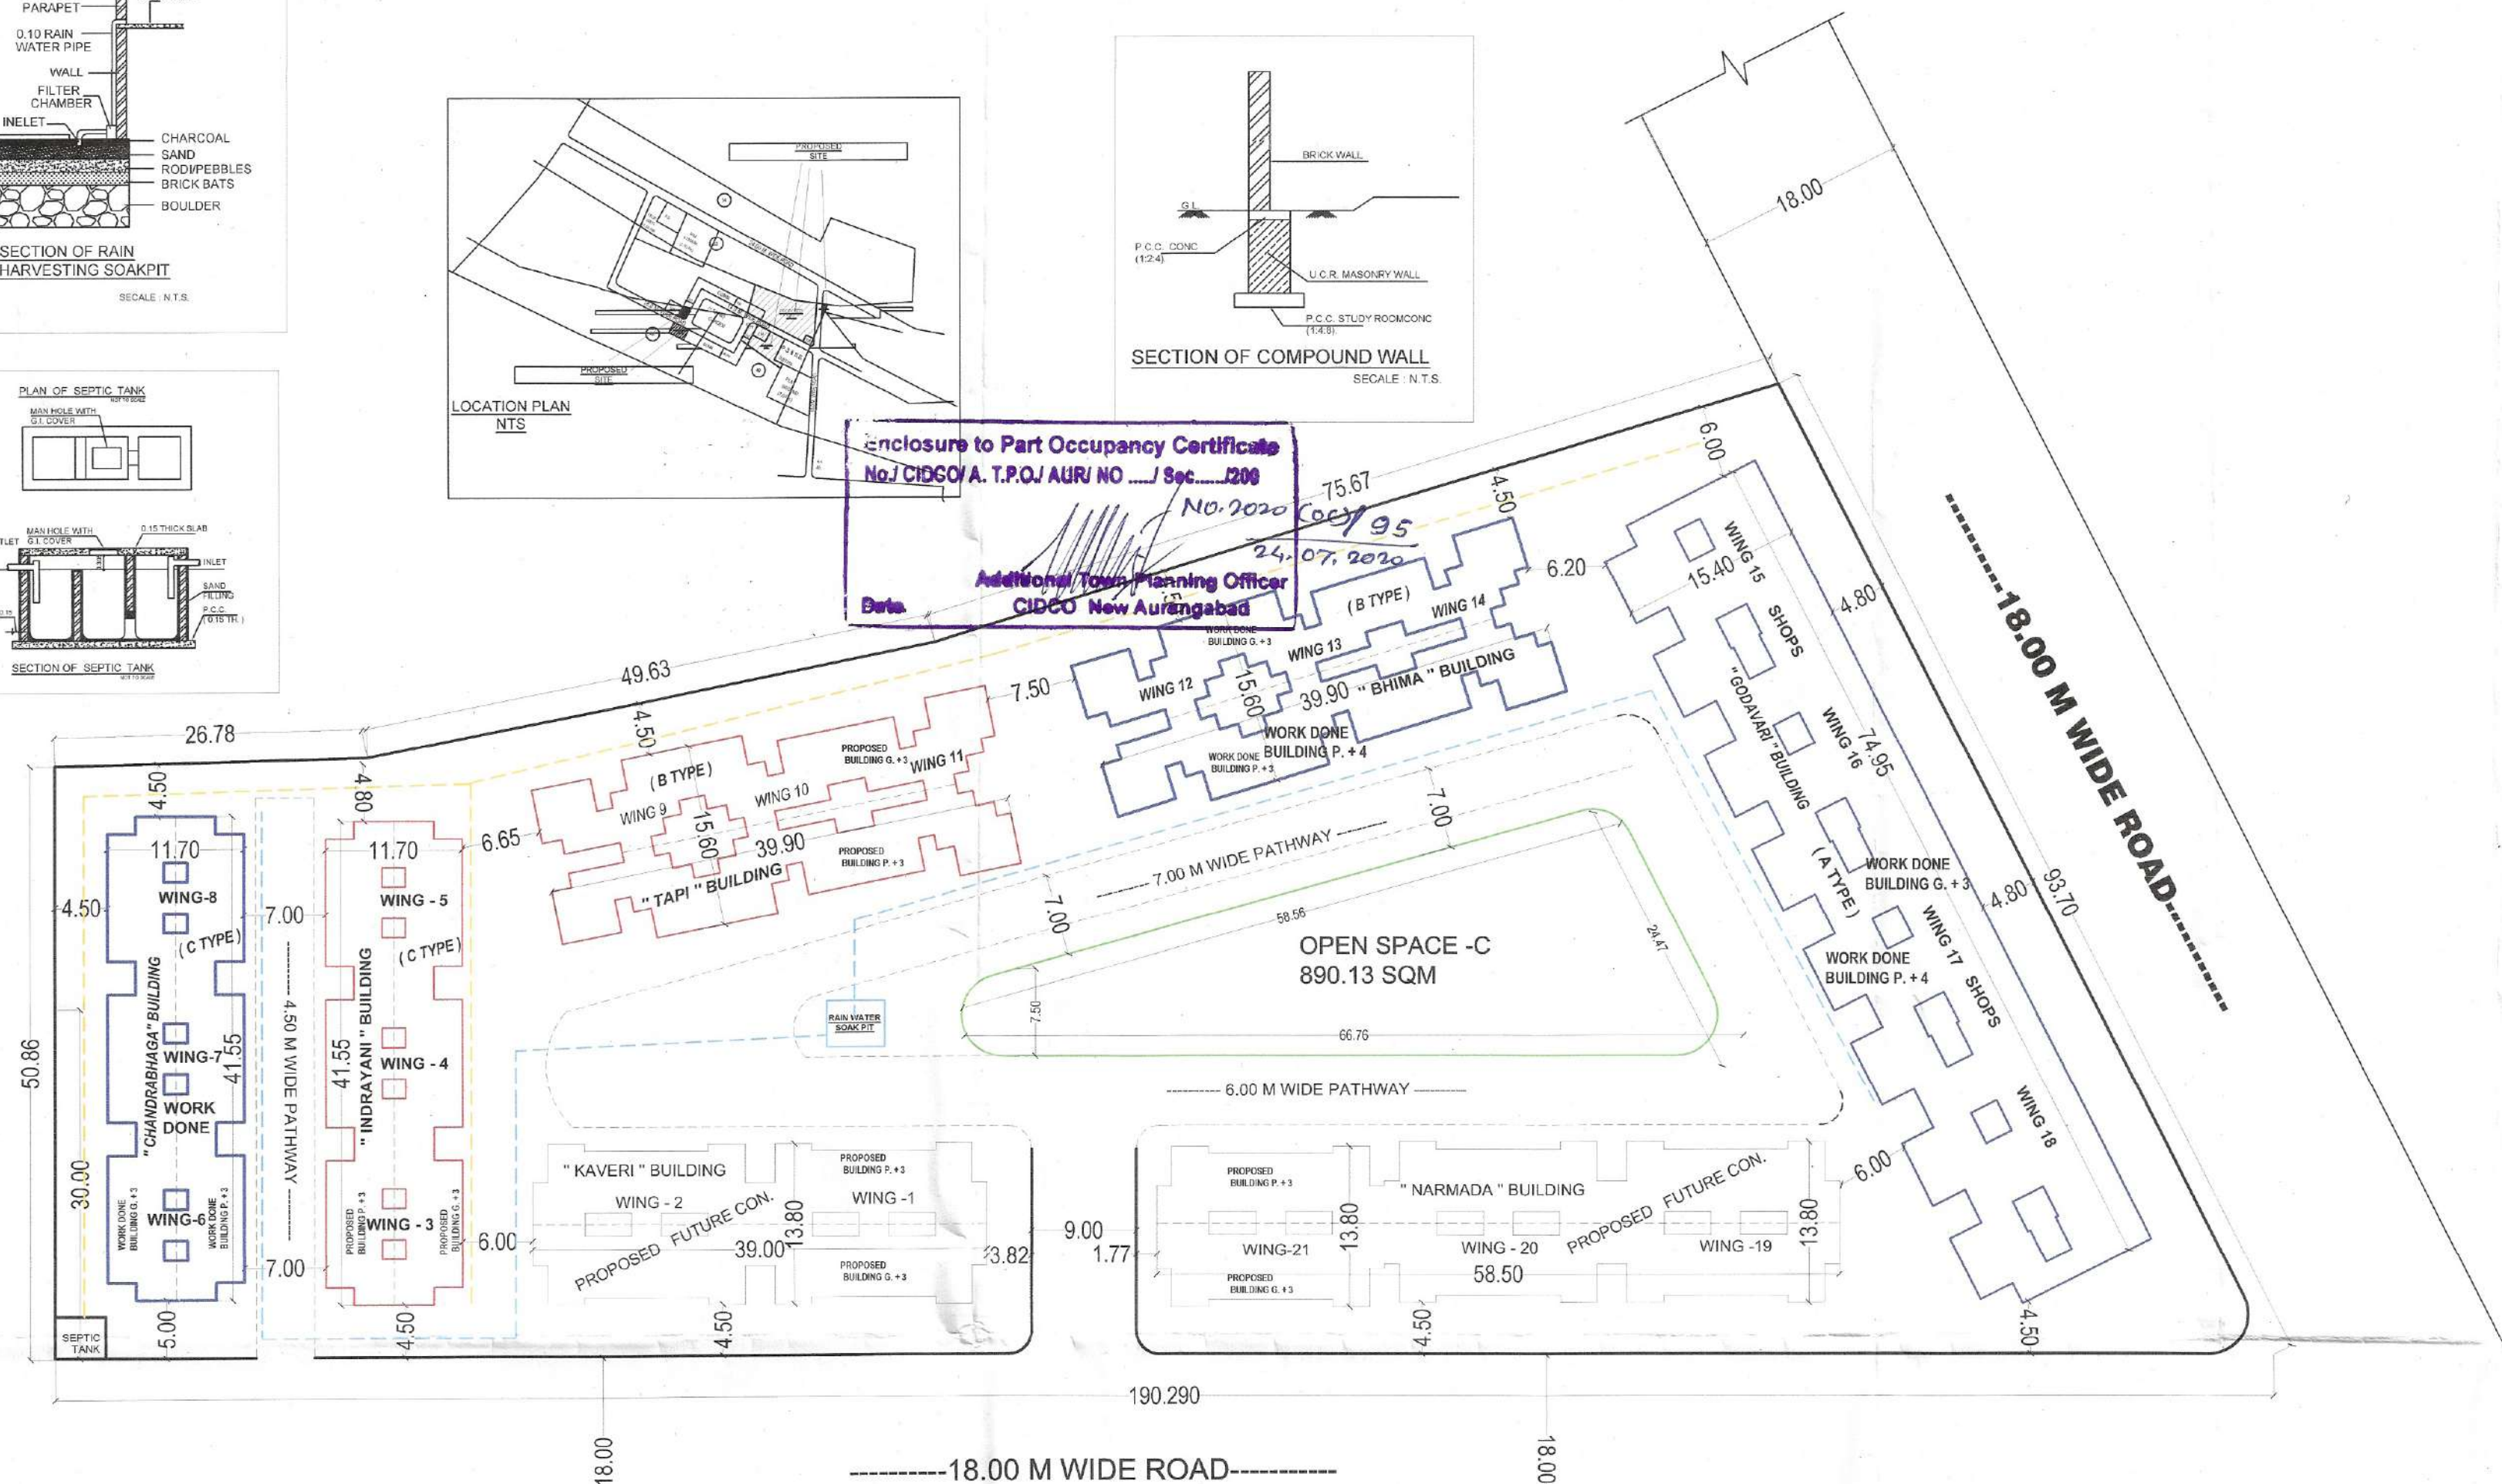

TOTAL AREA OF LAND = 10036.3 SQM

PERMISSIBLE BUILT UP AREA = 10036.3 SQM

WORK DONE B/UP AREA

BHIMA BUILDING (B TYPE) = 1527.974X1 = 1527.974 SQM

CHANDRABHAGA (C TYPE) = 1485.196X1 = 1485.196 SQM

GODAWARI BUILDING (A TYPE) = 3455.210 SQM

WORK DONE B/UP AREA = 6468.380 SQM

COMMERCIAL AREA = 299.950 SQM

BALANCE B/UP AREA = 3567.920 SQM

(10036.3 - 6468.380)

FSI CONSUMED = 0.64

PROPOSED CONSTRUCTION

WORK DONE B/UP AREA

PLOT BOUNDARY SHOWN IN

AREA UNDER OPEN SPACE SHOWN IN

DRAINAGE LINE SHOWN IN

RAIN WATER LINE SHOWN IN

PART WORK DONE LAY OUT PLAN PLOT NO. 2,
AT GUT NO. 49(P), AT WADGAON (K), NAGAR - I
CIDCO WALUJ MAHANAGAR, AURANGABAD.

FOR

M/S JAGRUT SARA ASSOCIATES

Drawn by :- MAYUR

Scale :-1: 500

AMOL KSHIRSAGAR

FLAT NO 4, "J" BUILDING R.B. HILLS
GARKHEDA,
AURANGABAD,
MOBIL NO. 9960669921

