


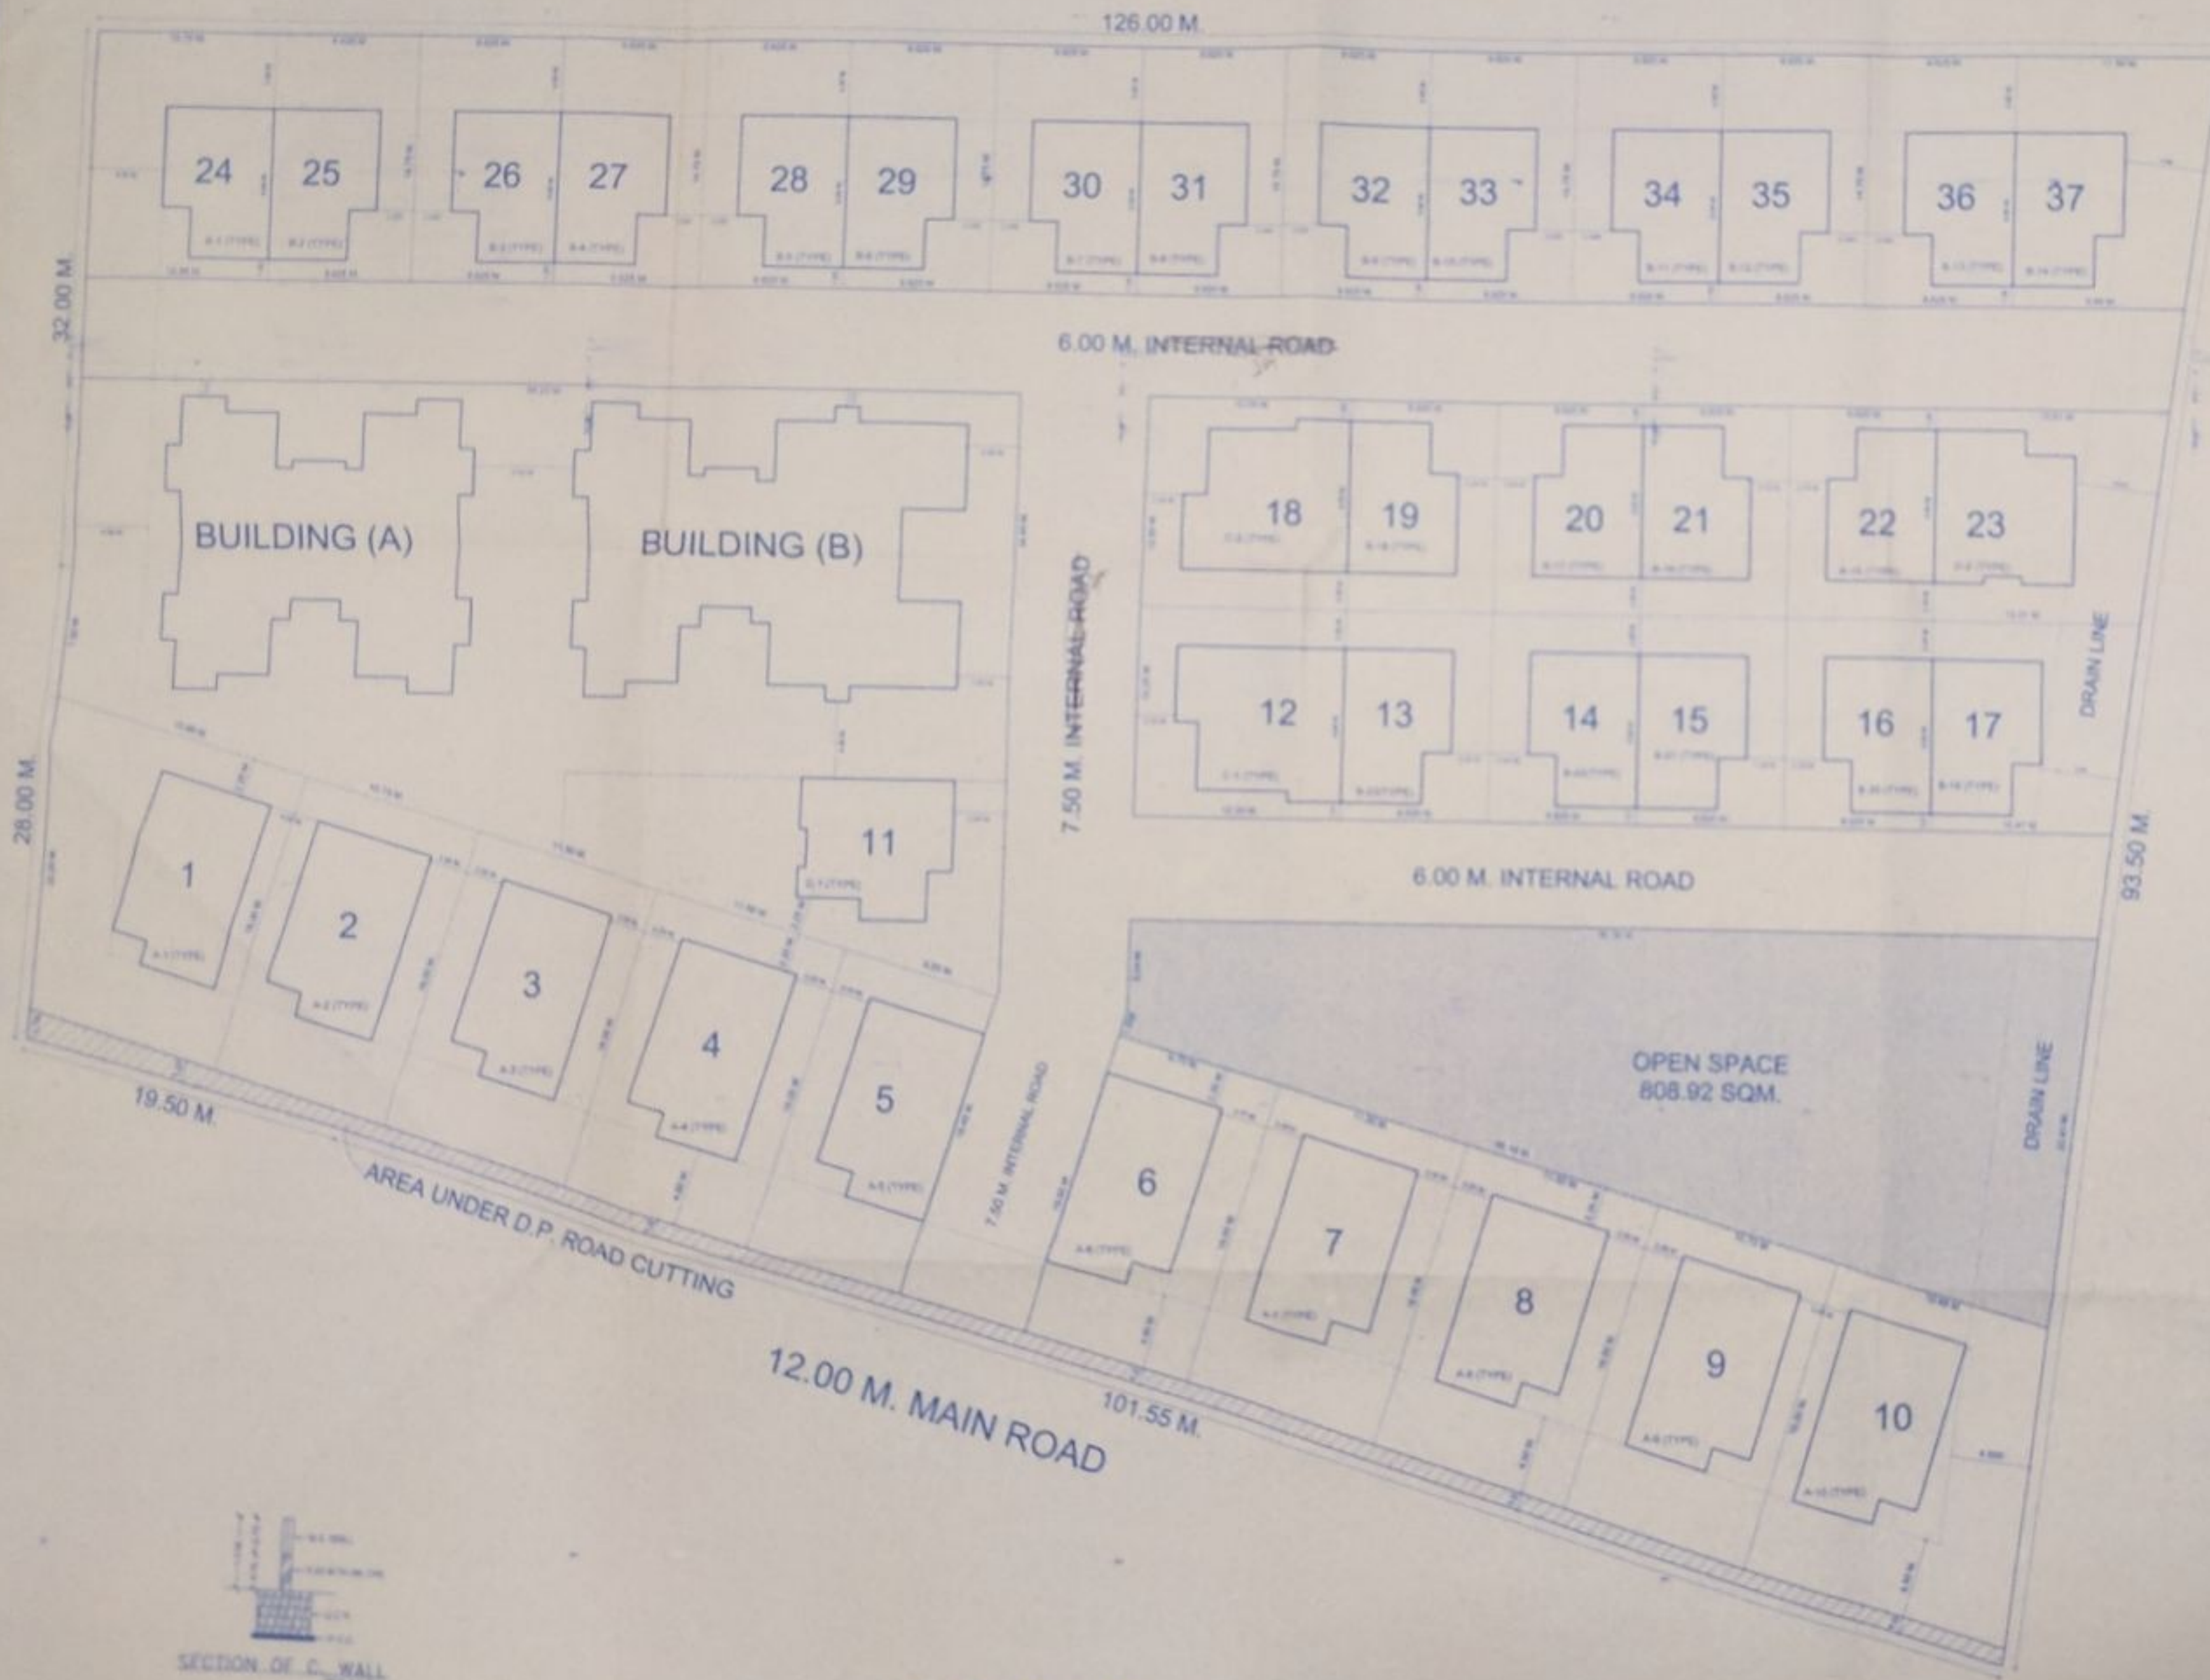

LAY OUT PLAN
SCALE - 1:200


STAMP OF APPROVAL


LEGENDS

PLOT BOUNDARY SHOWN IN
PROPOSED WORK SHOWN IN
PROJECT
PROPOSED RESIDENTIAL BUILDING
ON C. T. S. NO. 19048/2 AT,
JALAN NAGAR, AURANGABAD,
BELONGING TO :-
M/S. A.G. INFRASTRUCTURES PVT. LTD.
THROUGH DR. SAYED ABUL GAFAR
S/O ABUL RAZZAQ QUADRI

DRAWN BY - MR. MOHAMMAD SYIAH
CHECKED BY - MR. MD. YUNUS BH
SIGNATURE OF ARCHITECT - PROPOSED

MD. YUNUS & ASSOCIATES
ARCHITECTS
101, 102, 103,1000

MD. YUNUS & ASSOCIATES
ARCHITECTS
101, 102, 103,6