
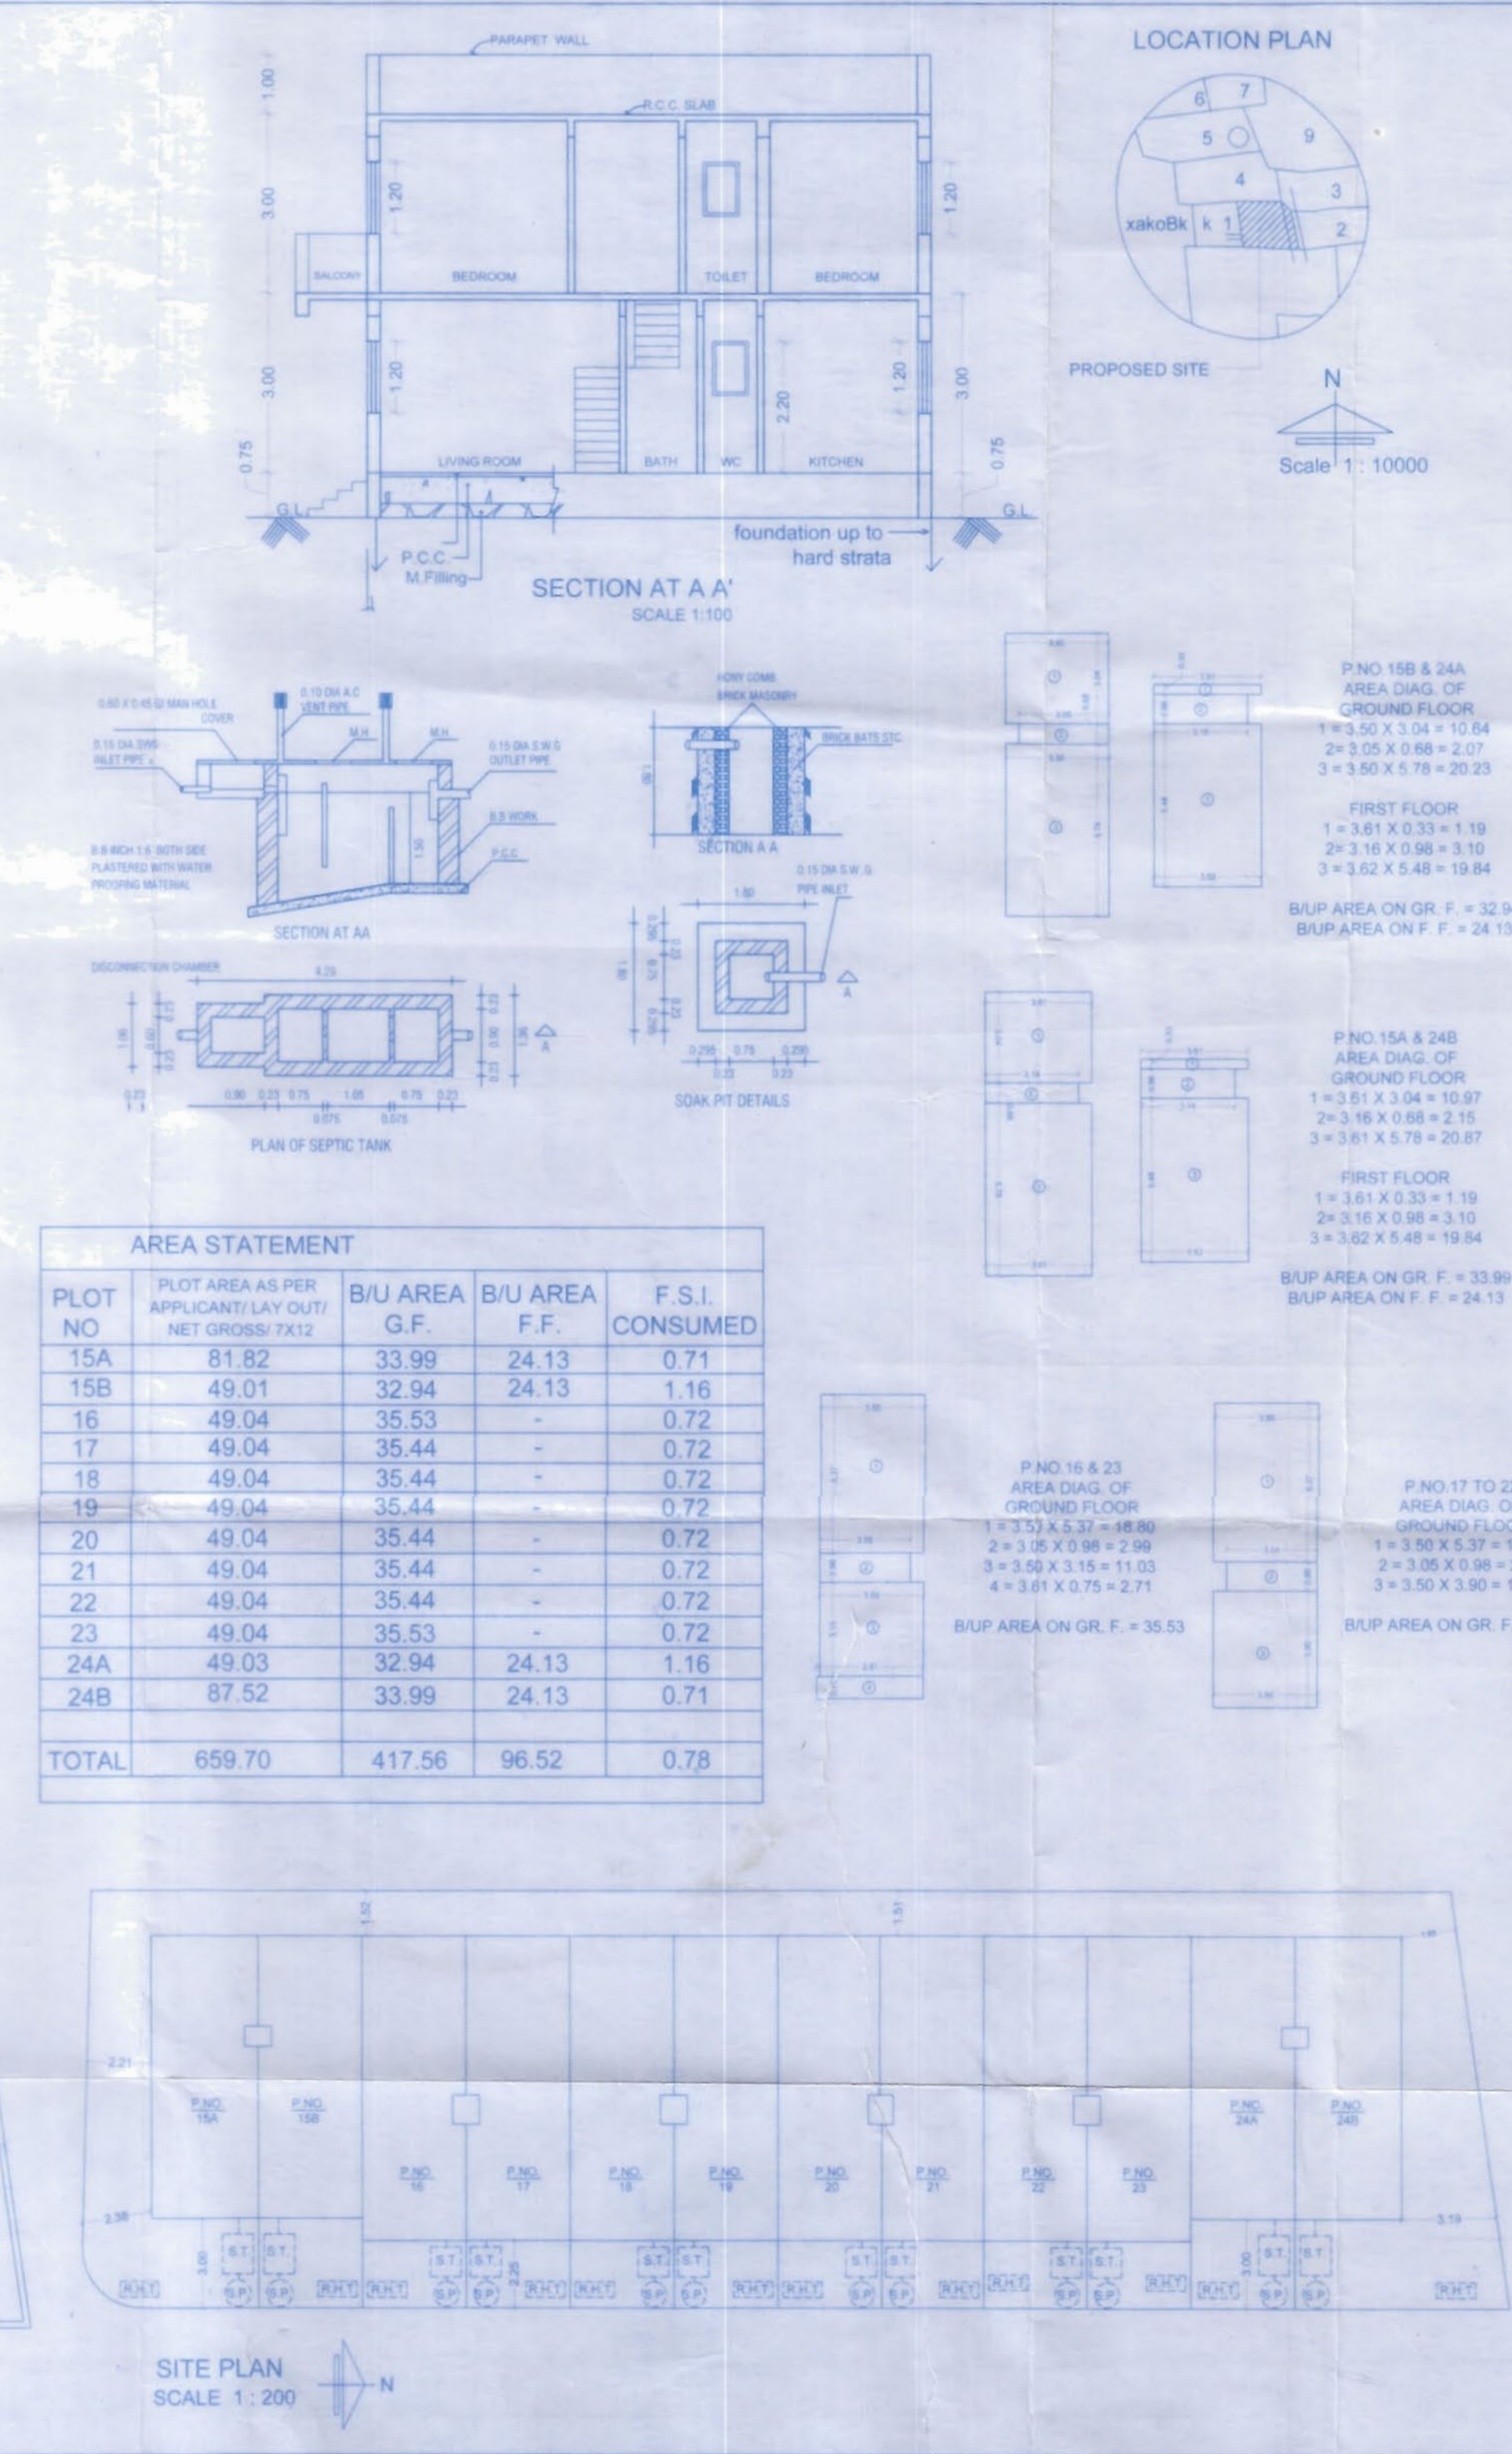


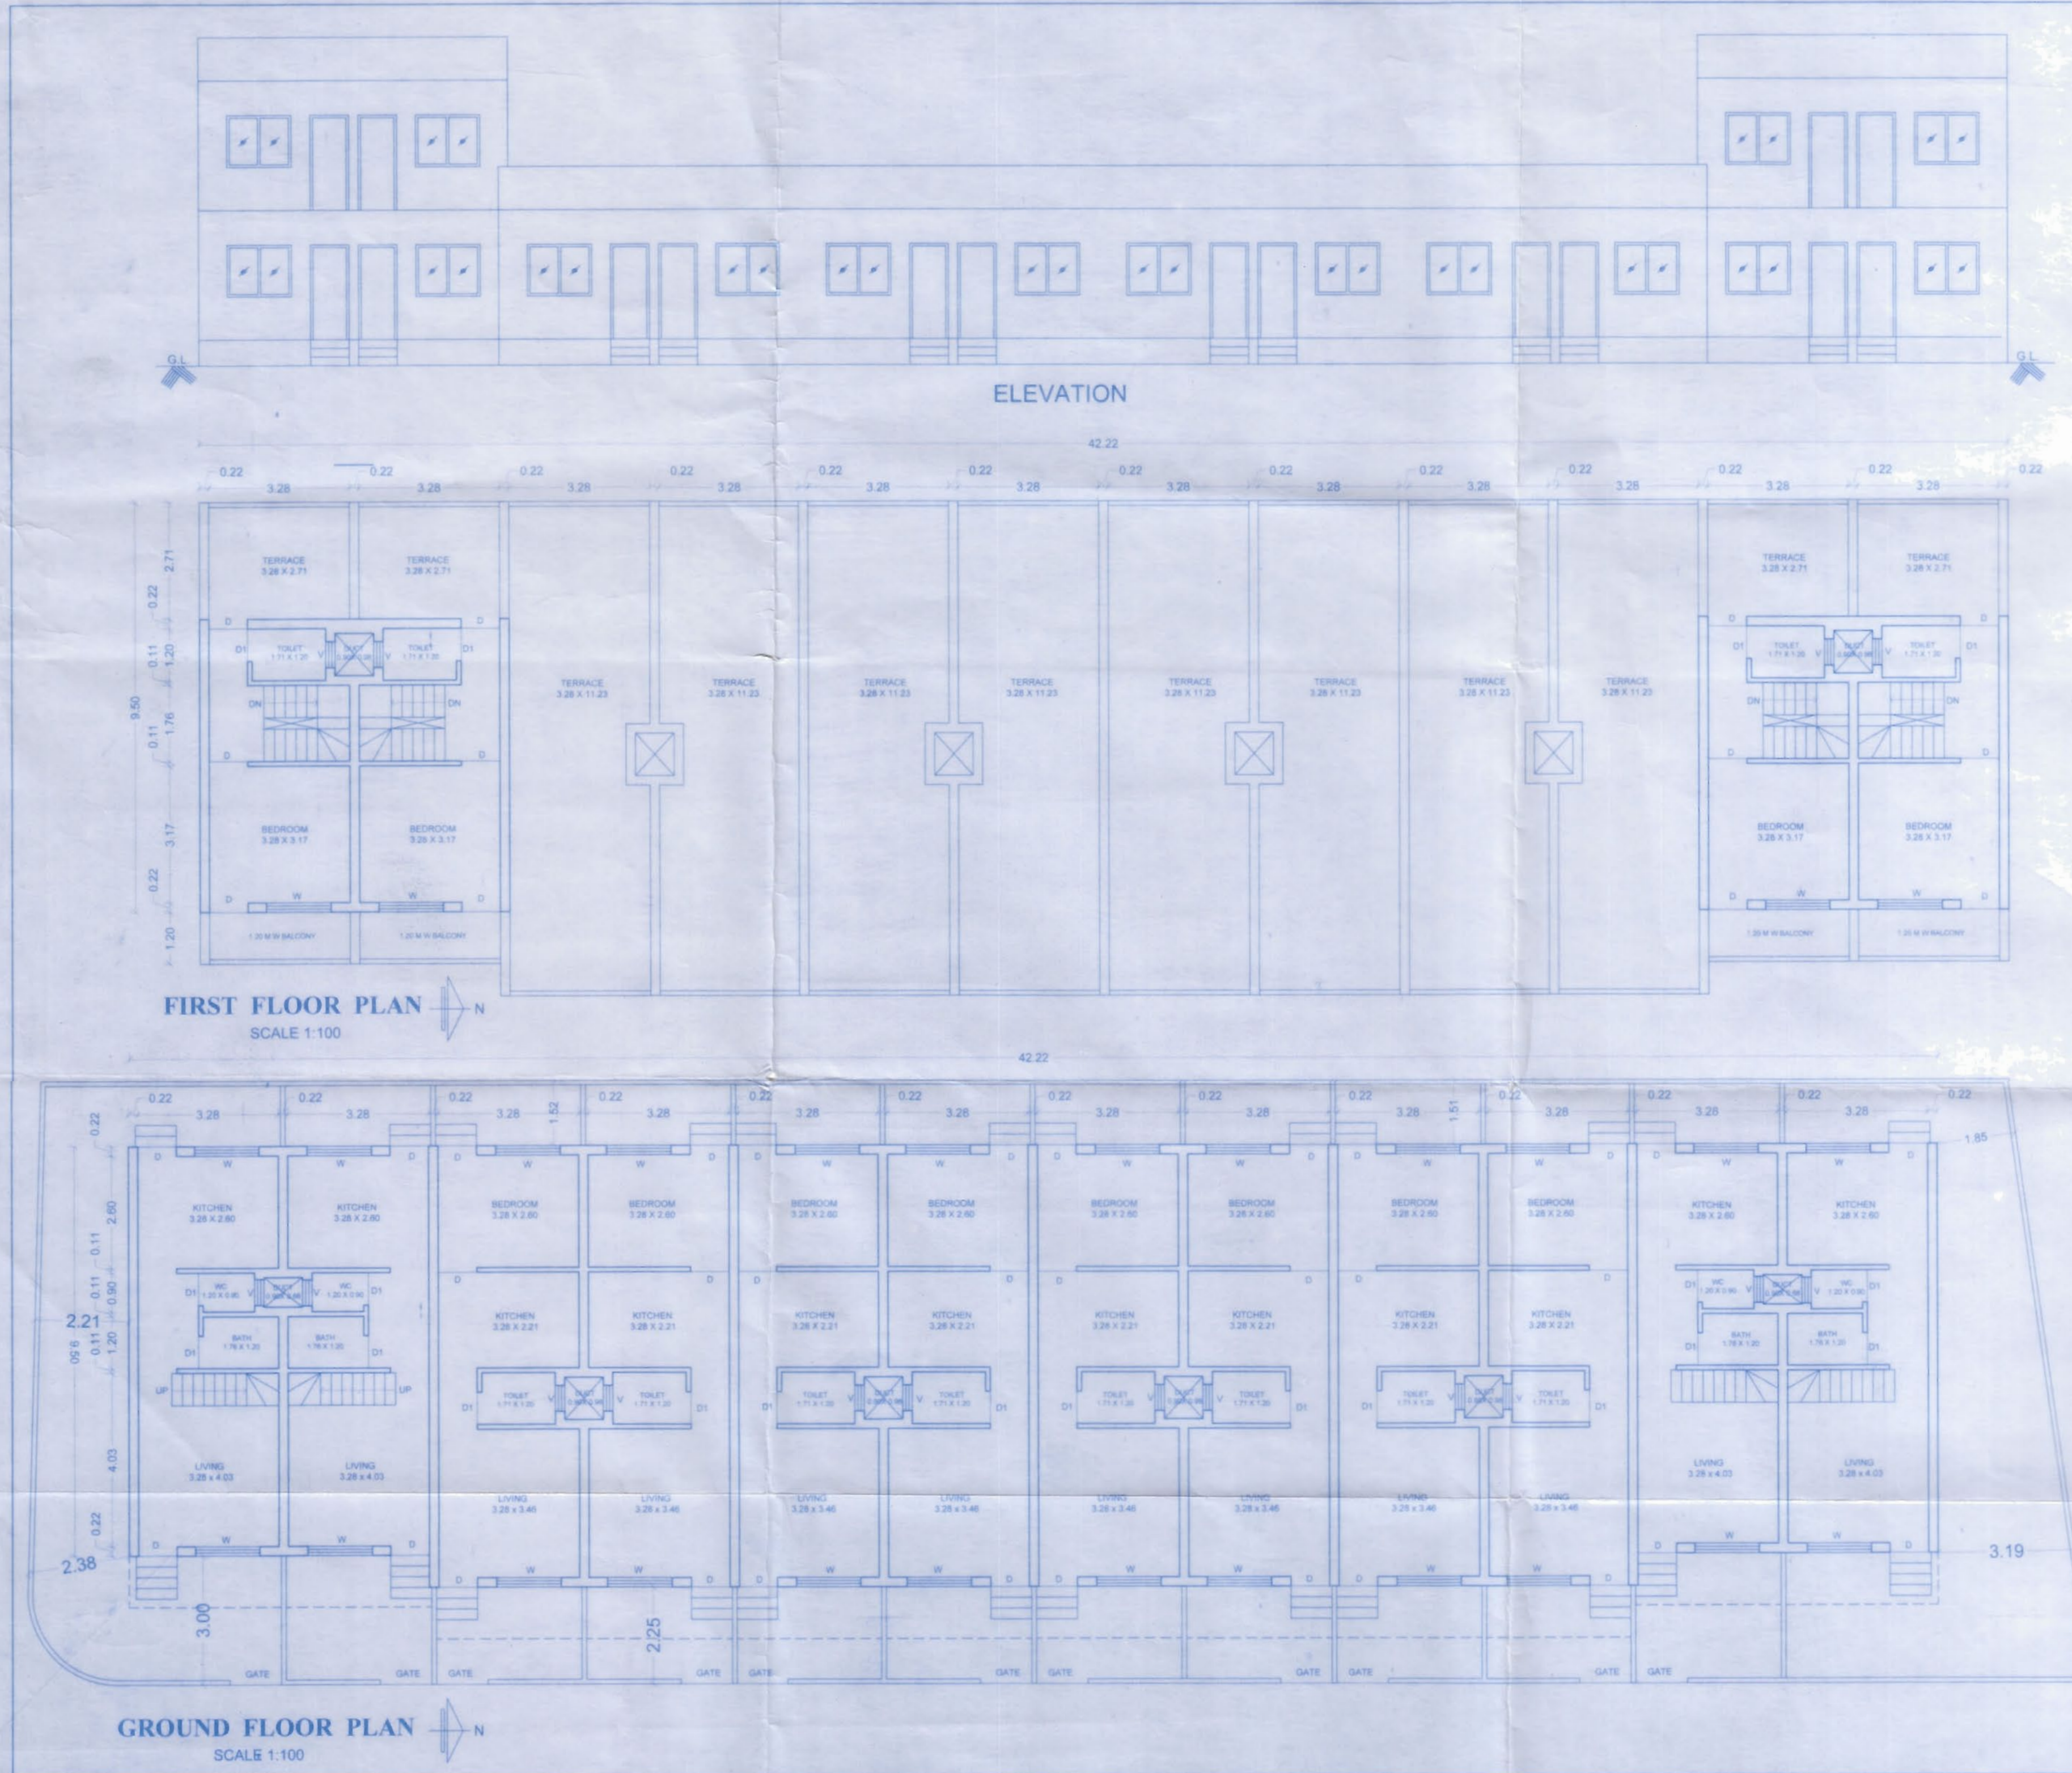

PROPOSED RESIDENTIAL CONSTRUCTION OF GUT No. 01 (PART) PLOT NO 15 TO PLOT NO 24 (C - WING), AT VILLAGE - SOEGAON TAL. - SOEGAON, DIST. - AURANGABAD.

APPROVAL.

SCHEDULE OF OPENING

TYPE	SIZE	SPECIFICATION
D	0.90 M X 2.20 M	TEAK WOOD FRAME paneled FLUSH DOOR AS PER DETAILS DRAWINGS.
D1	0.75 M X 2.20 M	
W	1.80 M X 1.20 M	TEAK WOOD OR MILD STEEL OR ALUMINIUM SLADING
V	0.60 M X 0.75 M	TEAK WOOD OR M.S. GLAZED VENTILATORS
V	0.34 M X 0.75 M	

IMPORTANT NOTE:
OUR RESPONSIBILITY IS TO PROVIDE DRAWING ONLY.
WE SHALL NOT BE RESPONSIBLE FOR SITE SUPERVISION, ANY FAULTY EXECUTION, FAULTY MATERIAL, FAULTY CONSTRUCTION & TIME BOUND OF EXECUTION PRACTICES.
WE PREPARED MUNICIPAL DWG AS PROVIDED DOCUMENT BY OWNER

OWNER

ARCH / ENGI

STRUCTURAL DESIGNER

ARCHITECTS SIGN.