

STAMP OF APPROVAL

Approved With Letter No D-83004 Date 07.11.2019

BHUSHAN
BHASKAR
RAO
HARSHE

Stamp

Signature

BUILDING, A (COMERCIAL COMPLEX)

Stamp of Approval




Approved With Letter No D-83004 Date 07.11.2019

BHUSHAN
BHASKAR
RAO
HARSHE

Stamp

Signature

BUILDING, A (COMERCIAL COMPLEX)

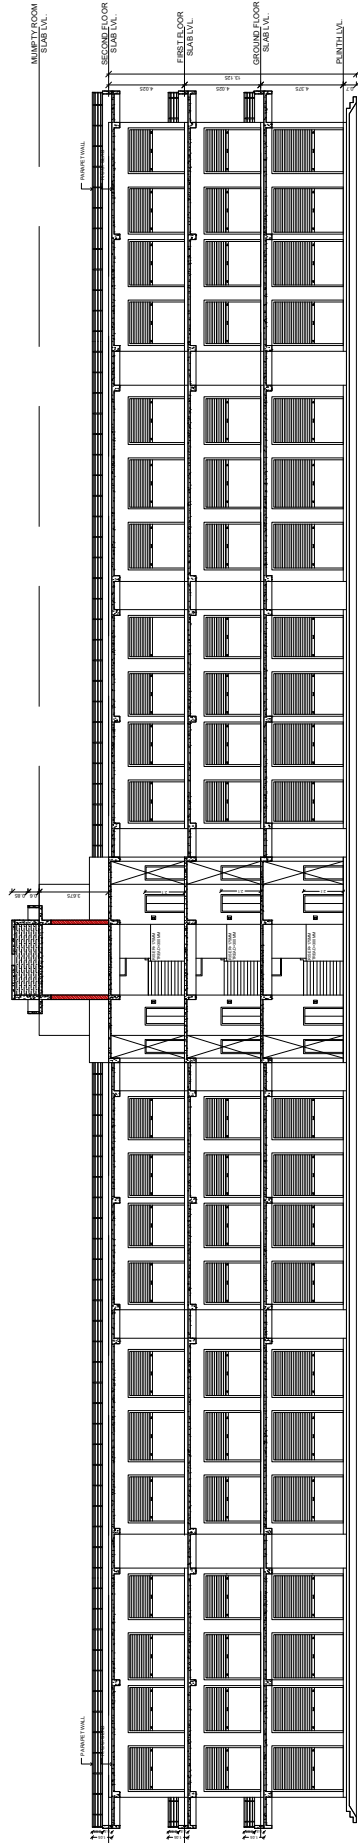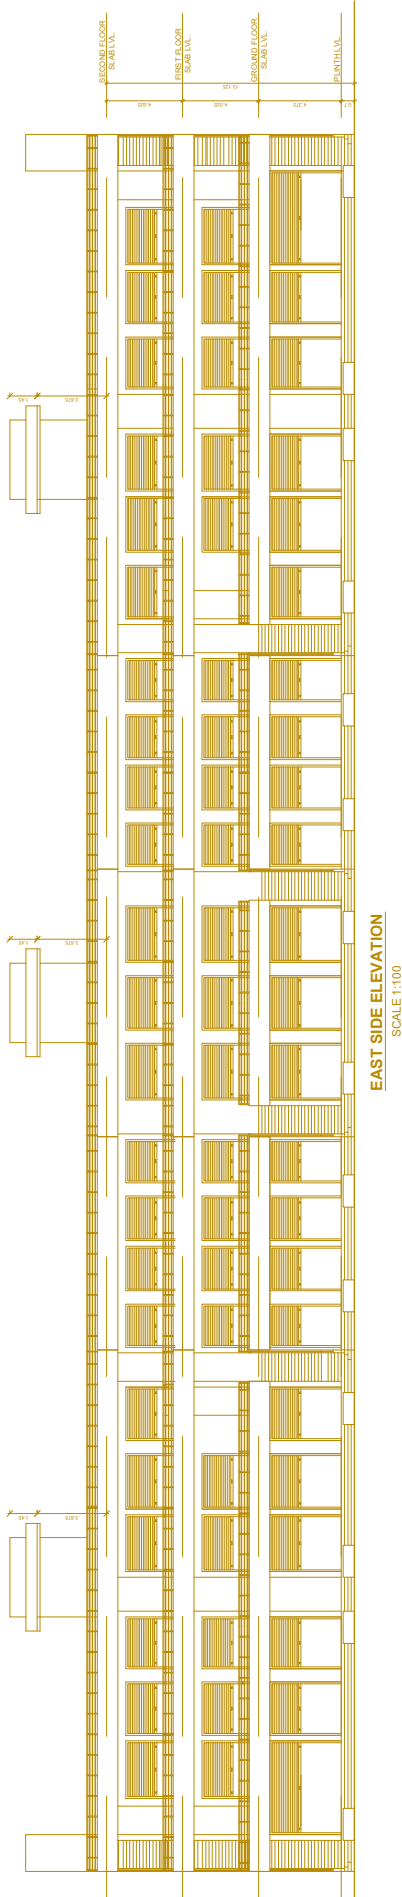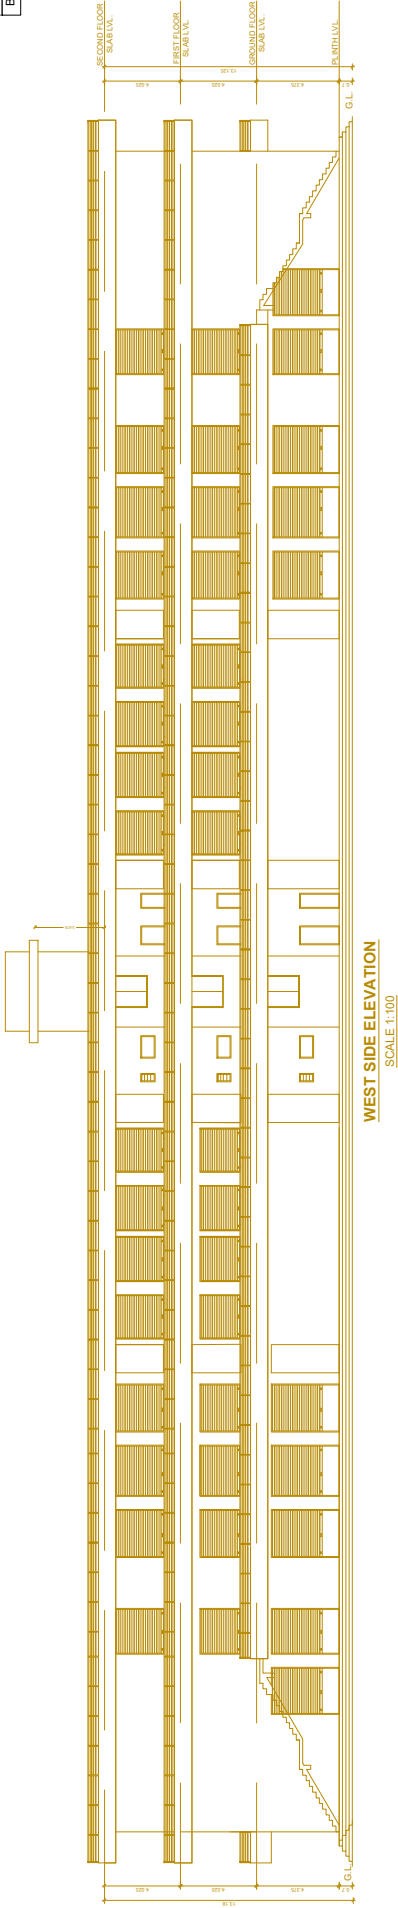

STAMP OF APPROVAL

Approved With Letter No D-83004 Date 07.11.2019

BHUSHAN
BHASKAR
RAO
HARSHE

Stamp

Signature

BUILDING, A (COMERCIAL COMPLEX)

Stamp of Approval

Approved With Letter No D-83004 Date 07.11.2019

BHUSHAN
BHASKAR
RAO
HARSHE

Stamp

Signature

BUILDING, A (COMERCIAL COMPLEX)