


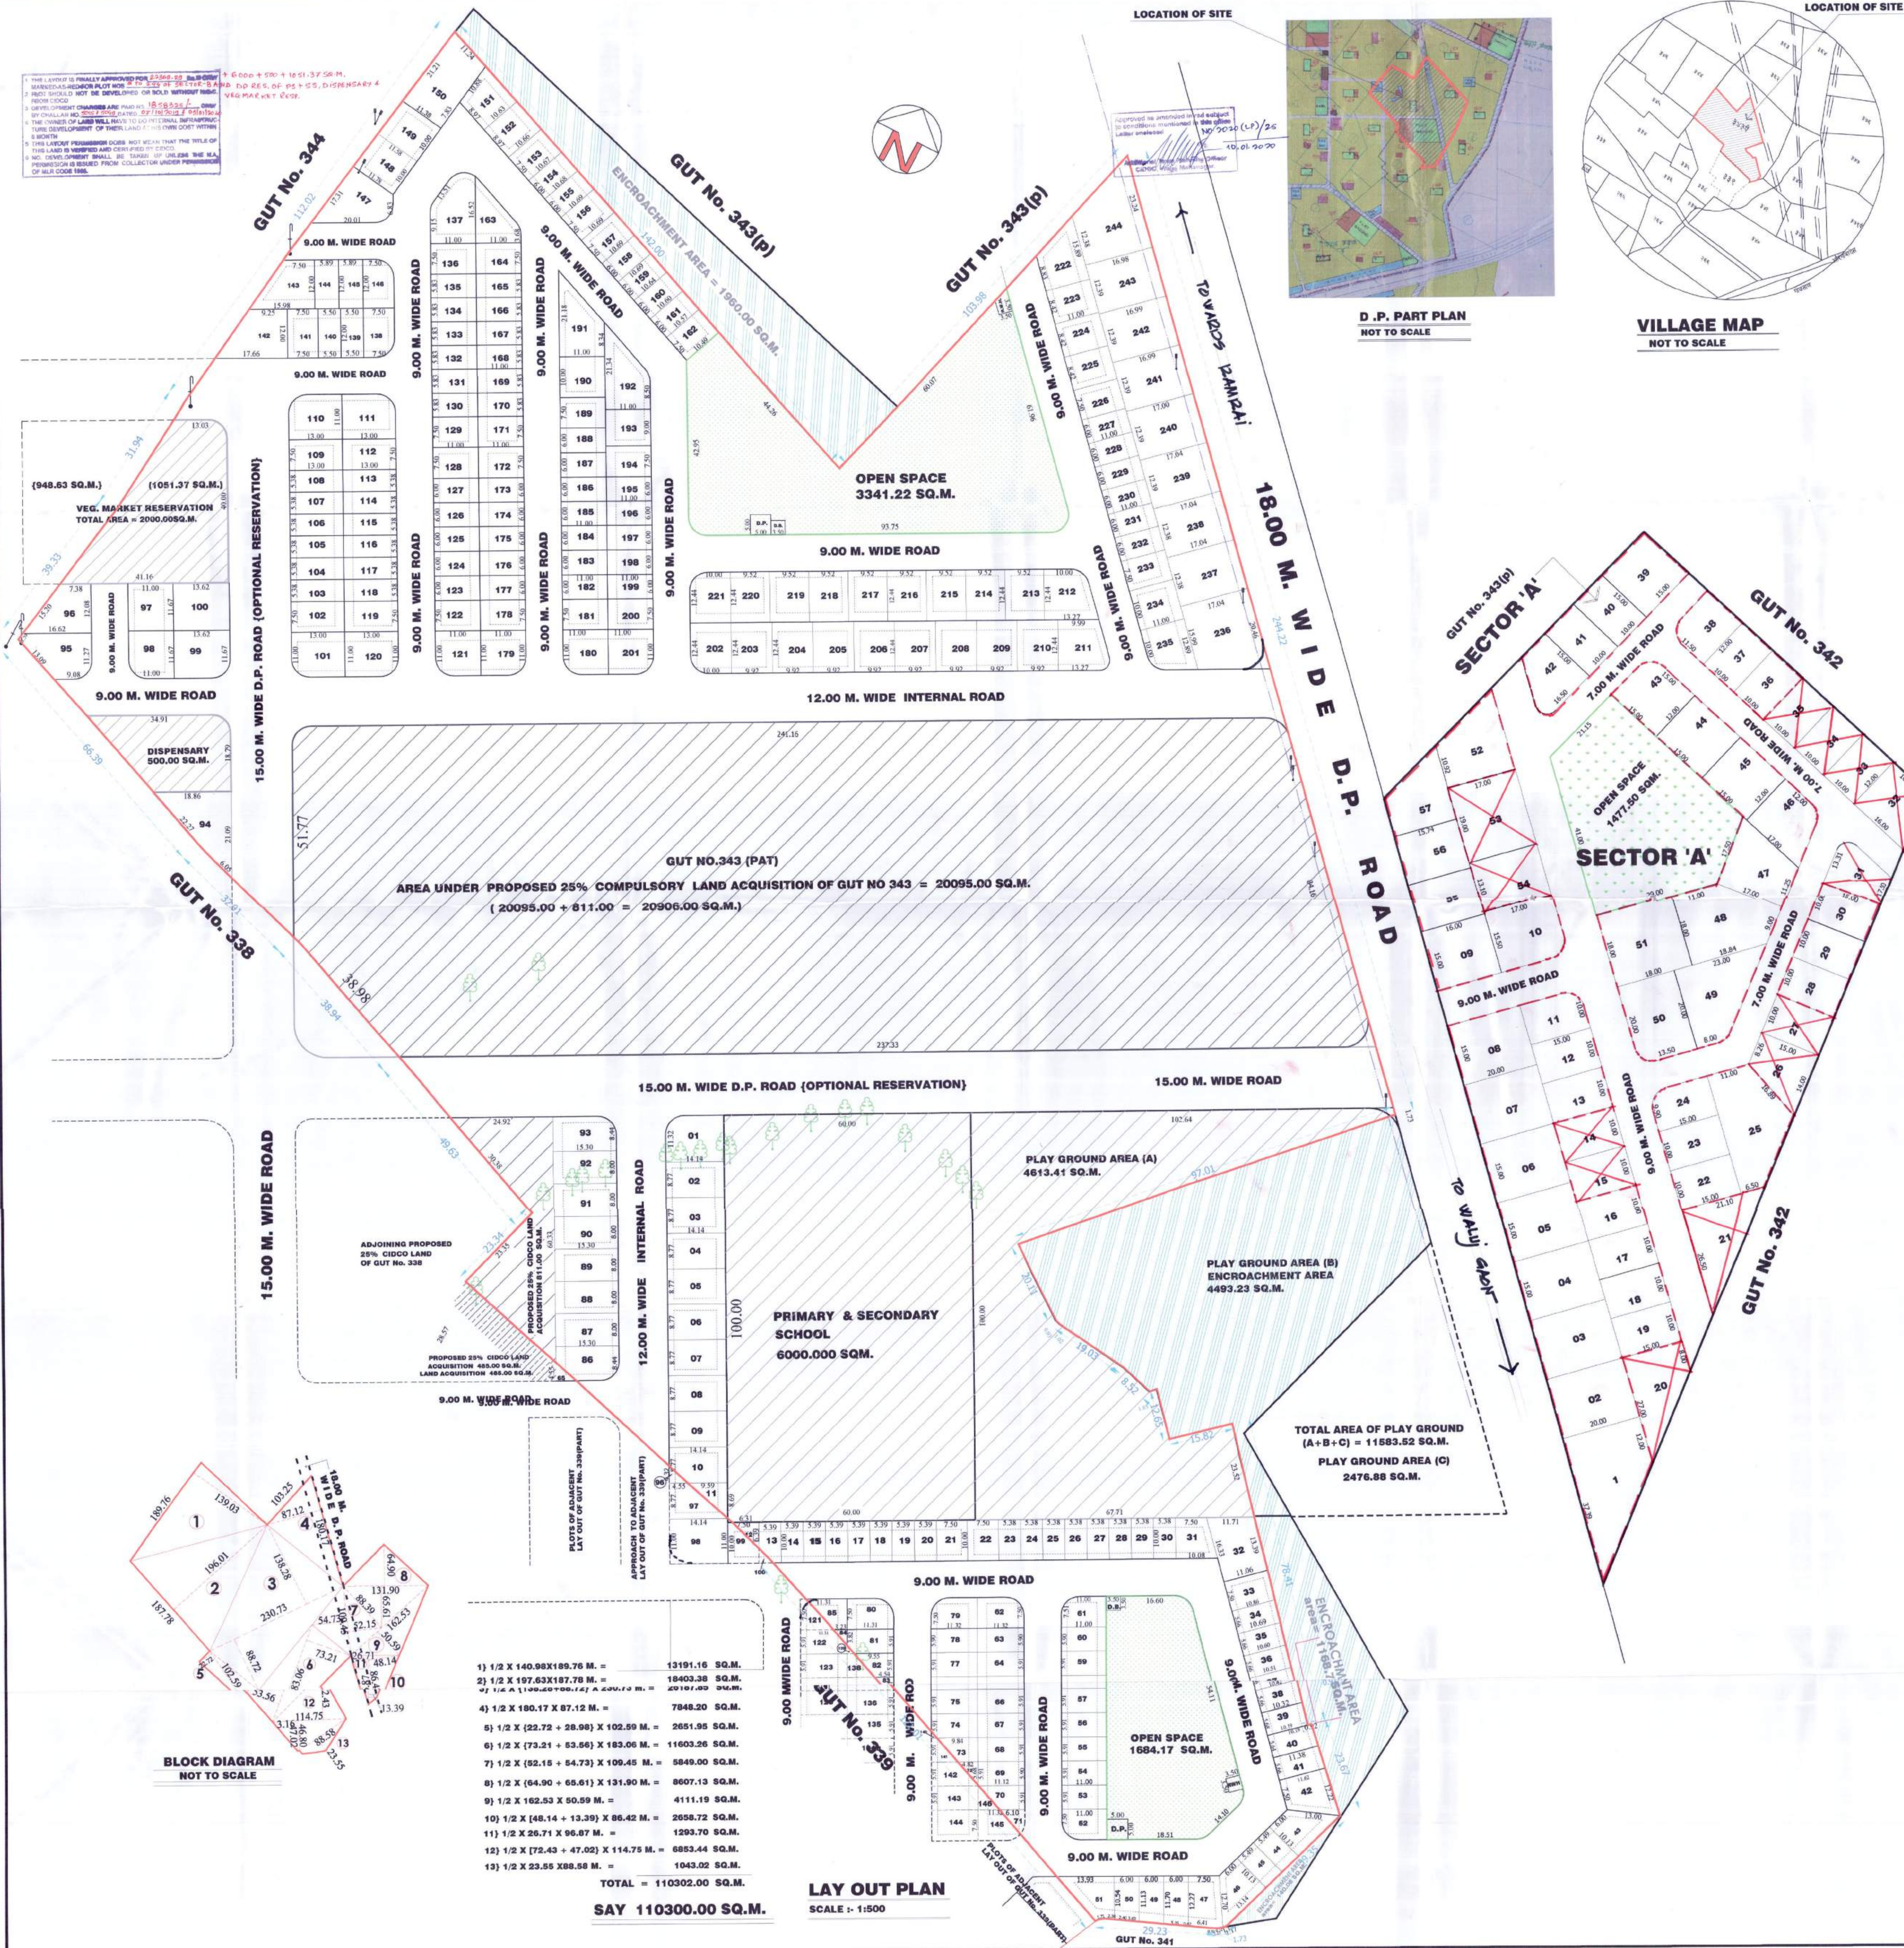

SECTOR 'A'										SECTOR 'B'									
AREA STATEMENT OF SANCTIONED LAY OUT BY CIDCO DATED 16-04-1995 OF GUT NO 343 (PART)										AREA STATEMENT OF PROPOSED REVISED LAY OUT GUT NO 343 (PART)									
PLOT NO	AREA IN CALCULATION	AREA IN SQM.	USE	PLOT NO	AREA IN CALCULATION	AREA IN SQM.	USE	PLOT NO	AREA IN CALCULATION	AREA IN SQM.	USE	PLOT NO	AREA IN CALCULATION	AREA IN SQM.	USE				
01	490.00	490.00	RESL.	39	225.00	225.00	RESL.	01	160.06 X 7.72	1252.34	RESL.	136	171.94 X 7.35	1264.59	RESL.				
2 TO 8	300 X 7 NOS	2100.00	RESL.	40 TO 41	150.00 X 2 NOS	300.00	RESL.	02 TO 09	124.00 X 0.08	992.00	RESL.	137	171.94 X 7.35	1264.59	RESL.				
9	270 X 4.34	267.50	RESL.	42	181.75 X 8.30	175.45	RESL.	10	---	114.14	RESL.	138	90.00 X 4.35	85.65	RESL.				
10	246.50 X 4.34	242.00	RESL.	43	180.00 X 2.62	177.38	RESL.	11	---	41.75	RESL.	139 & 140	66.00 X 0.02	132.00	RESL.				
11 TO 18	150 X 08 NOS	1200.00	RESL.	44	---	180.00	RESL.	12	---	20.08	RESL.	141	---	90.00	RESL.				
19	---	142.00	RESL.	45	---	180.00	RESL.	13	---	47.55	RESL.	142	---	161.01	RESL.				
20	---	262.00	RESL.	46	---	174.00	RESL.	14 TO 20	53.90 X 0.07	377.30	RESL.	143	70.68 X 0.02	141.36	RESL.				
21	---	284.87	RESL.	47	---	244.37	RESL.	218.22	75 X 0.02	150.00	RESL.	144 & 145	90.00 X 4.35	85.65	RESL.				
22 & 23	150.00 X 2 NOS	300.00	RESL.	48	---	337.50	RESL.	23 TO 30	53.80 X 0.08	430.40	RESL.	146	---	165.94	RESL.				
24	150 X 2.62	147.68	RESL.	49	---	320.00	RESL.	31	---	87.90	RESL.	147	---	116.80	RESL.				
25	---	666.50	RESL.	50	270.00 X 2.62	267.38	RESL.	32	---	166.38	RESL.	148	---	114.80	RESL.				
26	---	180.00	RESL.	51	---	278.80	RESL.	33	---	82.20	RESL.	149	---	222.78	RESL.				
27 TO 30	150.00 X 4 NOS	600.00	RESL.	52	---	323.00	RESL.	34	---	60.98	RESL.	150	---	108.48	RESL.				
31	---	146.25	RESL.	53	---	223.20	RESL.	35	---	60.26	RESL.	151	---	95.49	RESL.				
32	---	159.00	RESL.	54	---	223.20	RESL.	36	---	59.74	RESL.	152	---	79.98	RESL.				
33 TO 37	120.00 X 5 NOS	600.00	RESL.	55	---	223.20	RESL.	37	---	59.28	RESL.	153	---	64.05	RESL.				
38	138.00 X 2.62	135.38	RESL.	56	---	223.20	RESL.	38	---	58.69	RESL.	154	---	64.11	RESL.				
			RESL.	57	---	234.00	RESL.	39	---	58.24	RESL.	155	---	80.17	RESL.				
								40	---	63.42	RESL.	156	---	80.17	RESL.				
								41	---	65.09	RESL.	157	---	80.17	RESL.				
								42	---	116.38	RESL.	158	---	80.17	RESL.				
								43	---	102.31	RESL.	159	---	80.17	RESL.				
								44	---	55.60	RESL.	160	---	80.17	RESL.				
								45	---	55.59	RESL.	161	---	80.17	RESL.				
								46	---	104.00	RESL.	162	---	80.17	RESL.				
								47	---	100.04	RESL.	163	111.10 X 4.35	106.75	RESL.				
								48	---	71.91	RESL.	164	---	82.50	RESL.				
								49	---	68.49	RESL.	165 TO 170	64.13 X 0.06	384.78	RESL.				
								50	---	65.01	RESL.	171 & 172	82.50 X 0.02	165.00	RESL.				
								51	---	98.83	RESL.	173 TO 177	66.00 X 0.05	330.00	RESL.				
								52	82.50 X 4.35	78.15	RESL.	178	---	82.50	RESL.				
								53 TO 60	65.01 X 0.08	520.08	RESL.	179	121.00 X 4.35	116.65	RESL.				
								61	82.61 X 4.35	78.26	RESL.	180	121.00 X 4.35	116.65	RESL.				
								62	84.90 X 4.35	80.55	RESL.	181	---	82.50	RESL.				
								63 TO 69	66.84 X 0.07	467.88	RESL.	182 TO 188	66.00 X 0.07	462.00	RESL.				
								70	---	50.88	RESL.	189	---	82.50	RESL.				
								71	21.91 X 1.86	20.97	RESL.	190	---	110.00	RESL.				
								72	---	13.68	RESL.	191	162.36 X 30.12	132.24	RESL.				
								73	---	43.29	RESL.	192	163.31 X 4.35	158.96	RESL.				
								74	---	65.54	RESL.	193	---	99.00	RESL.				
								75 TO 78	66.84 X 0.04	267.36	RESL.	194	---	82.50	RESL.				
								79	84.90 X 4.35	80.55	RESL.	195 TO 199	66.00 X 0.05	330.00	RESL.				
								80	84.82 X 4.35	80.47	RESL.	200	---	82.50	RESL.				
								81	---	64.92	RESL.	201	121.00 X 4.35	116.65	RESL.				
								82	---	41.63	RESL.	202	124.40 X 4.35	120.05	RESL.				
								83	---	12.16	RESL.	203 TO 210	123.40 X 0.08	987.20	RESL.				
								84	---	6.169	RESL.	211	144.57 X 7.76	136.91	RESL.				
								85	48.862 X 0.80	48.062	RESL.	212	144.73 X 4.35	140.38	RESL.				
								86	117.87 X 4.35	113.52	RESL.	213 TO 220	118.42 X 0.08	947.36	RESL.				
								87 TO 92	122.40 X 0.06	794.40	RESL.	221	124.40 X 4.35	120.05	RESL.				
								93	129.13 X 7.72	121.41	RESL.	222	---	135.94	RESL.				
								94	---	206.81	RESL.	223 TO 225	92.62X 0.03	277.86	RESL.				
										500.00	RESL.	226	---	82.50	RESL.				
										156.27 X 4.35	151.92	RESL.	227 TO 232	66.00 X 0.06	396.00	RESL.			
										---	144.96	RESL.	233	---	82.50	RESL.			
										---	128.37	RESL.	234	---	110.00	RESL.			
										128.37 X 4.35	124.02	RESL.	235	125.89 X 4.35	121.54	RESL.			
										158.94 X 4.35	154.59	RESL.	236	310.78 X 13.82	296.96	RESL.			
										---	158.94	RESL.	237	---	210.95	RESL.			
										---	1051.37	COCHA	238	---	210.95	RESL.			
										143.00 X 7.72	135.28	RESL.	239	---	210.95	RESL.			
										---	97.50	RESL.	240	---	210.95	RESL.			
										69.94 X 0.06	419.64	RESL.	241	---	210.56	RESL.			
										---	97.50	RESL.	242	---	210.50	RESL.			
										143.00 X 4.35	138.65	RESL.	243	---	210.44	RESL.			
										143.00 X 4.35	138.65	RESL.	244	---	301.69	RESL.			
										---	97.50	RESL.							
										69.94 X 0.06	419.64	RESL.							
										---	97.50	RESL.							
										120	143.00 X 4.35	138.65	RESL.						
										121	121.00 X 4.35	116.65	RESL.						
										---	82.50	RESL.							
										123 TO 127	66.00 X 0.05	330.00	RESL.						
										128 & 129	82.50 X 0.02	165.00	RESL.						
										130 TO 135	64.13 X 0.06	384.78	RESL.						